


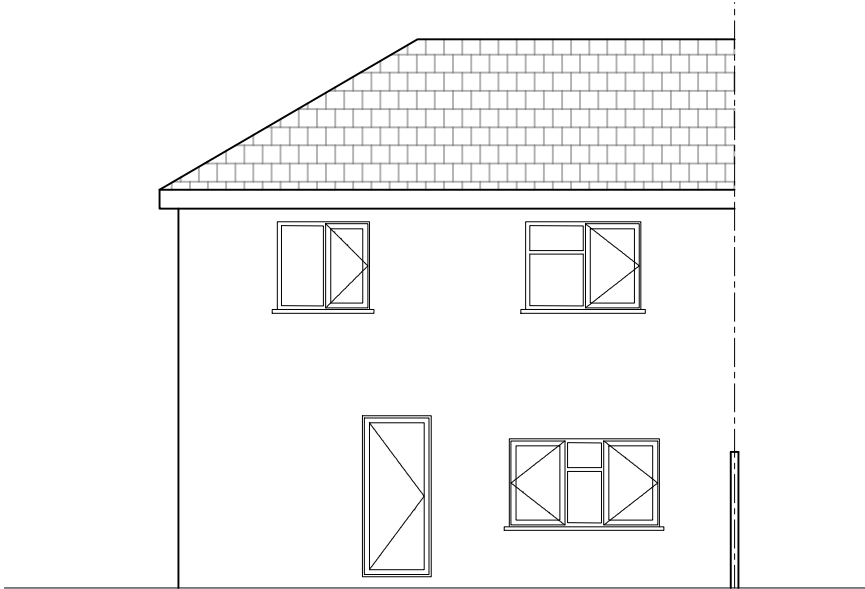

GA Existing Rear Elevation
Scale 1:100 @ A3



GA Proposed Rear Elevation
Scale 1:100 @ A3




General Notes:

All site dimensions shall be verified by the Contractor on site prior to commencing any works.


Do not scale from this drawing.

Design intent drawing only. Construction to comply with latest building regulation requirements.

This drawing is the property of "Studio Tashkeel Architecture Ltd." and copyright is reserved by them. The drawing is not to be copied or disclosed by or to any unauthorised persons without the prior written consent of Studio Tashkeel Architecture Ltd.

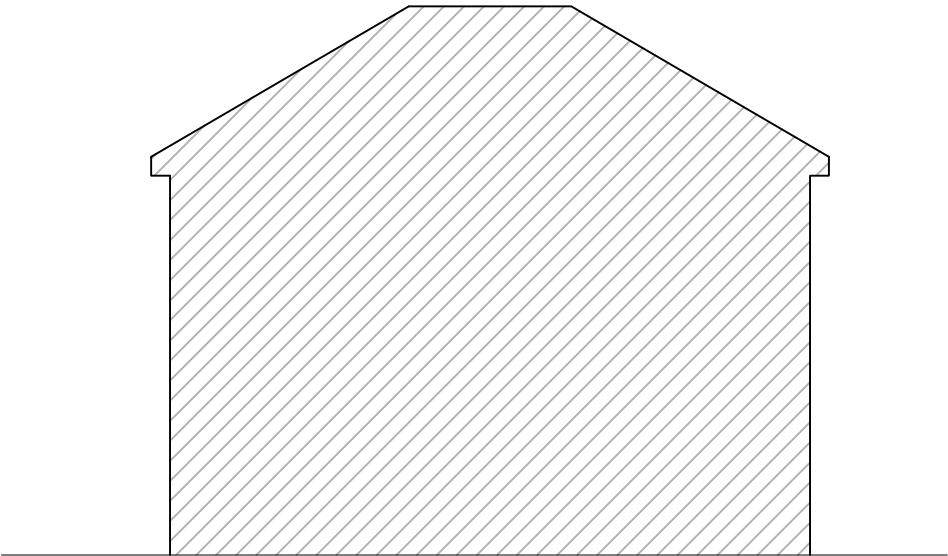


GA Existing Side Elevation 1
Scale 1:100 @ A3

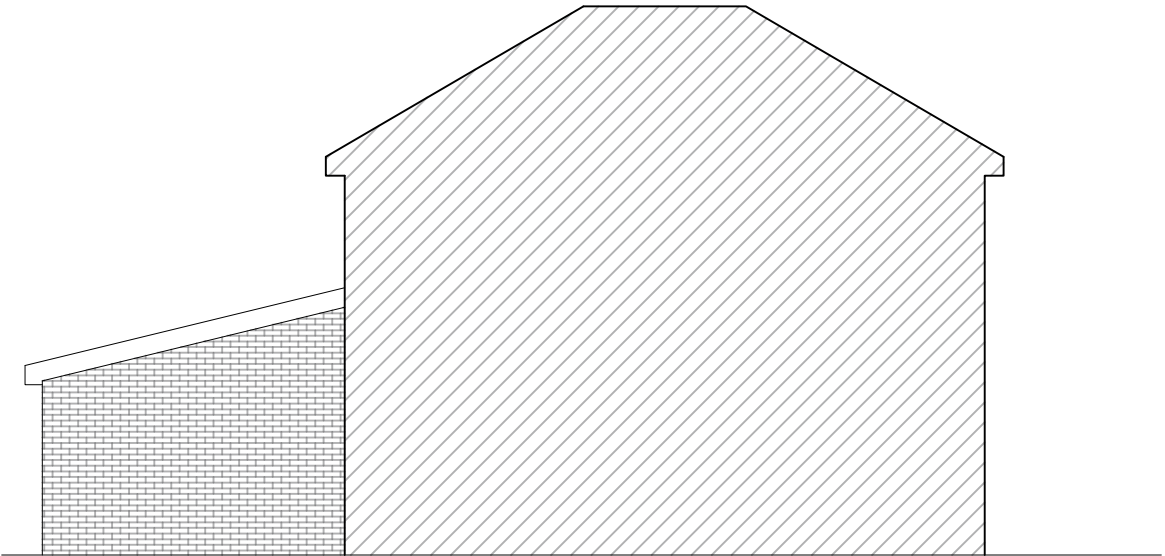


GA Proposed Side Elevation 1
Scale 1:100 @ A3


Rev	Description	Date	Dr by	App by

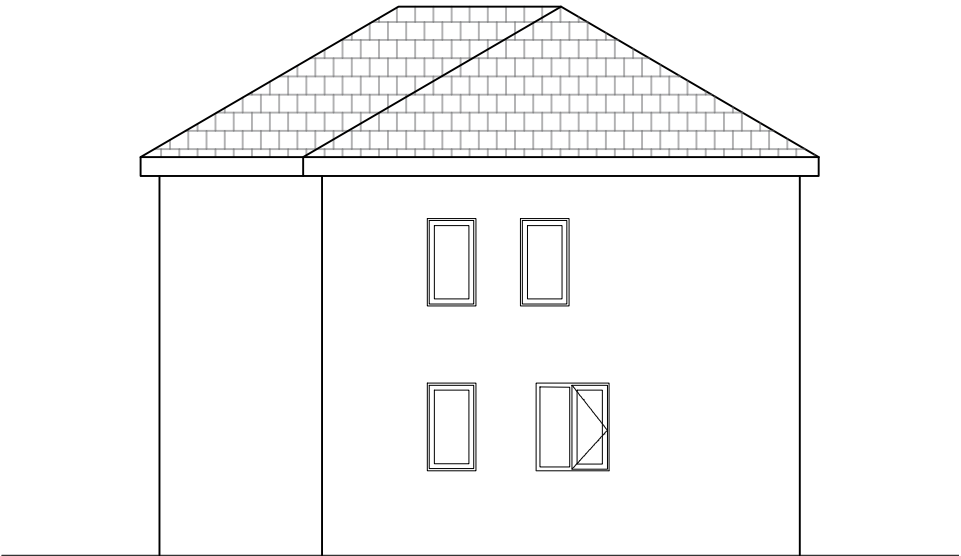

GA Existing Side Elevation 2
Scale 1:100 @ A3

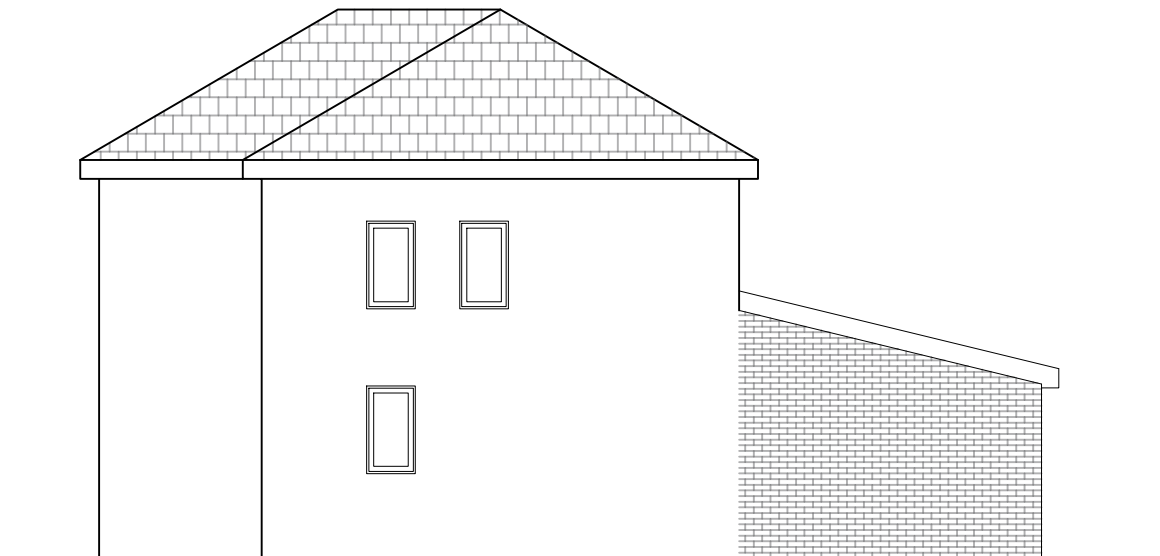

GA Proposed Side Elevation 2
Scale 1:100 @ A3

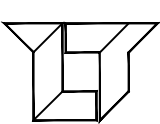

STUDIO TASHKEEL
ARCHITECTURE LTD.
89 Princess Street
Manchester M1 4HT
United Kingdom

T +44(0)161 694 6375
E info@studiotashkeel.com
www.studiotashkeel.com

client name		
Mr. Philip Goodridge		
project		
30 Winsford Road		
drawing		
GA Existing & Proposed Elevations		
project number		scale
2009105		1:100 @ A3
drawing number	rev	issue status
PL_004	-	PLANNING
This drawing is to be read in conjunction with all related drawings. All dimensions must be checked and verified on site before commencing any work or producing shop drawings. The originator should be notified immediately of any discrepancy. This drawing is copyright and remains the property of Studio Tashkeel Architecture Ltd.		