



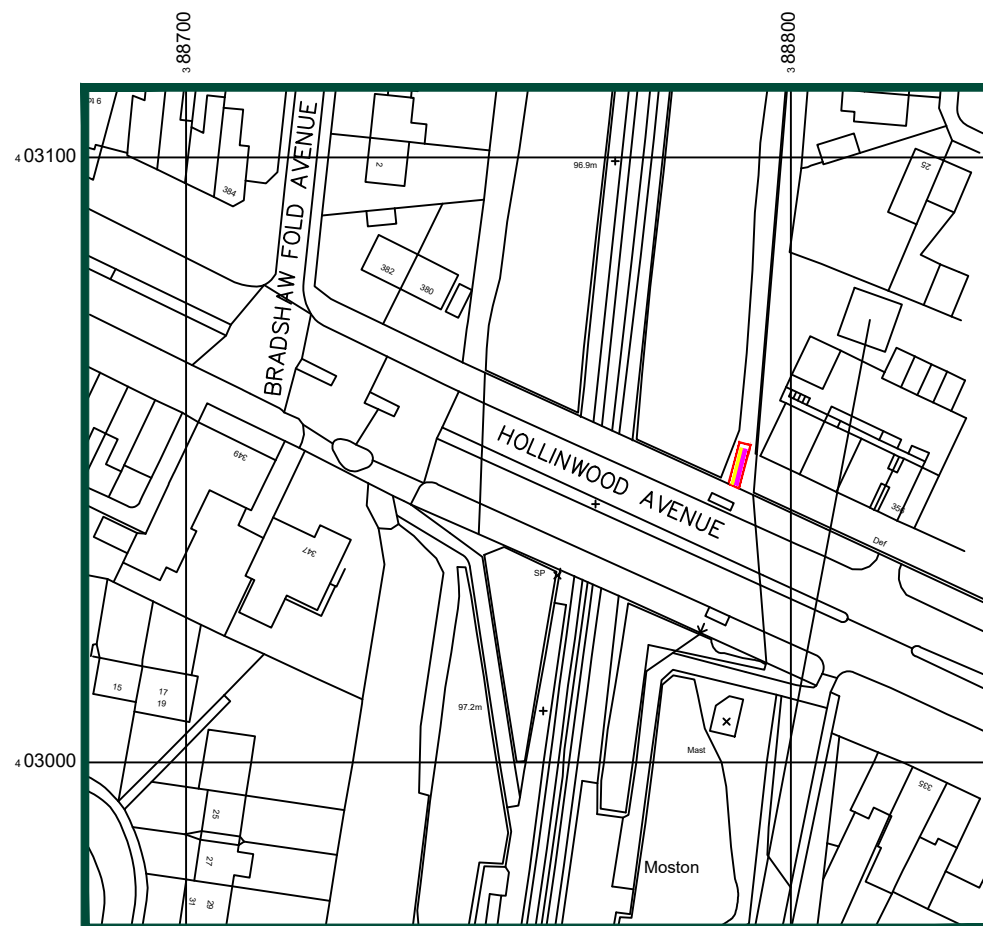


LOCATION PLAN

 


SITE PHOTOGRAPH


STREETVIEW LINK—<https://goo.gl/maps/sBwFuUJv9VoRjs1y7>

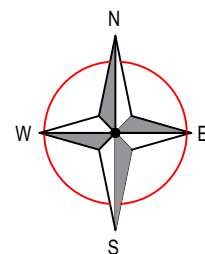

EXISTING BACK-TO-BACK
SIGN AND PROPOSED 1No.
D48 SIGN LOCATION

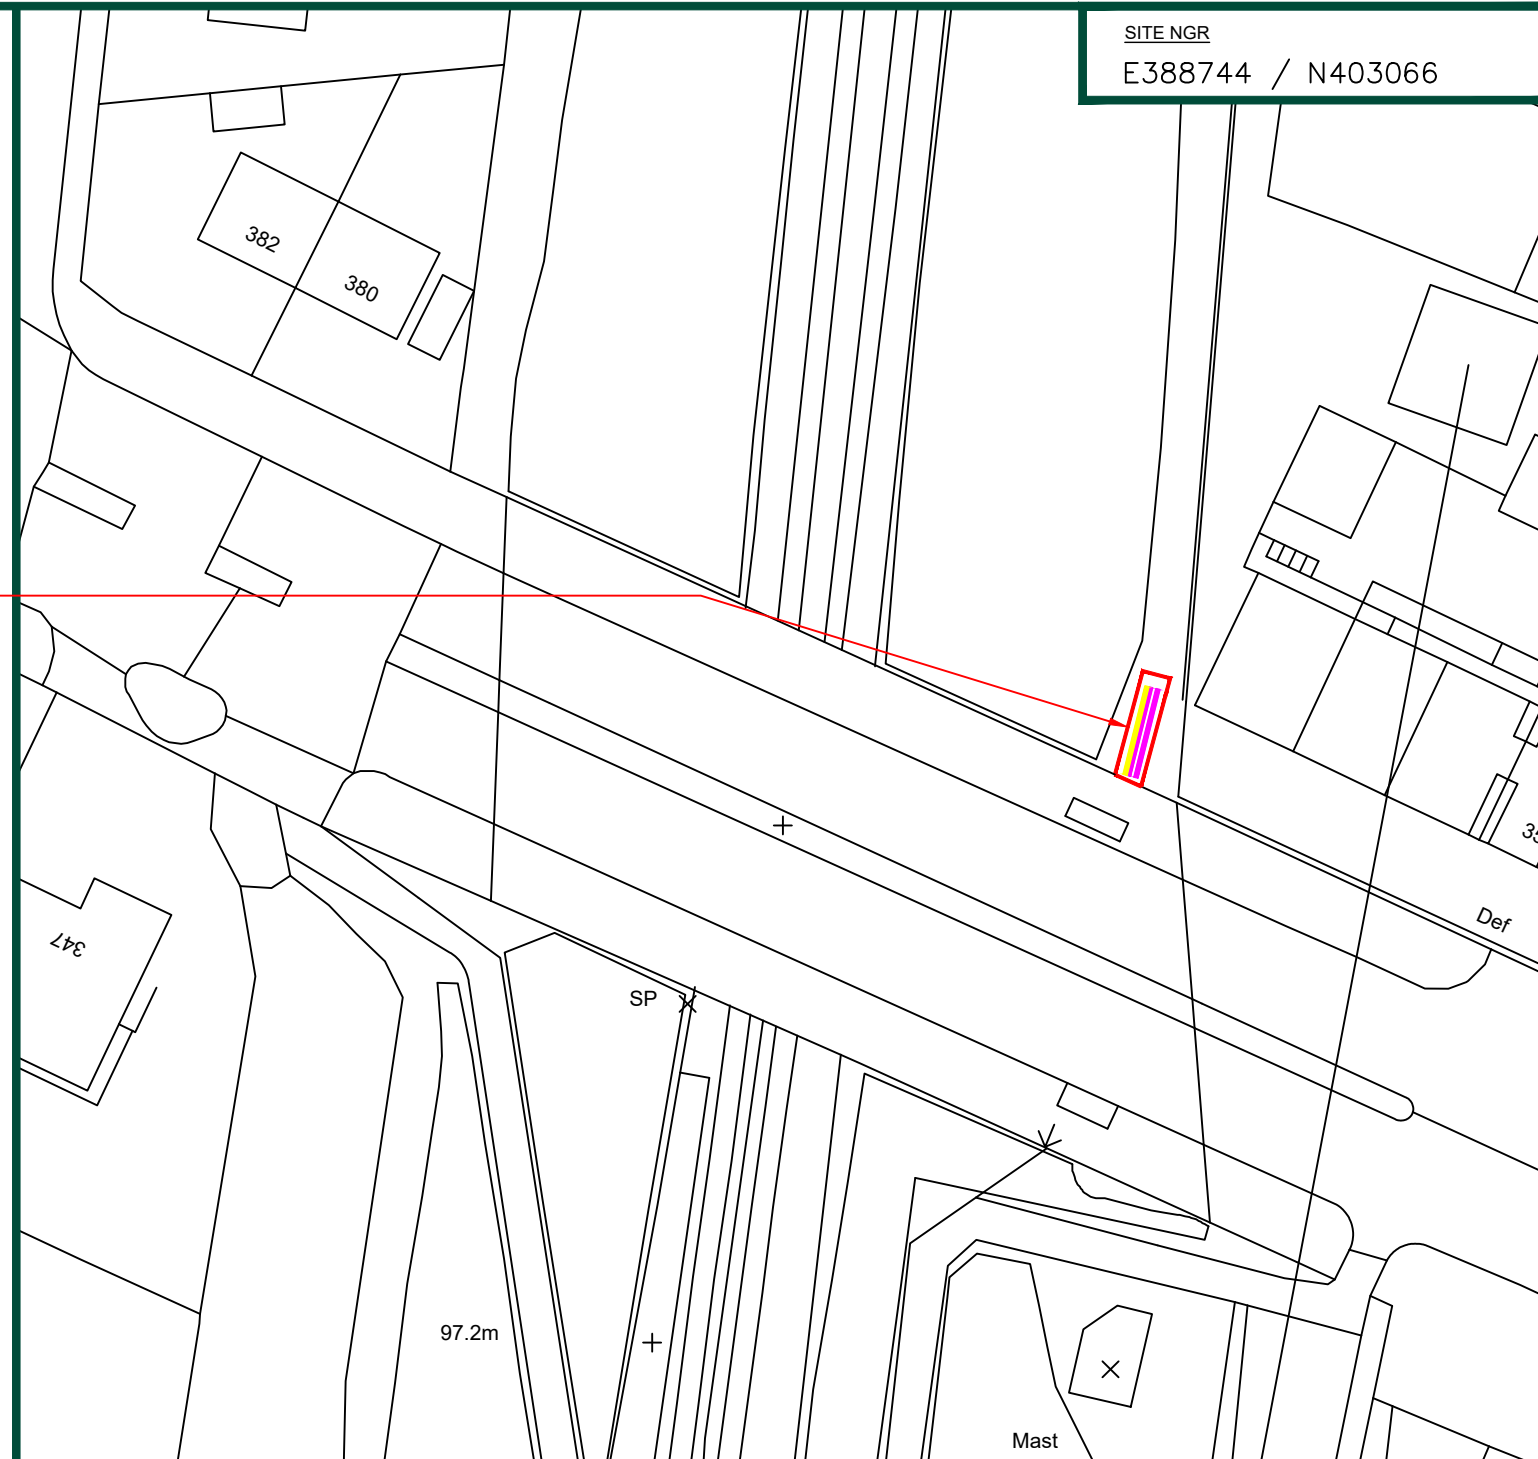

SITE PLAN

 

- SITE DEMISE LINE
- EXISTING 48-SHEET ADVERTISING HOARDING
- UPGRADE OF 1No. 48-SHEET ADVERTISING HOARDING TO DIGITAL LED DISPLAY



CLIENT




ADDRESS
SIGNAGE REPLACEMENT AT, HOLLINWOOD
AVENUE, ADJ MOSTON STATION, MOSTON, M30
ONW

TITLE
SITE LOCATION PLAN


DRAWING NUMBER
YZ020301405901_001_A

A	FIRST ISSUE	CAP	17.01.22	DCC
REV	DESCRIPTION	BY	DATE	CHKD
SCALE	DRAWN	CHECKED	APPROVED	
AS SHOWN	CAP	DCC	PC	
	DATE 17.01.22	DATE 17.01.22	DATE 17.01.22	

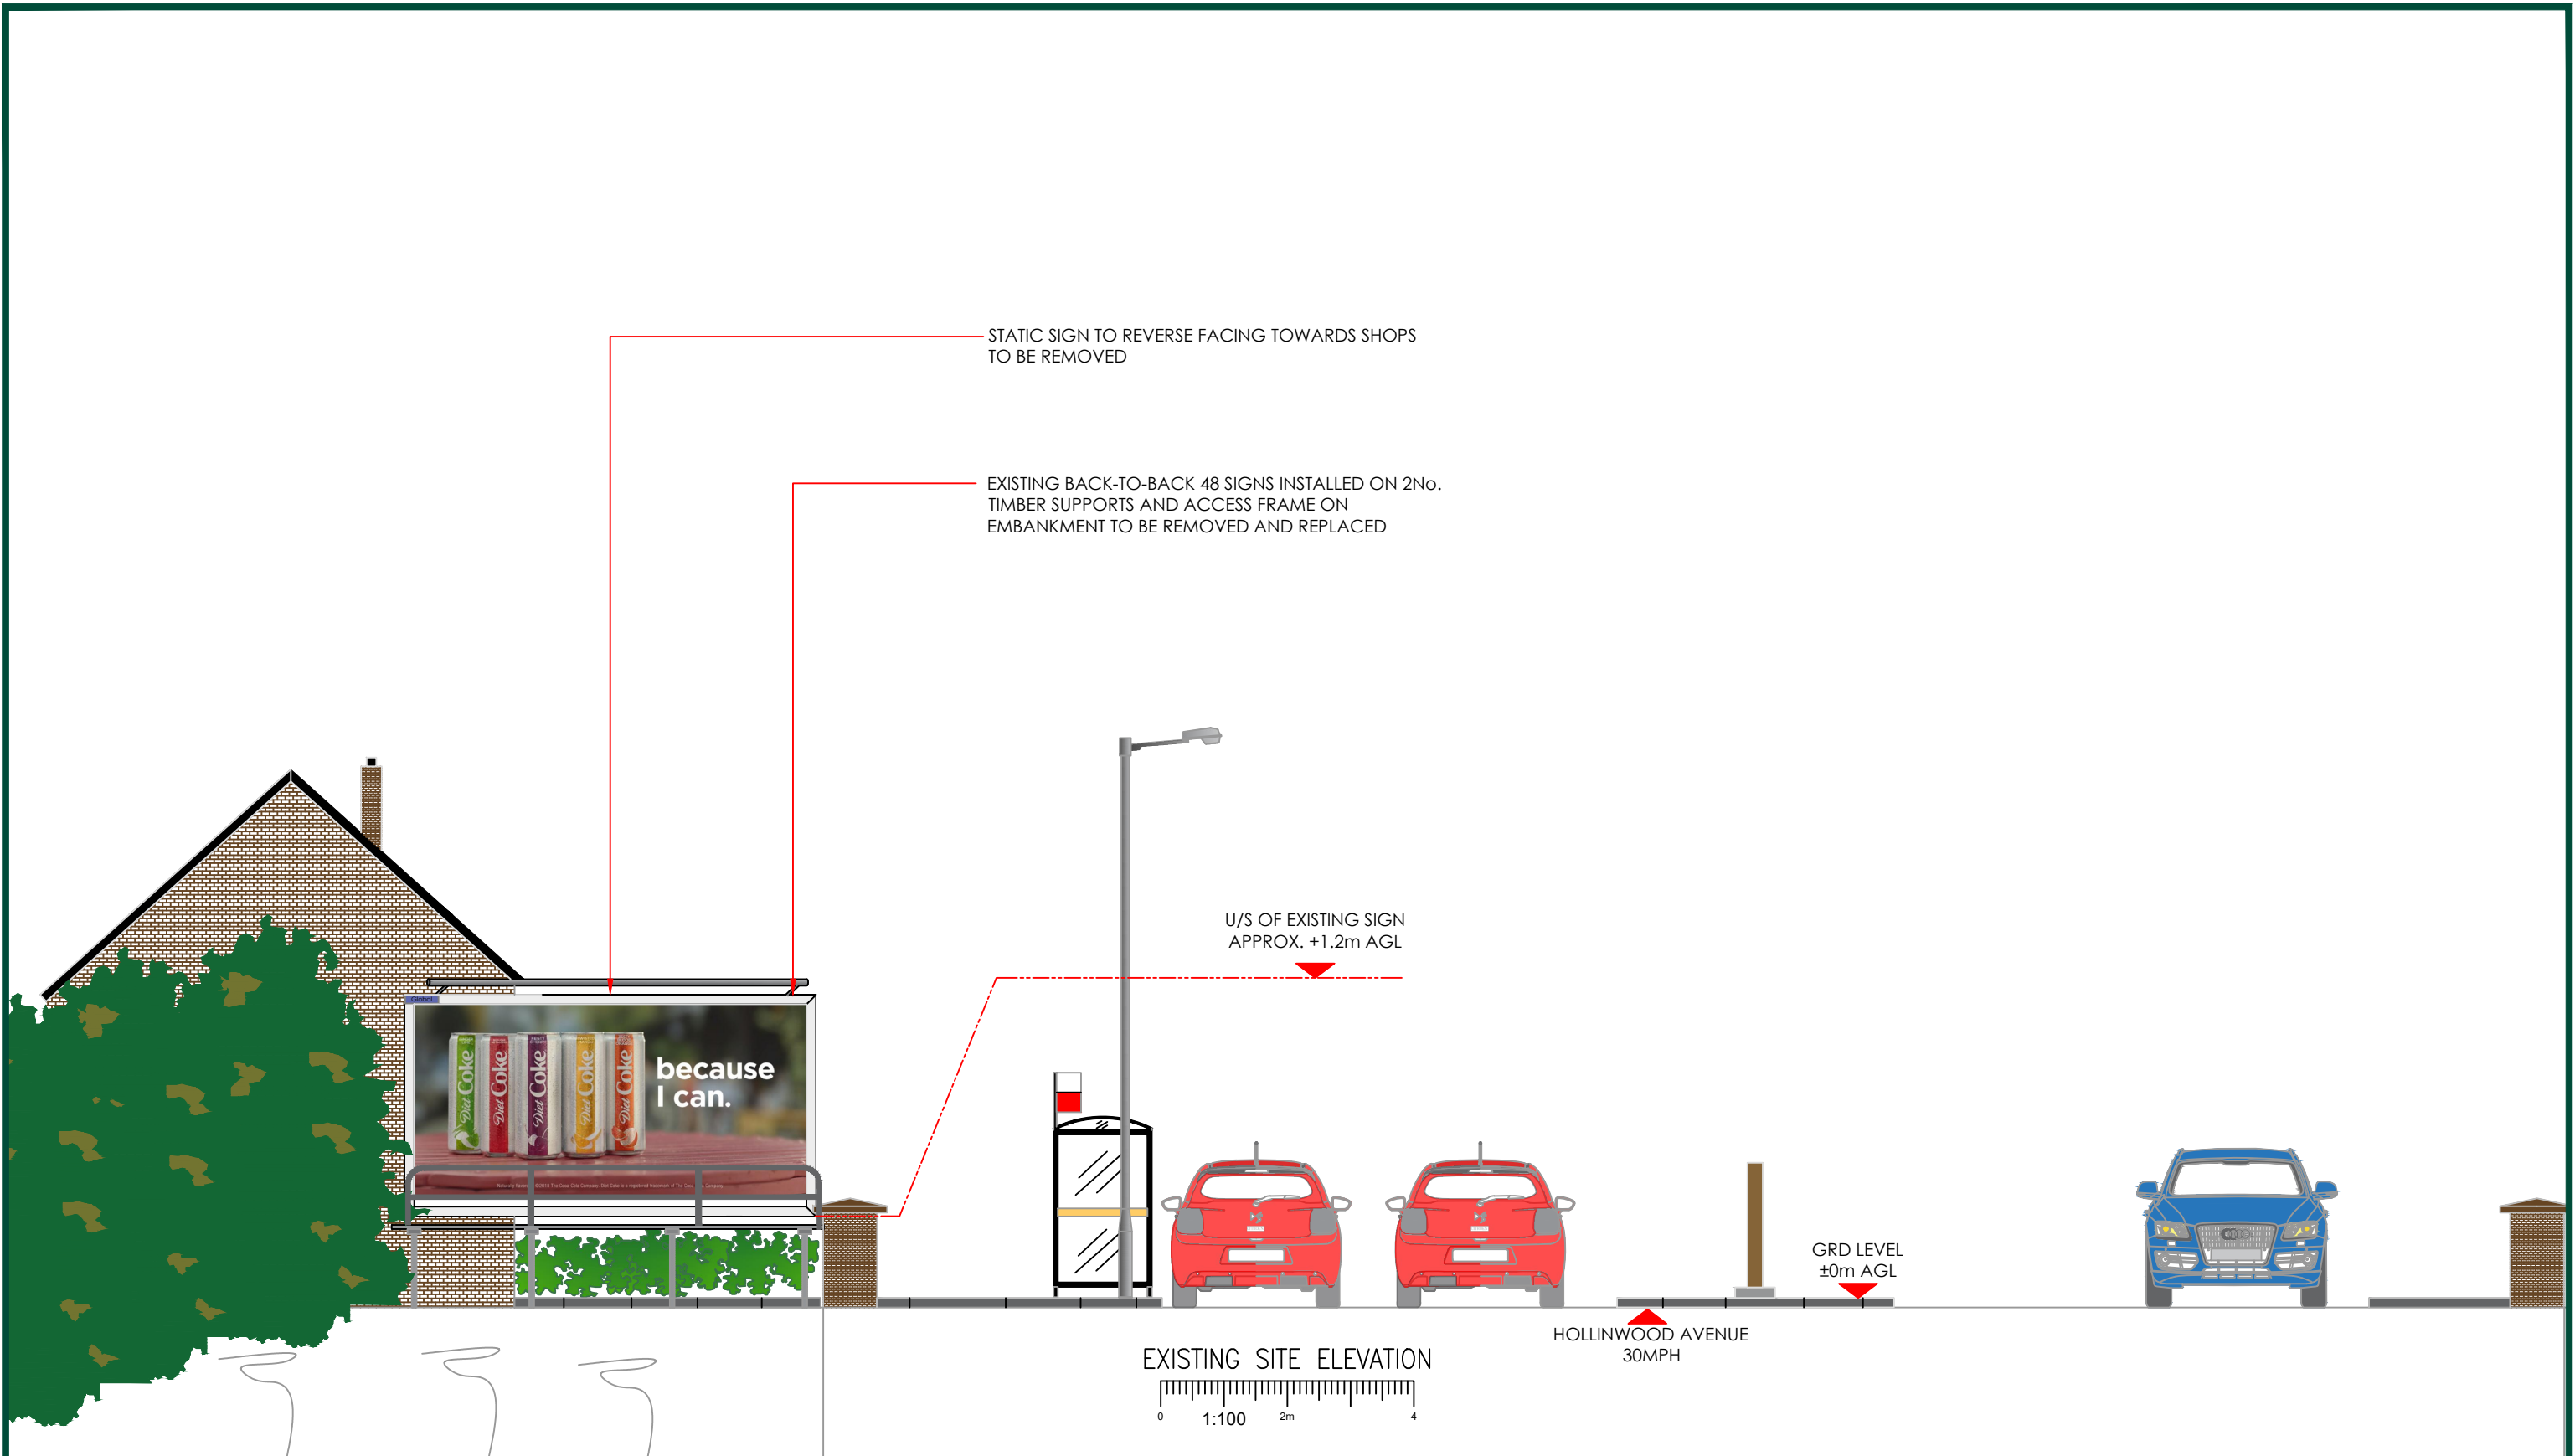

		CLIENT				ADDRESS SIGNAGE REPLACEMENT AT, HOLLINWOOD AVENUE, ADJ MOSTON STATION, MOSTON, M30 ONW	
						TITLE EXISTING SITE ELEVATION	
						DRAWING NUMBER YZ020301405901_002_A	
A		FIRST ISSUE		CAP	17.01.22	DCC	
REV		DESCRIPTION		BY	DATE	CHKD	
SCALE		DRAWN		CHECKED		APPROVED	
1:100		CAP		DCC		PC	
		DATE		DATE		DATE	
		17.01.22		17.01.22		17.01.22	

DESKTOP SURVEY CAVEAT
SITE INFORMATION HAS BEEN DERIVED FROM 3rd PARTY SOURCES
AS NECESSARY, ALTHOUGH BEST EFFORTS HAVE BEEN MADE TO
ENSURE THE DRAWING REPRESENT THE SITE FROM INFORMATION
AVAILABLE IT MUST BE UNDERSTOOD THAT THE FINAL SETTING OUT
ON SITE MAY VARY

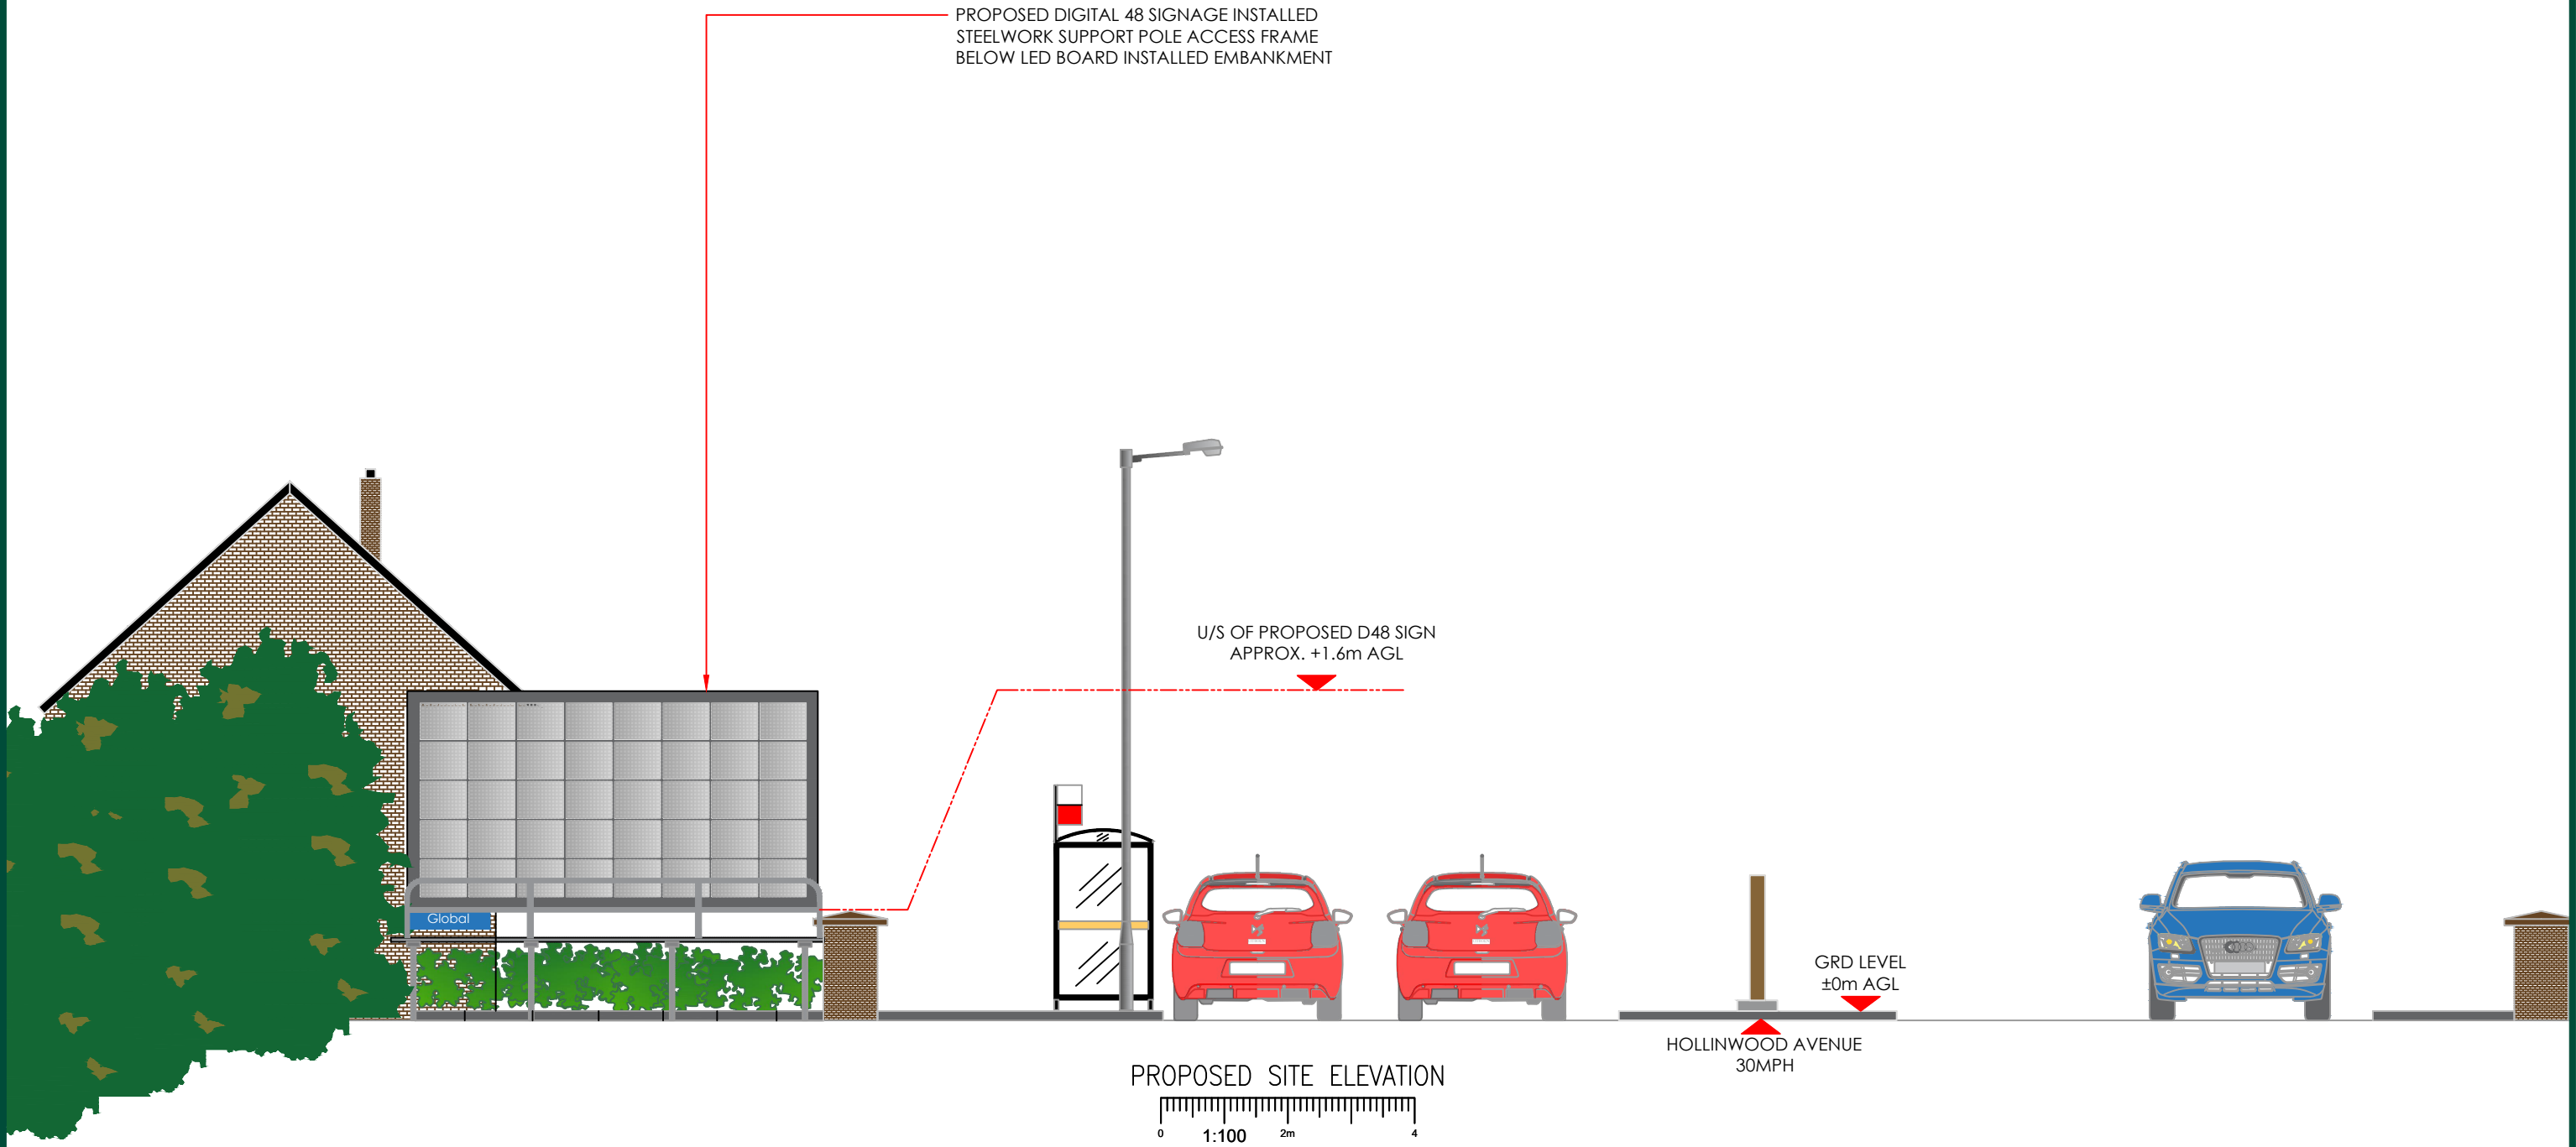

CLIENT






A	FIRST ISSUE	CAP	17.01.22	DCC
REV	DESCRIPTION	BY	DATE	CHKD
SCALE	DRAWN	CHECKED	APPROVED	
1:100	CAP	DCC	PC	
	DATE	DATE	DATE	
	17.01.22	17.01.22	17.01.22	

ADDRESS
SIGNAGE REPLACEMENT AT, HOLLINWOOD
AVENUE, ADJ MOSTON STATION, MOSTON, M30
ONW


TITLE
PROPOSED SITE ELEVATION

DRAWING NUMBER
YZ020301405901_003_A



DESKTOP SURVEY CAVEAT
SITE INFORMATION HAS BEEN DERIVED FROM 3rd PARTY SOURCES
AS NECESSARY, ALTHOUGH BEST EFFORTS HAVE BEEN MADE TO
ENSURE THE DRAWING REPRESENT THE SITE FROM INFORMATION
AVAILABLE IT MUST BE UNDERSTOOD THAT THE FINAL SETTING OUT
ON SITE MAY VARY

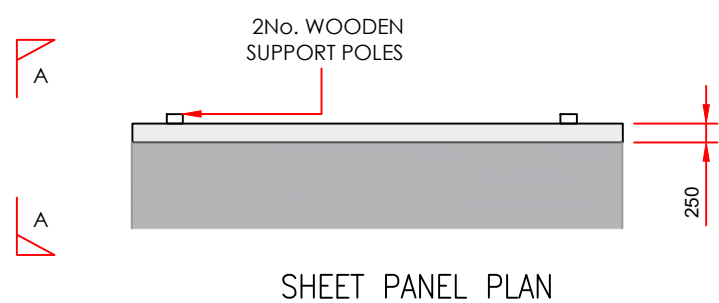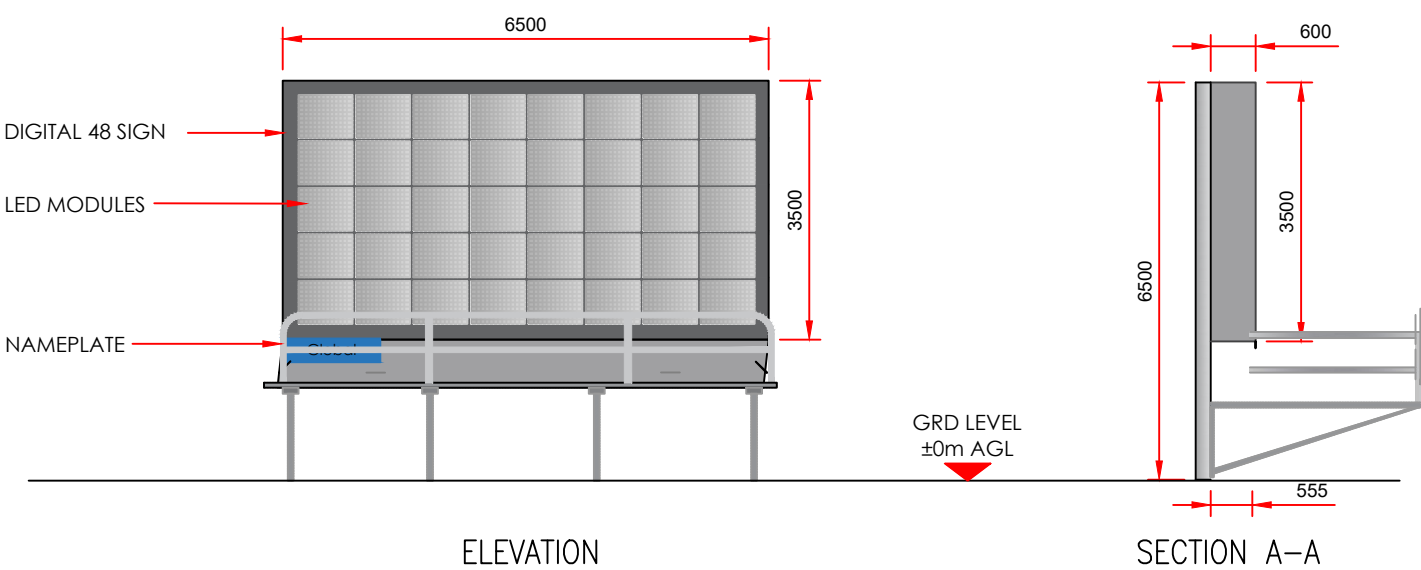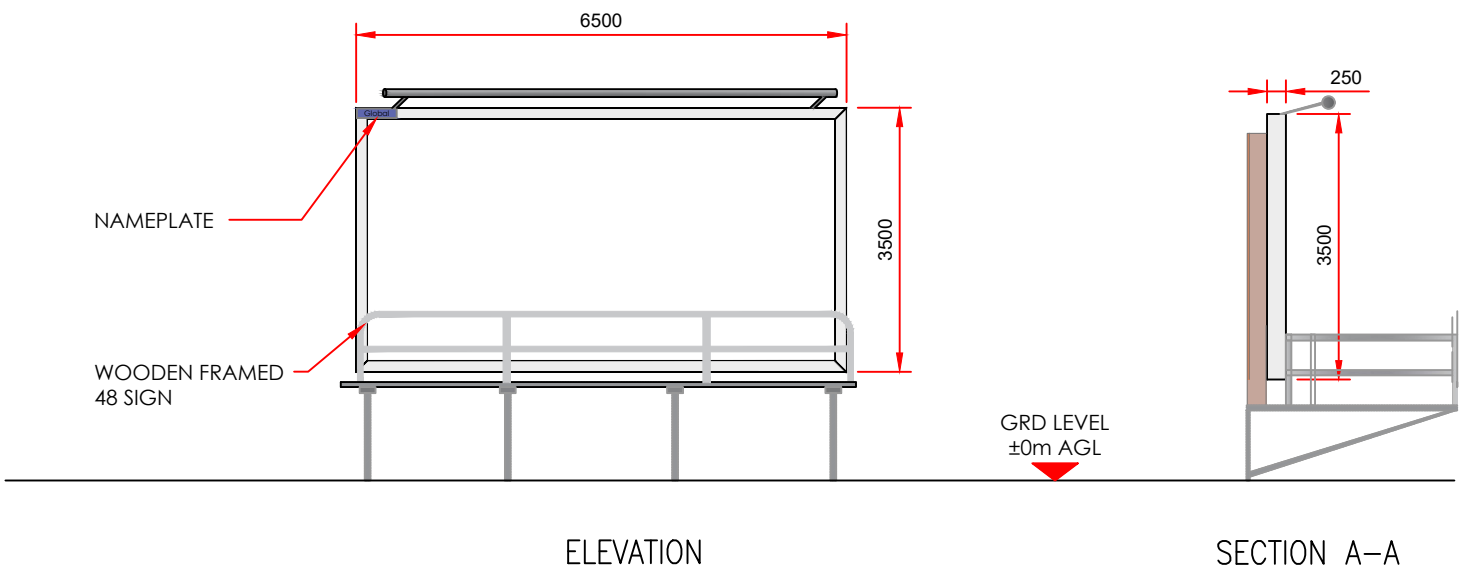

SHEET PANEL PLAN

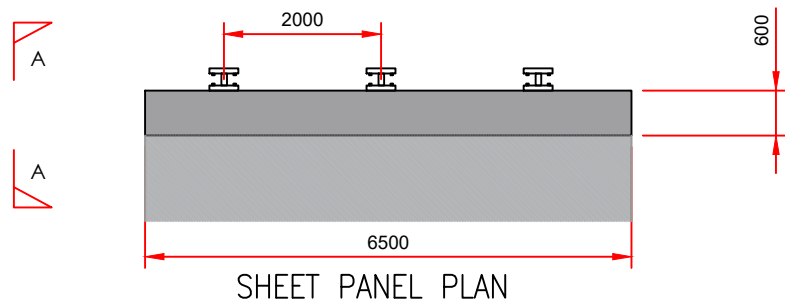

SHEET PANEL PLAN

  

CLIENT

A	FIRST ISSUE	CAP	17.01.22	DCC
REV	DESCRIPTION	BY	DATE	CHKD
SCALE	DRAWN	CHECKED	APPROVED	
1:100	CAP	DCC	PC	
	DATE 17.01.22	DATE 17.01.22	DATE 17.01.22	

ADDRESS
SIGNAGE REPLACEMENT AT, HOLLINWOOD AVENUE, ADJ MOSTON STATION, MOSTON, M30 ONW

TITLE
EXISTING & PROPOSED SIGN SPECIFICATION

DRAWING NUMBER
YZ020301405901_004_A



EXISTING SITE VIEW



PROPOSED SITE VIEW



Casado Design



CLIENT



					ADDRESS SIGNAGE REPLACEMENT AT, HOLLINWOOD AVENUE, ADJ MOSTON STATION, MOSTON, M30 ONW
A	FIRST ISSUE	CAP	17.01.22	DCC	TITLE PHOTO MONTAGE
REV	DESCRIPTION	BY	DATE	CHKD	
SCALE N.T.S	DRAWN CAP DATE 17.01.22	CHECKED DCC DATE 17.01.22	APPROVED PC DATE 17.01.22	DRAWING NUMBER YZ020301405901_005_A	