

Do not scale this drawing. All Dimensions must be checked on site. This drawing and all details contained hereon are copyright and must not be reproduced without written permission from Extend Your Home.

Planning

REV	DESCRIPTION	AUTH	DATE
/	/	/	/

EXTEND

YOUR HOME


Email: extendyourhome@outlook.com




Address
160 Brantingham Road
Manchester
Whalley Range
M21 0TS

DESCRIPTION Single-Storey Rear Extension
DRAWING TITLE Location Plan / Site Plan

DATE 26/04/2022	DRAWN	TC
SCALE 1:1250/500	CLIENT	SK
DRAWING NUMBER	REVISION	/
01		

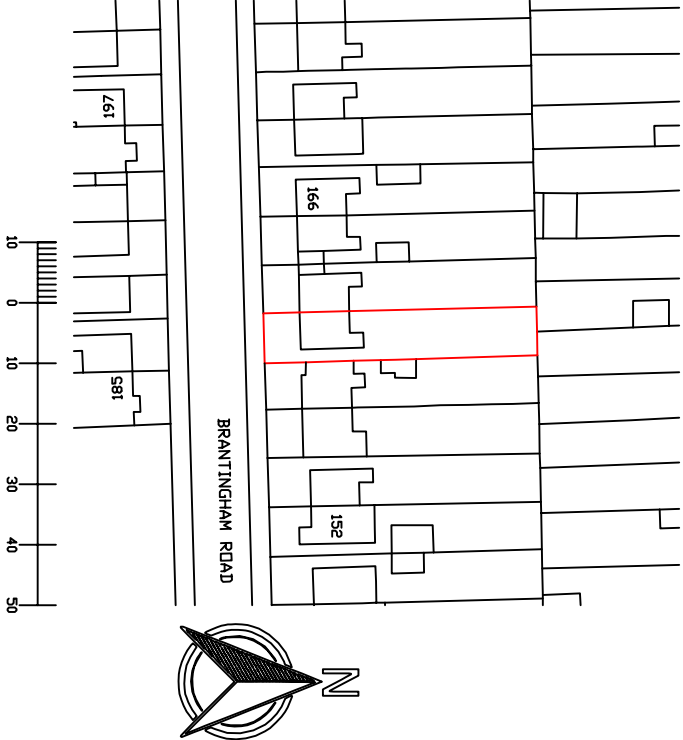

Scale 1:1250

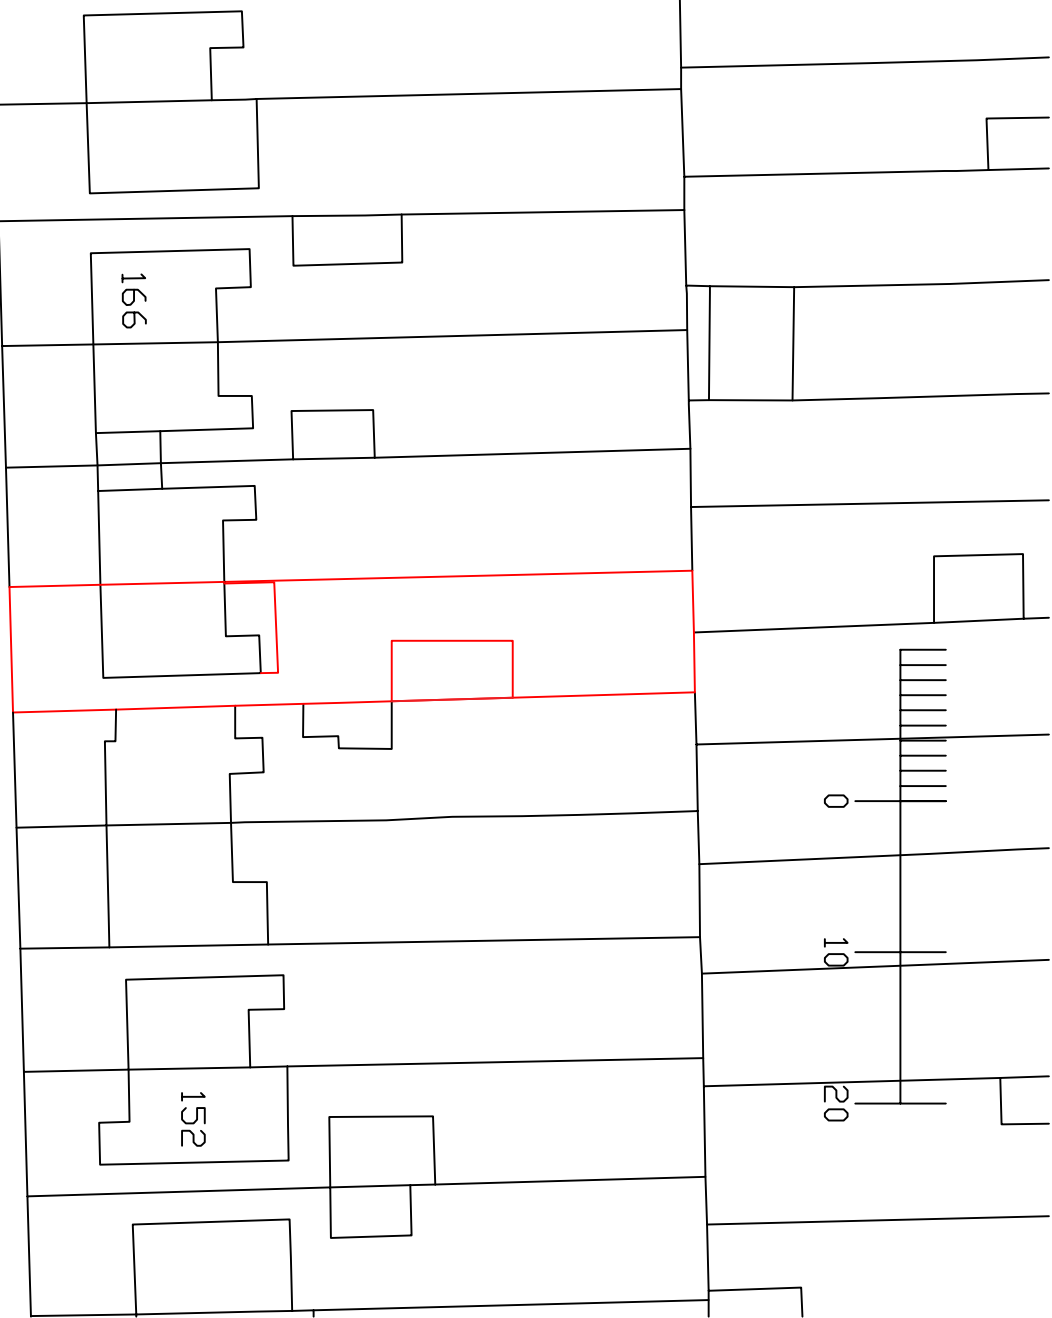

Scale 1:500