



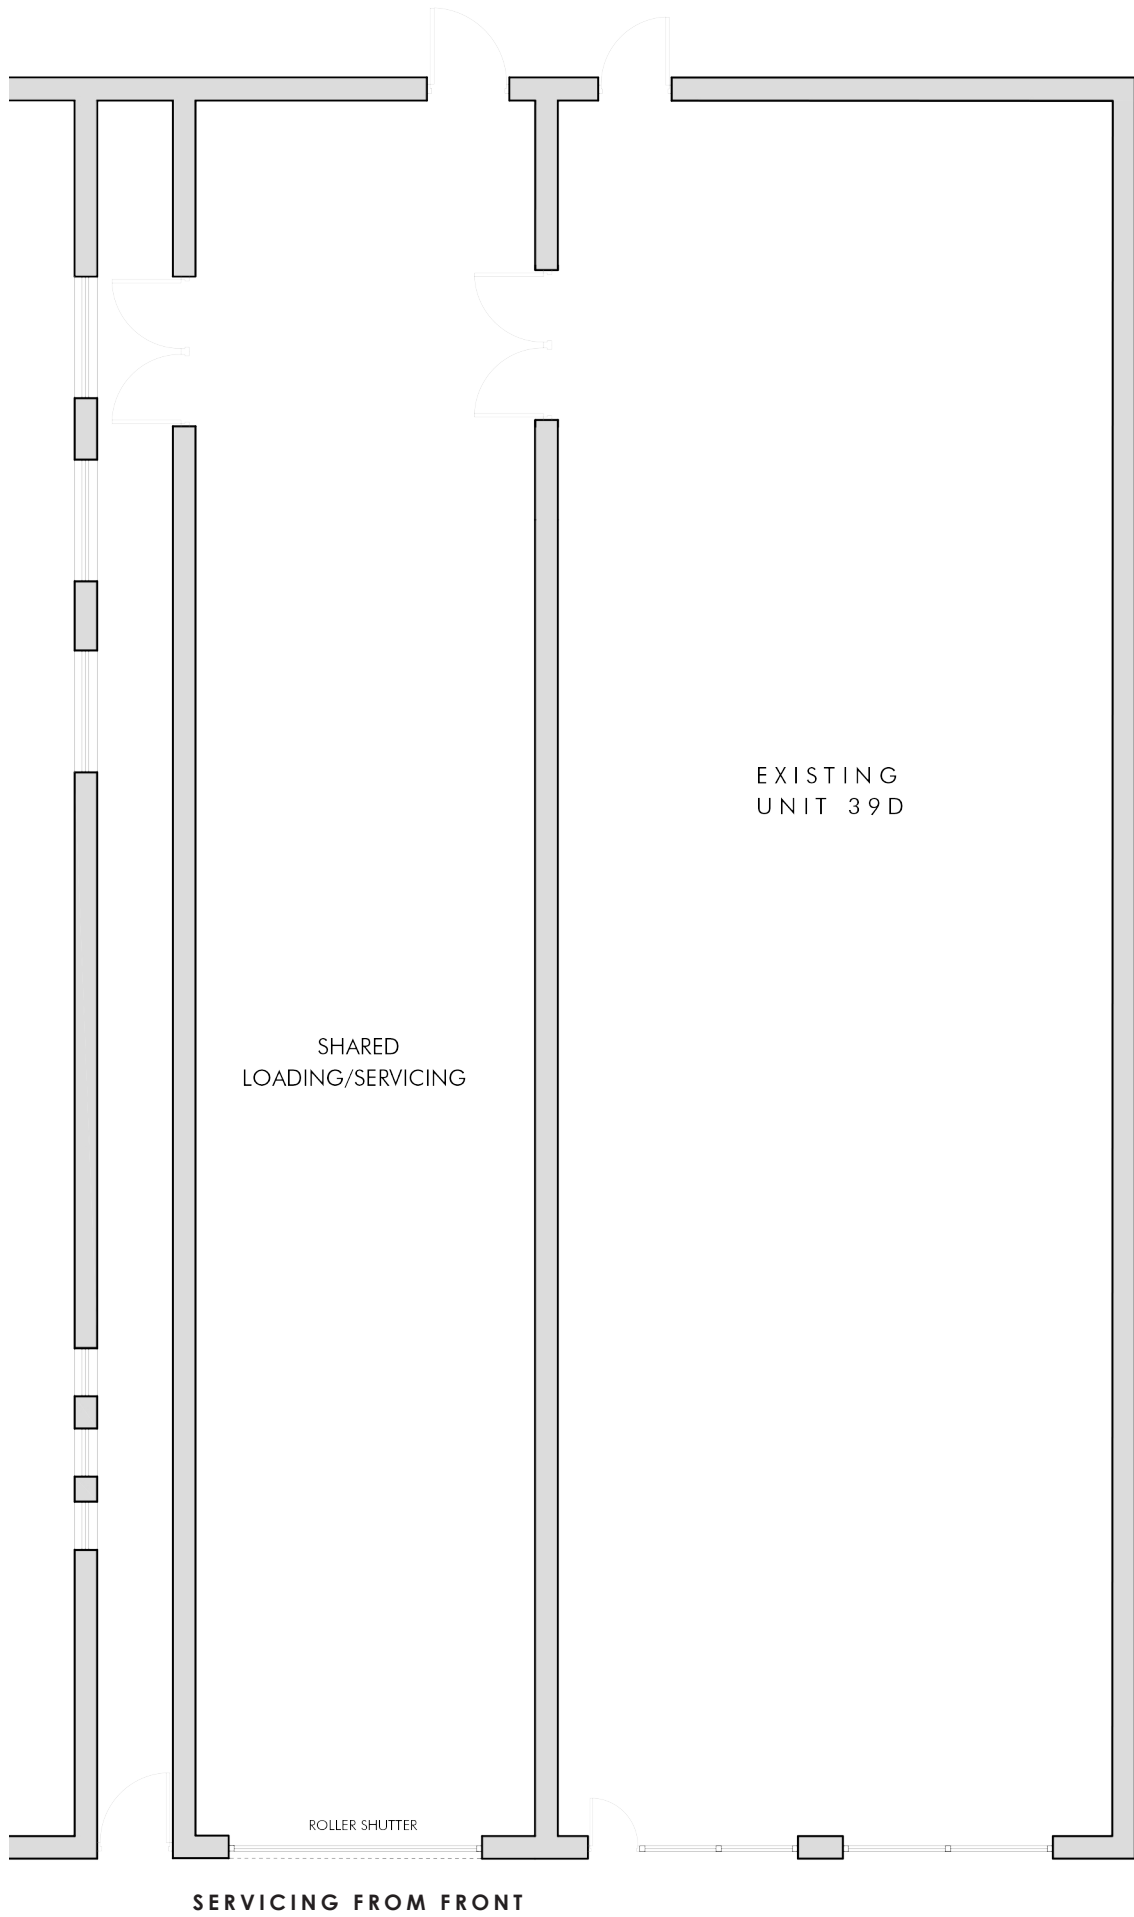

PROPOSED GROUND FLOOR PLAN
1:100 @ A3

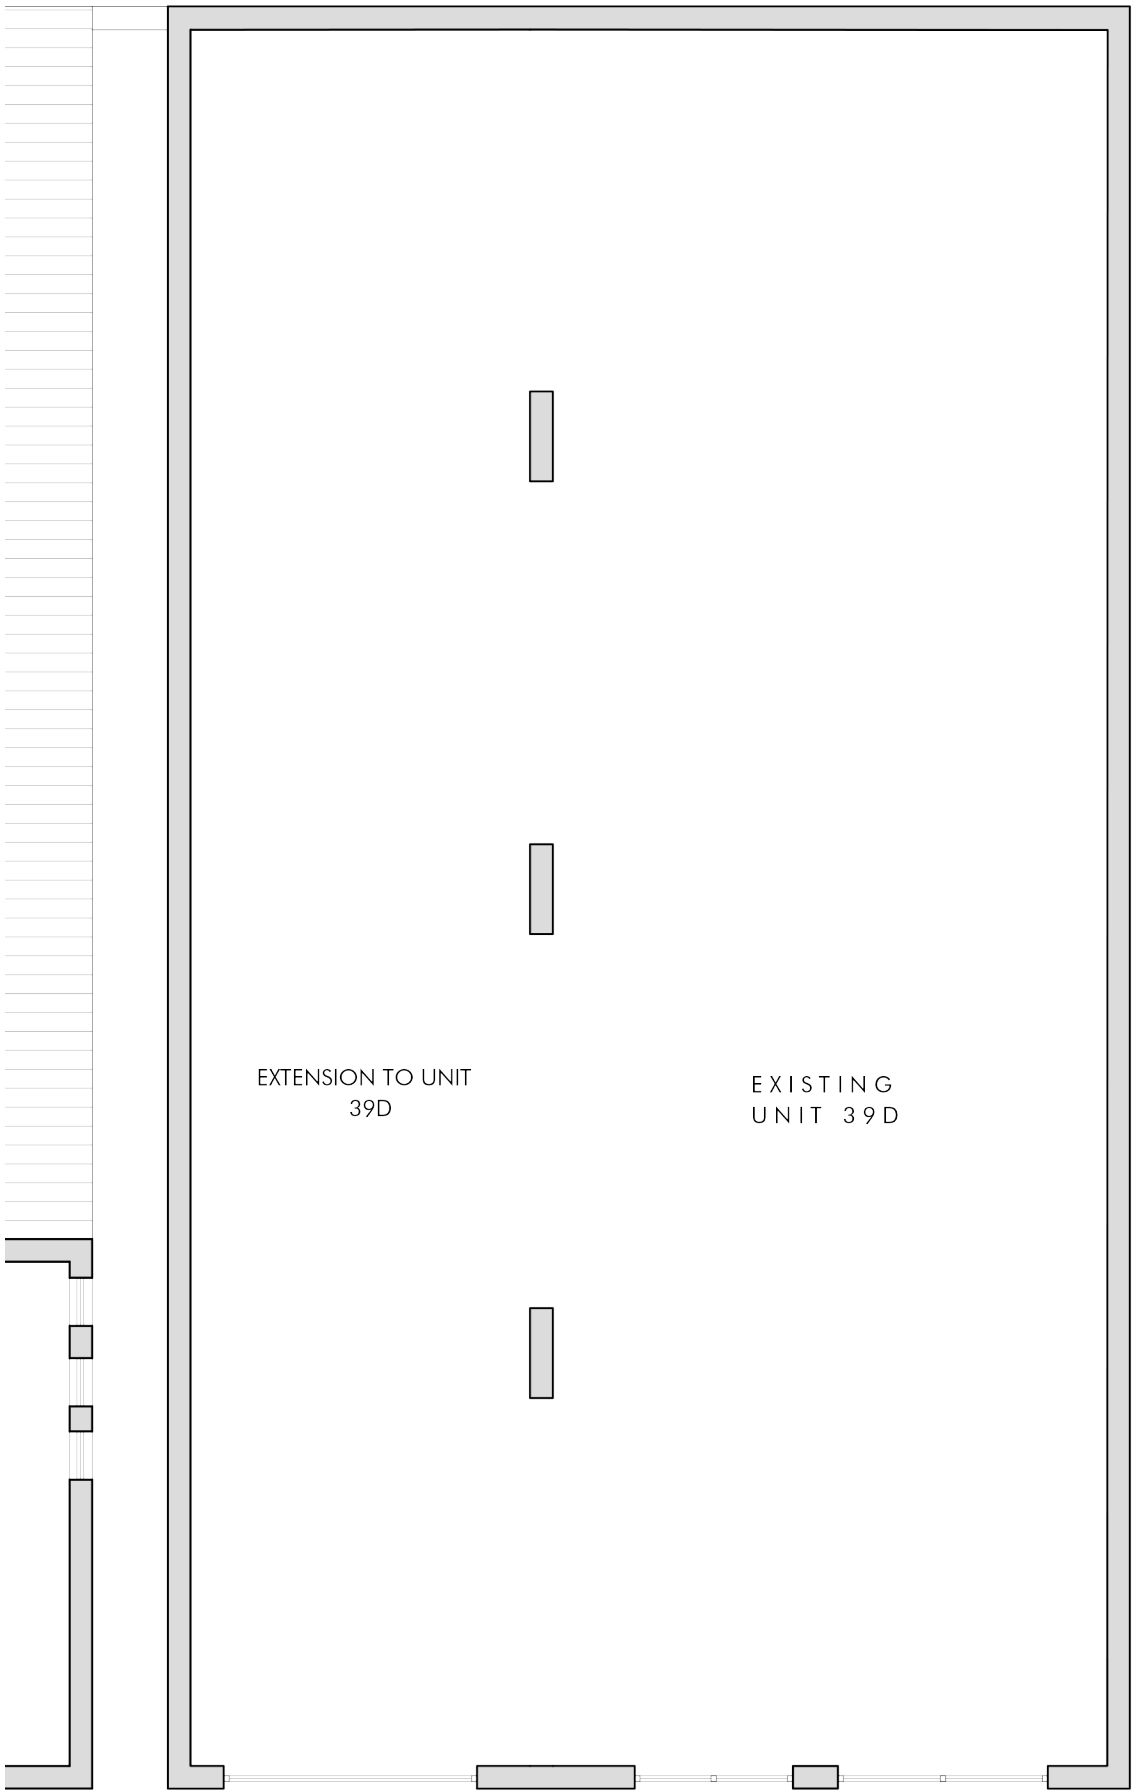

PROPOSED FIRST FLOOR PLAN
1:100 @ A3

Dimensioning

Figured dimensions only to be taken from these designs and drawings. Work to annotated dimensions only. All dimensions to be checked on site. Architectural designers to be informed immediately of any discrepancies before work proceeds. Drawings are to be read in conjunction with relevant specifications, structural engineers and service engineers' drawings.

Rev	Description	Date
A	Issued for Planning	20/12/21
B	Revised Sketch	02/04/22
C	Re-Issued for planning	12/04/22

PLANNING



SALEEM
ARCHITECTS

Client
Abid Hussain

Project
39E Broughton Street,
Manchester
M8 8NN

Title
Proposed Floor Plans

Scale
1:100 @ A3

Drawing No. :
Sheet 3

Date
Dec 2021