

Solar PV array shown is indicative
only, tbc by specialist design



10 Front Elevation - Brick Type B Pitched Roof
1 : 50




10 Front Elevation - Brick Type B Hipped Roof
1 : 50



11 Rear Elevation - Brick Type B Pitched Roof
1 : 50



11 Rear Elevation - Brick Type B Hipped Roof
1 : 50

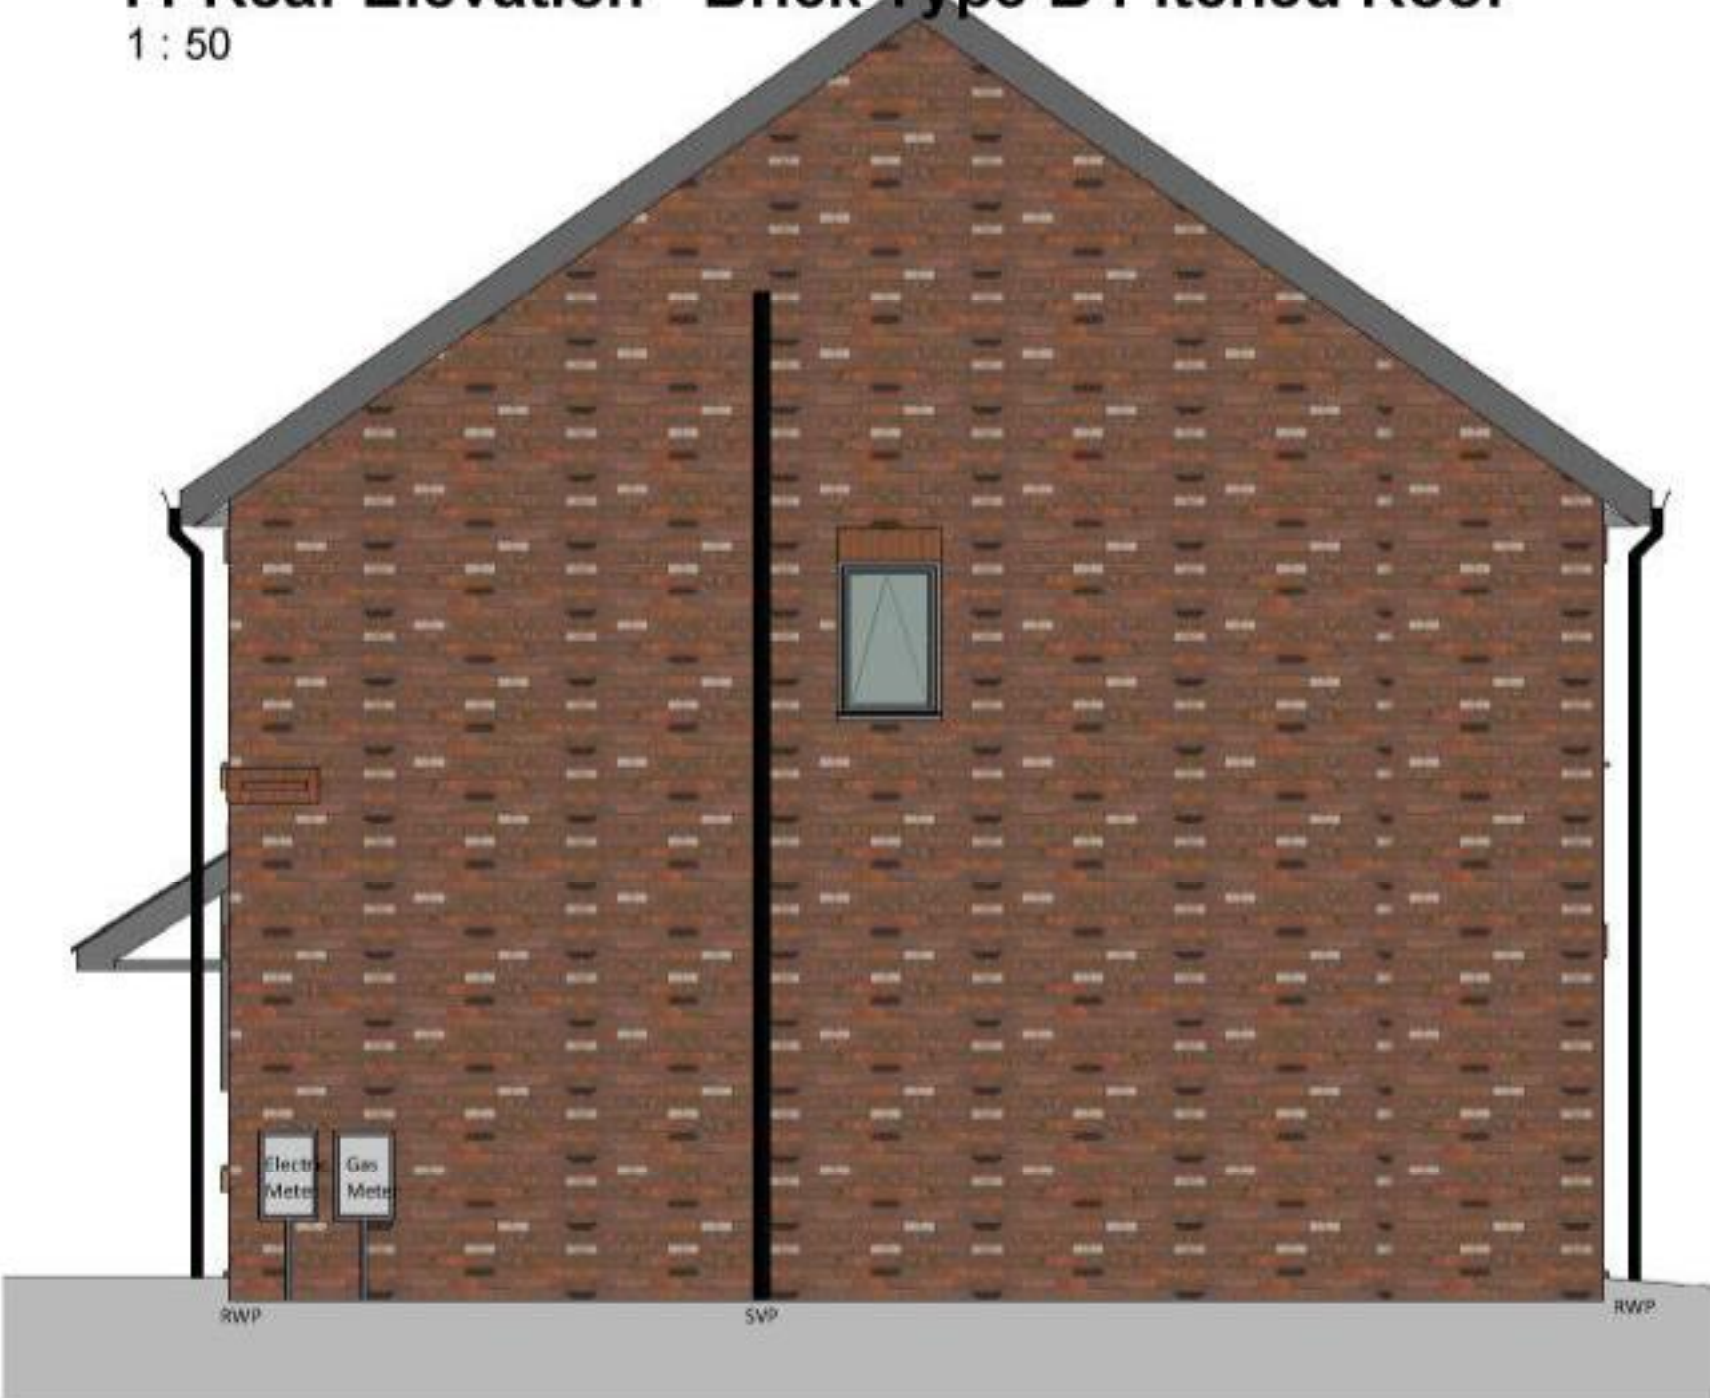

12 Gable Elevation - Brick Type B Pitched Roof
1 : 50



12 Gable Elevation - Brick Type B Hipped Roof
1 : 50

	30.03.22	LT	Added PV panels. Front elevation window amended.
Rev	Date	Int	Description



Client:
WCHG

Project:
Glendene, Wythenshawe

Description:
3B4P House 87m² elevations -
Affordable Rent (Brick Type B)

Purpose of Issue:
Planning

Drawn By: VS
Checked By: LT
Date: 22/04/20
Scale @ A1: 1 : 50

Job No: 3375
Status: S2
Drawing No: 137-1
Rev: 1

File Identifier:
GD-BTP-02A-DR-A-3375_137-1.1

Head Office: 486 Oldbury Road, Heaton Mersey, Stockport, S64 3BS
T 0161 448 1221 E info@bernardtaylor.co.uk W www.btparchitects.co.uk