
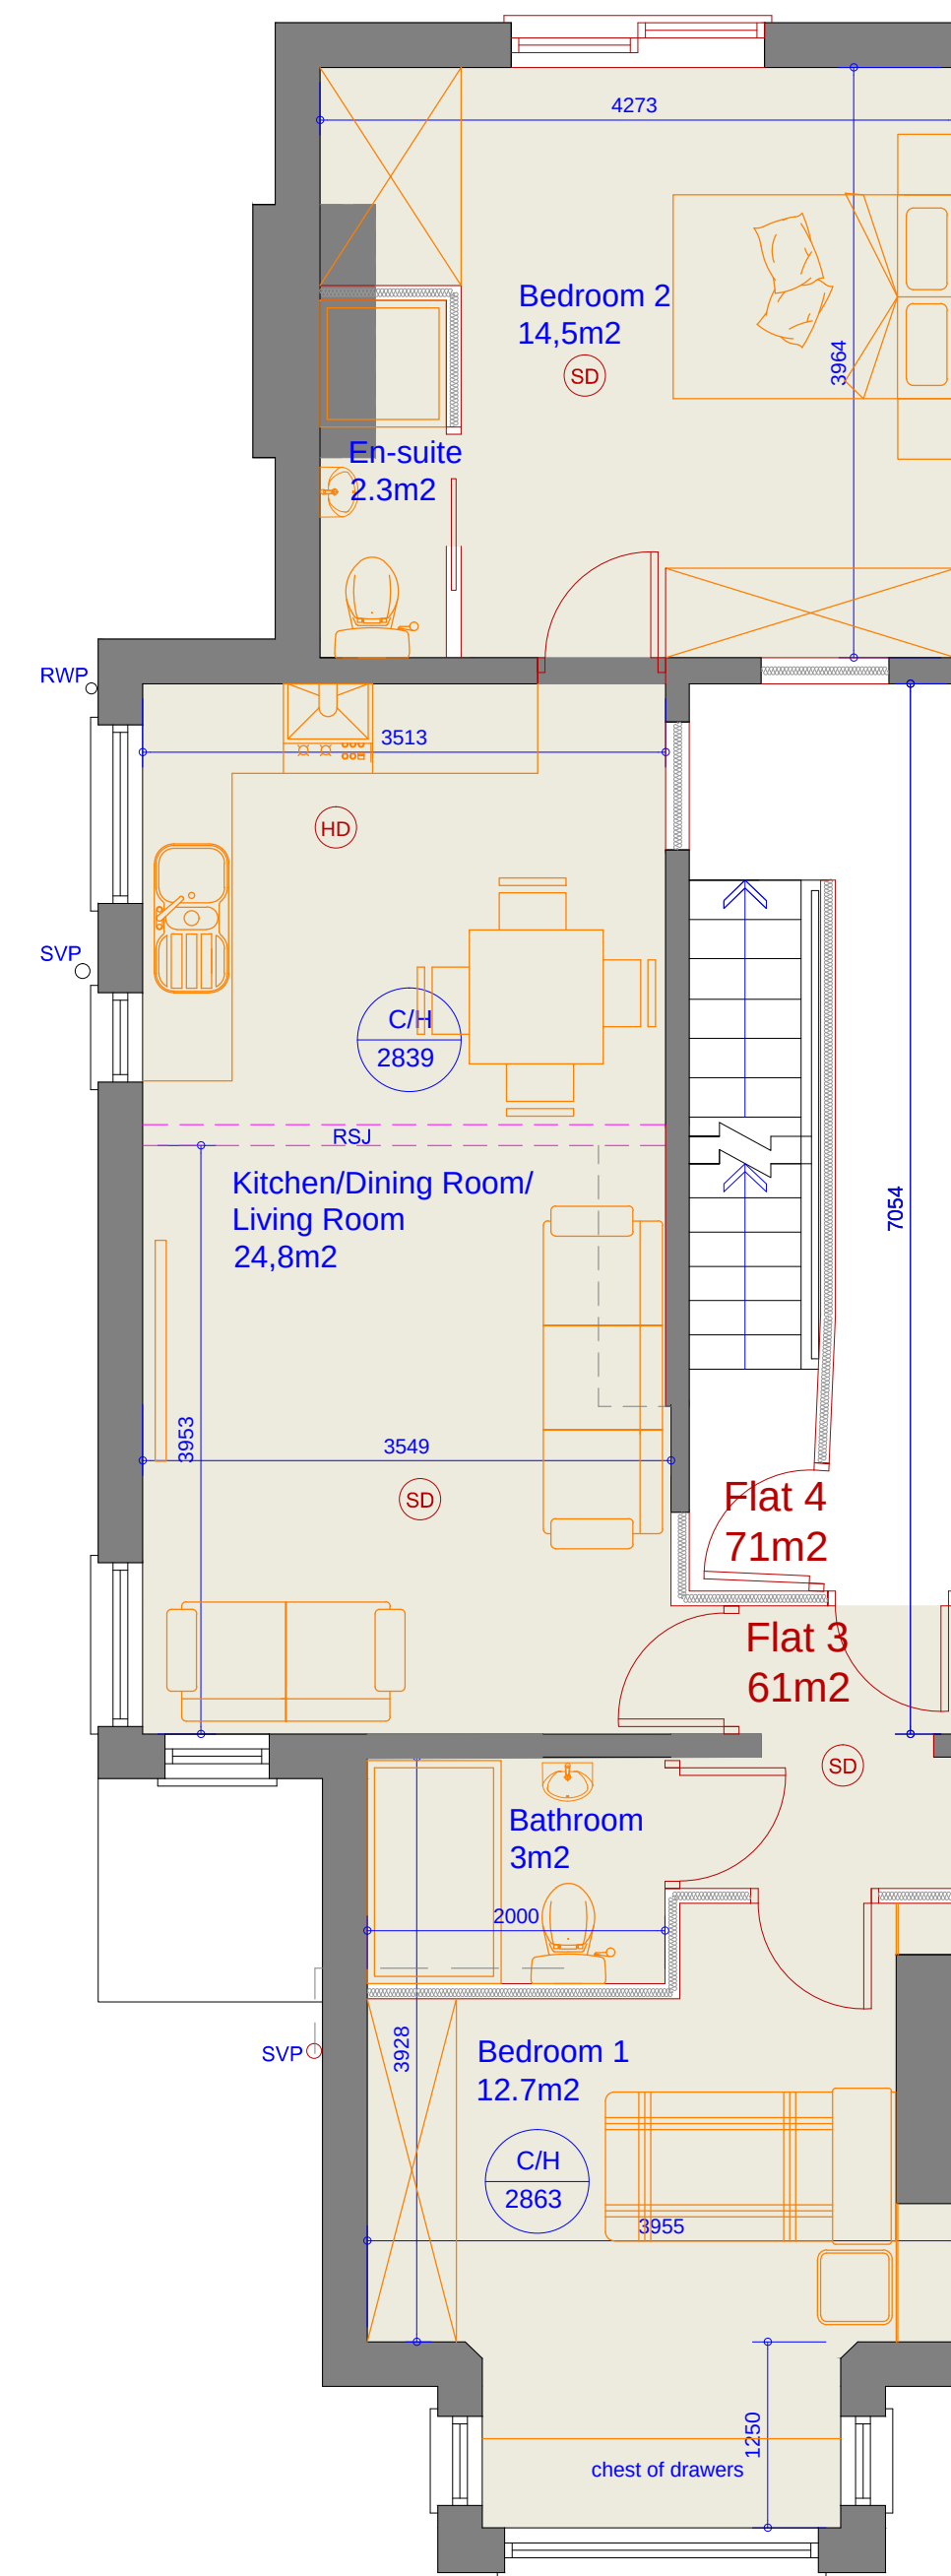
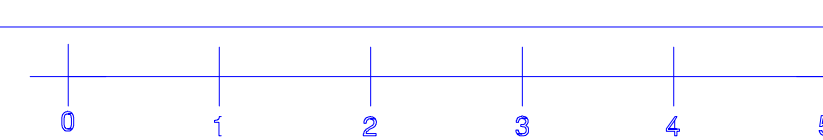
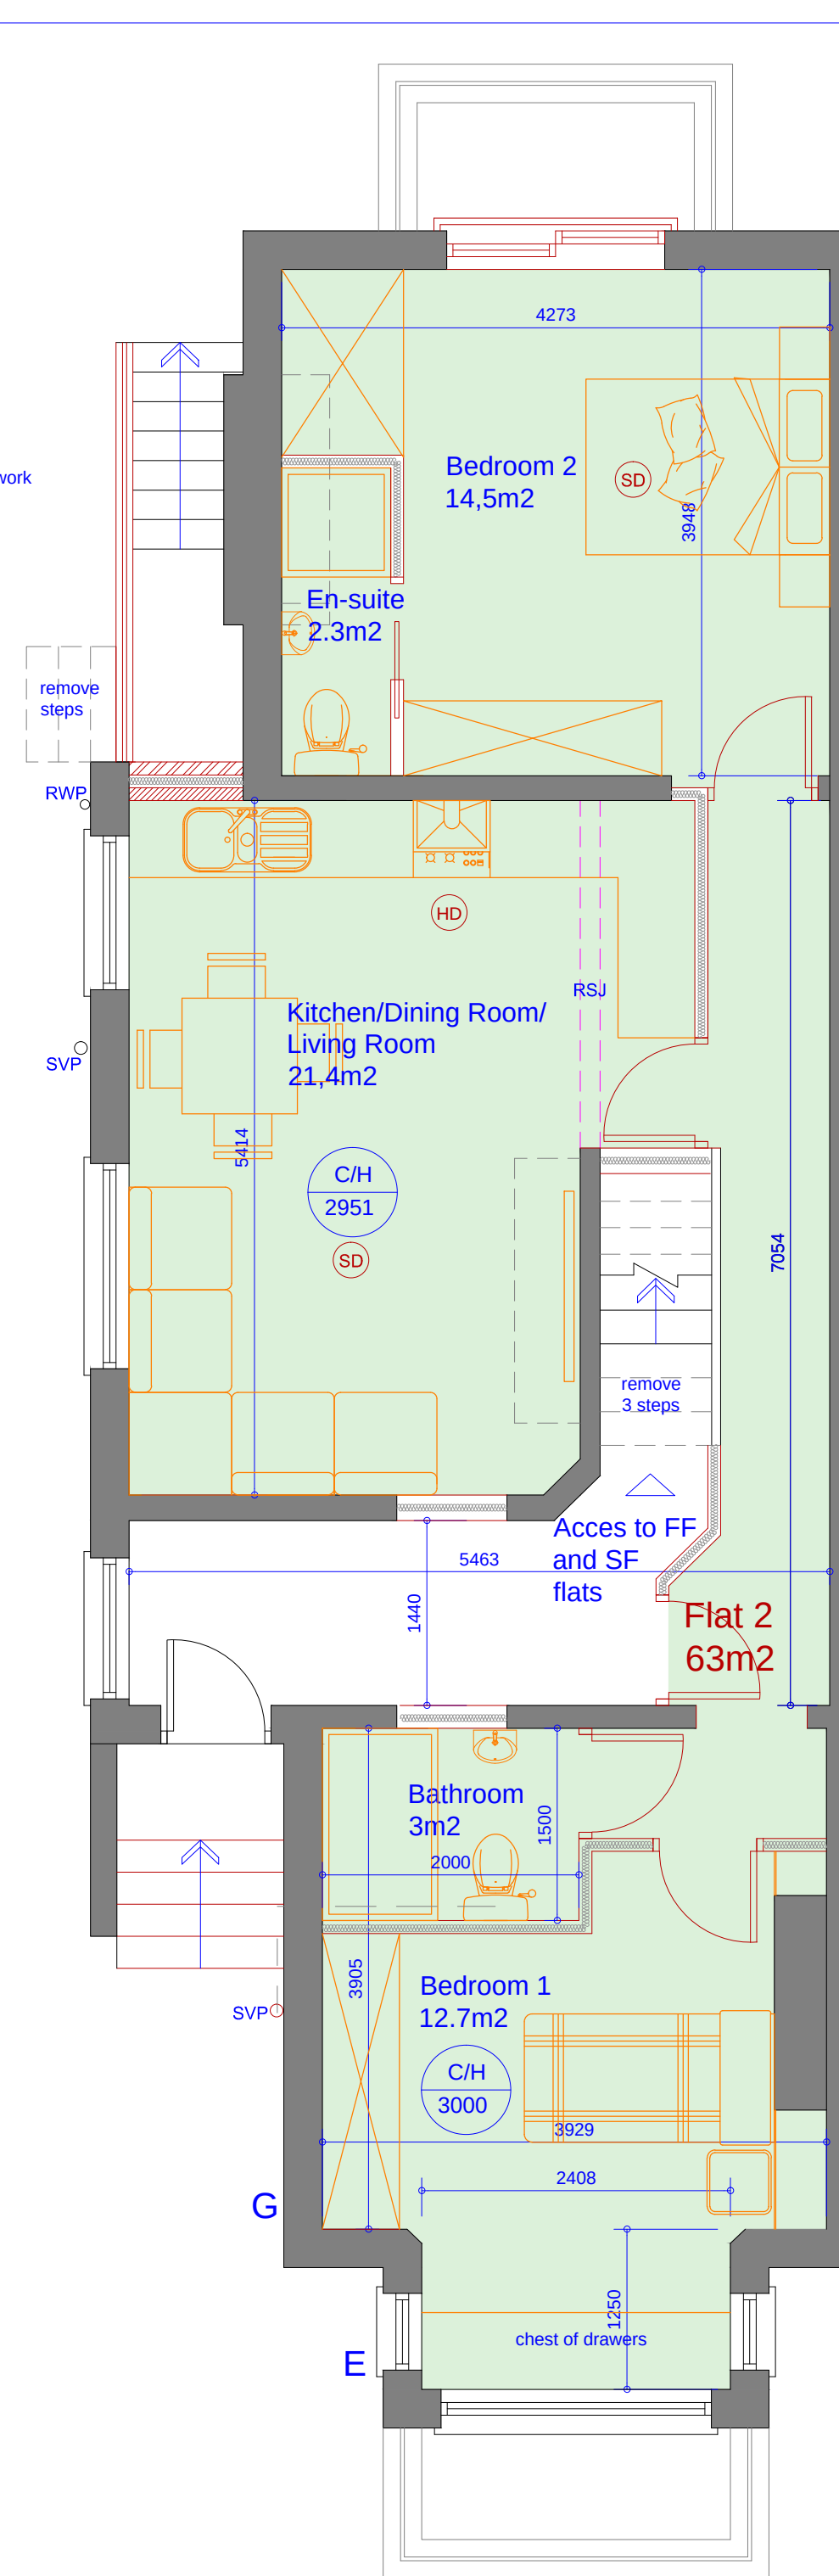
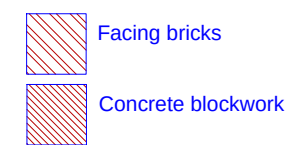


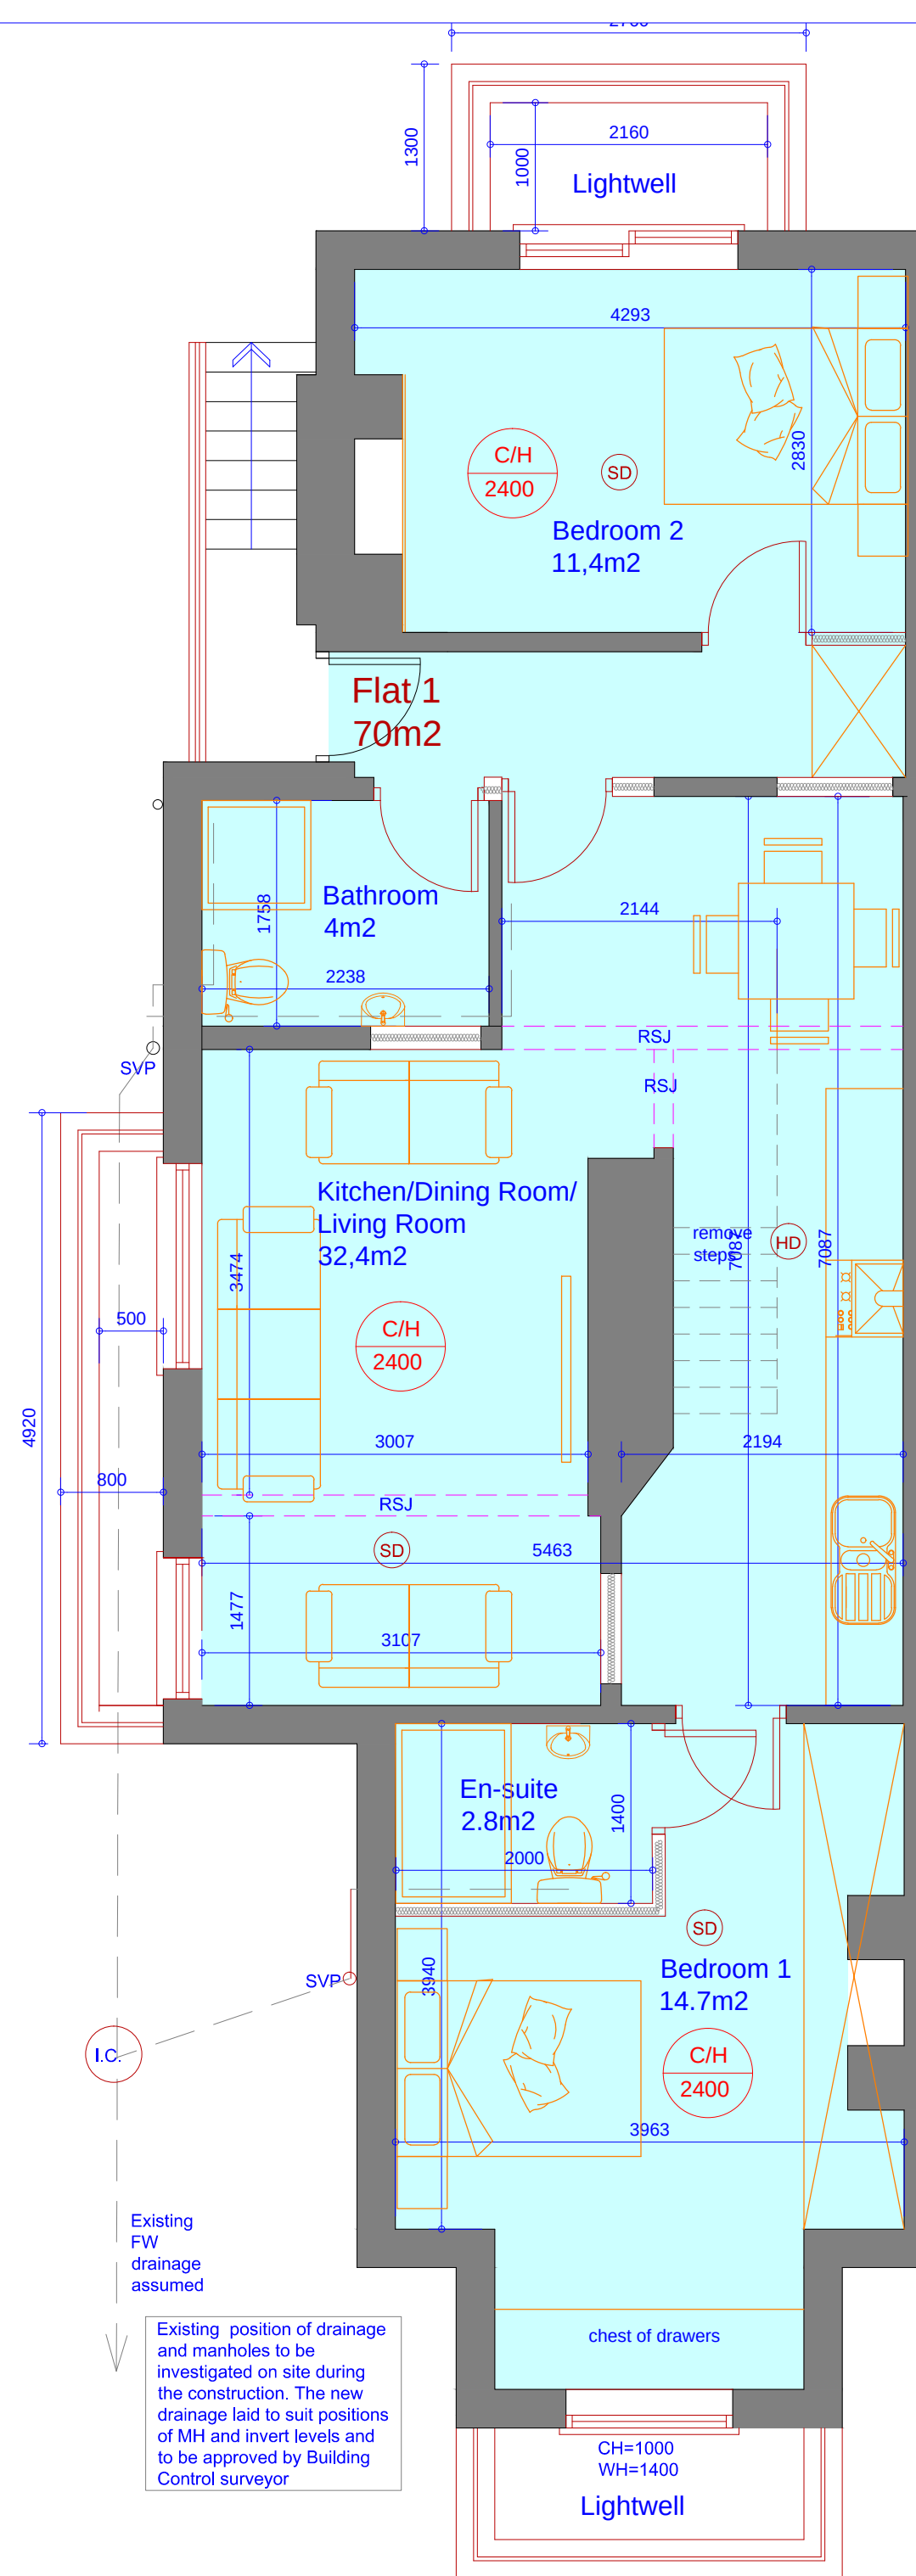

All dimensions are to be checked on site. This drawing shall not be scaled to ascertain dimensions.

B	28.4.22	Amended to suit Planning Officers comments.
Rev	Date	Description
Issued For : INFORMATION PURPOSES ONLY		
Client		
Mr. Wei Liu		

Project
545 Barlow Moor Rd, Chorlton-cum-Hardy,
Manchester M21 8AN.
Proposed change of use from 1 doemstic
dwelling to 5 self contained flats

Scheme - Drawing Title

**Proposed Basement, Ground Floor
and First Floor Plans.**

02	B	Date	20.01.22
Drawing No.	Revision	Scale	1:50 @A2



JK Technical Services (NW) Ltd
Tel: 0161 728 5730
Mob: 07741175755
www.jktechservs.co.uk