
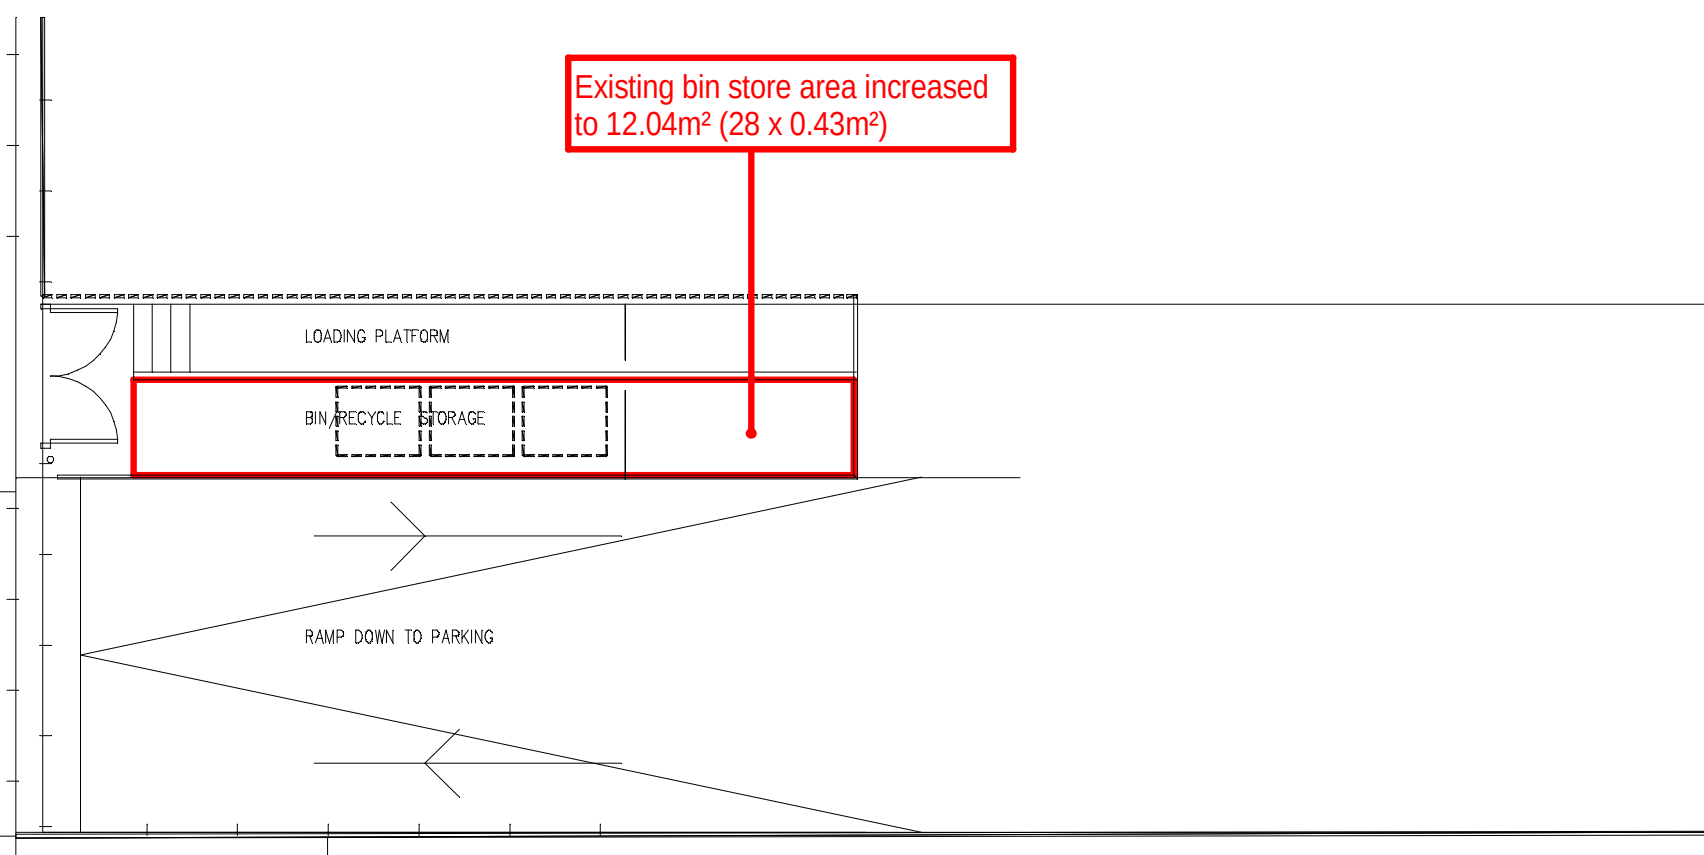


Proposed Basement Parking Layout - 1:100@A1

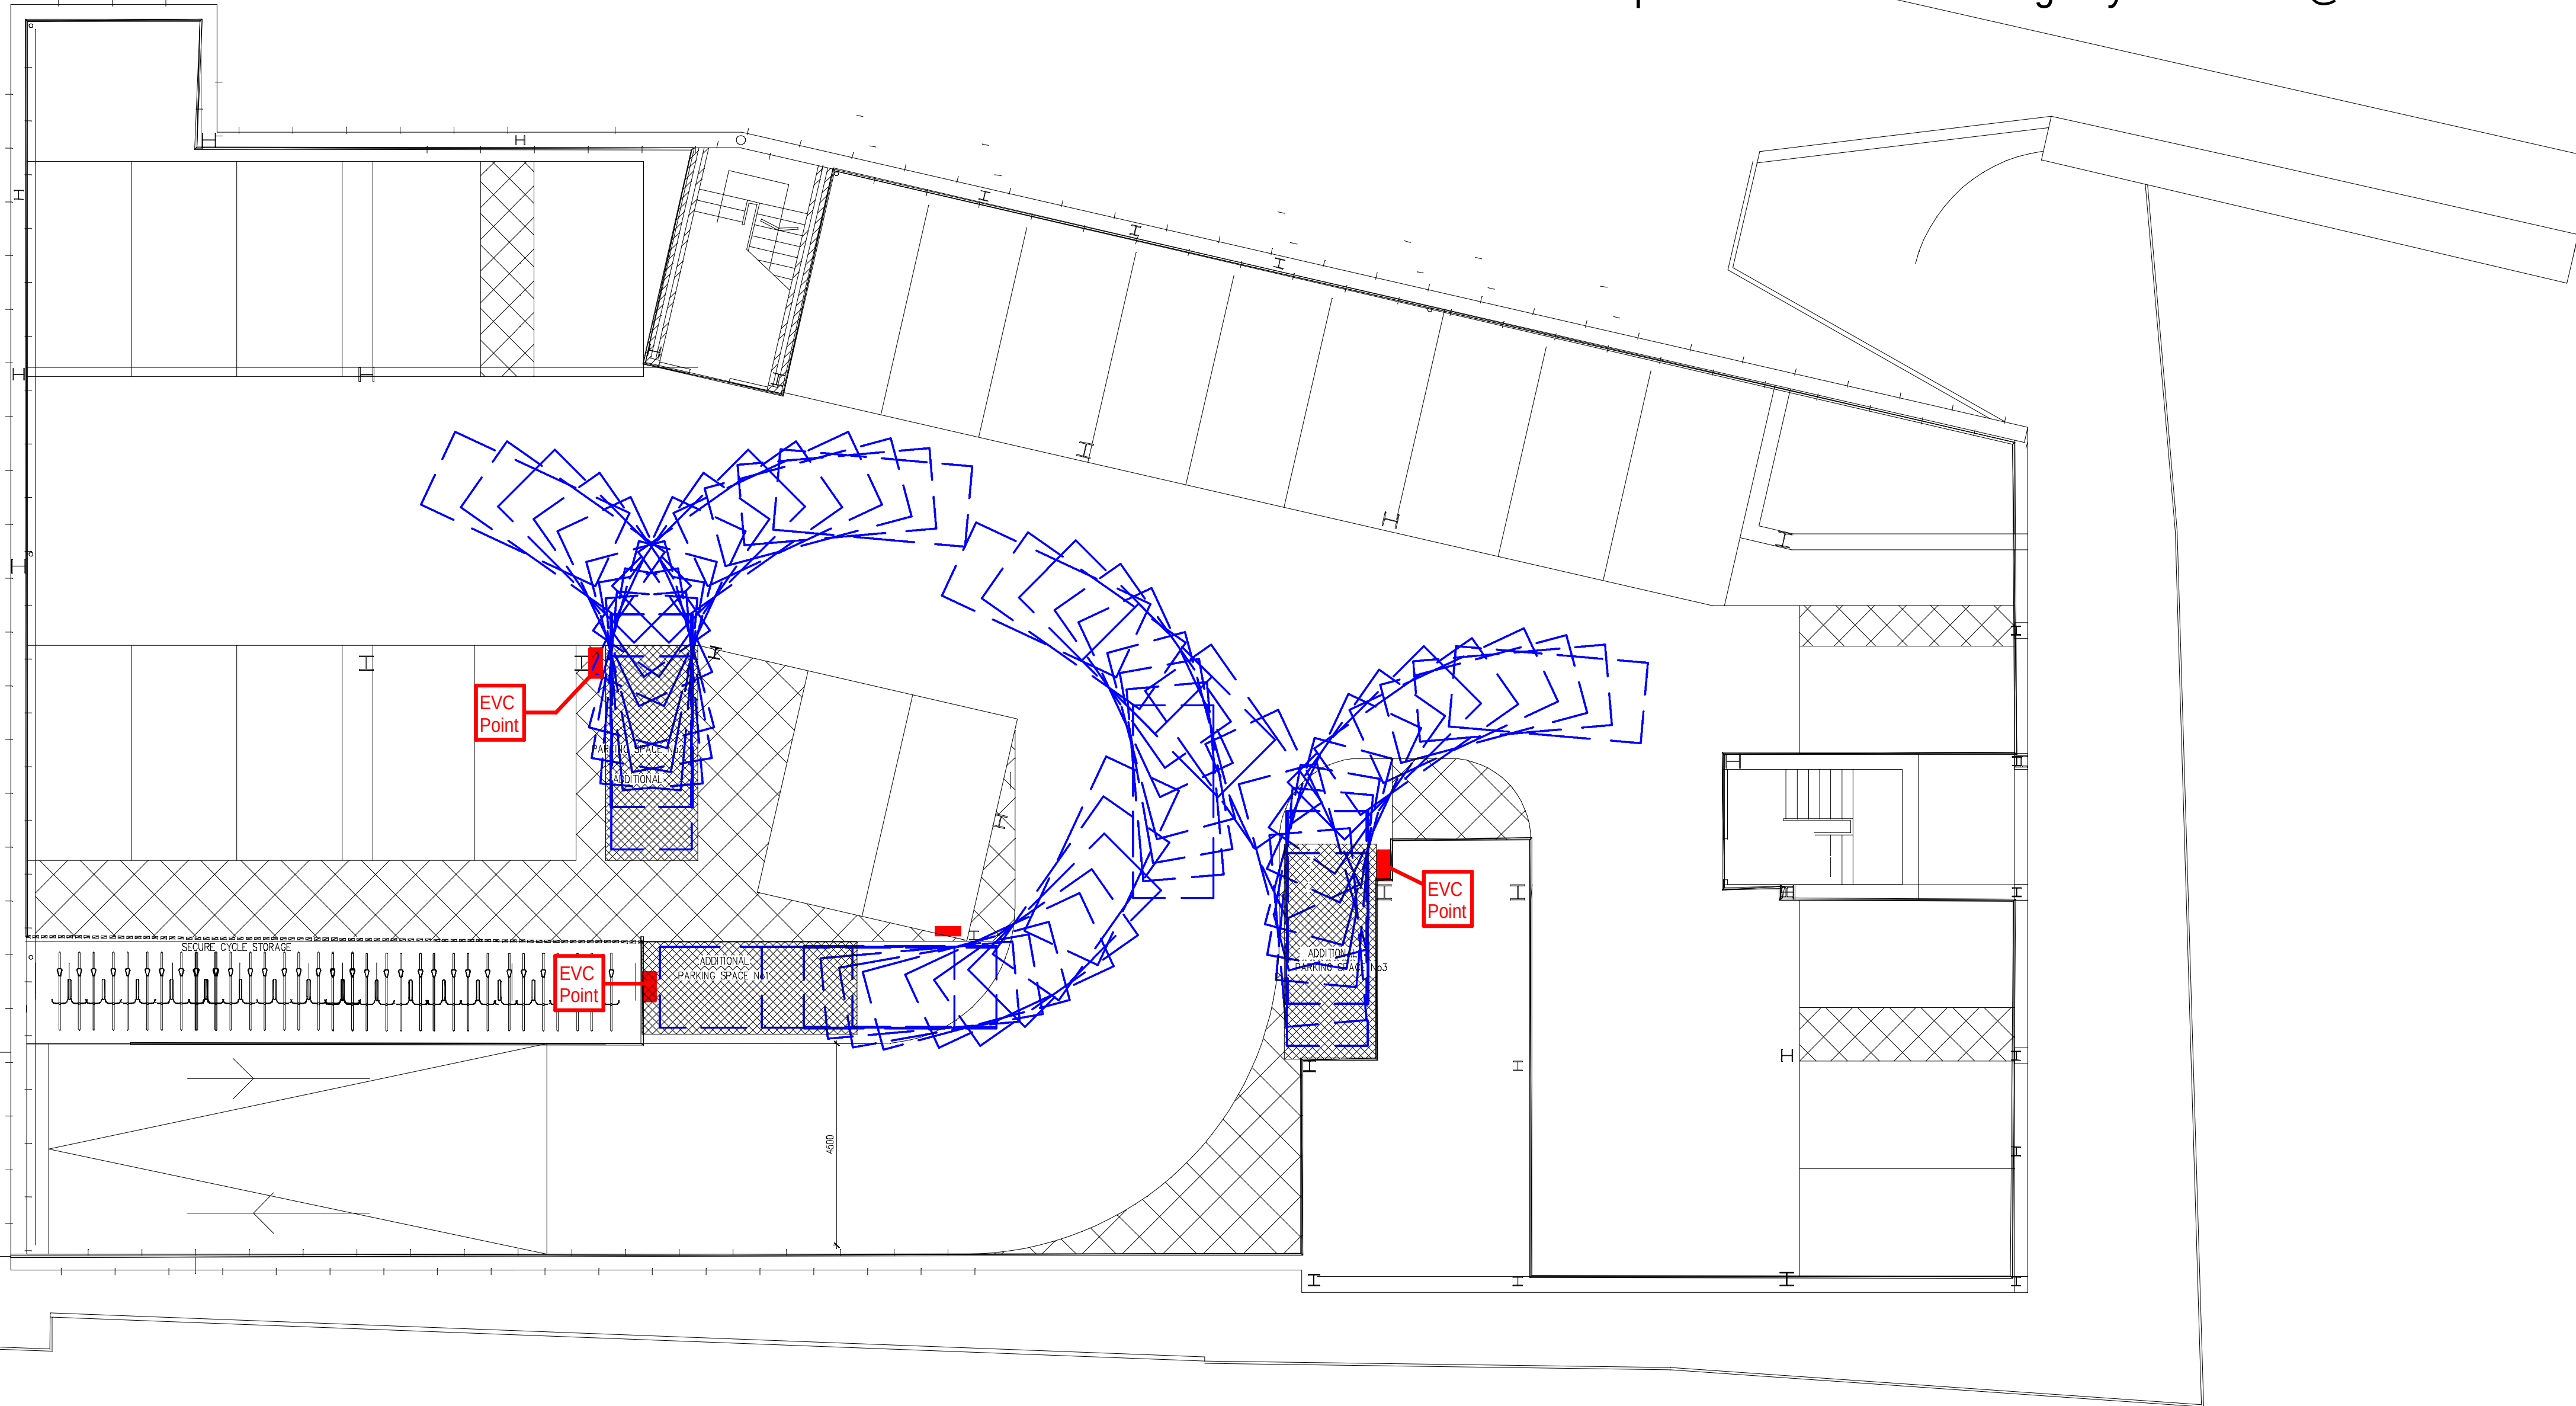

Part Ground Floor Plan Showing Bin Storage Area - 1:100@A1

Revisions		
Client		
Mr. J. Heenan		
Project		
The Quadrangle, 6 Albany Road, Chorlton, M21 0AW		
Drawing		
Basement Car Park Alterations		
Date		
30/03/2022		
Scale		
1:100@A1		
Dwg. No.		Rev.
NMB/AR/003		