


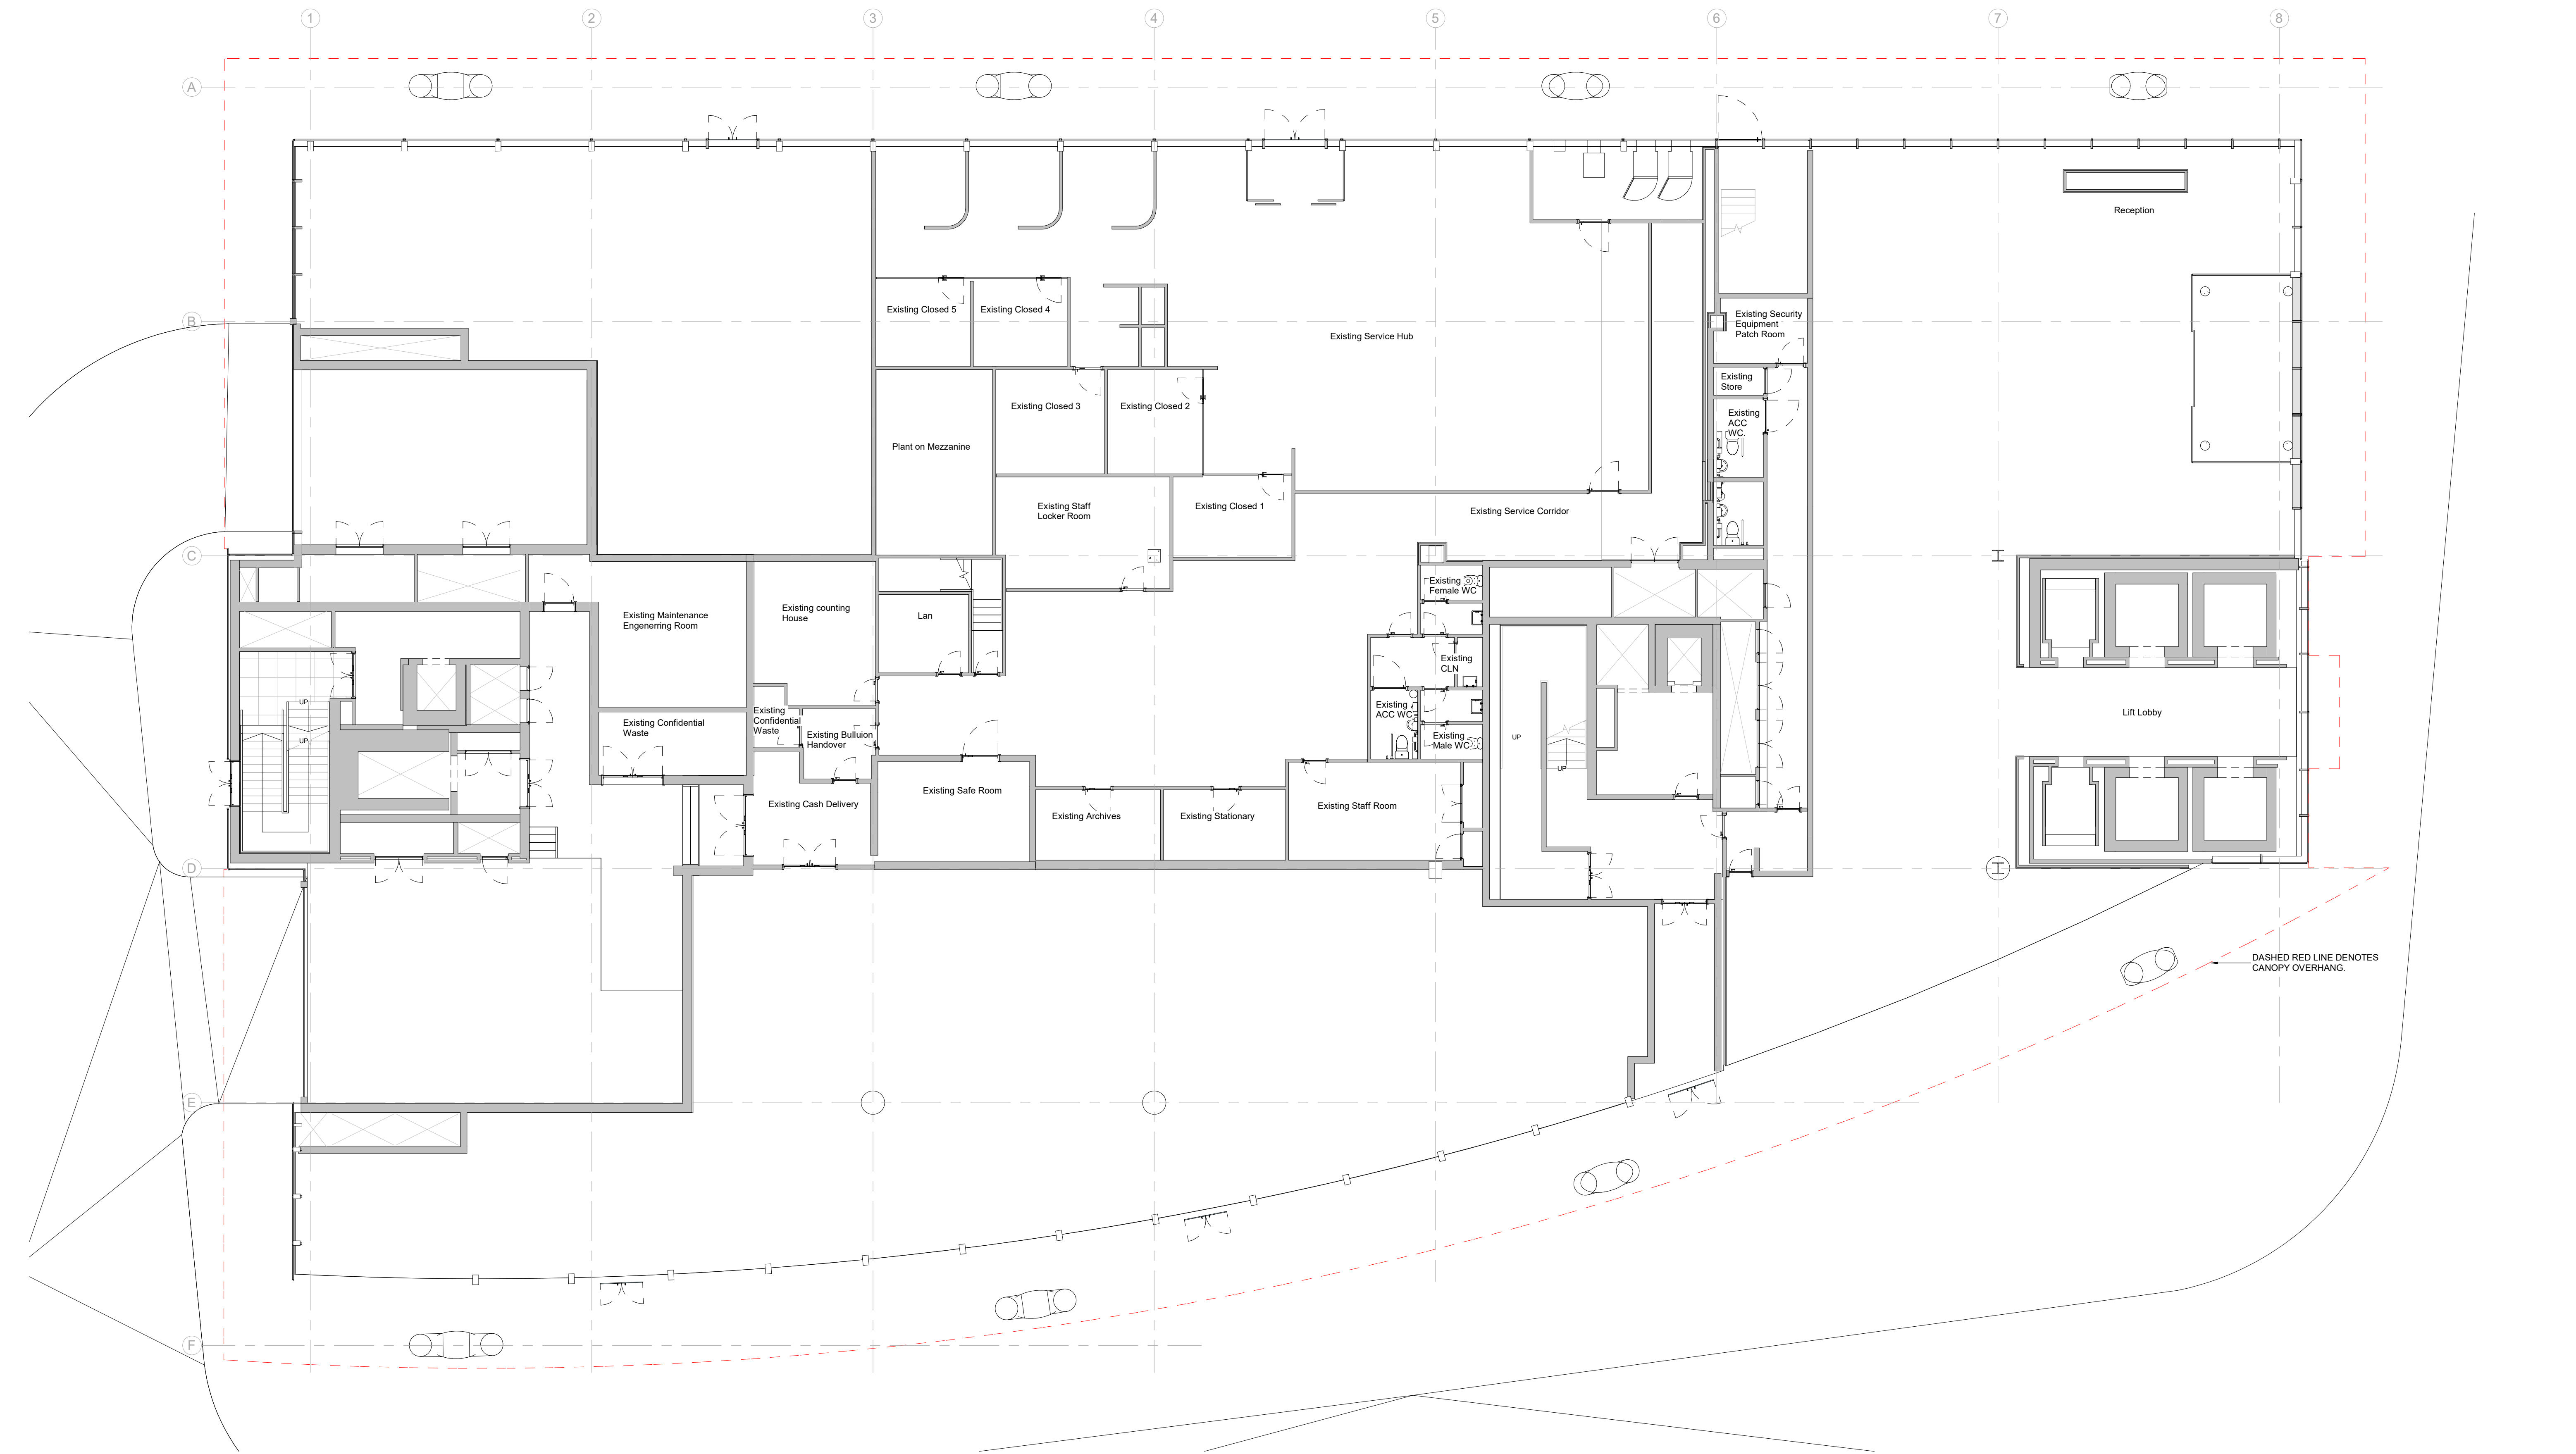

Existing Ground Floor Plan
1:100

rev.	date	description	by	rev.	date	description	by	notes	Project Name	Client	Address	drawing number	rev	drawing title	scale		
P01	25.02.22	Planning Drawings Issue	PW					- Do not scale drawing - All dimensions to be confirmed on site - Any drawing errors or divergences should be brought to the attention of the originator of this drawing - Drawing to be read in conjunction with MLA Common Requirements Specification 012345m	Spinningfields Reoccupation	NatWest Group	Spinningfields Manchester	RBF62-MLA-XX-00-DR-A-PL-001	P01	Existing Ground Floor Plan Planning	1 : 100		
												status	PLANNING	suitability	S2	date	25.02.22
																drawn	PW
																format	A1

MLA

MICHAEL
LAIRD
ARCHITECTS

5 Forres Street Edinburgh EH3 6DE
T 0131 226 6991
michaellaird.co.uk