


The scaling of this drawing cannot be assured				
Revision		Date	Dm	Ckd
P1	Draft Issue	17/09/21	IR	PN
P2	Draft Issue	15/12/21	DK	PN
P3	Client comments incorporated	28/02/22	DK	PN
P4	Work in progress	09/03/22	DK	PN




Front Elevation
1 : 50

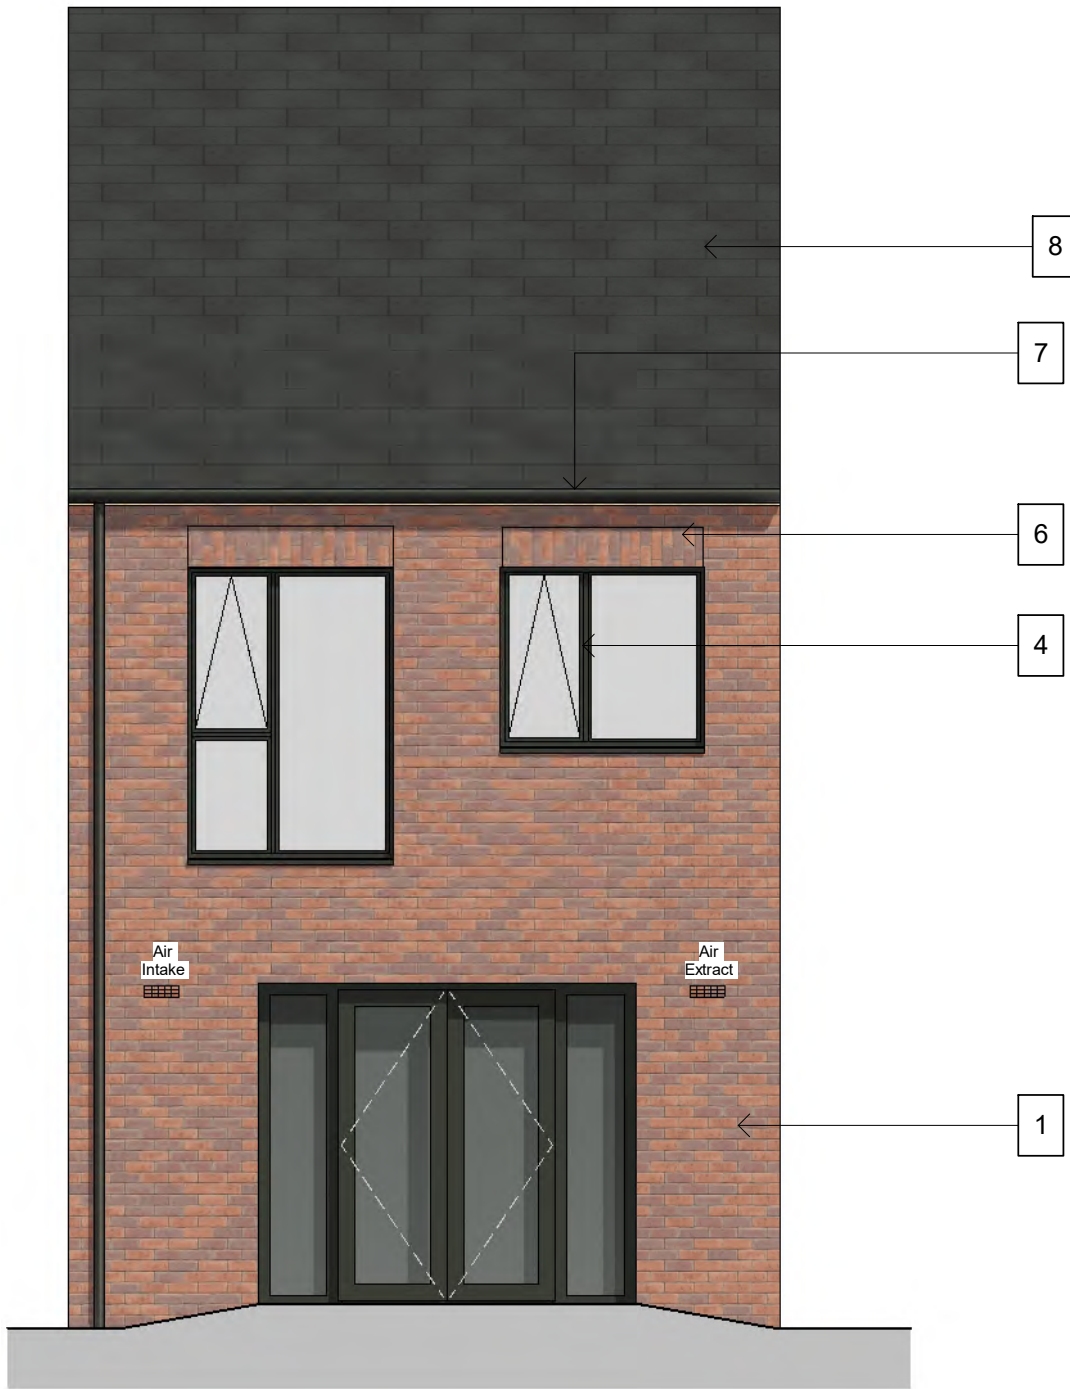


Rear Elevation
1 : 50


- Elevation Notes**
- 1 FACING BRICK (VARIES BY PLOT)
 - 2 COMPOSITE DOOR WITH VISION PANEL (ANTHRACITE GREY)
 - 3 GREY CANOPY
 - 4 GREY WINDOWS
 - 5 PROTRUDING BRICK DETAIL
 - 6 BRICK SOLDIER COURSE LINTEL TO UPPER WINDOWS
 - 7 CLIPPED EAVES DETAIL
 - 8 CONCRETE ROOF TILES
 - 9 ROOF PV PANELS (SUBJECT TO SAP CALCULATIONS)

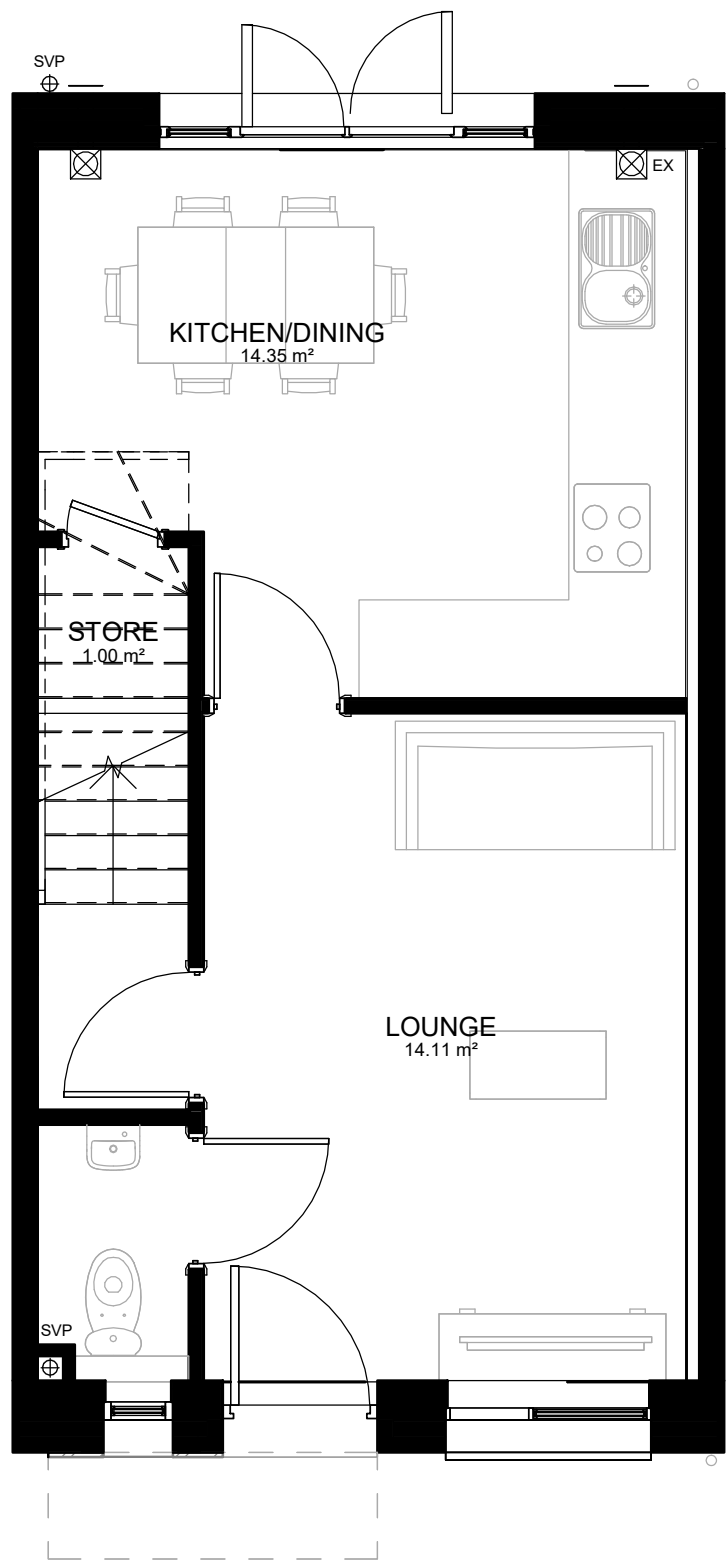


GROUND FLOOR
1 : 50
HOUSE TYPE C - 2B3P MID - M4(2)
71.2m²/ 766.39sqft

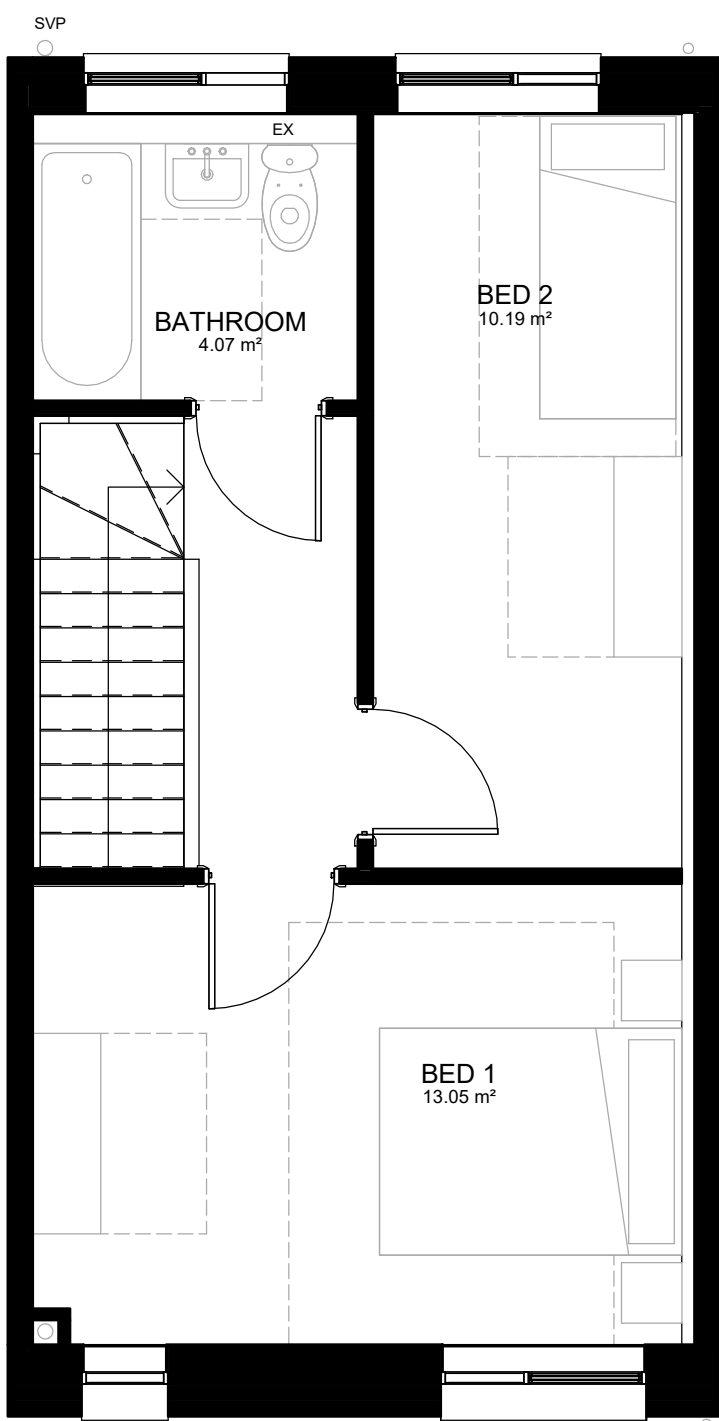

FIRST FLOOR
1 : 50

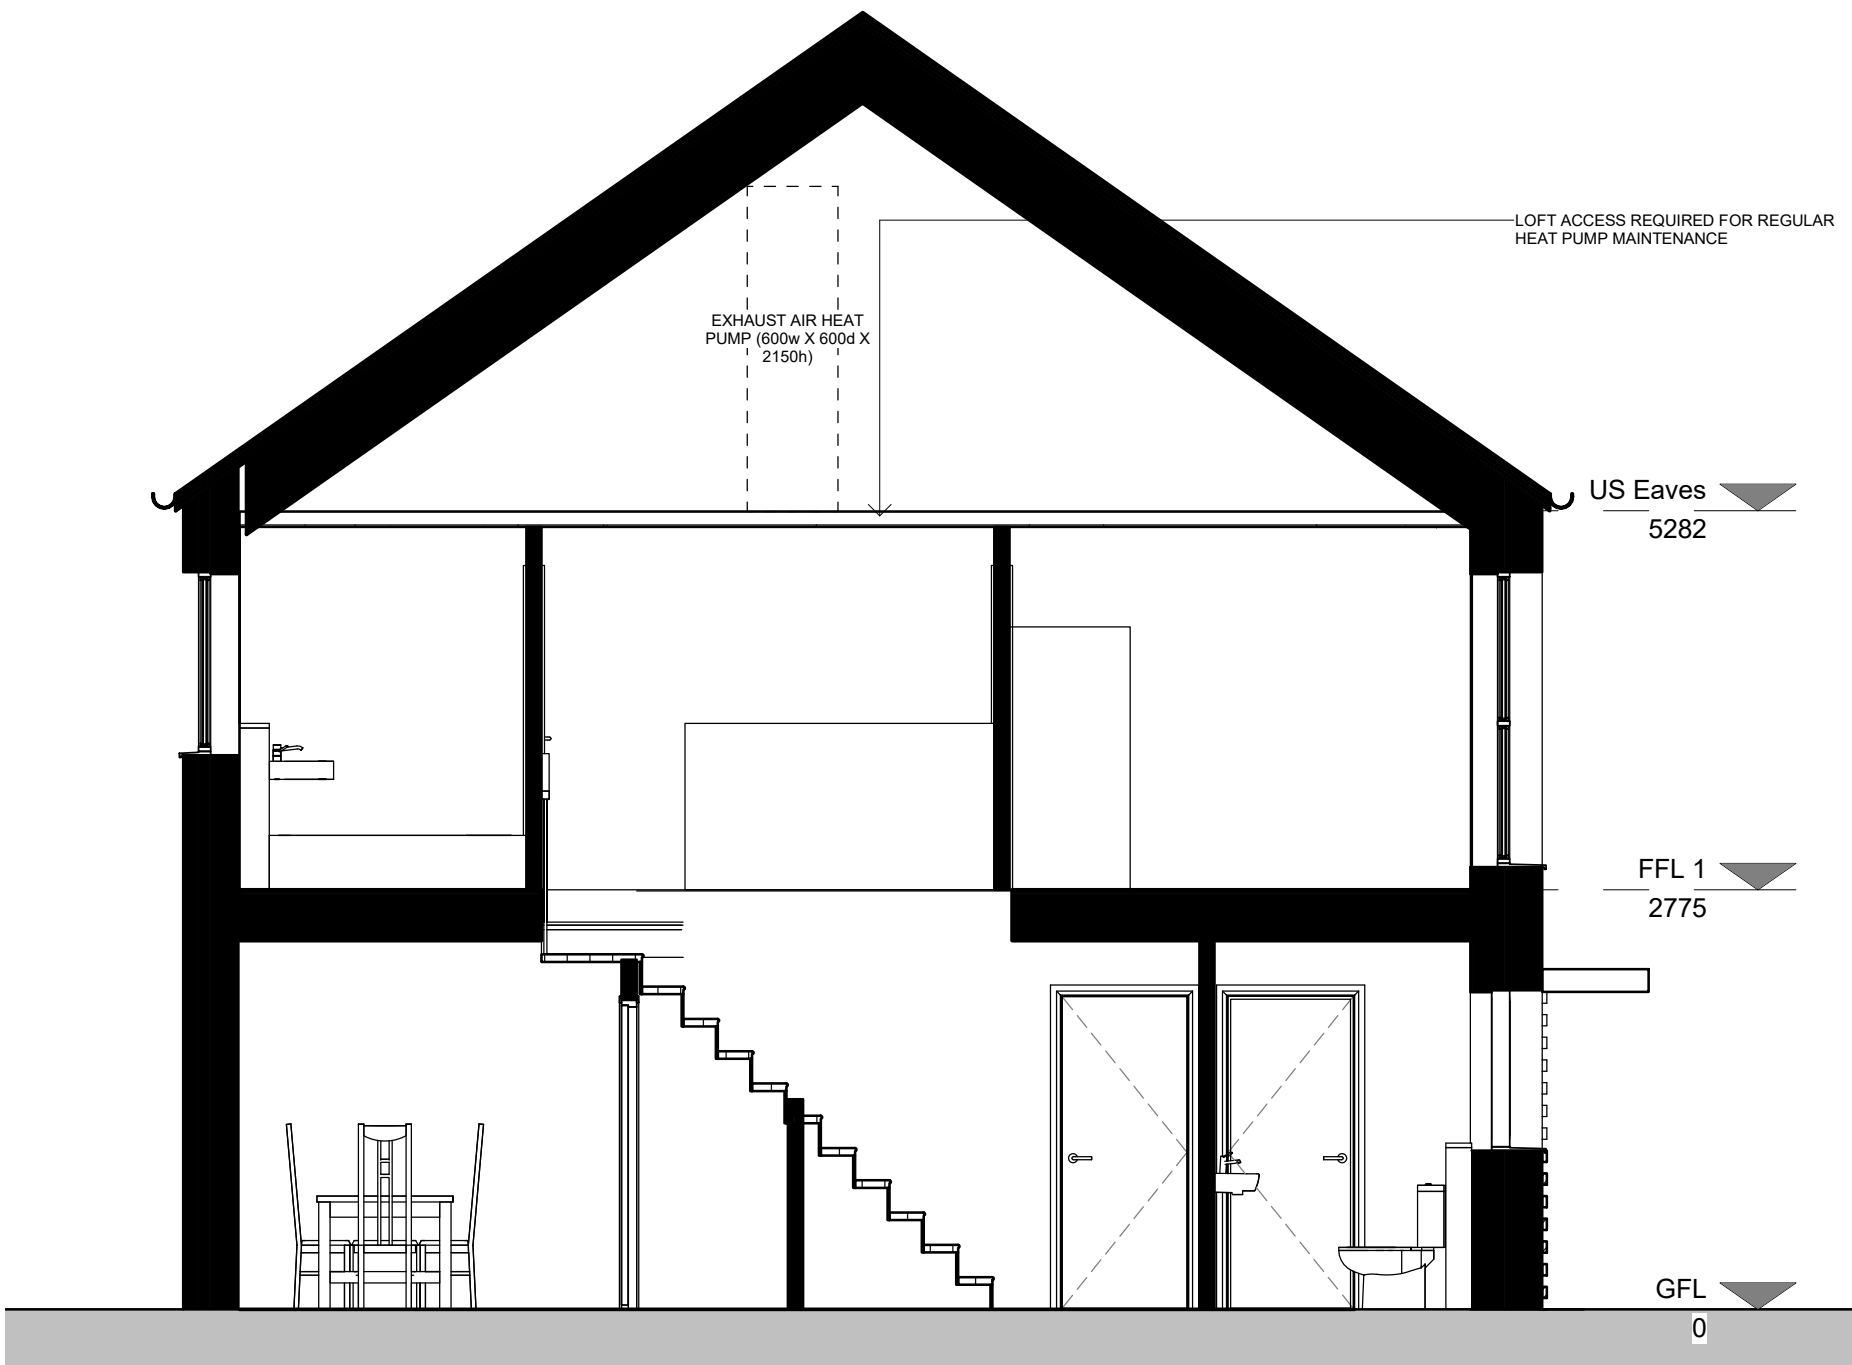

Section
1 : 50

 

VISUAL SCALE 1:50 @ A1

WORK IN PROGRESS

Project
TEN ACRES

Drawing Title
House Type C Mid (2B3P)

Date	Scale	Drawn by	Check by
17/09/21	1 : 50 @ A1	DK	PN
Project No	Drawing No		Revision
32576	A-P19-003		P4

BARTON WILLMORE

Town Planning • Masterplanning & Urban Design • Architecture •
Landscape Planning & Design • Infrastructure & Environmental
Planning • Heritage • Graphic Communication •
Communications & Engagement • Development Economics

bartonwillmore.co.uk

Offices at Birmingham Bristol Cambridge Cardiff Ebbw Vale Edinburgh
Glasgow Leeds London Manchester Newcastle Reading Southampton