


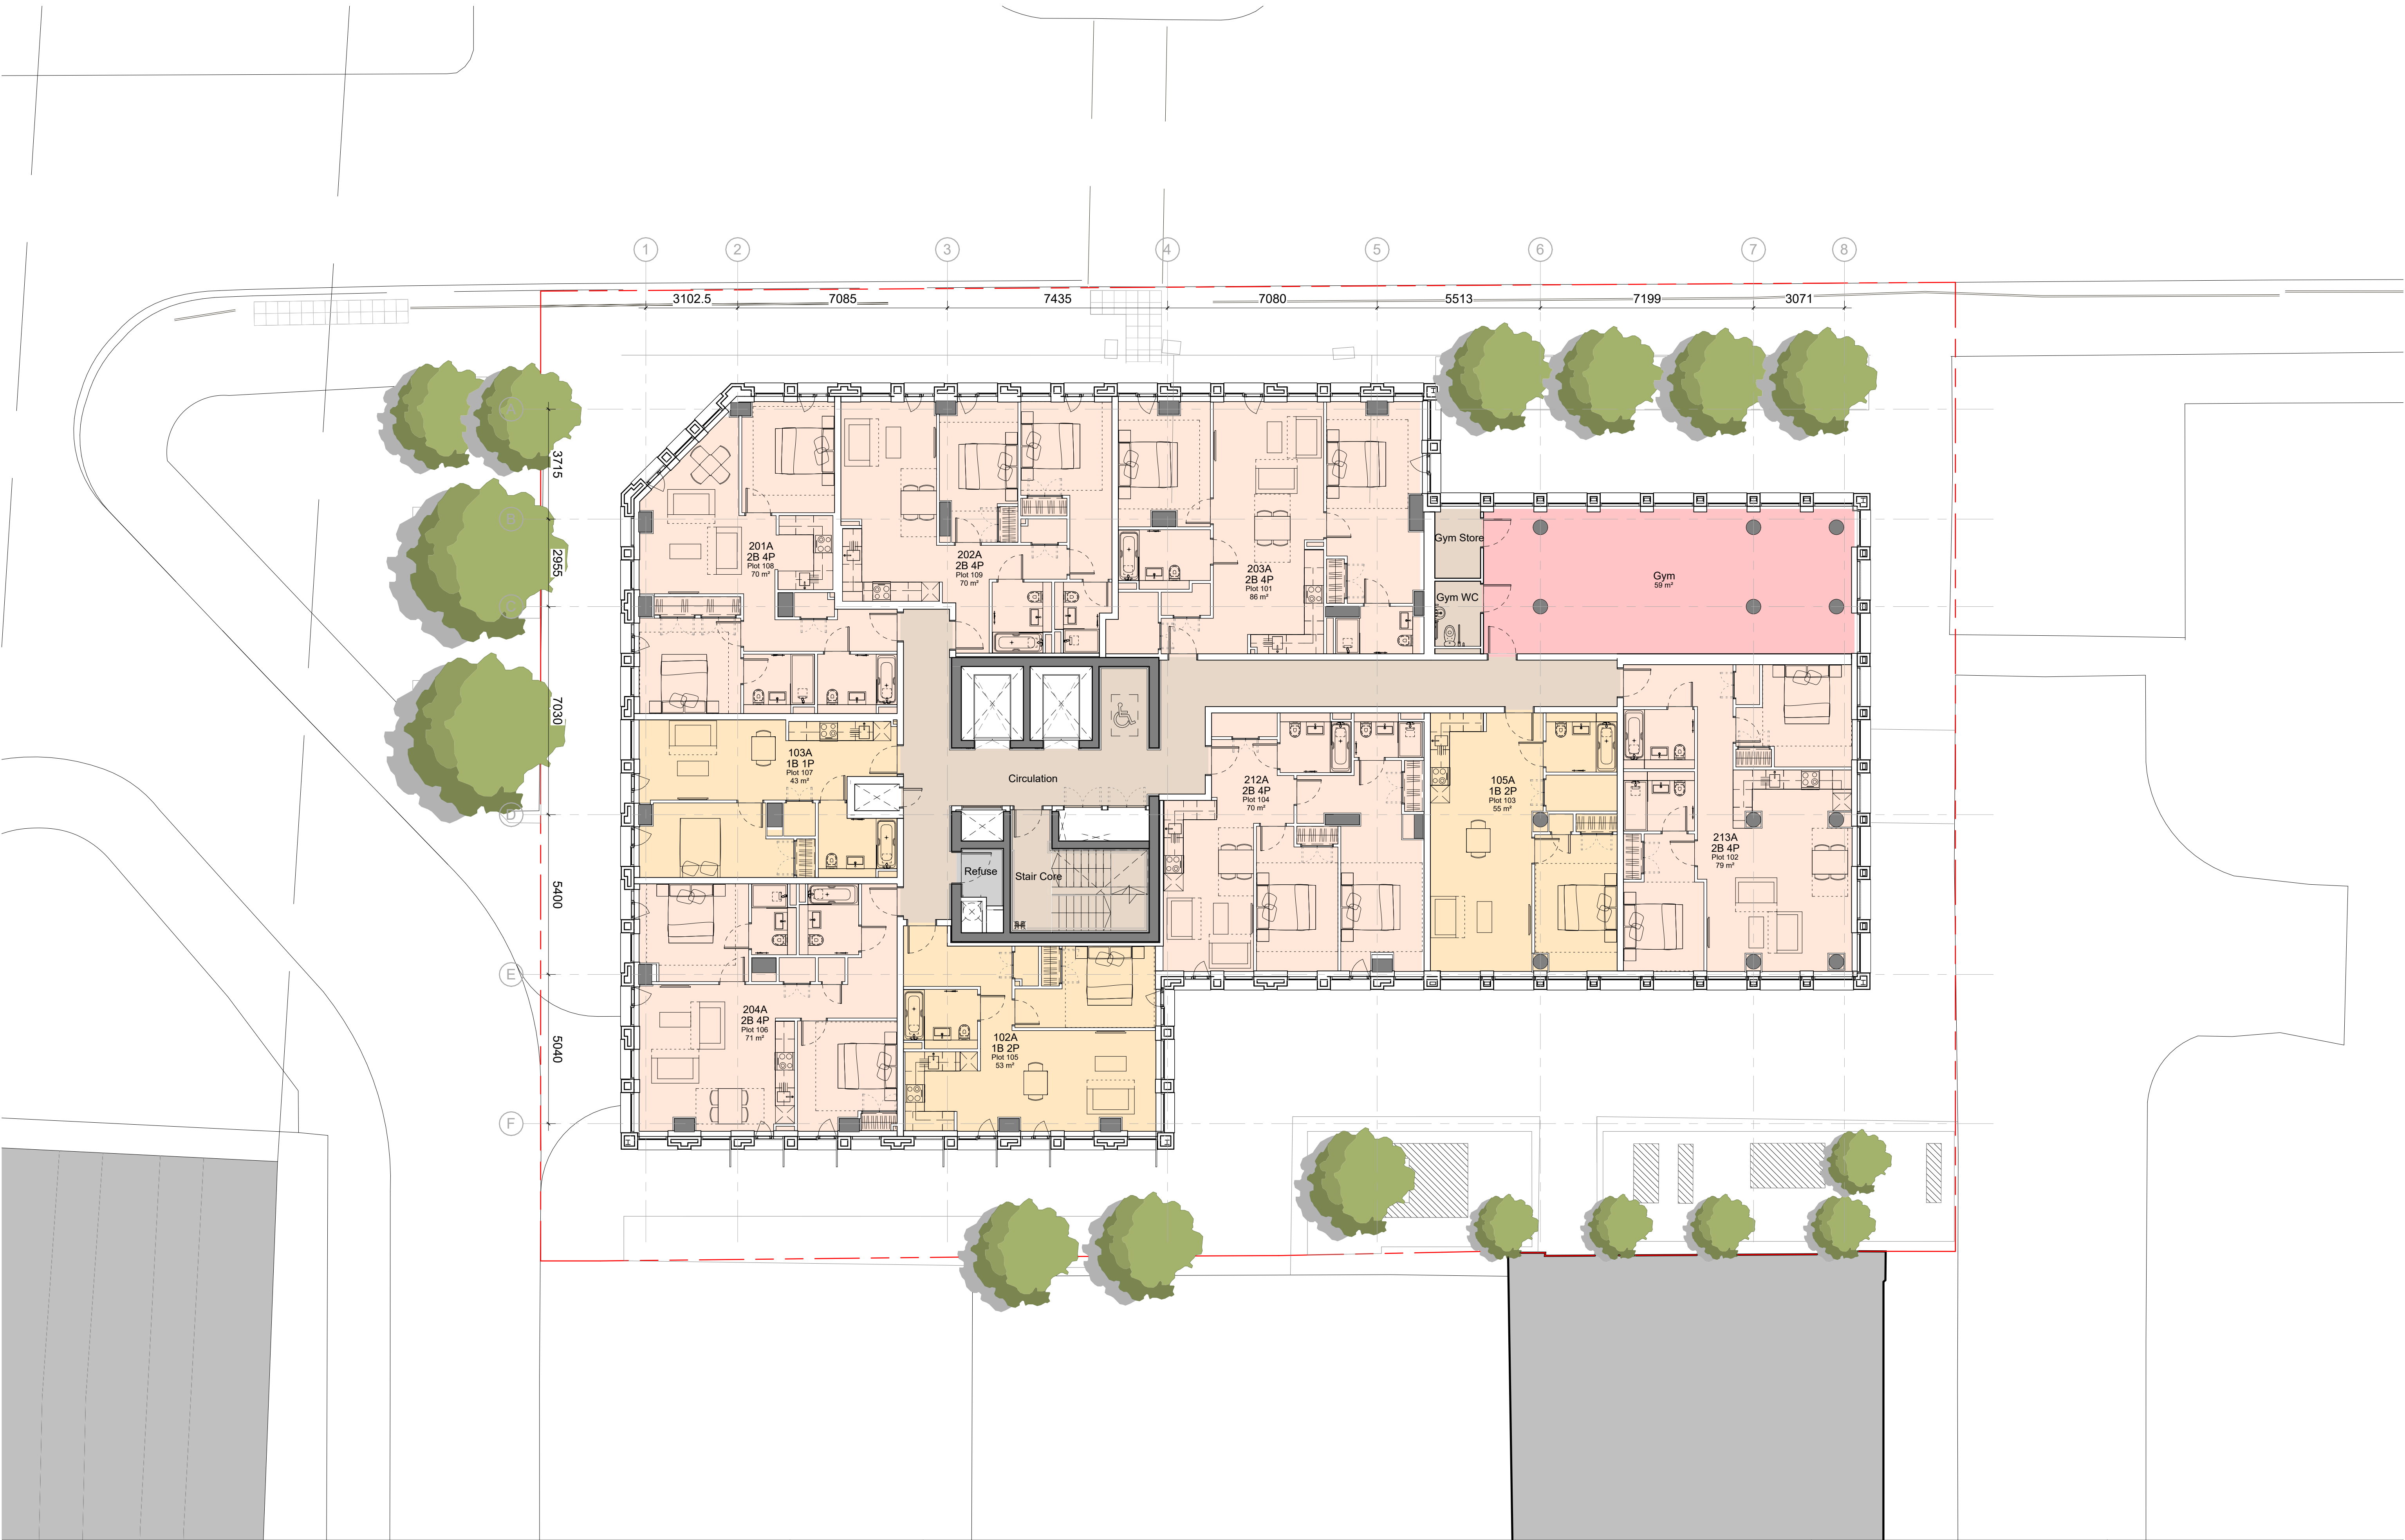

This drawing is copyright
Do not scale off dimensions.

All dimensions to be checked on
site by contractor.

Contractor to report any dimensional
discrepancies, errors or omissions
prior to commencing on site.

NORTH

Rev	Date	Description
00	18-02-2020	Planning Issue
01	14-05-2021	Section 73 Application Issue
02	26-08-2021	Section 73 Application Issue - minor facade and layout amendments
03	28-01-2022	Updates to Section 73 Application

Project Title

Victoria House
Great Ancoats St,
Manchester
M4 7DB

Status

FOR PLANNING

Drawing Title

GENERAL ARRANGEMENT
FIRST FLOOR PLAN

Project No	Scale
10122	1 : 100@ A1
10122-A-B5D9-G200-P-01-003	

Revision

03

simpsonhaugh

Manchester
+44 (0)161 835 2345

London
+44 (0)20 7549 4000

© SimpsonHaugh and Partners2021