




Rear Elevation as Proposed
1 : 50



Front Elevation as Proposed
1 : 50

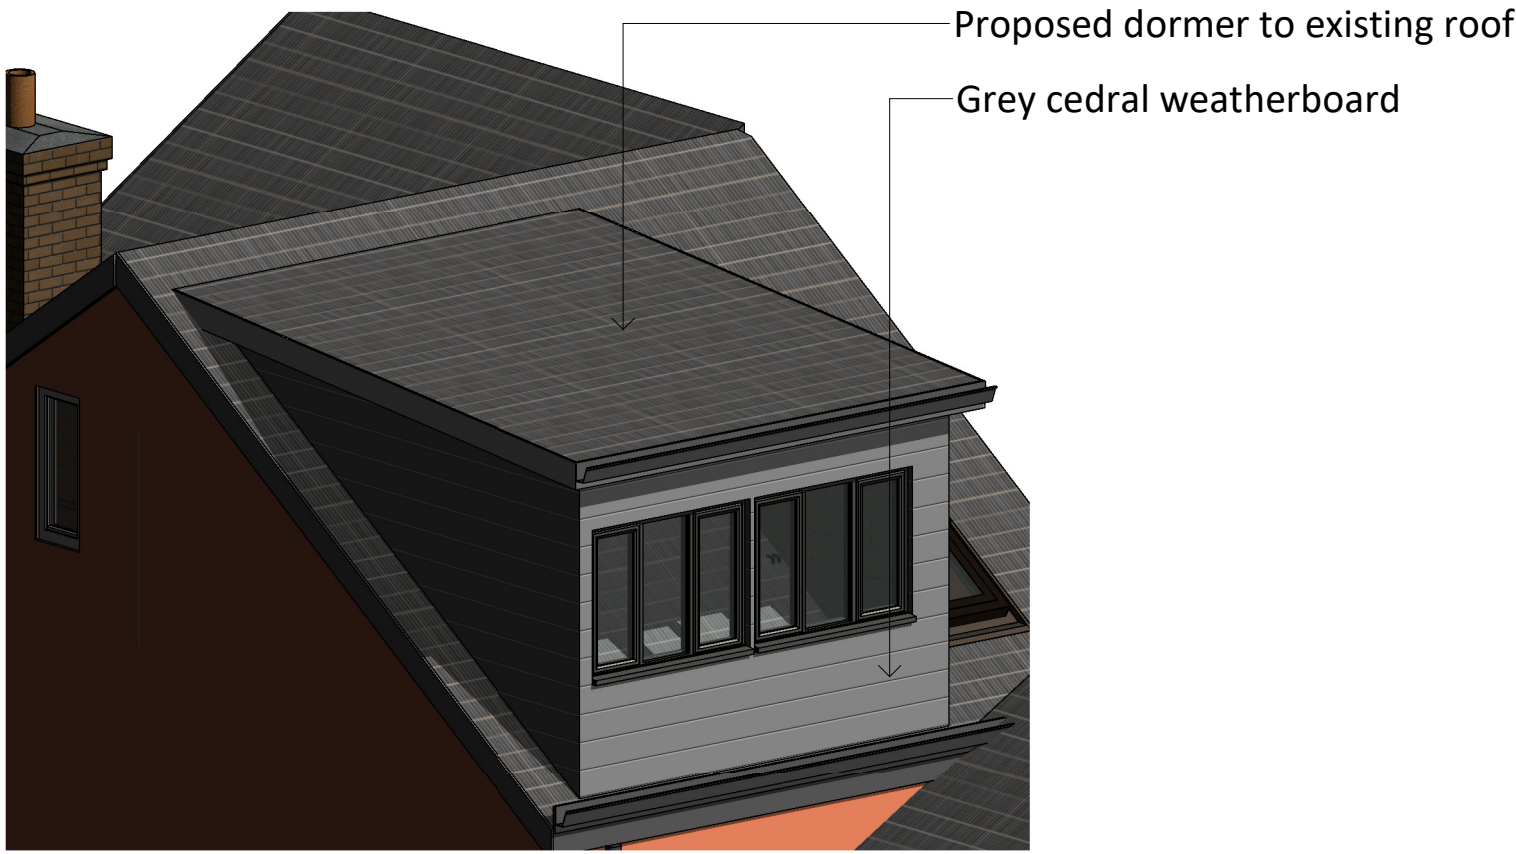

Proposed Dormer



Gable Elevation as Proposed
1 : 50

DO NOT SCALE FROM THIS DRAWING
ALL DIMENSIONS MUST BE CHECKED ON SITE BY
CONTRACTOR PRIOR TO CONSTRUCTION

0.5 0 0.5 1 1.5 2 2.5
SCALE
1:50
m

3	15.02.21	AC	Note added regarding the opaque window and bins location and quantity updated as per planning requirements
2	08.10.21	AC	Render and dormer colour changed as per client's comments
1	01.10.21	AC	Dormer amended to suit structure of the building. Render color repainted to match
Rev	Date	Int	Description



CLIENT:
One Manchester

PROJECT:
1198 Stockport Road

DESCRIPTION:
Proposed Elevations

PURPOSE OF ISSUE:
Planning

DRAWN BY:	CHECKED	DATE:	SCALE @ A1:
JW	VS	29.09.21	1 : 50

JOB NO:	STATUS CODE:	DRAWING NO:	REV
3846	S2	122	3

FILE IDENTIFIER:
SR-BTP-00-ZZ-DR-A-3846_122.3

Elizabeth House 486 Didsbury Road Heaton Mersey Stockport SK4 3BS
0161 443 1221 info@bernardtaylor.co.uk www.btparchitects.co.uk