

The Copyright of a drawing belongs to P.J.H Architectural Services Ltd and shall not be used or reproduced in any form without its express permission.

All dimensions to be checked on site prior to the commencement of any work.


For the avoidance of doubt all dimensions are measured to wall structure and not the internal/external finishes unless otherwise stated.

Where any discrepancy is found to exist within or between drawings and/or documents and site, it should be reported to the client and P.J.H Architectural Services Ltd immediately.

P.J.H Architectural Services Ltd shall not be liable for any use of drawings and documents for any purpose other than for which the same were prepared by or on behalf of P.J.H Architectural Services Ltd.

Drawing to be read in strict conjunction with structural engineers details. Note, with regards to structural elements and details these take precedence over the information shown on this drawing.


Please send any corrections and discrepancies's to: enquiry@pjhas.co.uk

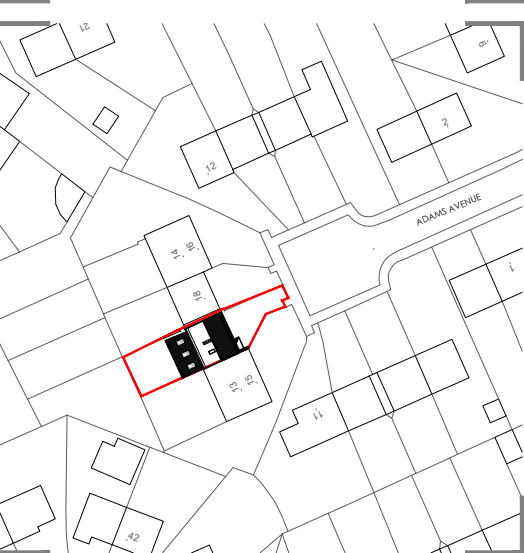


Legend



hatch denotes existing perimeter walls


 


denotes roof lights above

 


denotes walls removed



Proposed planning drawings

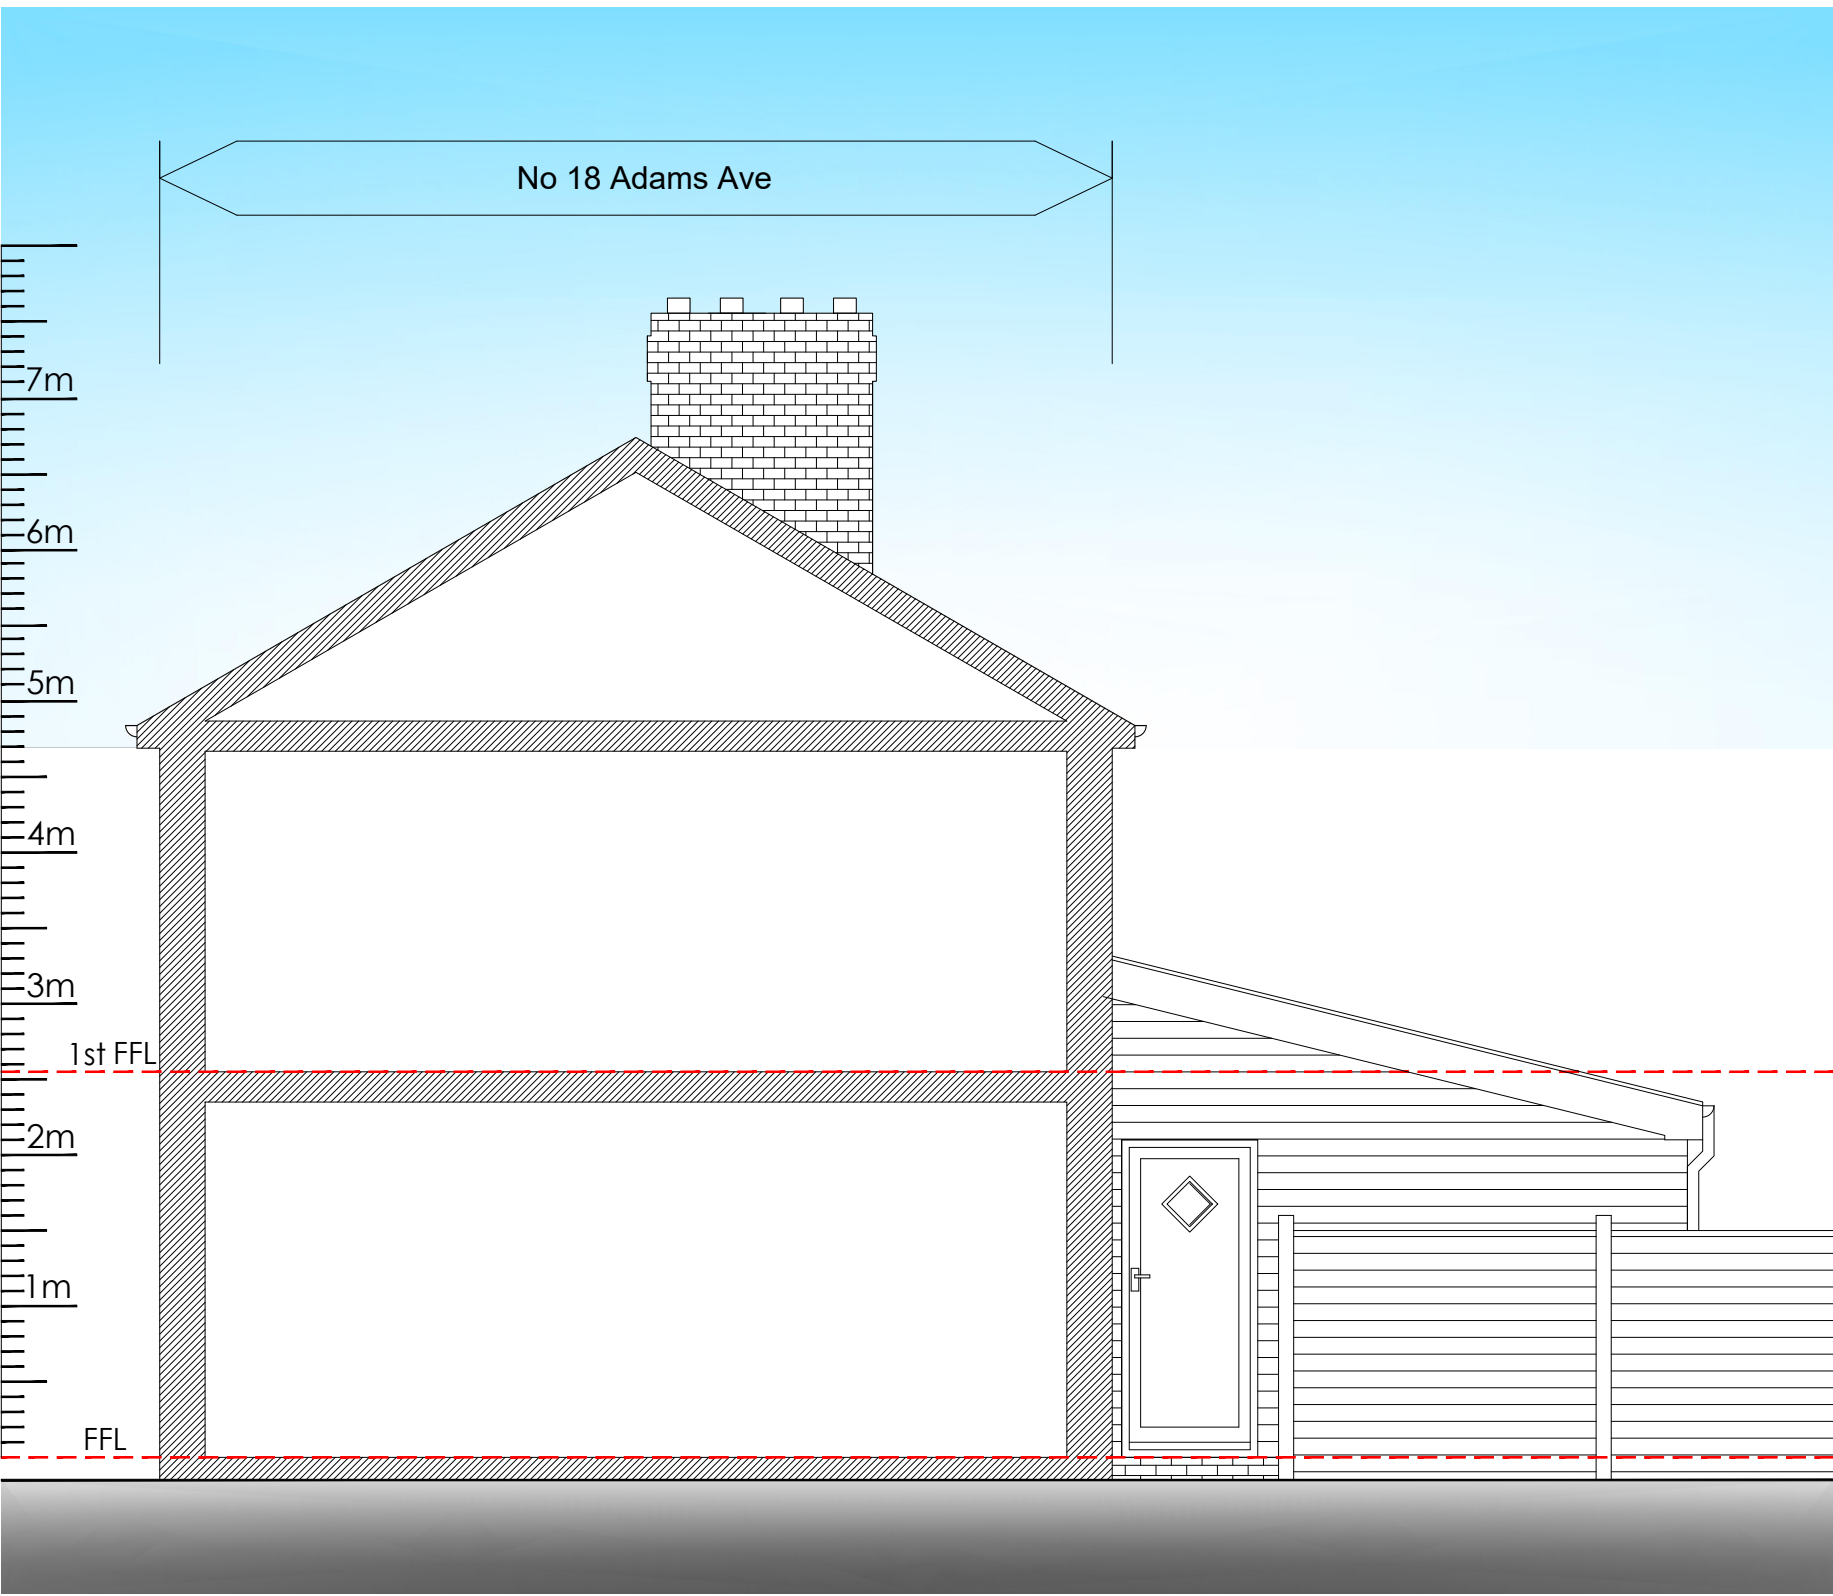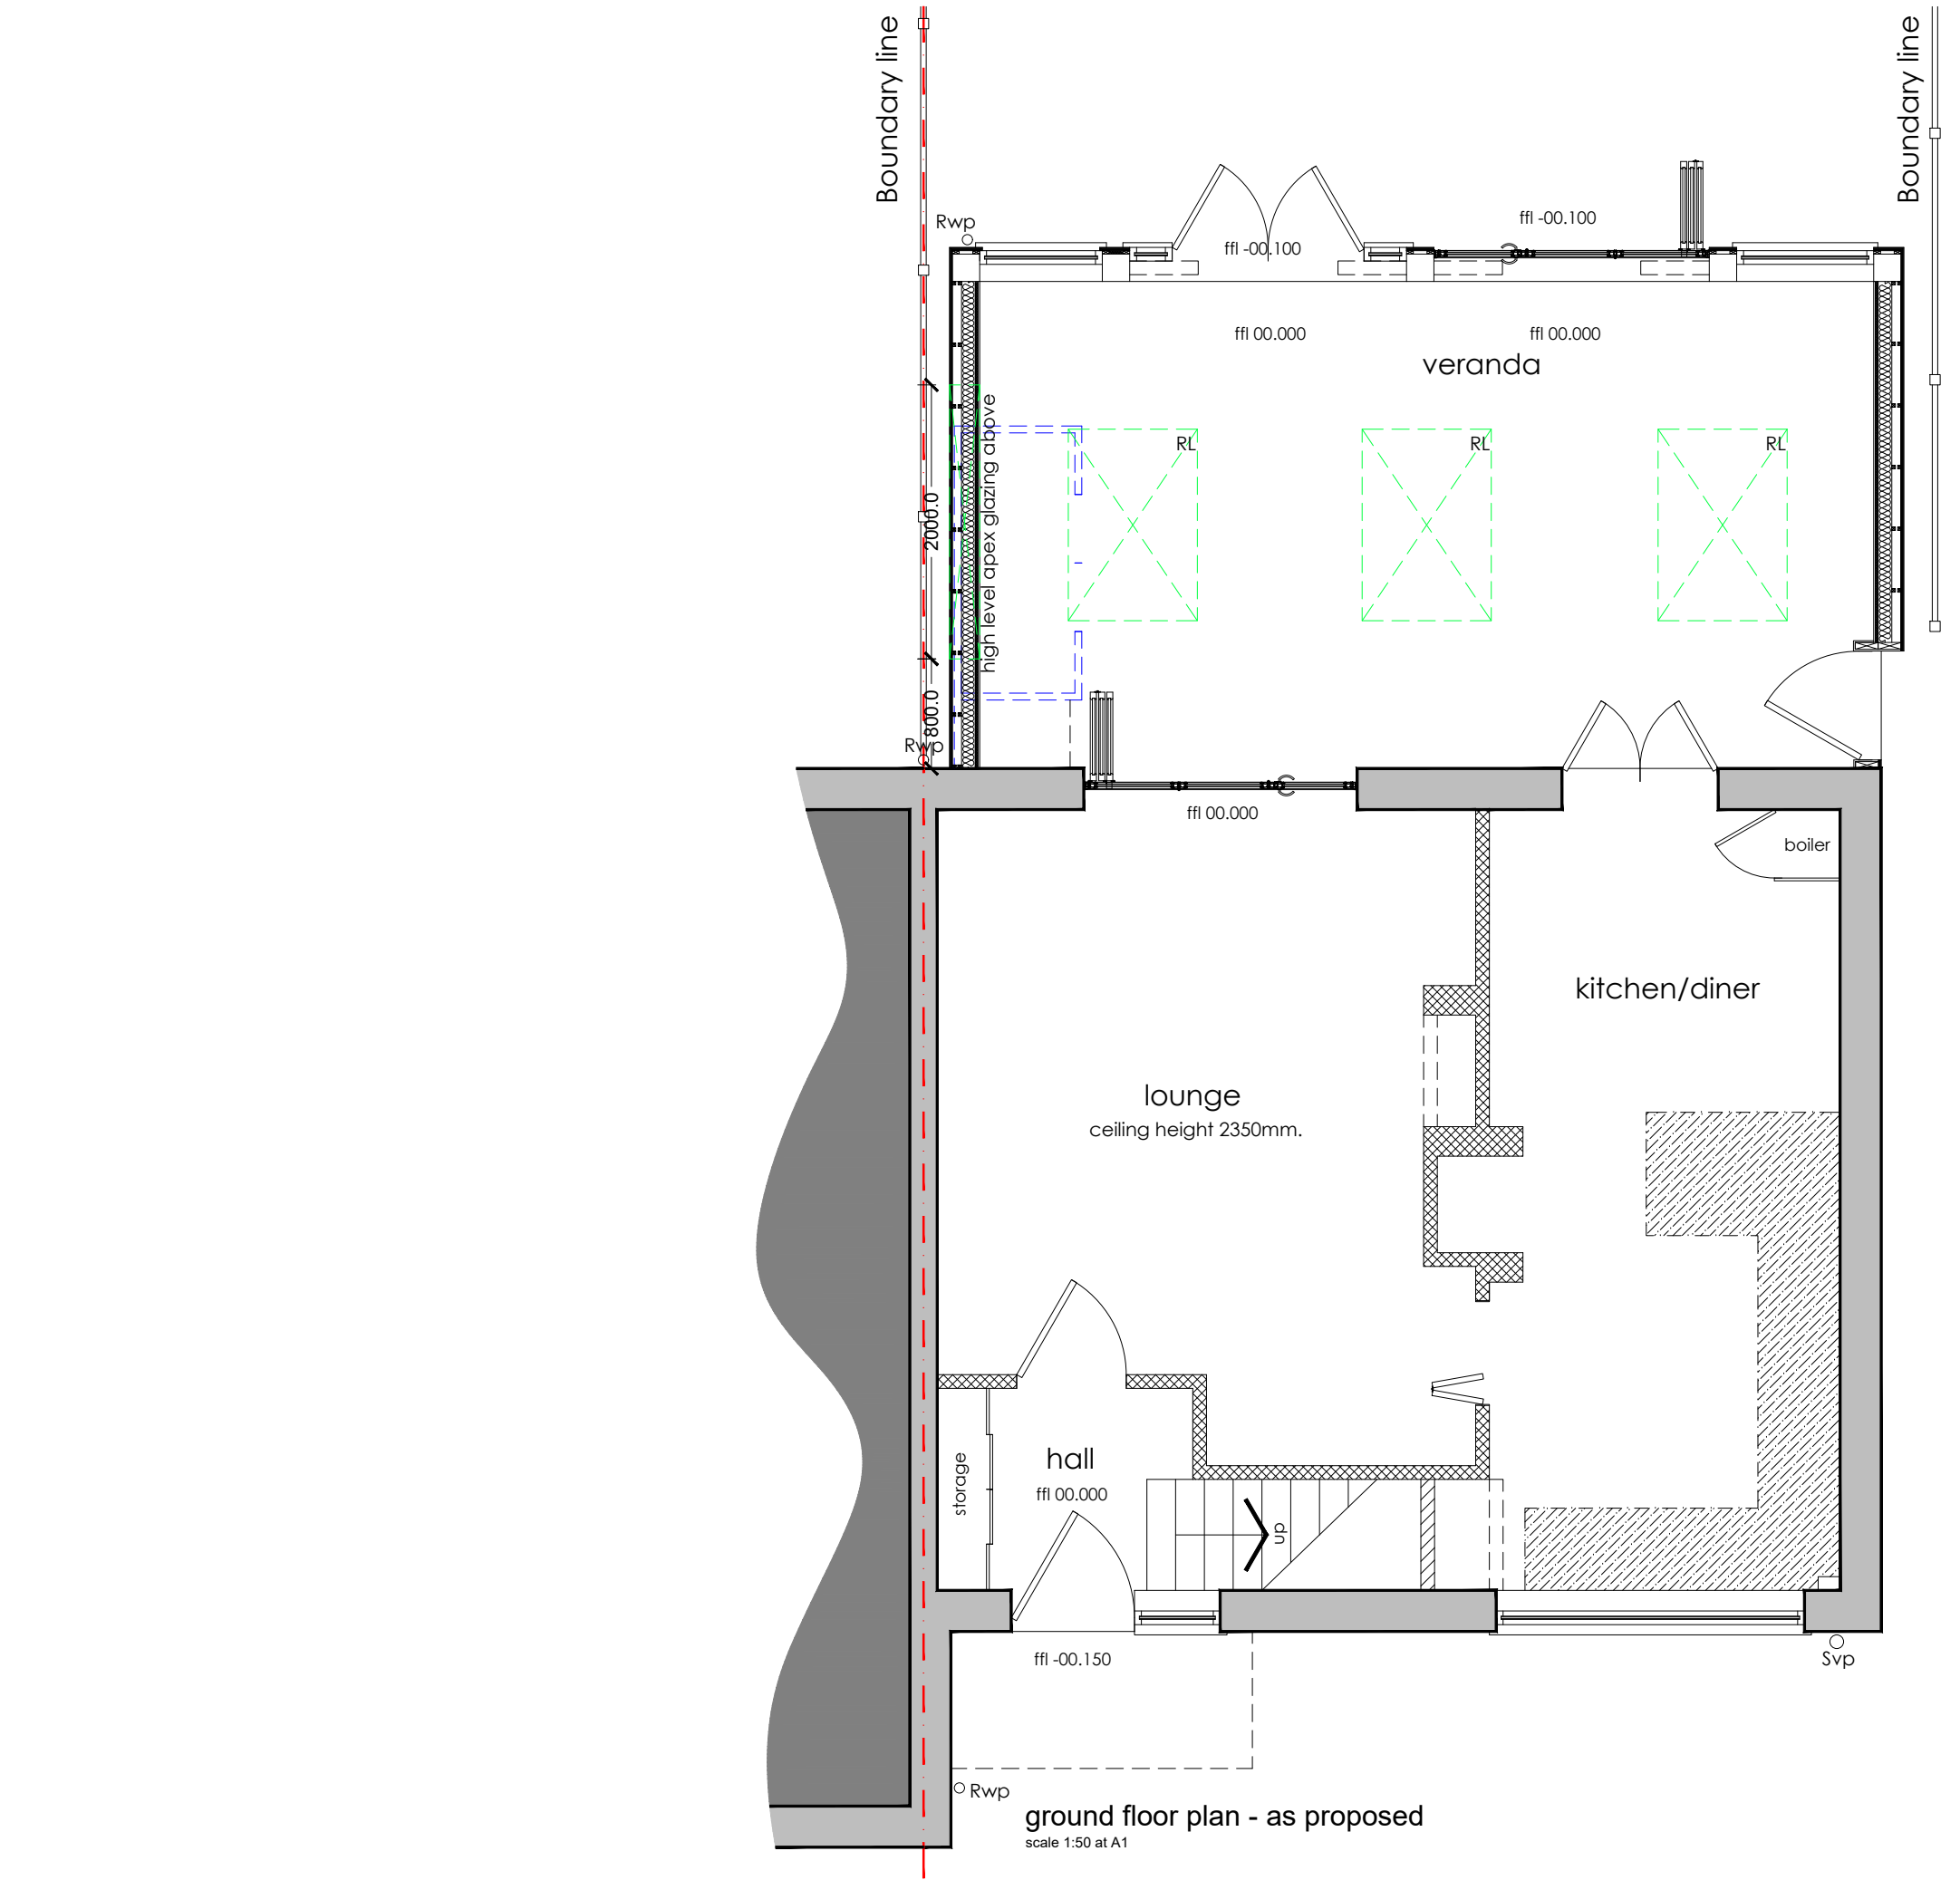

flank elevation - as proposed
scale 1:50 at A1

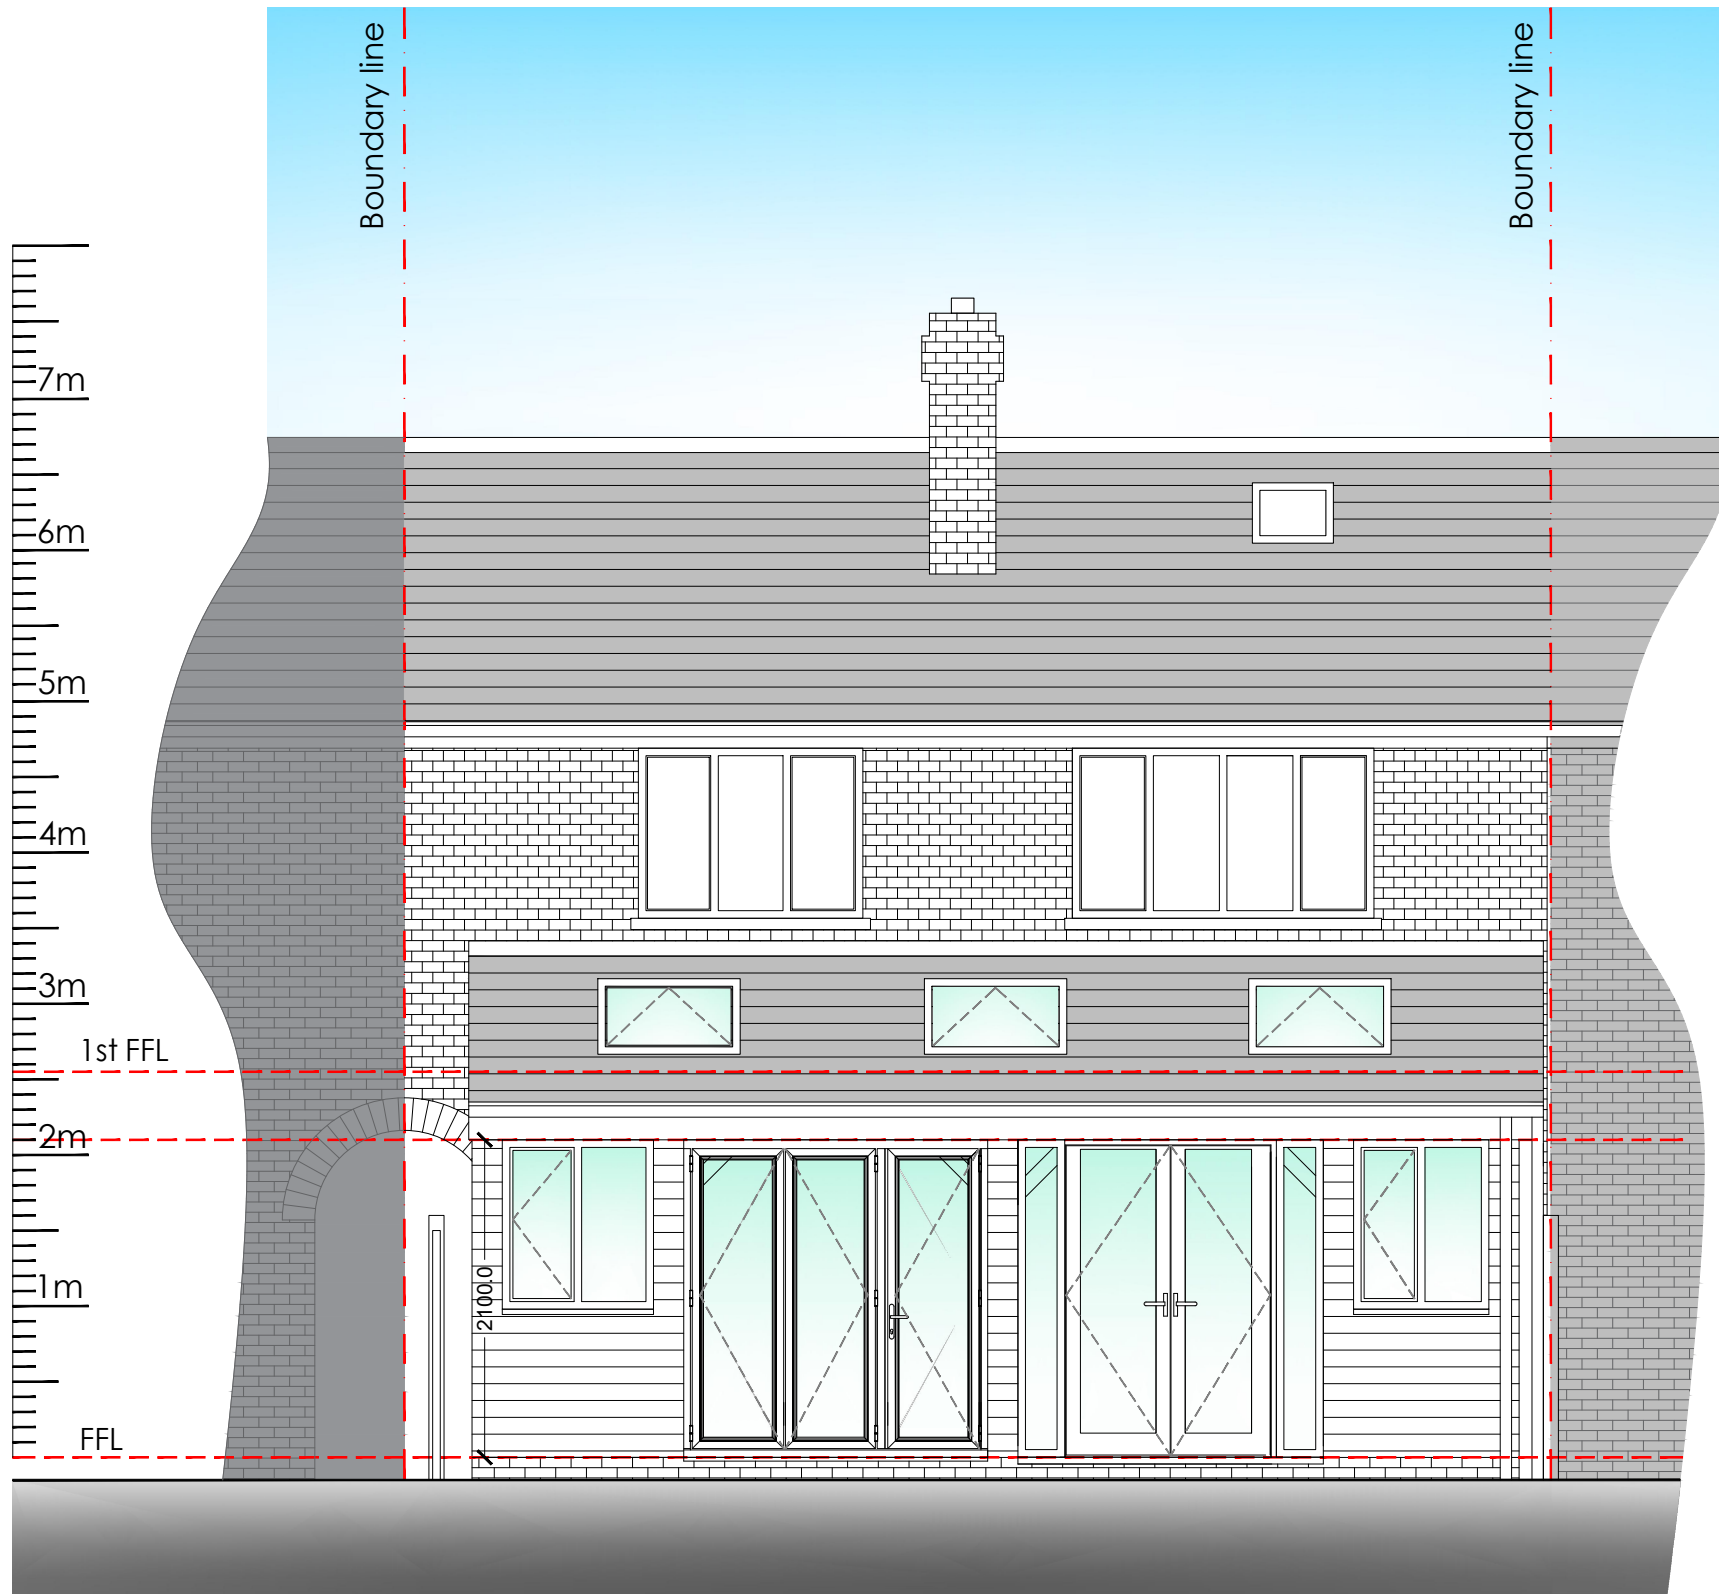

rear elevation - as proposed
scale 1:50 at A1

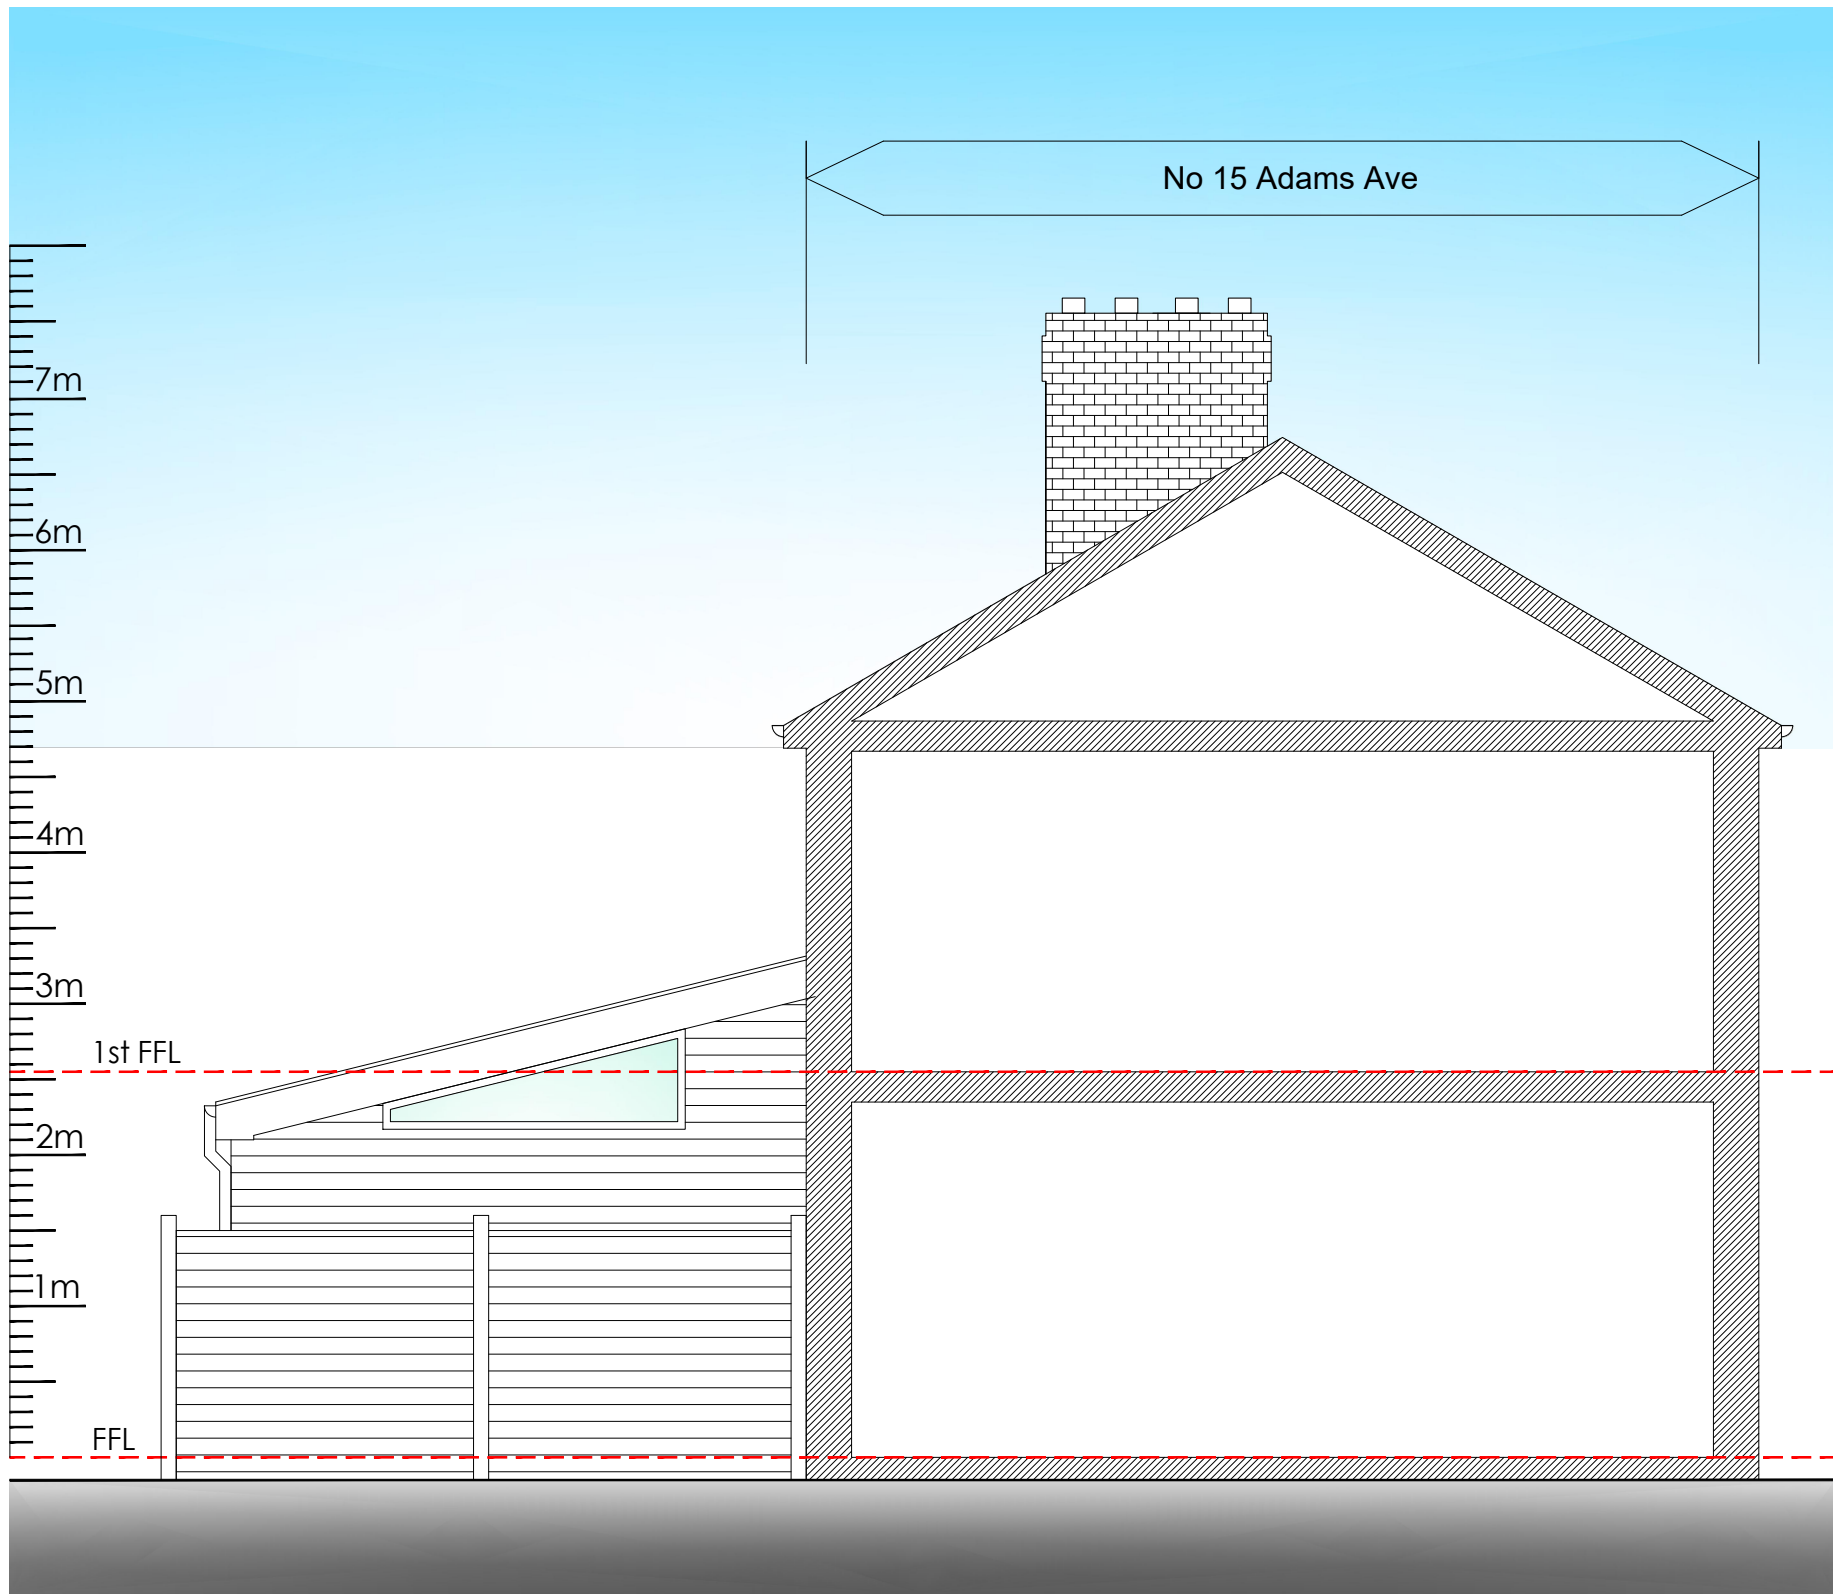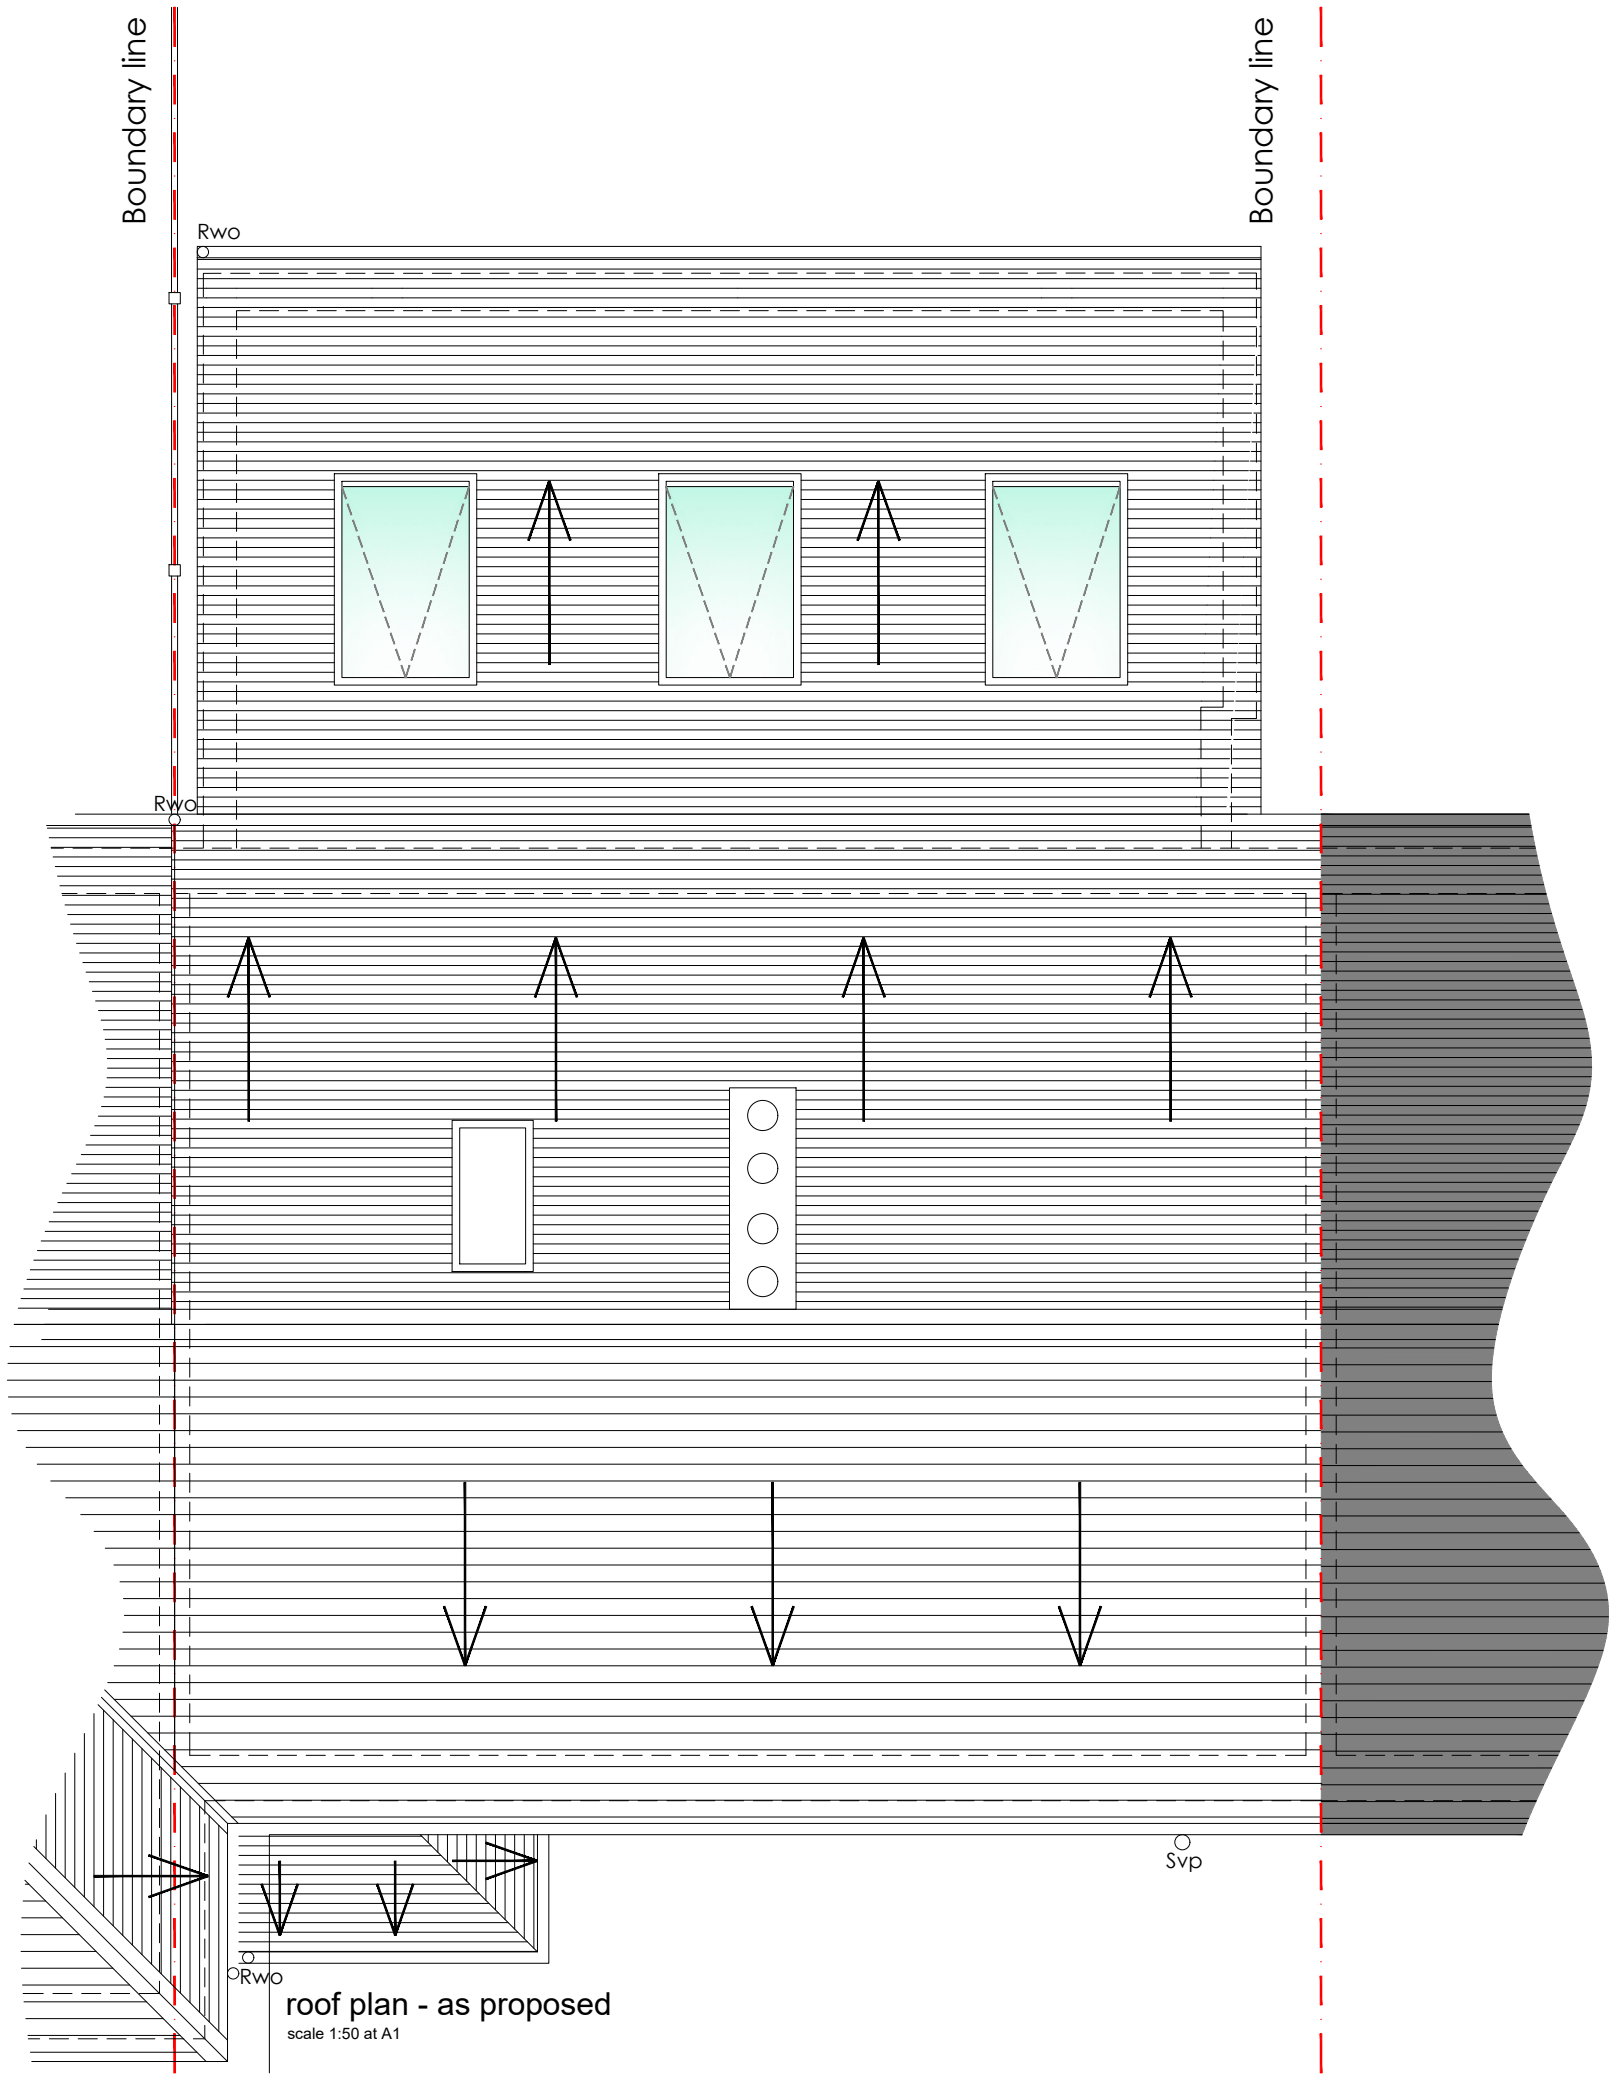

flank elevation - as proposed
scale 1:50 at A1

Rev ref	Description	Date
Project	Ground floor rear extension	
Site Address	17 Adams Avenue, Chorlton-cum-Hardy, Manchester, M21 8FX	
Client	Mrs Sarah Jarrald	
Drawing status	Planning	
Drawing title	Proposed floor plans and roof plan	
Date	April 2022	
Scale	1:50 @ A1	Drawn TW CK P.J.H
Dwg No.	2022-1614-P-102	Rev -