



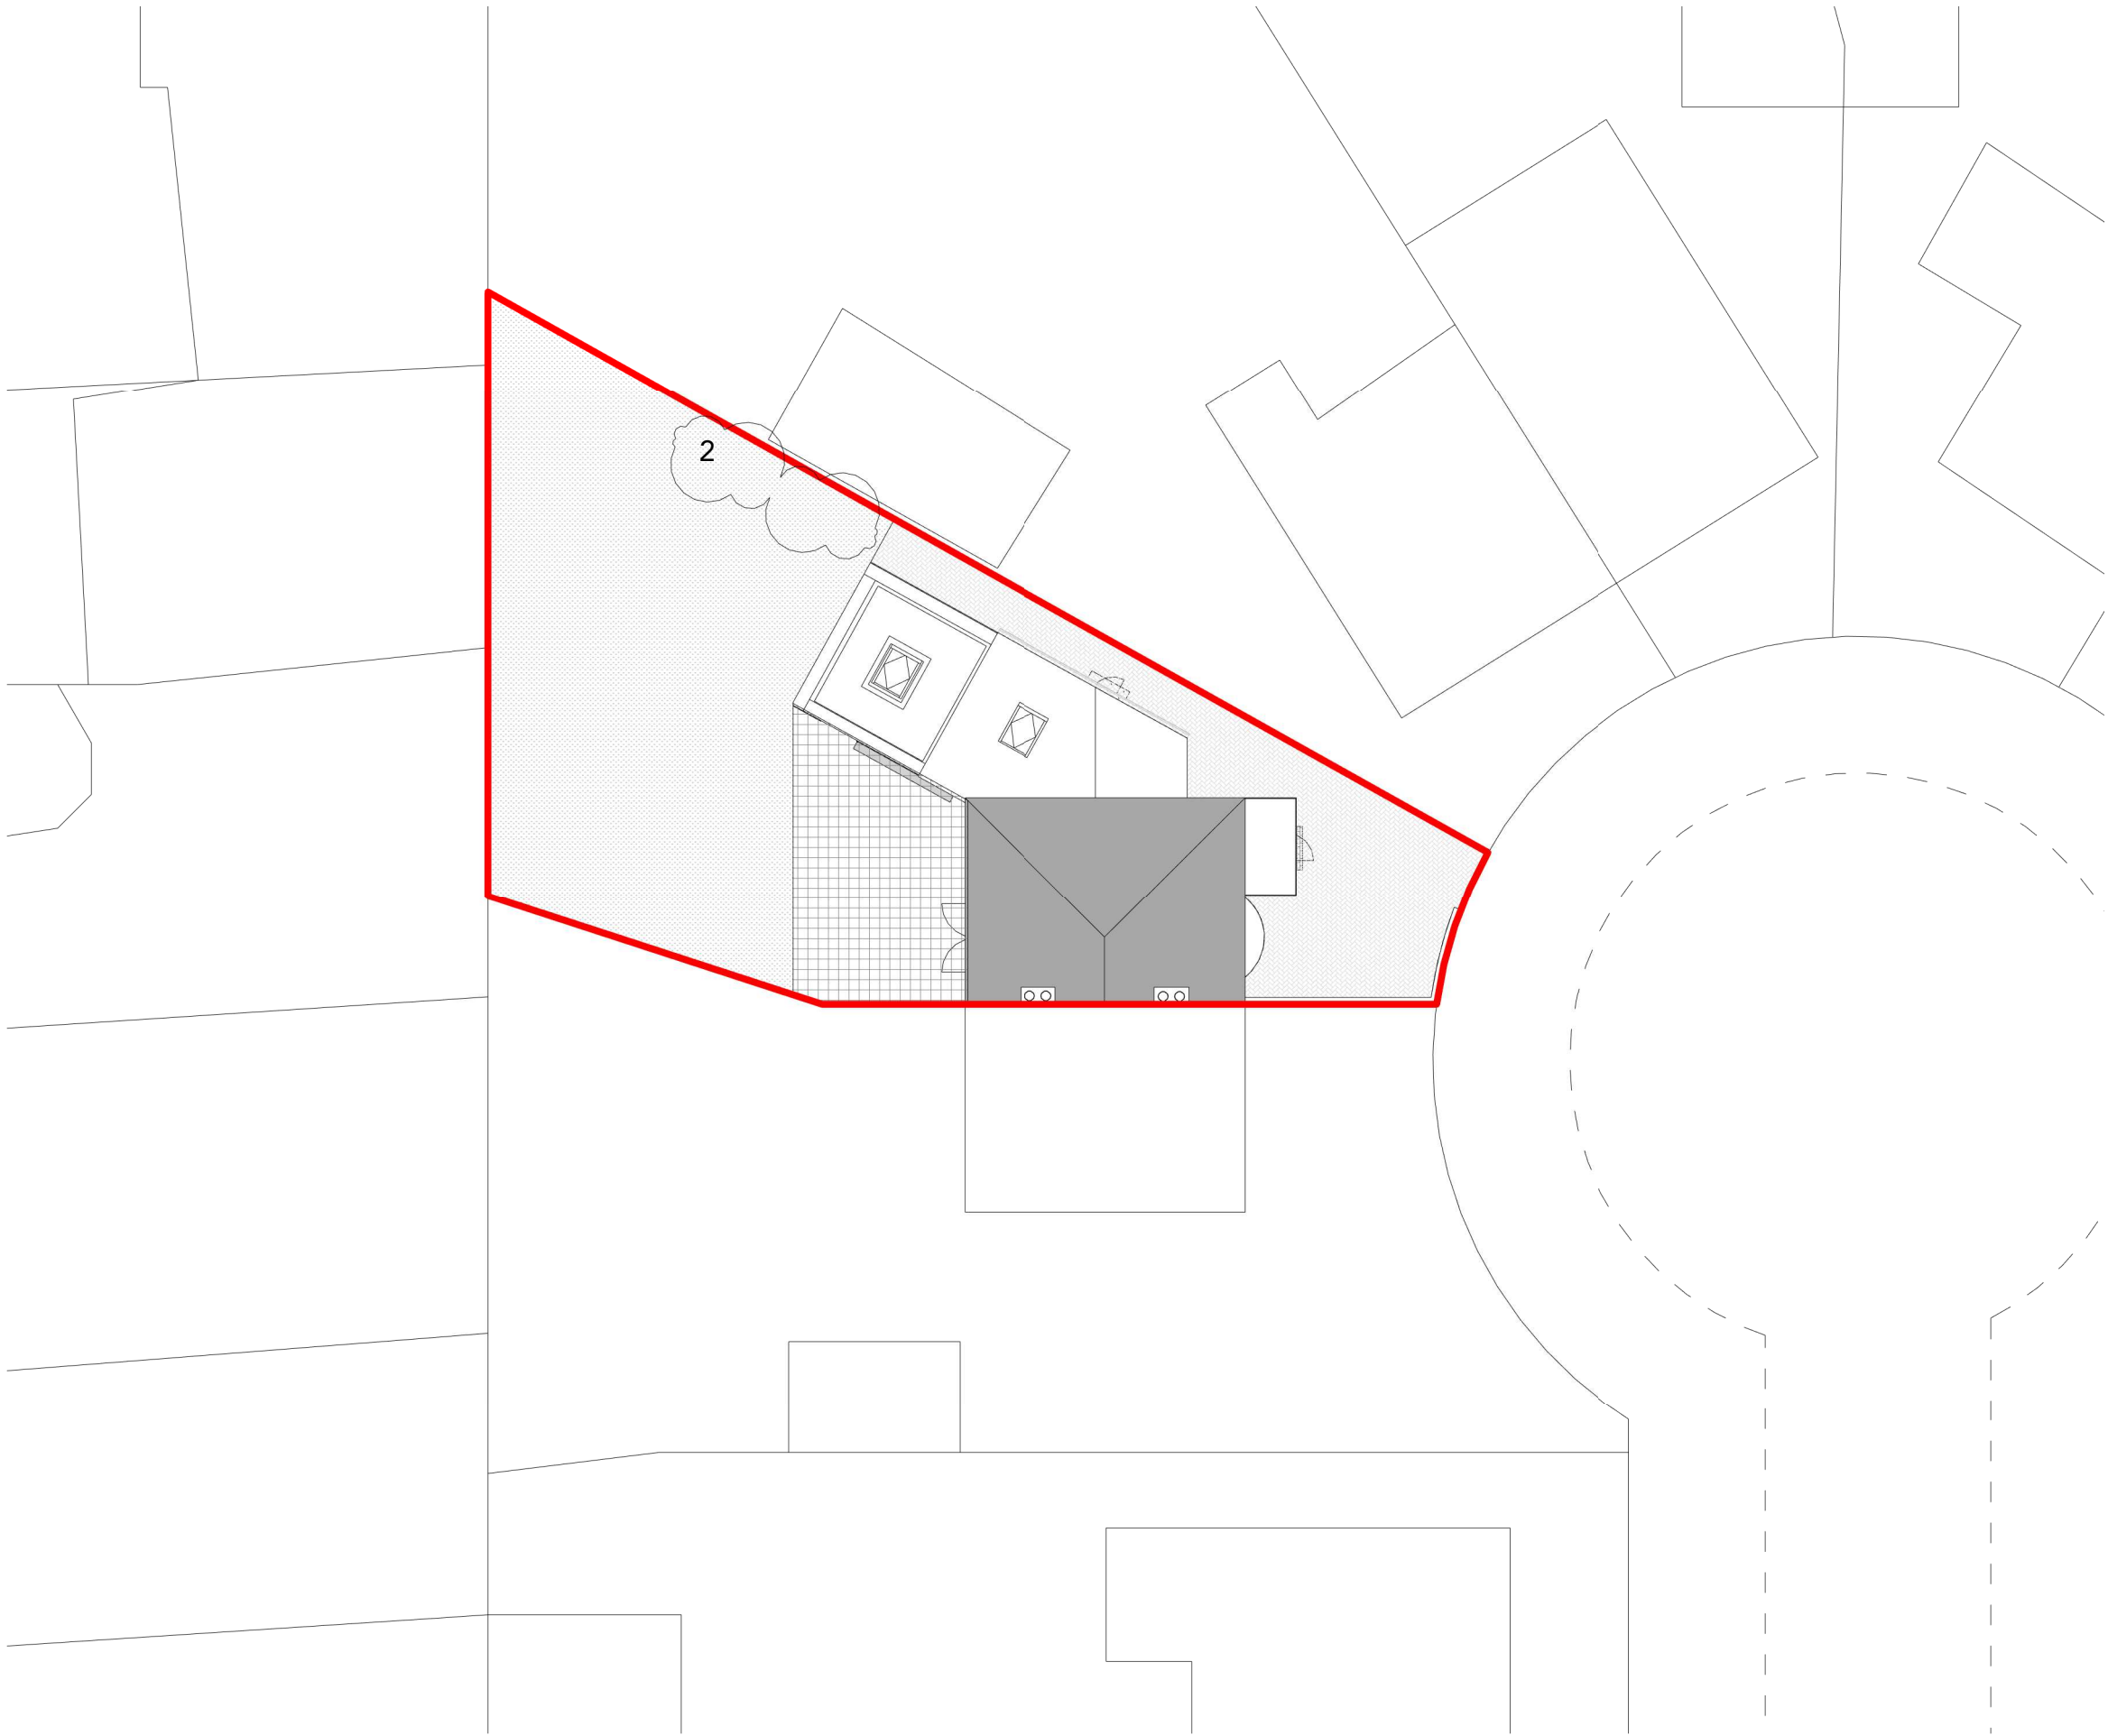


Note:
Do not scale from this drawing.
Dimensions are to be checked on site.
If in doubt please ask.

 

Vegetation assessment:

2 - Pivot bush: To be trimmed suitably for access along side elevation, not to be removed.

Vegetation to be reinstated following building works completion.

 -  Paving to external courtyard area - Design TBC
-  Grass cover - not including reinstated vegetation, indicative only.
-  Block paving to side access to be similar to existing front driveway

A 11/04/22 LB Issued for planning.

Rev	Date	Intls	Details
-----	------	-------	---------

© The moral rights of the author are hereby asserted.
This drawing and design is the sole property of the author and must not be reproduced without permission.

Project Title	21 Patterson Ave, Chorlton-cum-Hardy, Manchester
Client	Ms Kellaway & Mr Goyne
Location	M21 9NB

Drawing Title	Proposed_Site Plan
---------------	--------------------

Date	11/04/2022 22:26:54	Scale	As indicated
Checked	--	Orig Paper Size	A3

Job No:	0001	Status	PLANNING
---------	------	--------	----------

Project:	Origin:	Zone:	Level:	Type:	Disc:	Number:	Rev:
----------	---------	-------	--------	-------	-------	---------	------

001-LB-XX-XX-DR-AT-(00) 010-A