



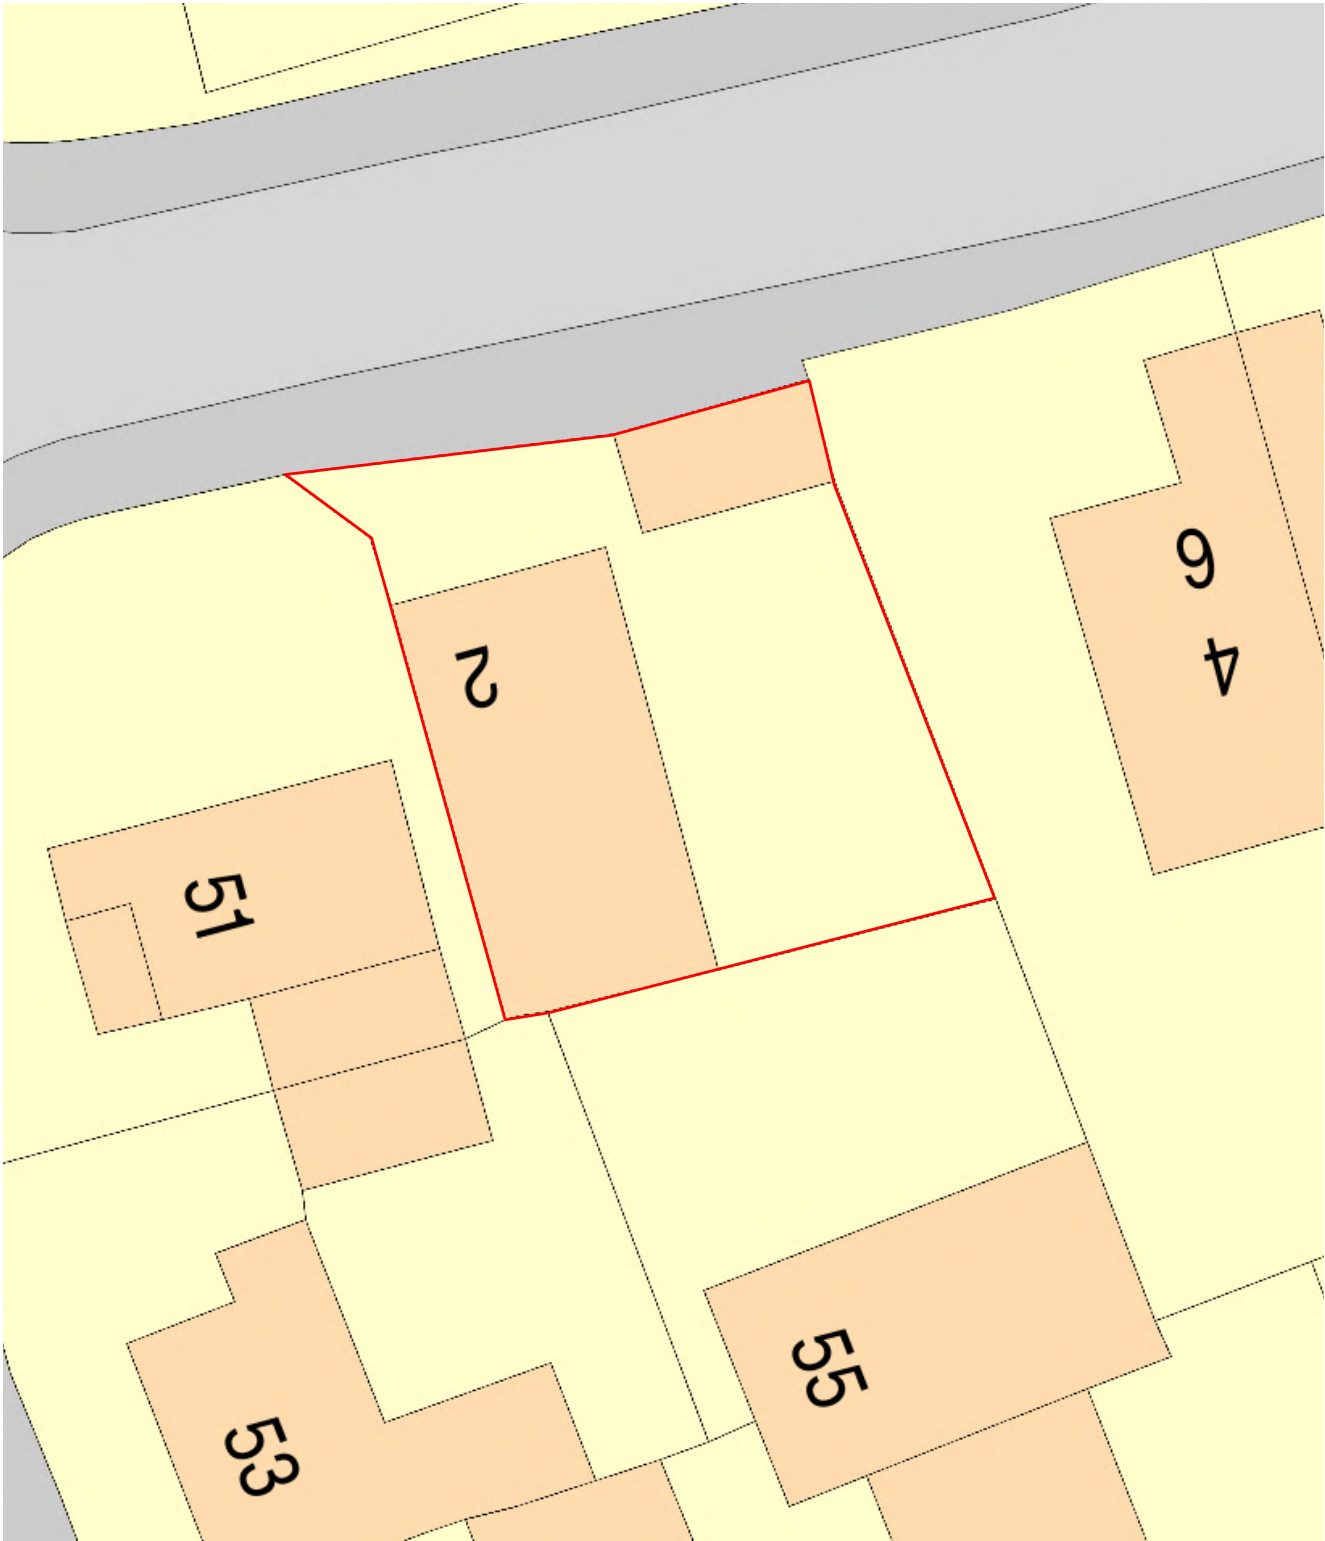


EXISTING SITE PLAN
SCALE:1:200

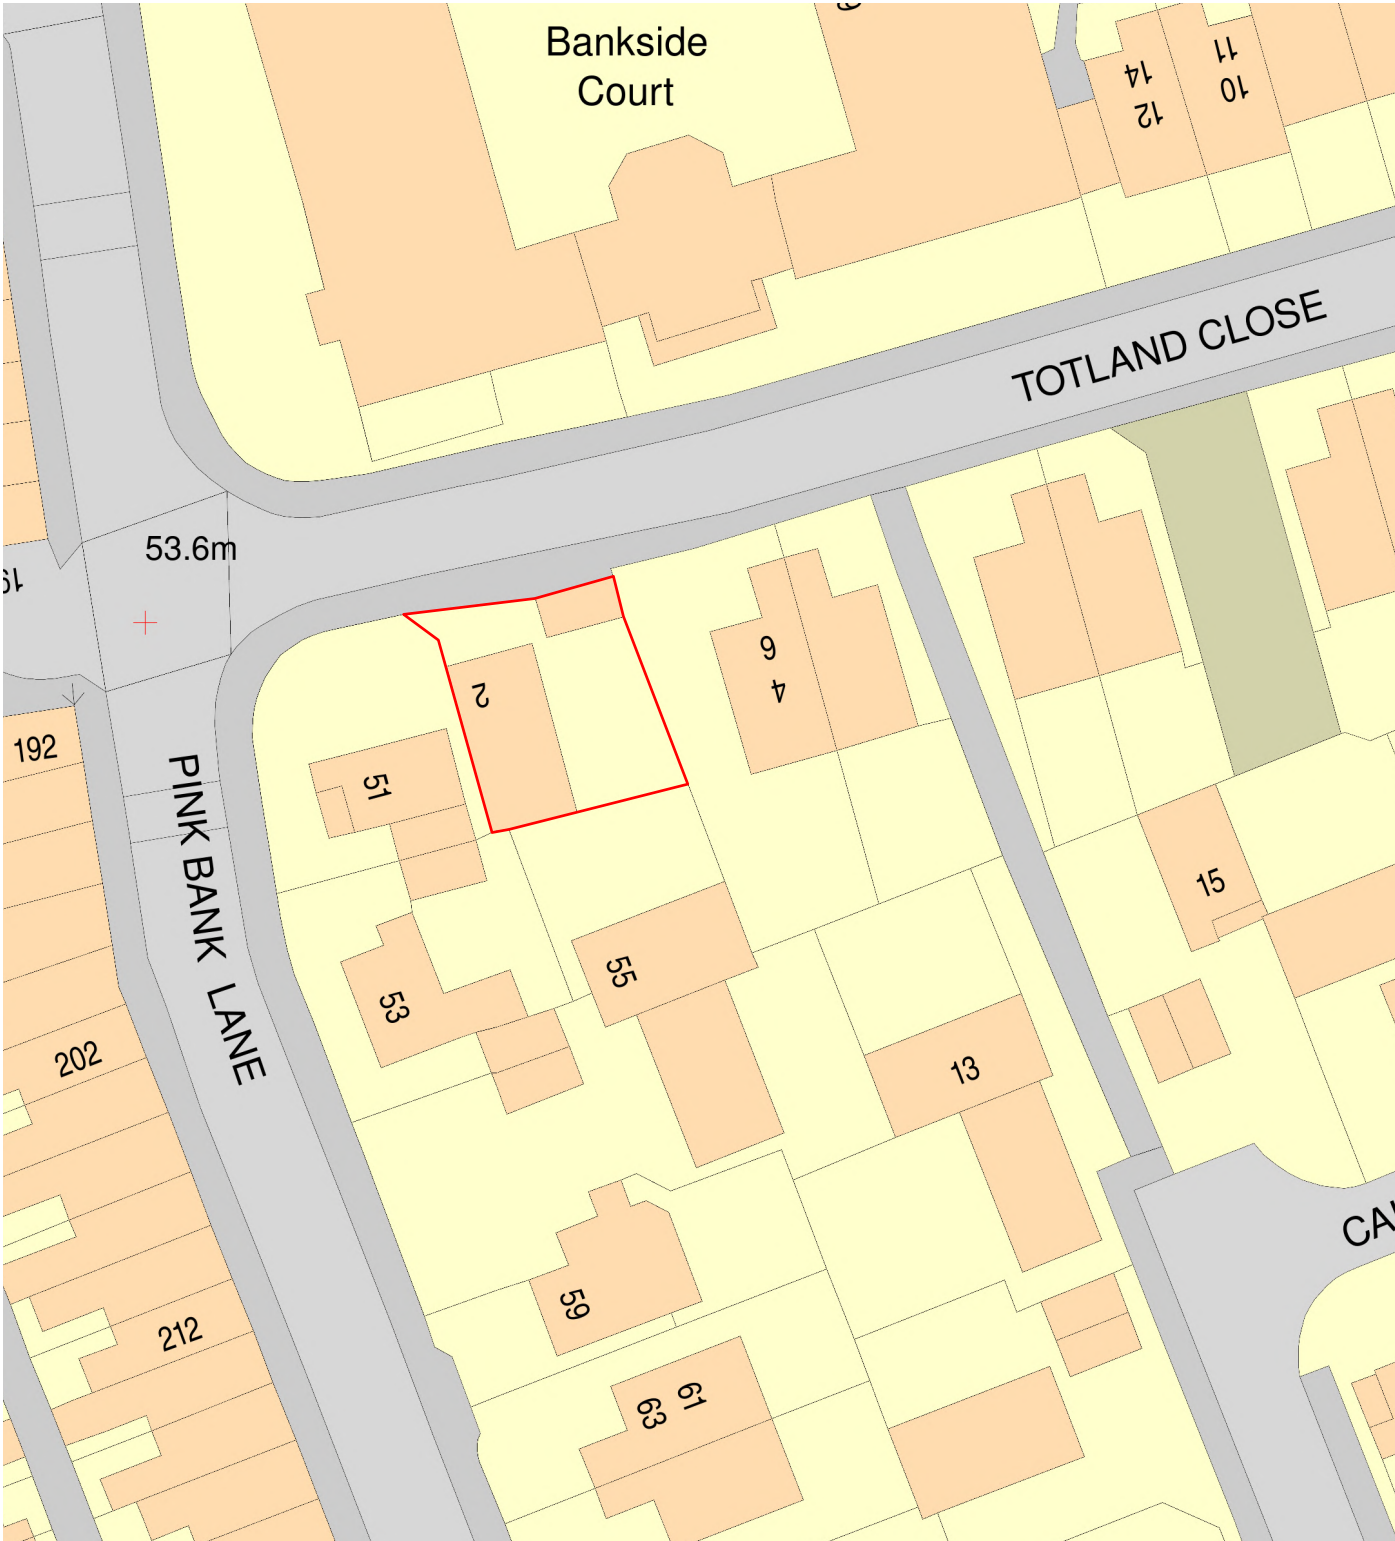


EXISTING LOCATION PLAN
SCALE:1:500


This drawing must not be reproduced without permission from NM Architectural Services LTD. DO NOT scale of this drawing. All Dimensions are to be checked on site by the contractor/sub contractor. Any discrepancies to be reported to NM Architectural services LTD.

Client Name: Mr Asghar Butt	Drawing Title: Site & Location Plans	Project Type: Extension to an existing dwelling - Residential			Check By: MN	Date: 09.09.2021	Revision Notes & Date:		25 Brown Lane, Heald Green, Cheadle, Stockport Cheshire SK8 3RR	
Project Address: 2 Totland Close, Manchester, M12 5RY	Drawing Type: Extensions / Alterations	Dwg No:	TOT-001	Scale:	AS SHOWN	Rev:	-			

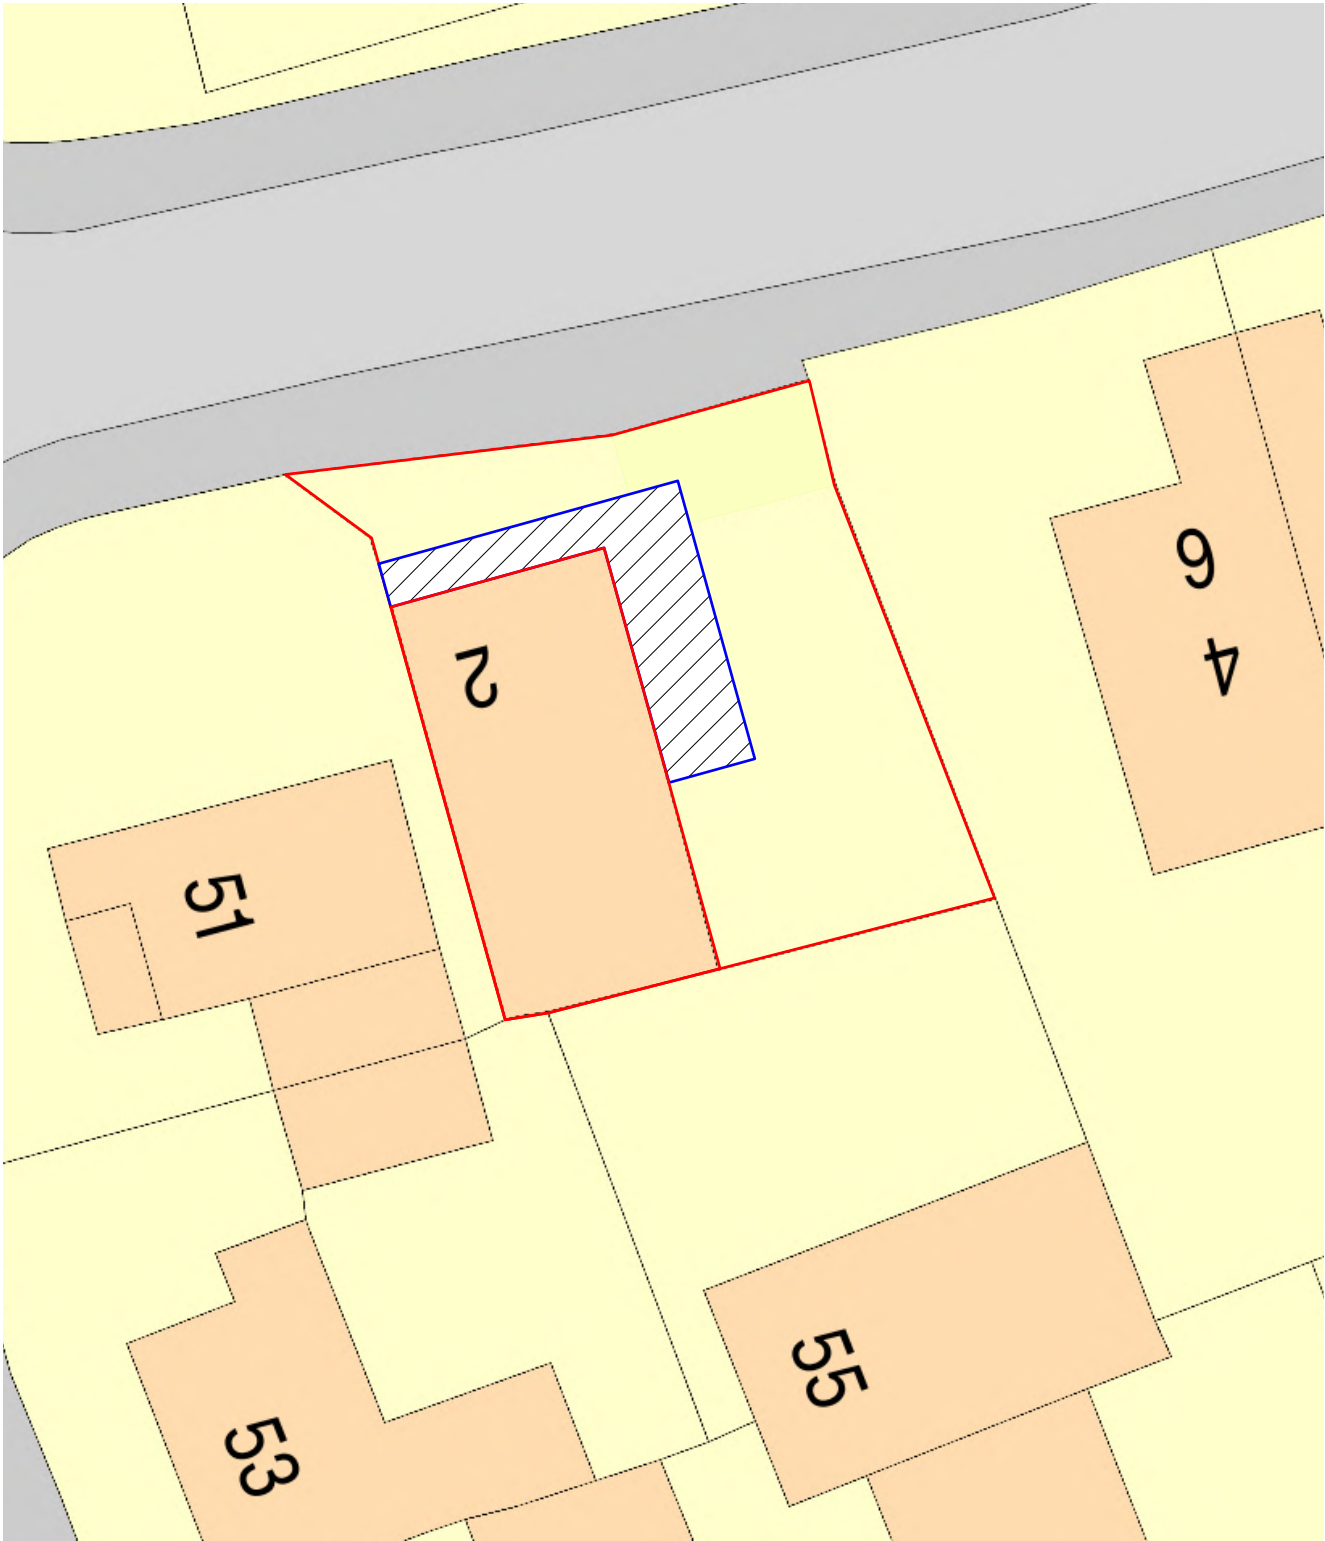


EXISTING SITE PLAN
SCALE:1:200

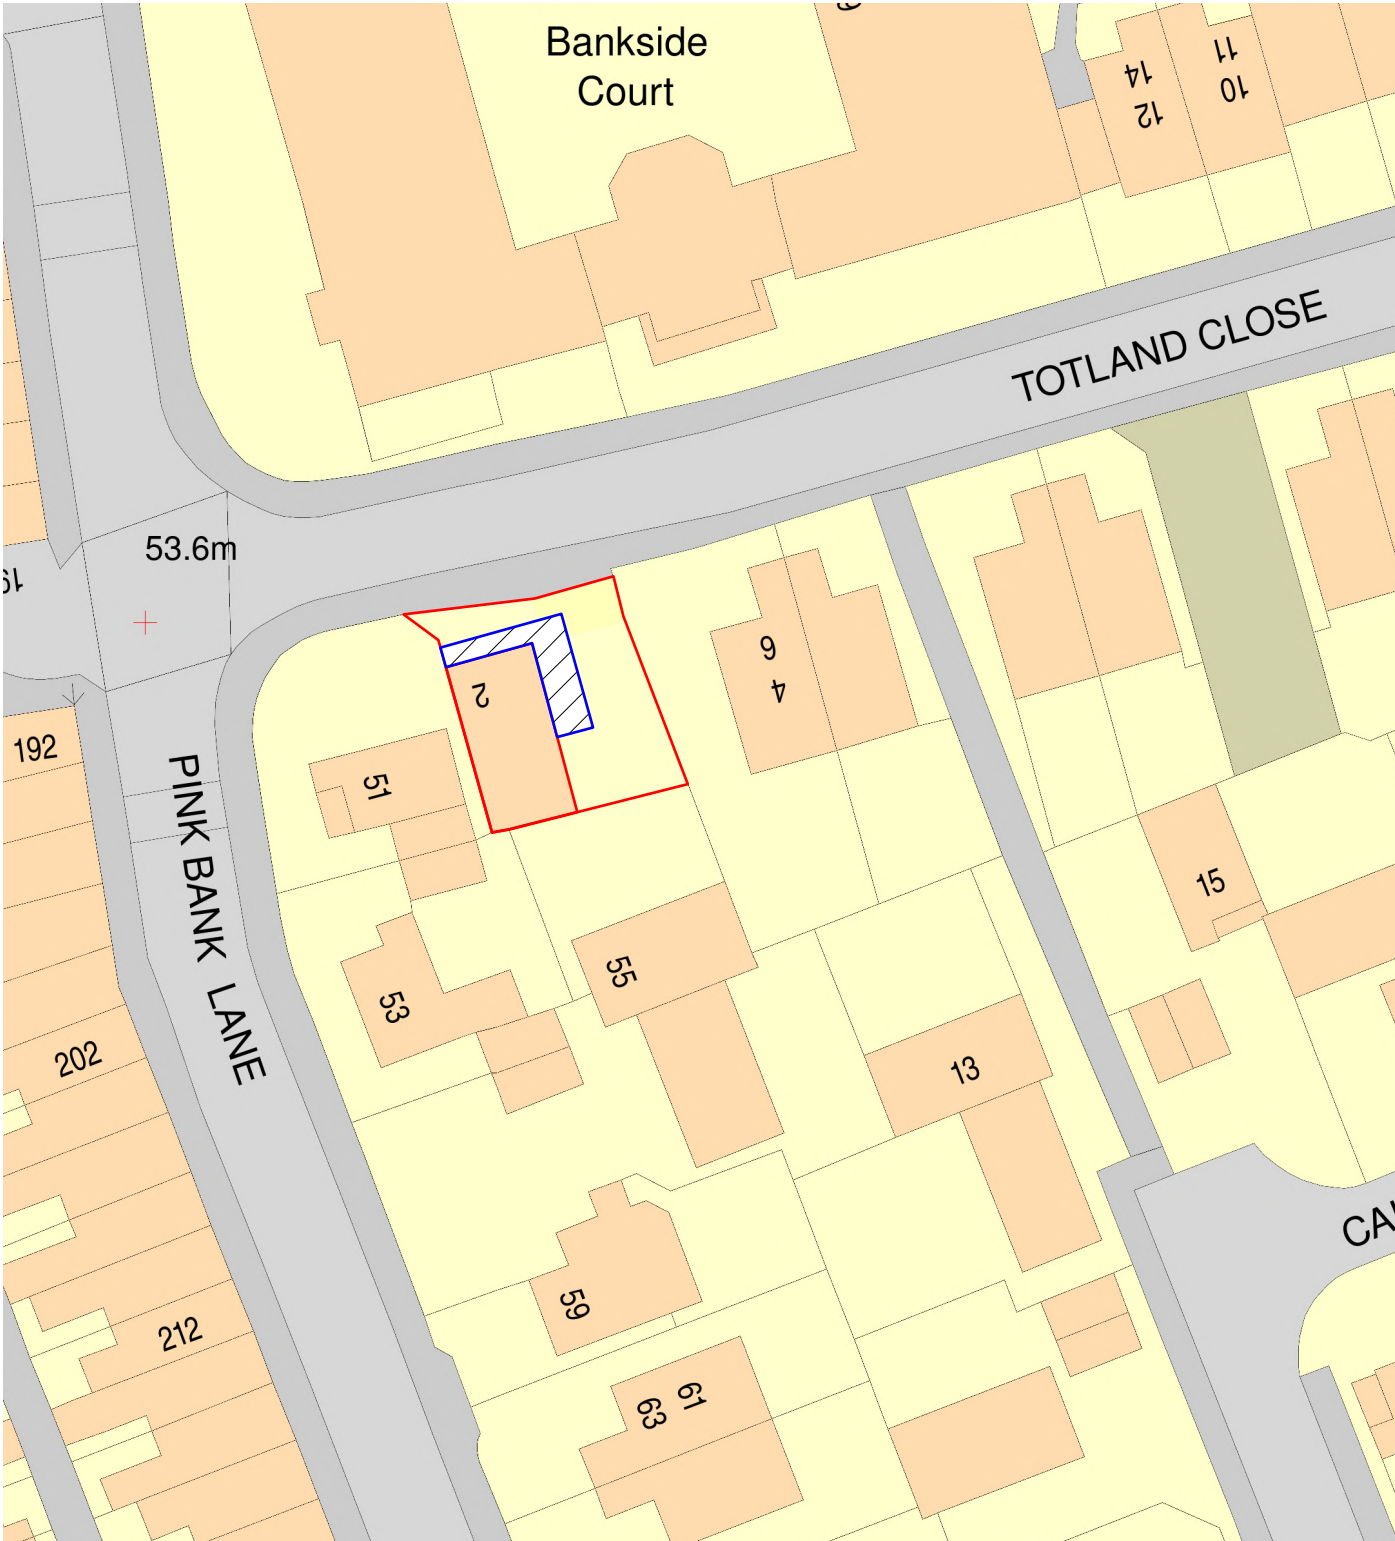


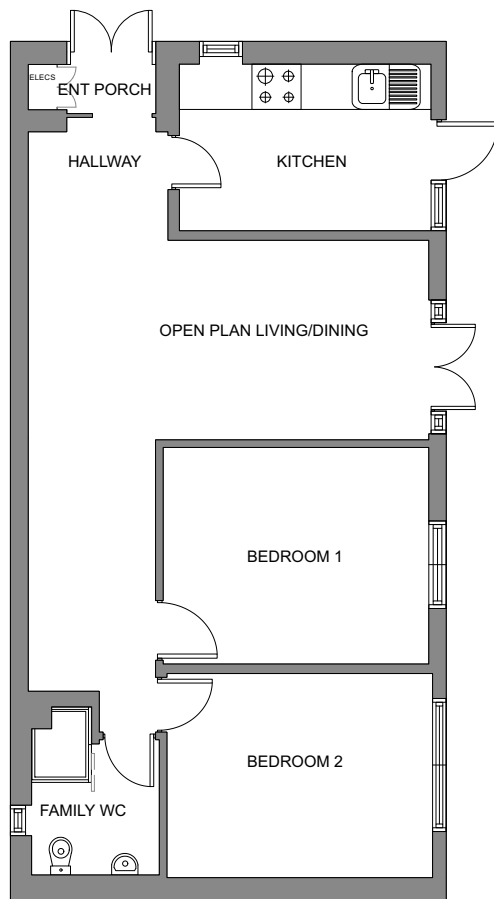


EXISTING FLOOR PLAN
SCALE:1:100

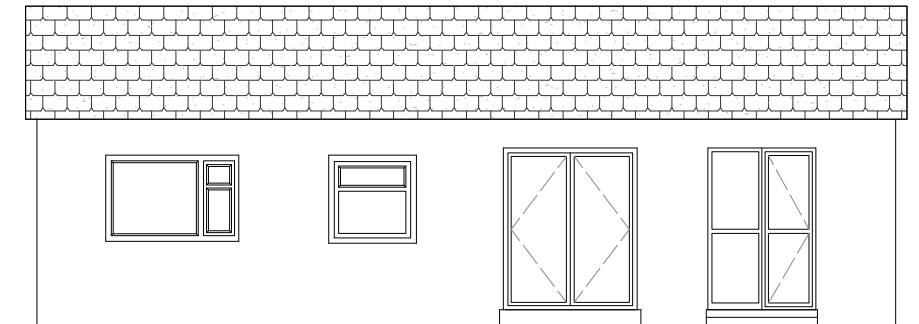


EXISTING SIDE ELEVATION
SCALE:1:100

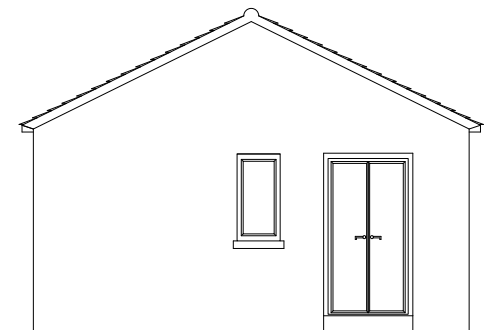

EXISTING FRONT ELEVATION
SCALE:1:100

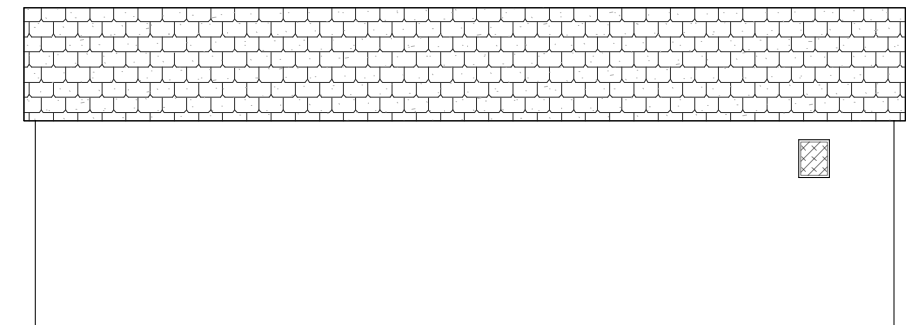


EXISTING SIDE ELEVATION
SCALE:1:100

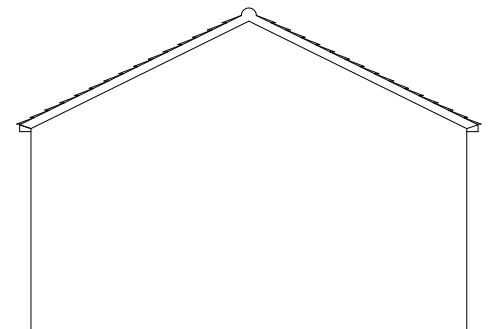


EXISTING REAR ELEVATION
SCALE:1:100

This drawing must not be reproduced without permission from NM Architectural Services LTD. DO NOT scale of this drawing. All Dimensions are to be checked on site by the contractor/sub contractor. Any discrepancies to be reported to NM Architectural services LTD.


Client Name: Mr Asghar Butt	Drawing Title: Existing Plans & Elevation	Project Type: Extension to an existing dwelling - Residential			Check By: MN	Date: 09.09.2021	Revision Notes & Date:		25 Brown Lane, Heald Green, Cheadle, Stockport Cheshire SK8 3RR	
Project Address: 2 Totland Close, Manchester, M12 5RY	Drawing Type: Extensions / Alterations	Dwg No:	TOT-003	Scale:	1:100	Rev:	-			

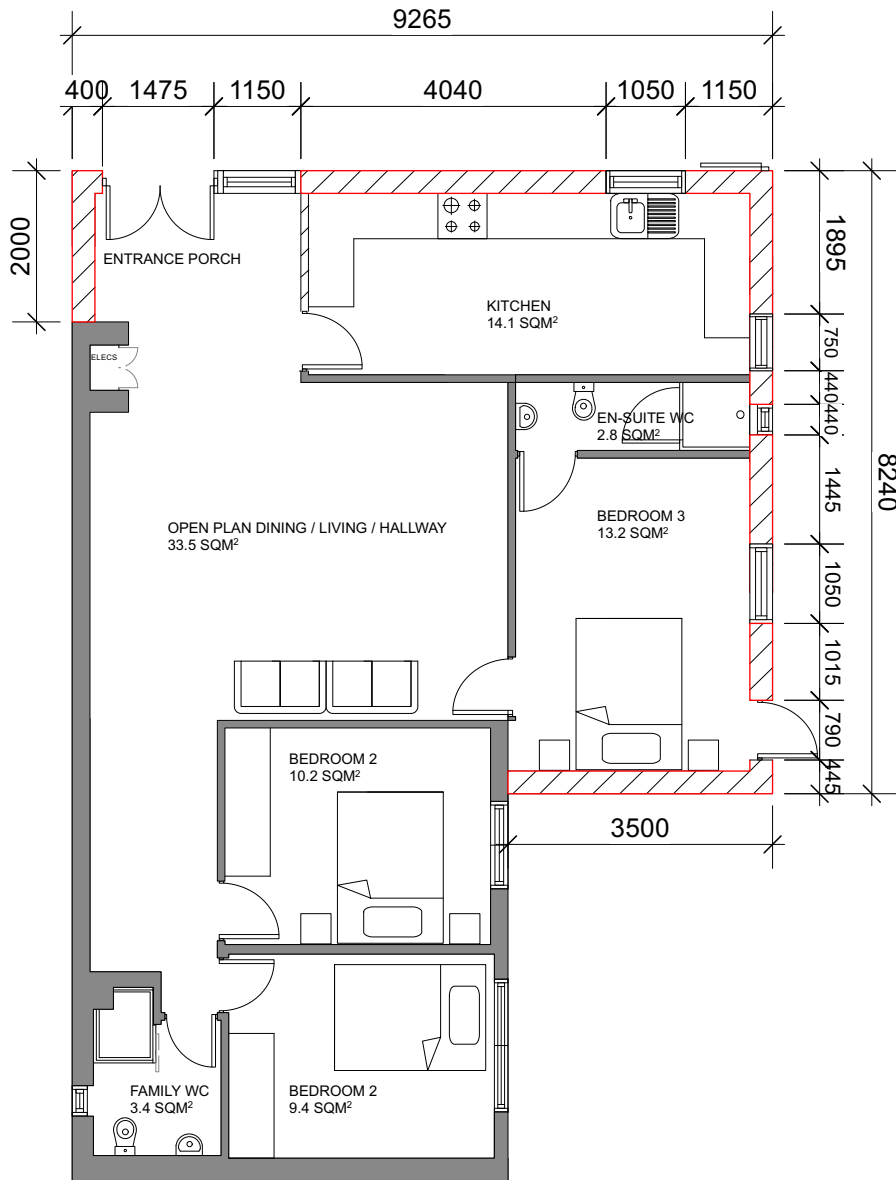


PROPOSED FLOOR PLAN
SCALE:1:100

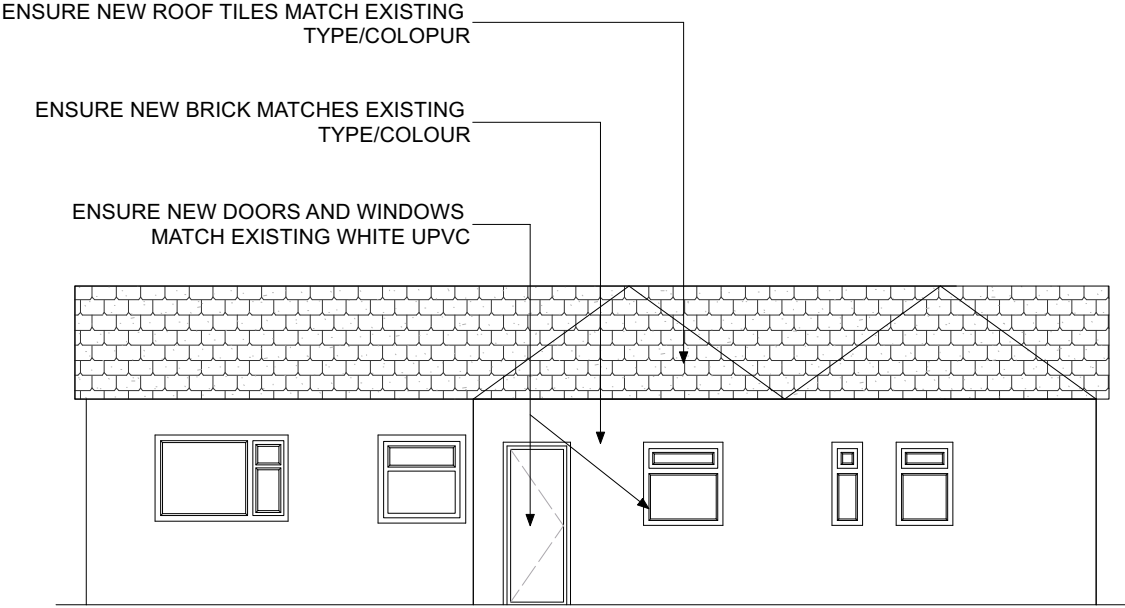


PROPOSED SIDE ELEVATION
SCALE:1:100

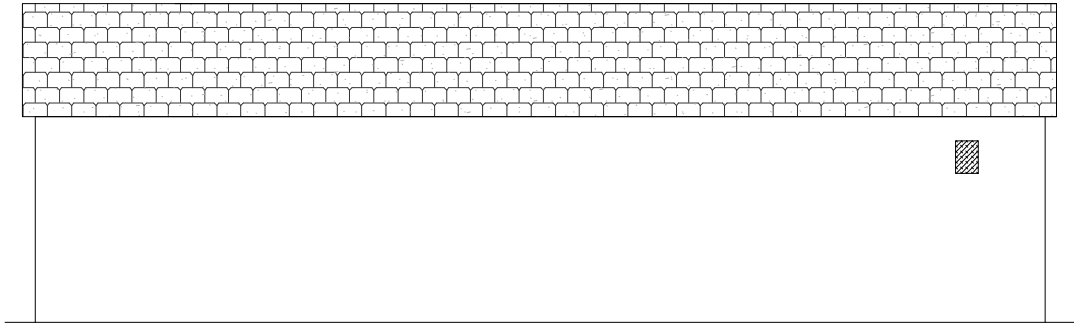

PROPOSED SIDE ELEVATION
SCALE:1:100

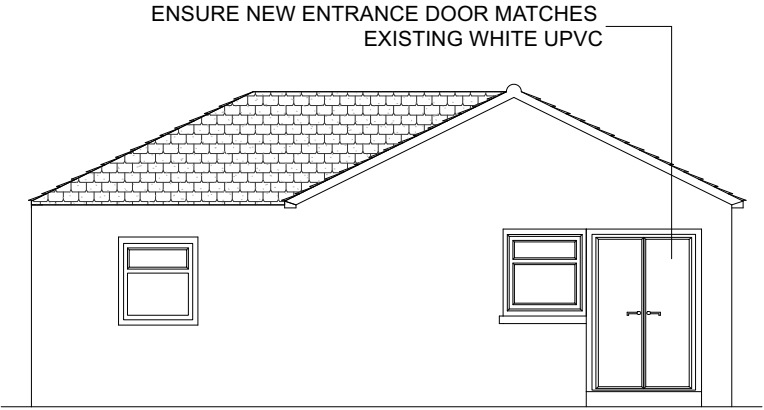


PROPOSED FRONT ELEVATION
SCALE:1:100

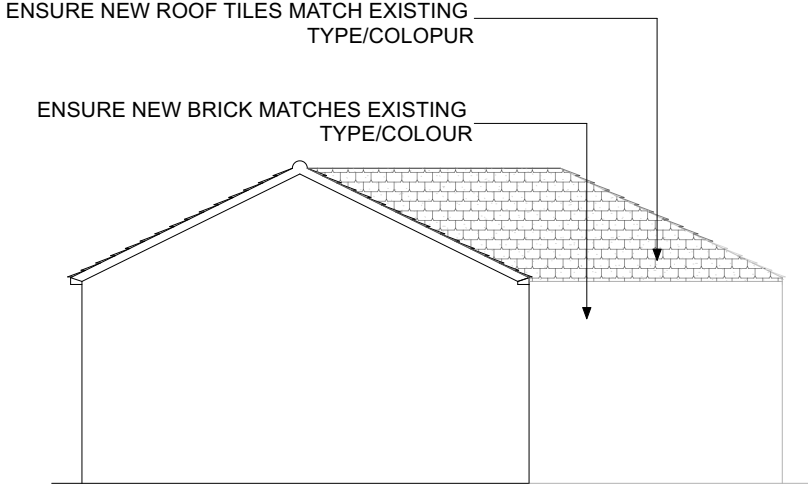

PROPOSED REAR ELEVATION
SCALE:1:100

This drawing must not be reproduced without permission from NM Architectural Services LTD. DO NOT scale of this drawing. All Dimensions are to be checked on site by the contractor/sub contractor. Any discrepancies to be reported to NM Architectural services LTD.


Client Name: Mr Asghar Butt	Drawing Title: Proposed Plans & Elevations	Project Type: Extension to an existing dwelling - Residential		Check By: MN	Date: 09.09.2021		Revision Notes & Date:	25 Brown Lane, Heald Green, Cheadle, Stockport Cheshire SK8 3RR	
Project Address: 2 Totland Close, Manchester, M12 5RY	Drawing Type: Extensions / Alterations	Dwg No:	TOT-004	Scale:	As Shown	Rev: -			

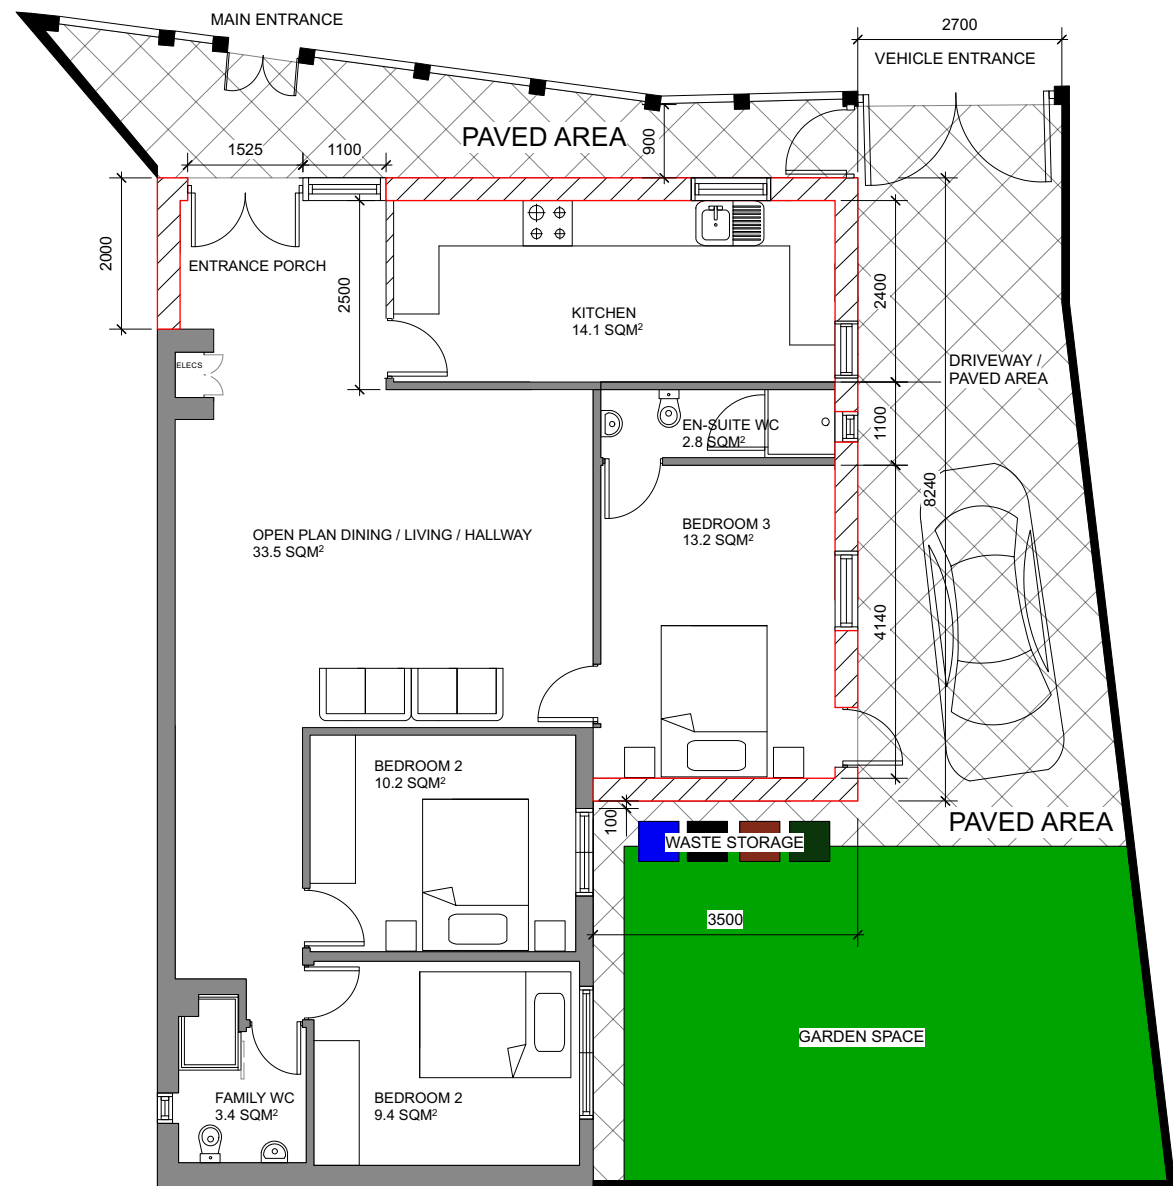

PROPOSED SITE LAYOUT
SCALE:1:100




INSPIRATIONAL IMAGE

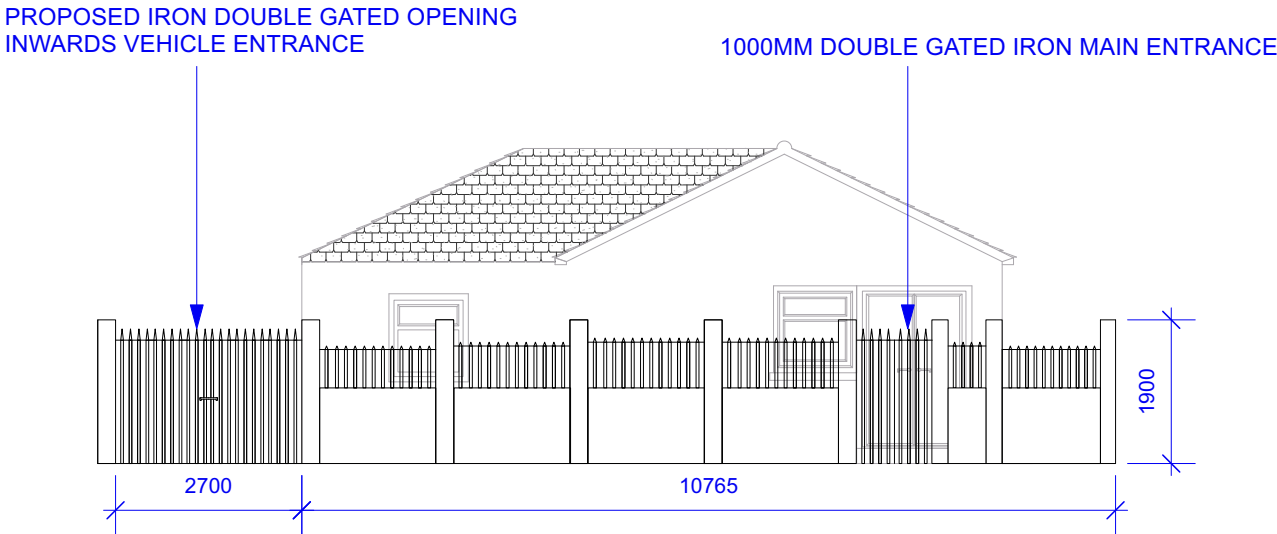

PROPOSED BOUNDARY WALL TREATMENT
SCALE:1:100

This drawing must not be reproduced without permission from NM Architectural Services LTD. DO NOT scale of this drawing. All Dimensions are to be checked on site by the contractor/sub contractor. Any discrepancies to be reported to NM Architectural services LTD.

 Client Name: Mr Asghar Butt	Drawing Title: Proposed Site Plan / Proposed Boundary wall	Project Type: Extension to an existing dwelling - Residential		Check By: MN	Date: 09.09.2021		Revision Notes & Date:	25 Brown Lane, Heald Green, Cheadle, Stockport Cheshire SK8 3RR	
Project Address: 2 Totland Close, Manchester, M12 5RY	Drawing Type: Extensions / Alterations	Dwg No:	TOT-005	Scale:	1:100	Rev: -			