



The scaling of this drawing cannot be assured				
Revision		Date	Drm	Ckd
P1	Draft Issue	16/09/21	IR	PN
P2	Draft Issue	16/09/21	DK	PN
P3	Client comments incorporated	04/03/21	PN	DK
P4	Work in progress	09/03/22	DK	PN



Front Elevation
1 : 50

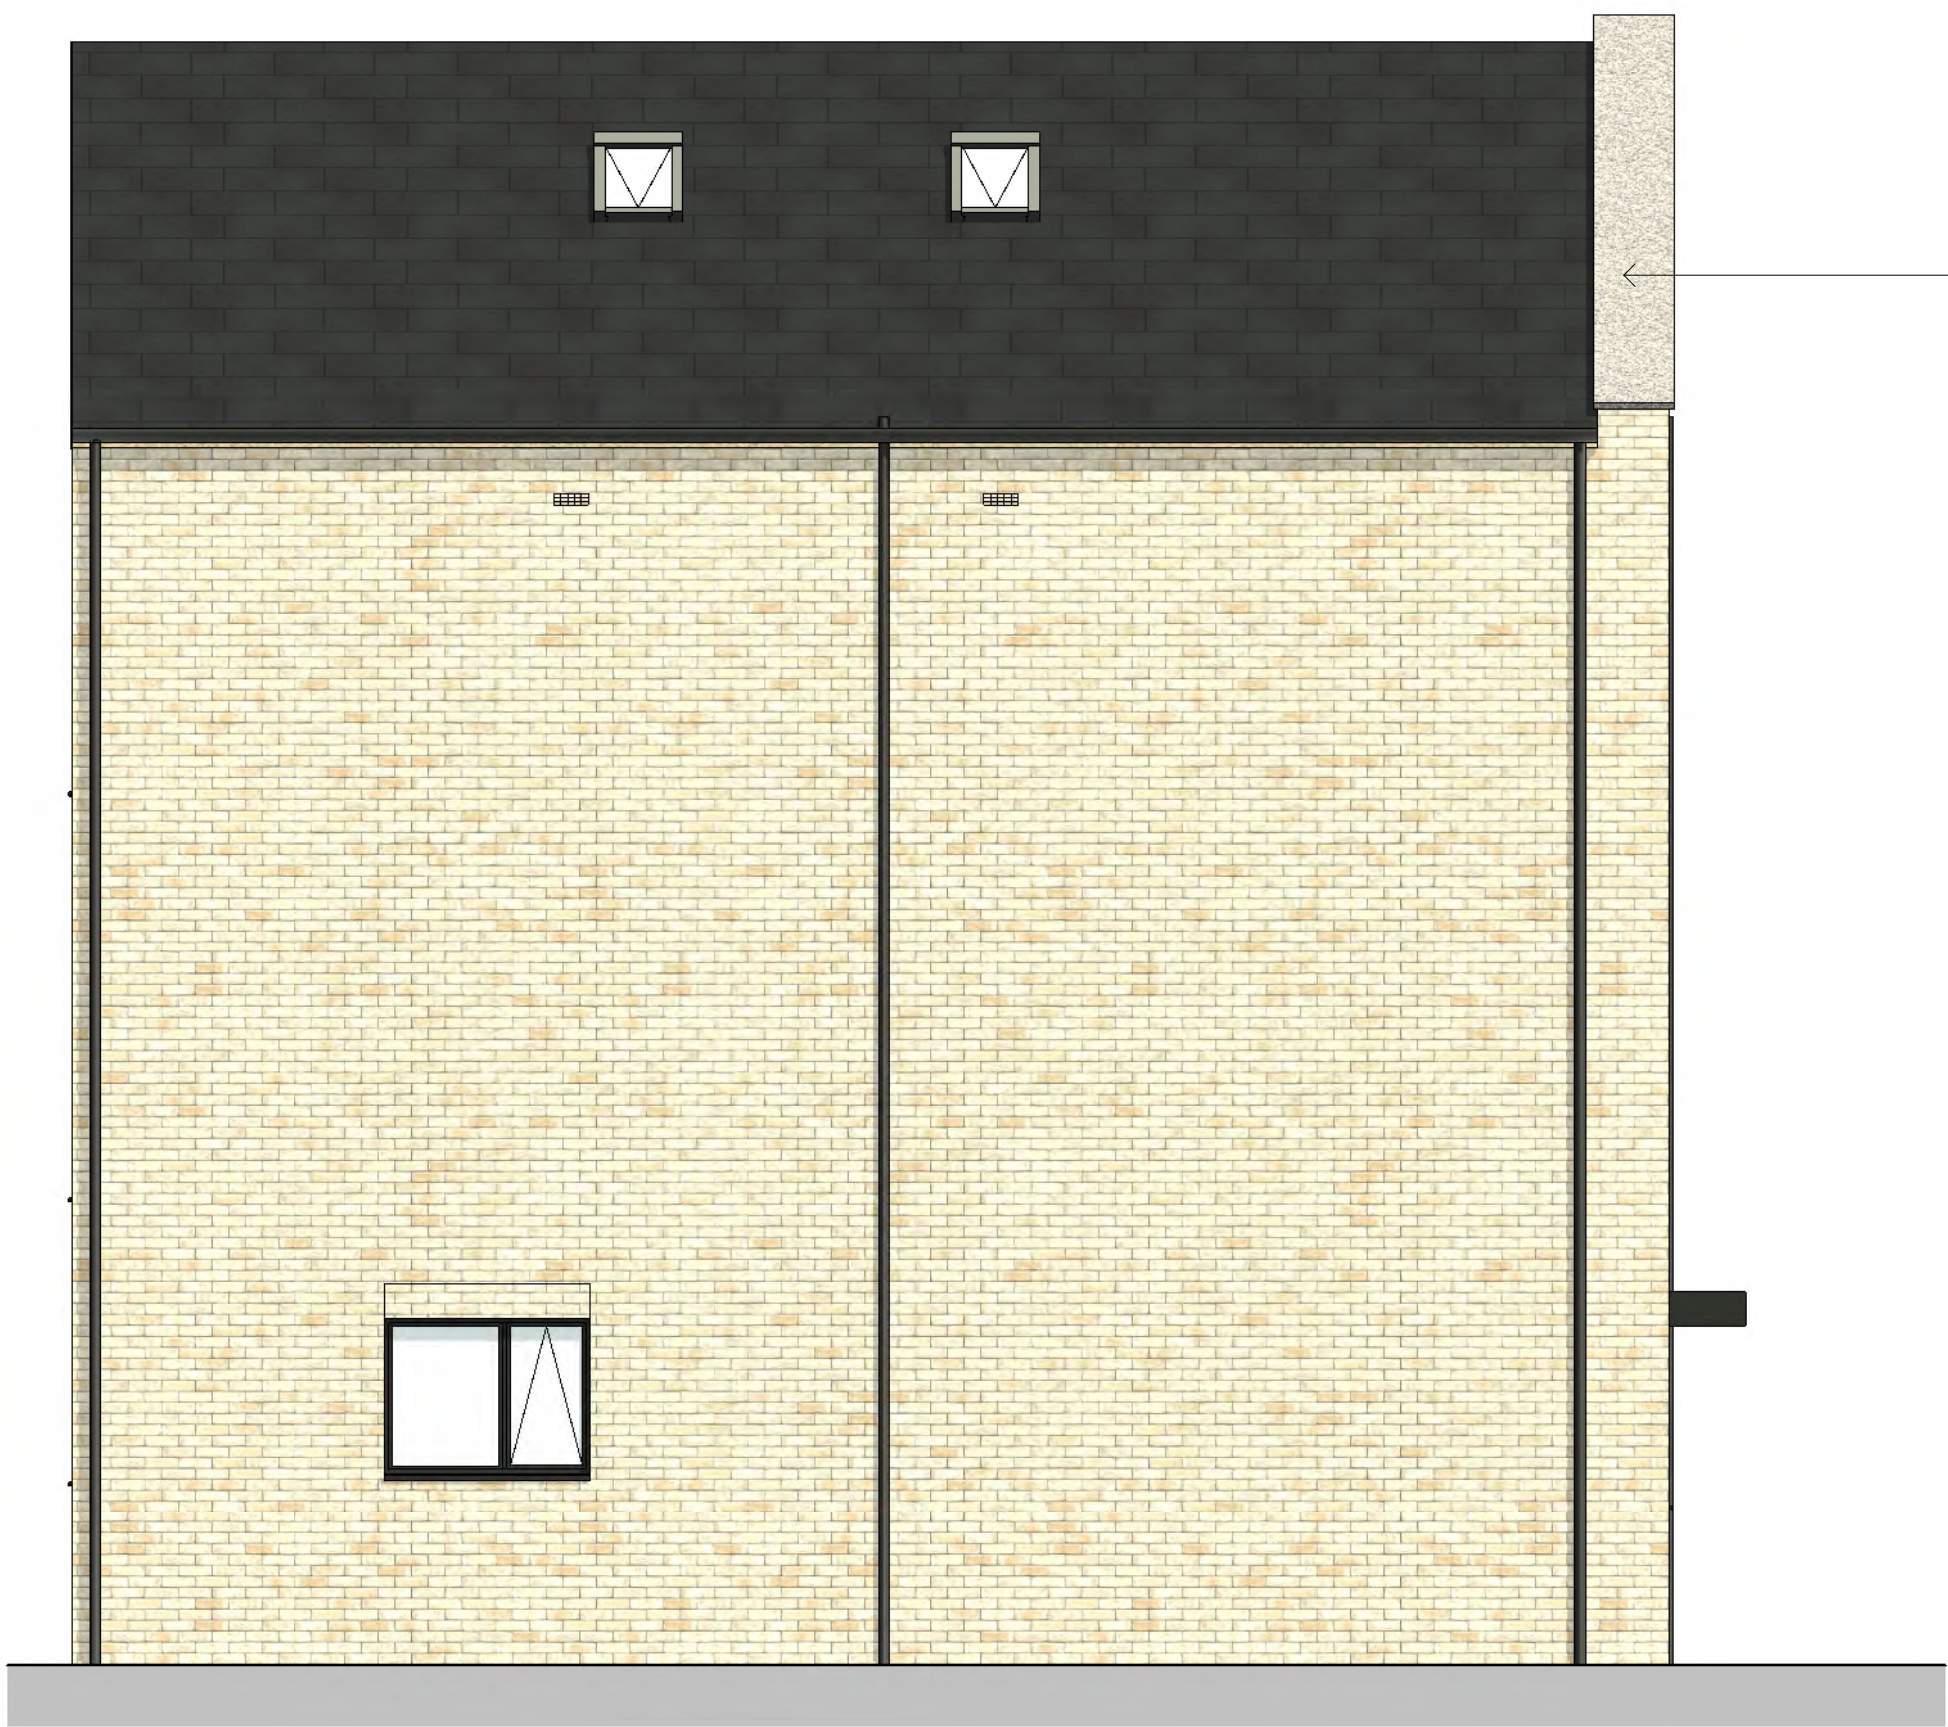


Side Elevation
1 : 50

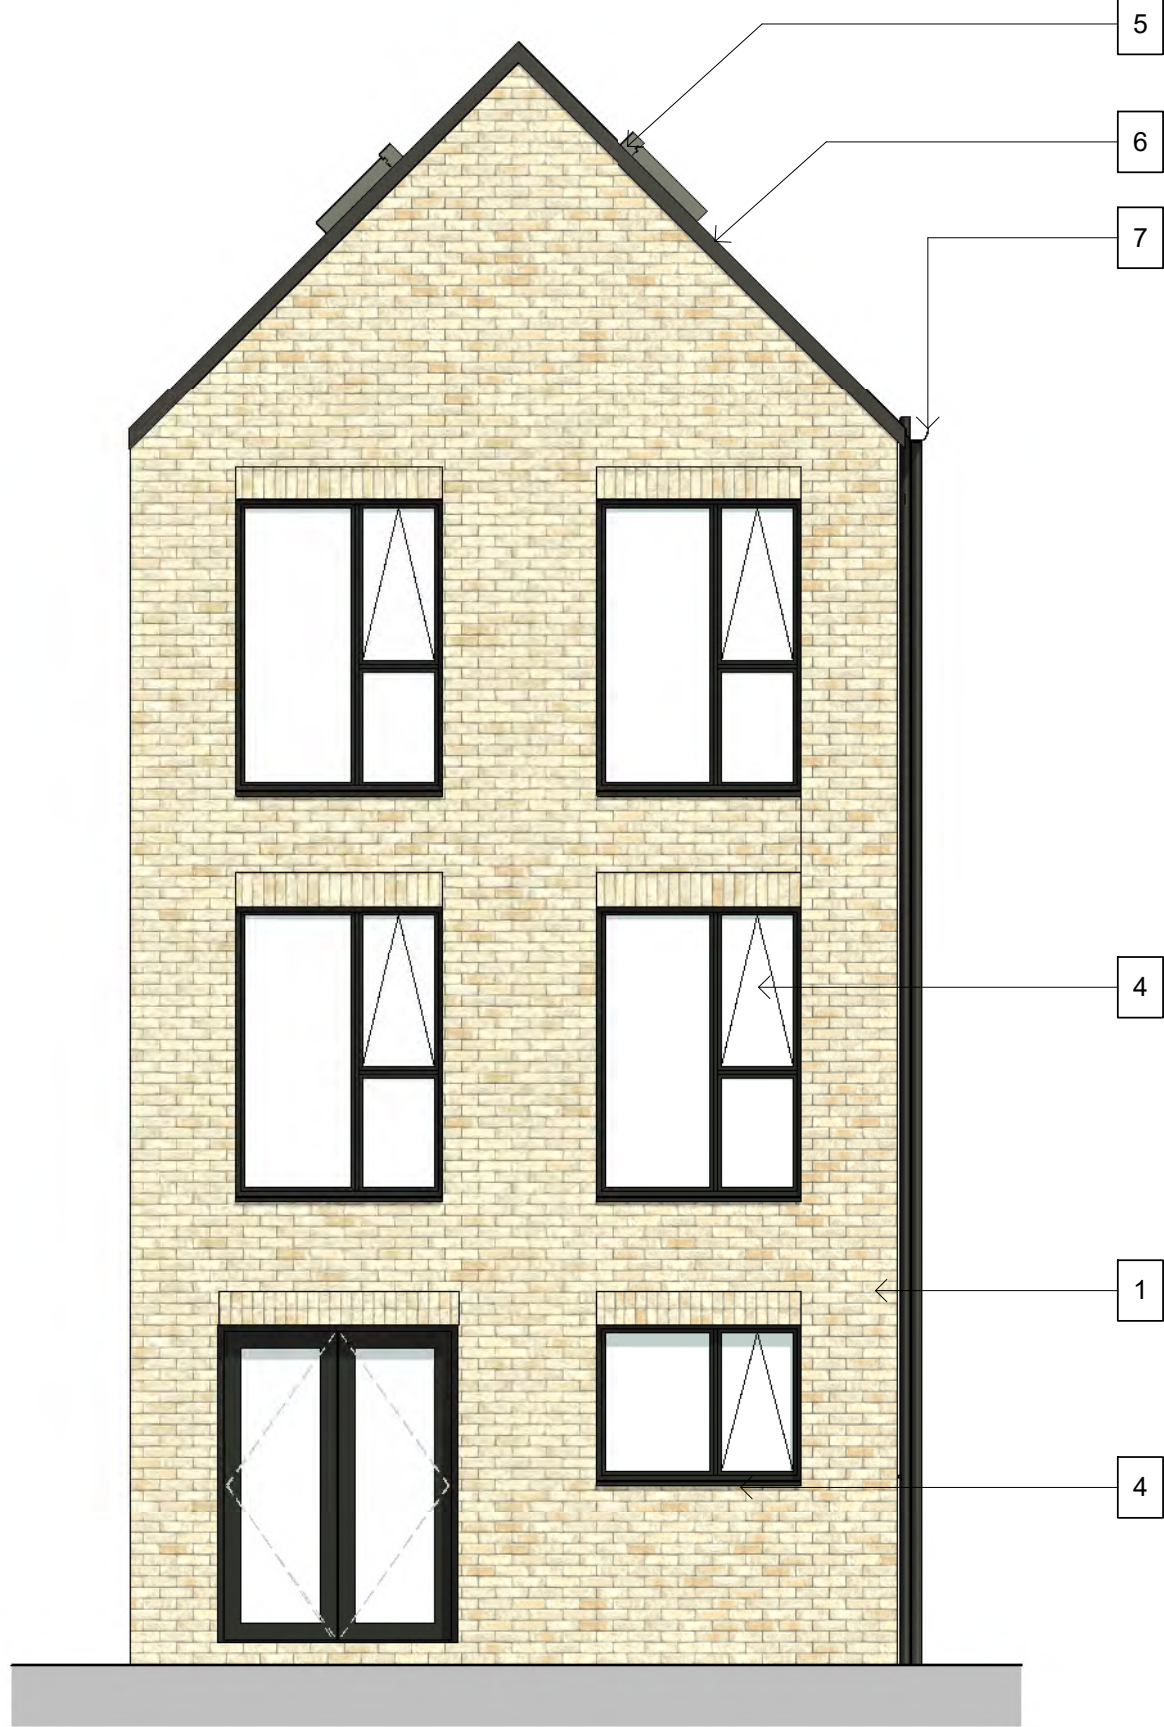


Rear Elevation
1 : 50

Elevation Note


- 1 FACING BRICK (VARIES BY PLOT)
- 2 COMPOSITE DOOR GREY
- 3 GREY CANOPY
- 4 GREY WINDOW FRAME AND CILL
- 5 FLUSH BEDDED VERGE DETAIL
- 6 CONCRETE ROOF TILES
- 7 CLIPPED EAVES DETAIL
- 8 METAL RAILINGS (PCC BLACK)
- 9 CAST STONE COPING

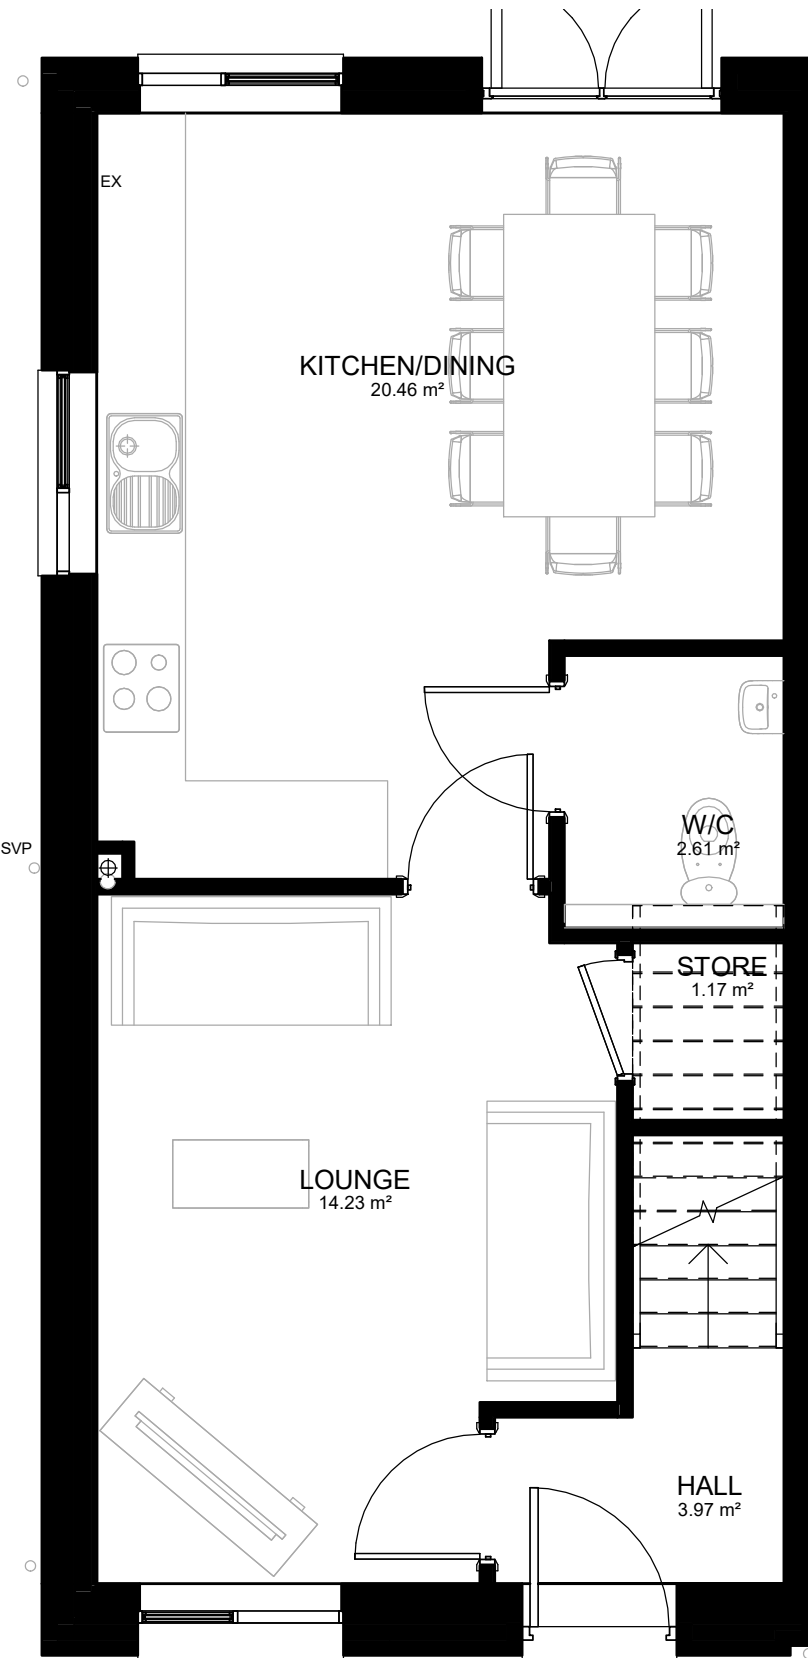

GROUND FLOOR
1 : 50
HOUSE TYPE O - 4B8P END - M4(2)
132.6m2 / 1427sqft

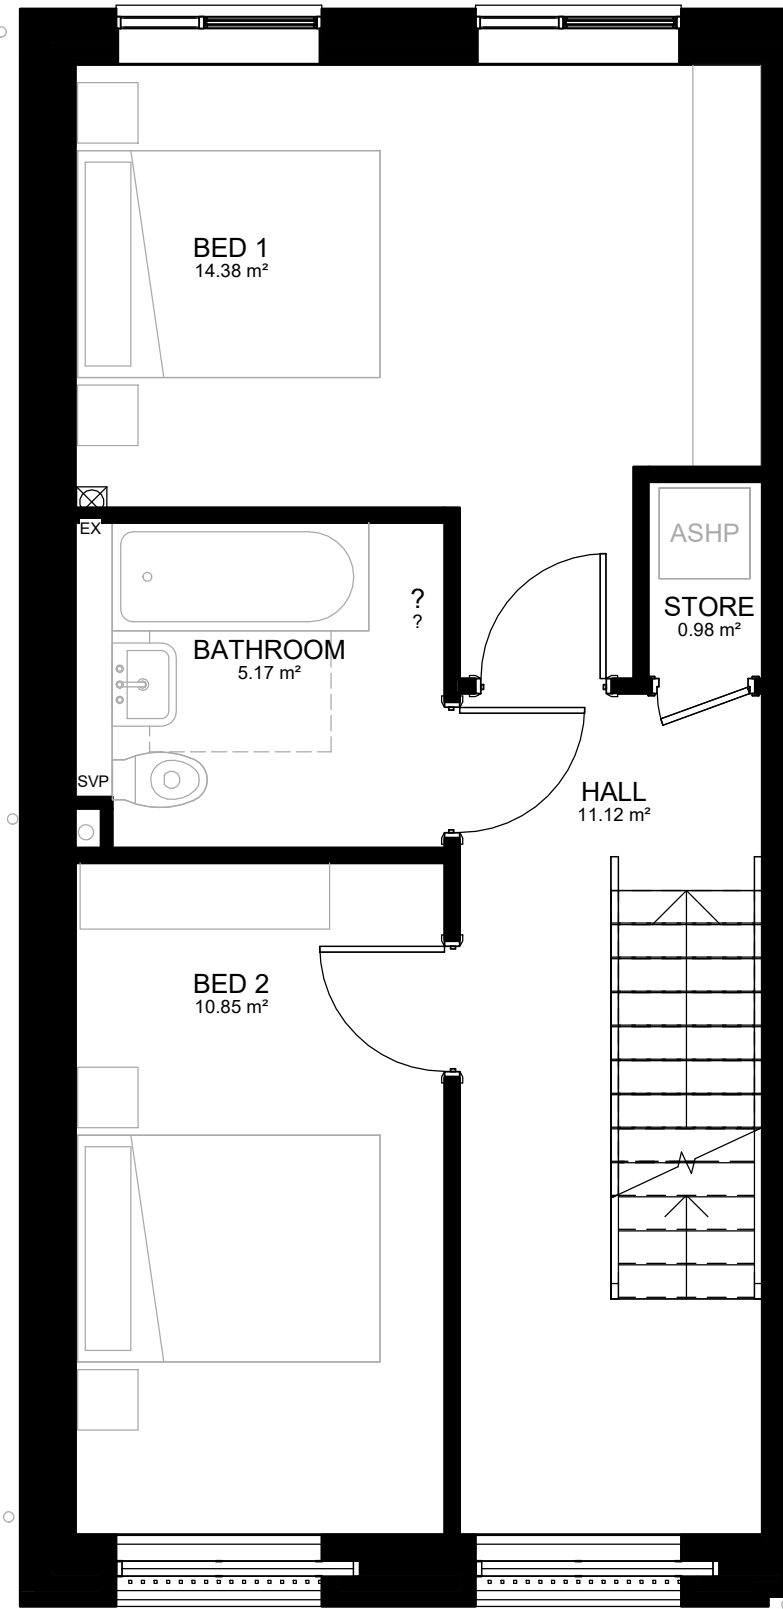


FIRST FLOOR
1 : 50

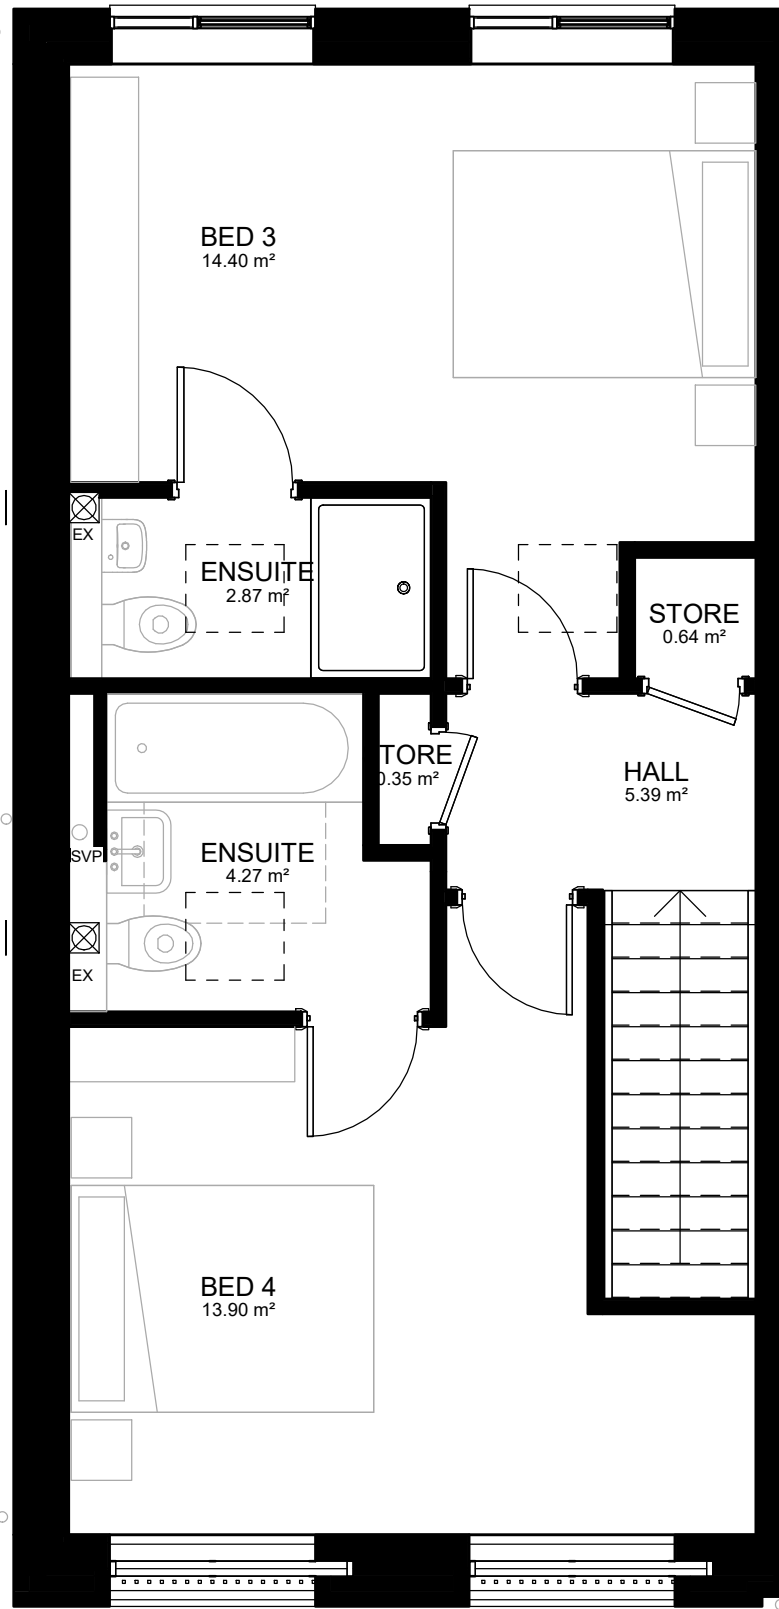

SECOND FLOOR
1 : 50



SECTION
1 : 50

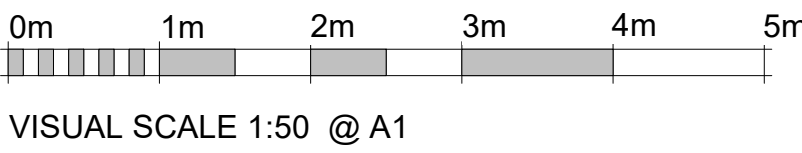

WORK IN PROGRESS

Project
TEN ACRES LANE
Drawing Title
House Type O End (4B8P)

Date	Scale	Drawn by	Check by
16/09/21	1 : 50 @ A1	IR	PN
Project No	Drawing No	Revision	
32576	A-P19-015	P4	

BARTON WILLMORE

Town Planning • Masterplanning & Urban Design • Architecture •
Landscape Planning & Design • Infrastructure & Environmental
Planning • Heritage • Graphic Communication •
Communications & Engagement • Development Economics

bartonwillmore.co.uk

Offices at Birmingham Bristol Cambridge Cardiff Ebbw Vale Edinburgh
Glasgow Leeds London Manchester Newcastle Reading Southampton