


Approx. dims indicated. Do not scale from plan. All design work is subject to statutory approvals and may require amendment. 3D visuals for illustration only, including any associated BIMx modelling Contractor to check all dimensions and details on site prior to submitting tender and placing orders for materials or for fabrication purposes. NOTE: where dims are generated from dimensions and photos provided by client, the contractor must check for accuracy & workability prior to commencement, any discrepancy must be reported immediately. This information is not transferable and granting license for use of this information by any other party is done so on the conditional basis that the licensee carries out their own dimensional checks for accuracy, otherwise the use of this information is prohibited.

THESE DRAWINGS HAVE BEEN PRODUCED FOR PLANNING AND/OR BUILDING REGULATIONS PURPOSES ONLY, AS MAY BE REQUIRED, FURTHER AMENDMENT MAY BE REQUIRED TO ACHIEVE COMPLIANCE WITH STATUTORY REQUIREMENTS. CONTRACTOR MUST ASSESS ENTIRE SCOPE OF WORKS ON SITE AND INCORPORATE ALL THAT IS REQUIRED TO ENABLE SUBMISSION OF A BONA FIDE TENDER. CLIENT MUST SPECIFY FINISHES AND WHETHER ANY EXTERNAL SUBCONTRACTORS ARE TO BE USED. MAIN CONTRACTOR TO INCLUDE FOR ANY BVMC WITH FACILITATING SUBCONTRACTORS PACKAGES EG. CLIENT APPOINTED SPECIALIST BATHROOM/KITCHEN DESIGN & INSTALLATIONS ETC.

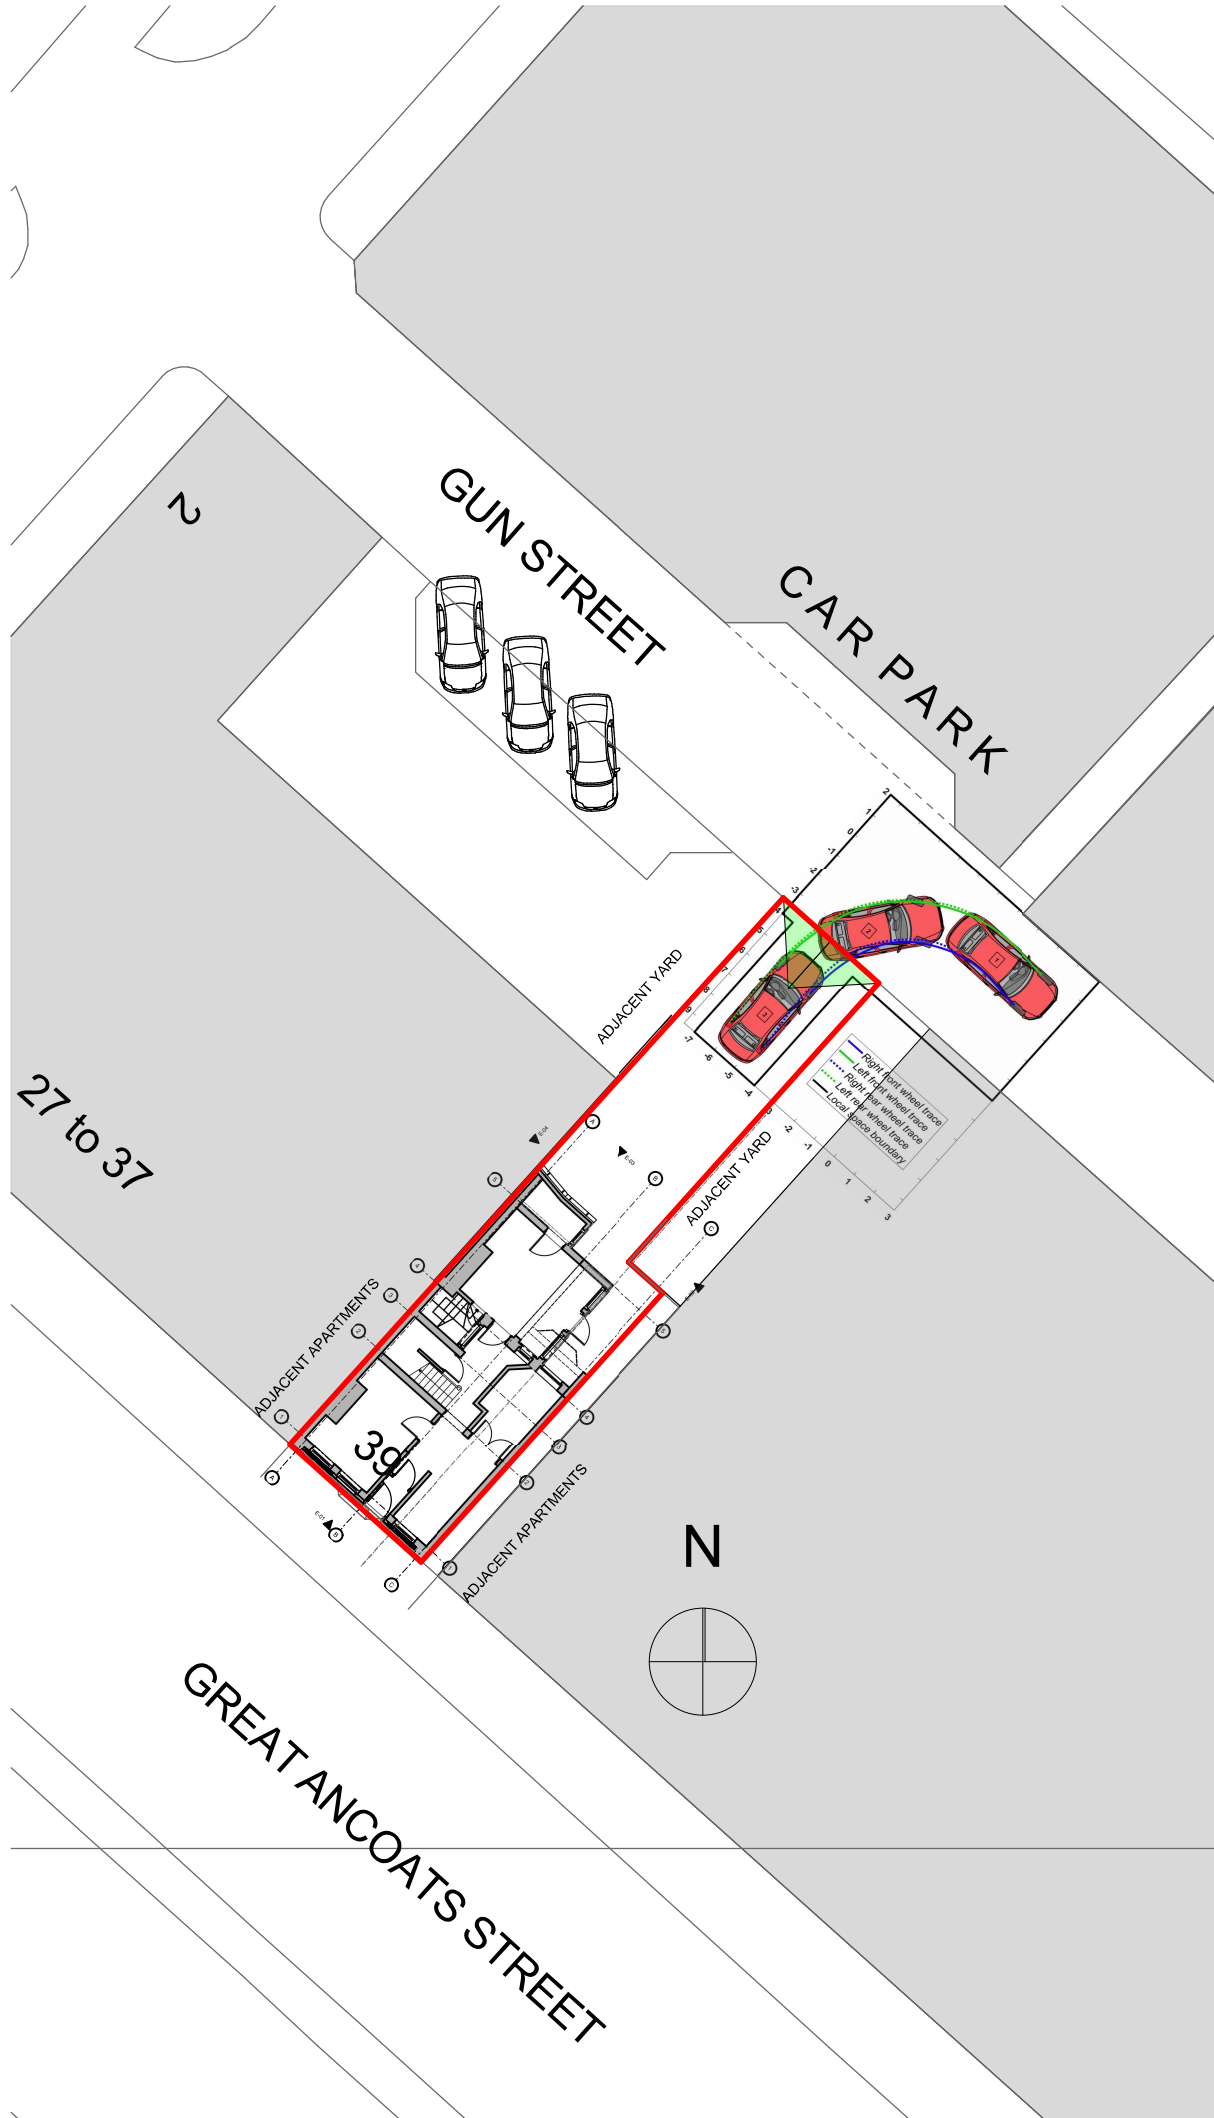

CLIENT:
MIKE DILLON

SITE LOCATION:
39 GRT ANCOATS ST, MANCHESTER M4 5AE

DWG TITLE:
EXISTING SITE PLAN

DWG No:
A.01.2

Rev:# DATE:#

SHIELDSDESIGN
CHARTERED ARCHITECTURAL PRACTICE

SCALE @ A3: 1:200

07931906057
<http://www.shieldsdesign.com>
studio@shieldsdesign.com
© SHIELDS DESIGN LTD All rights reserved