


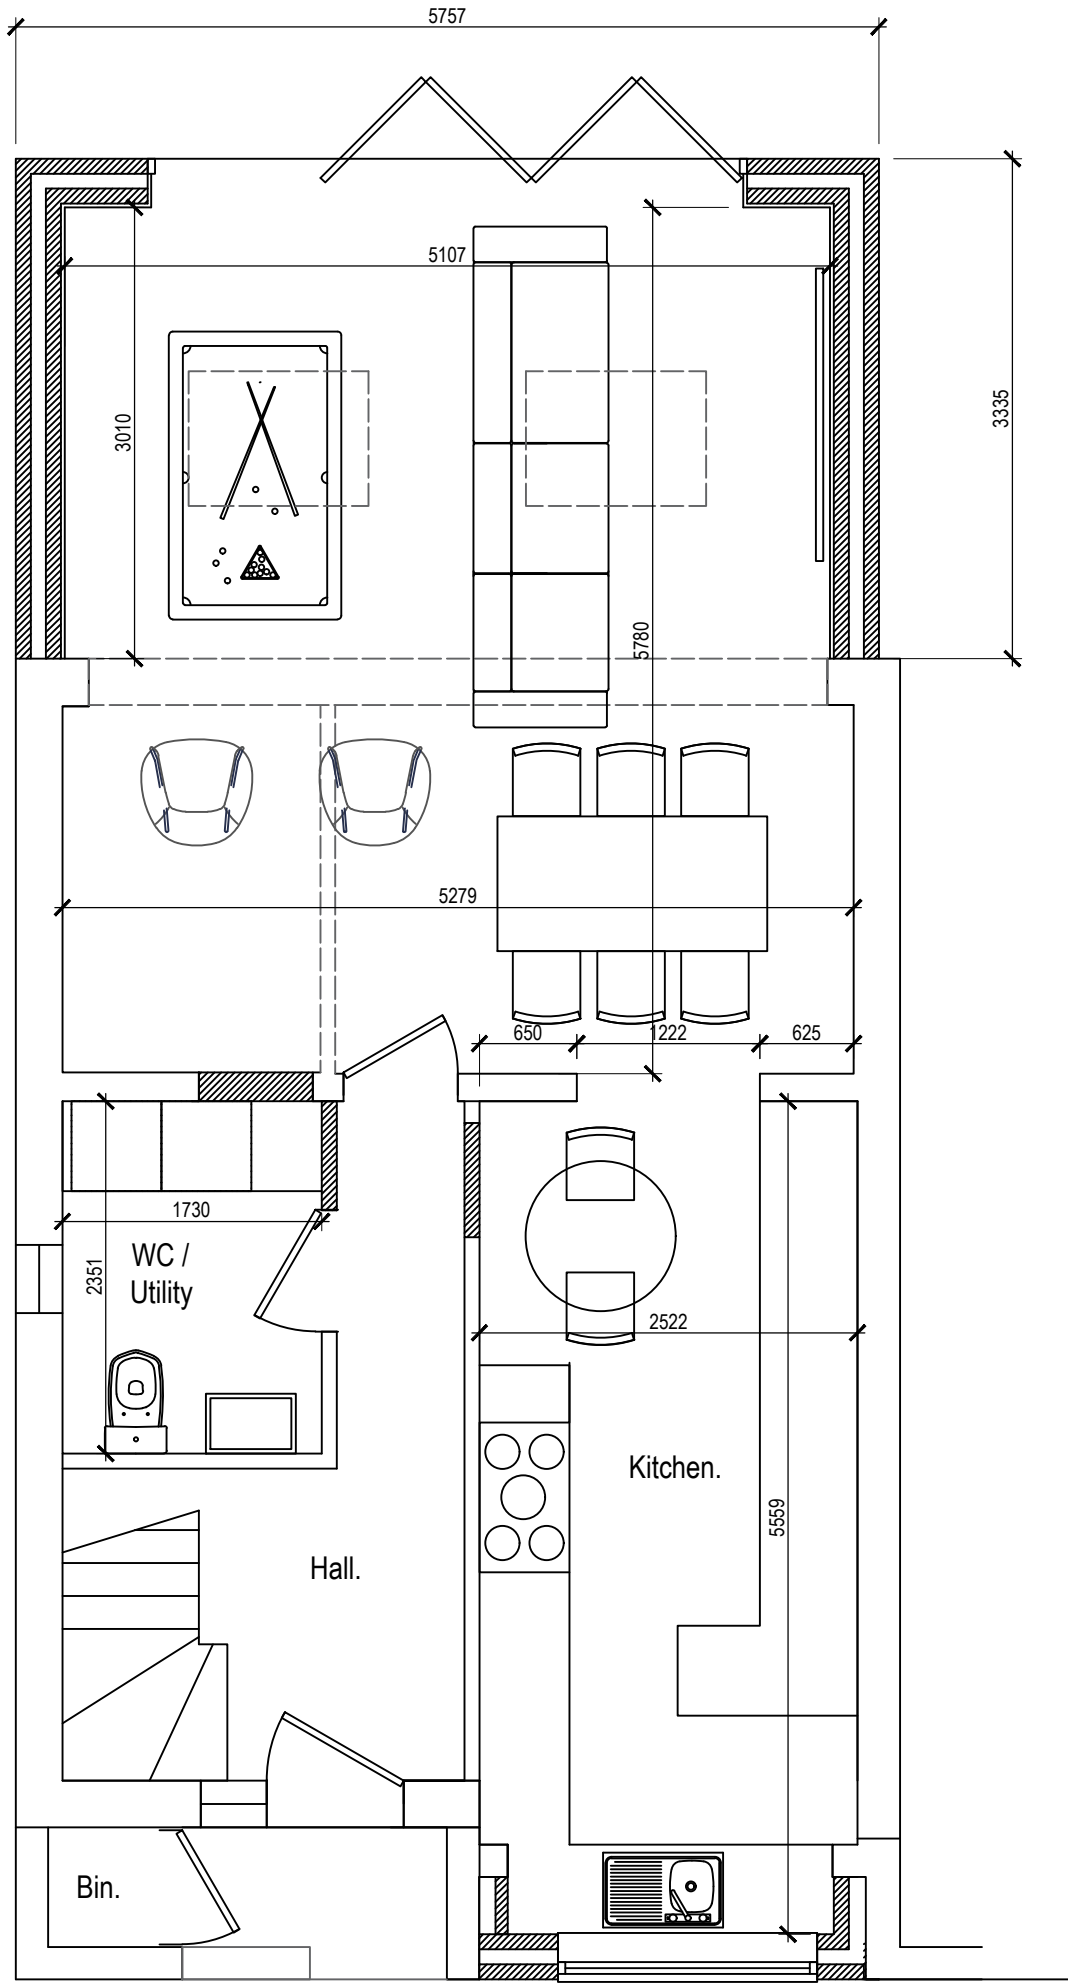


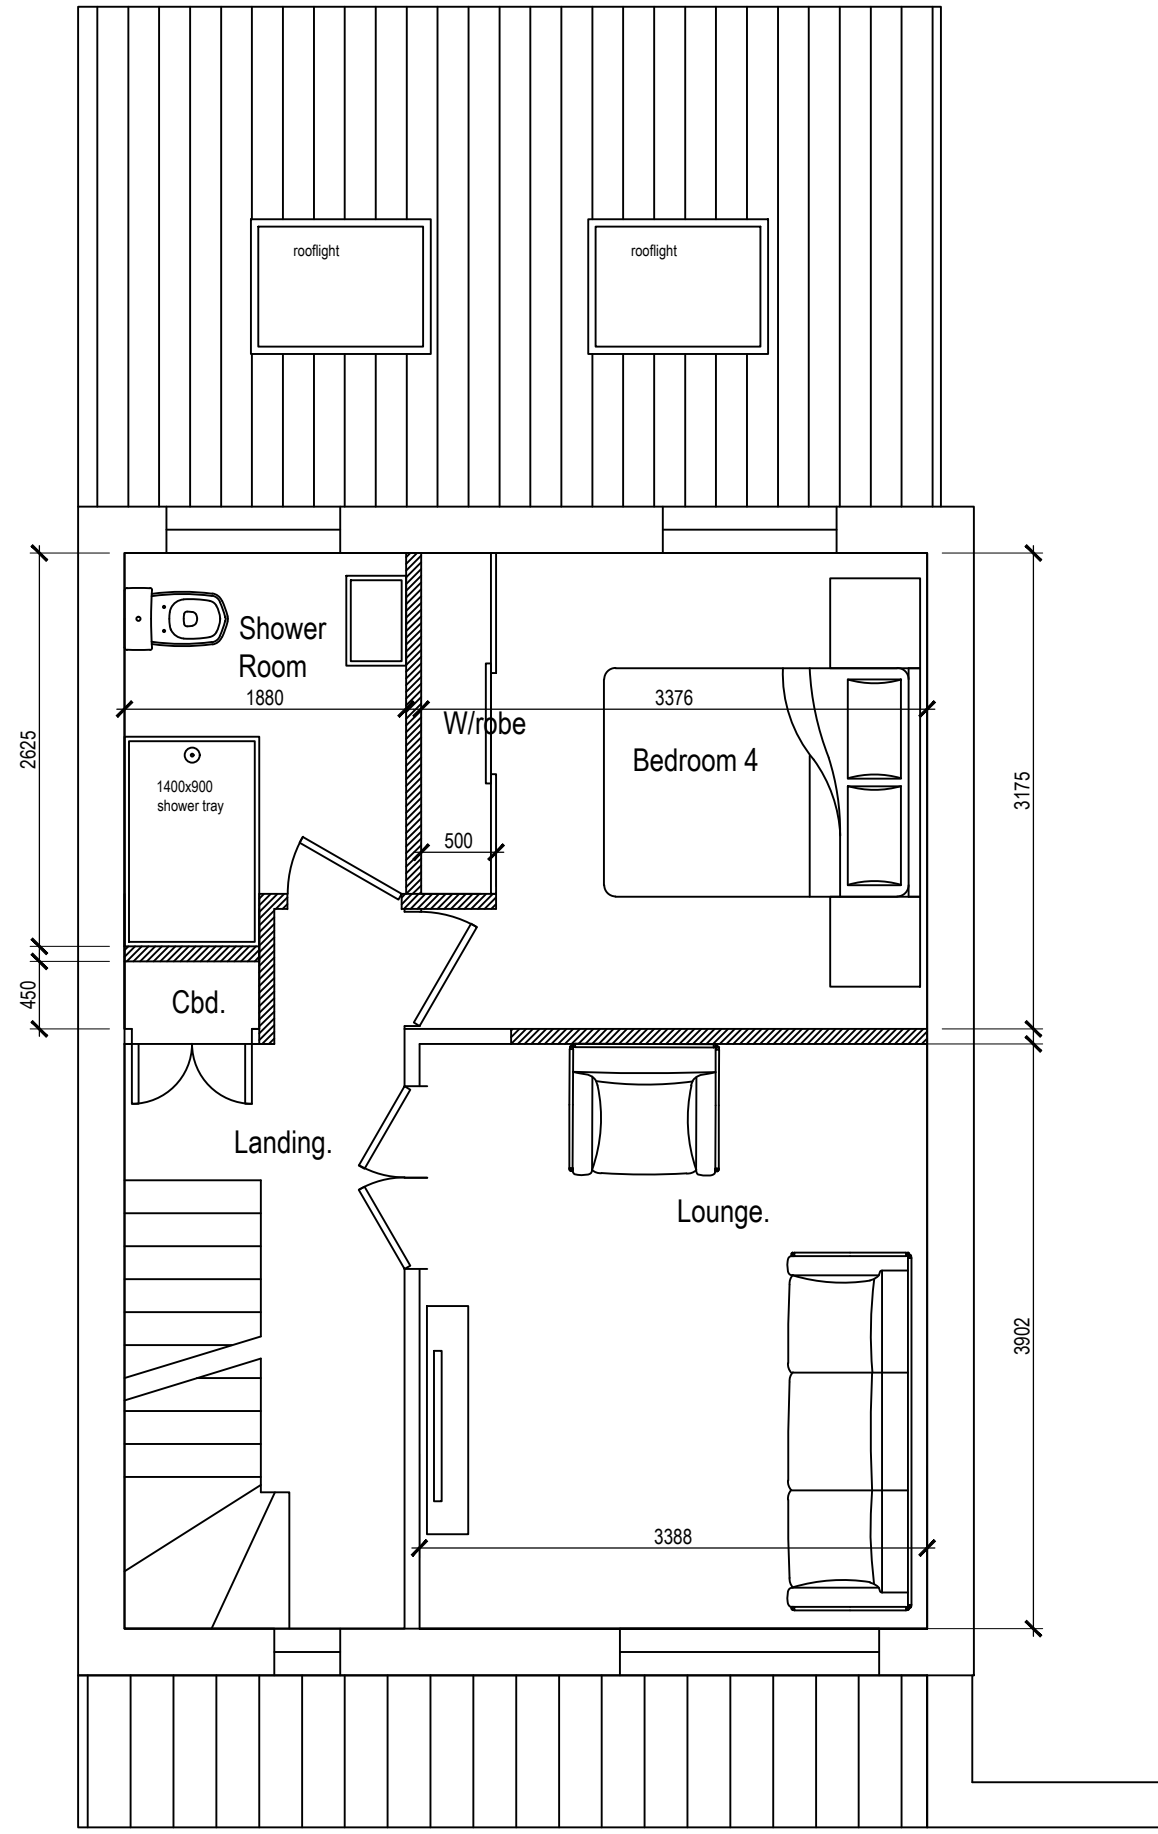


GROUND FLOOR

 


FIRST FLOOR

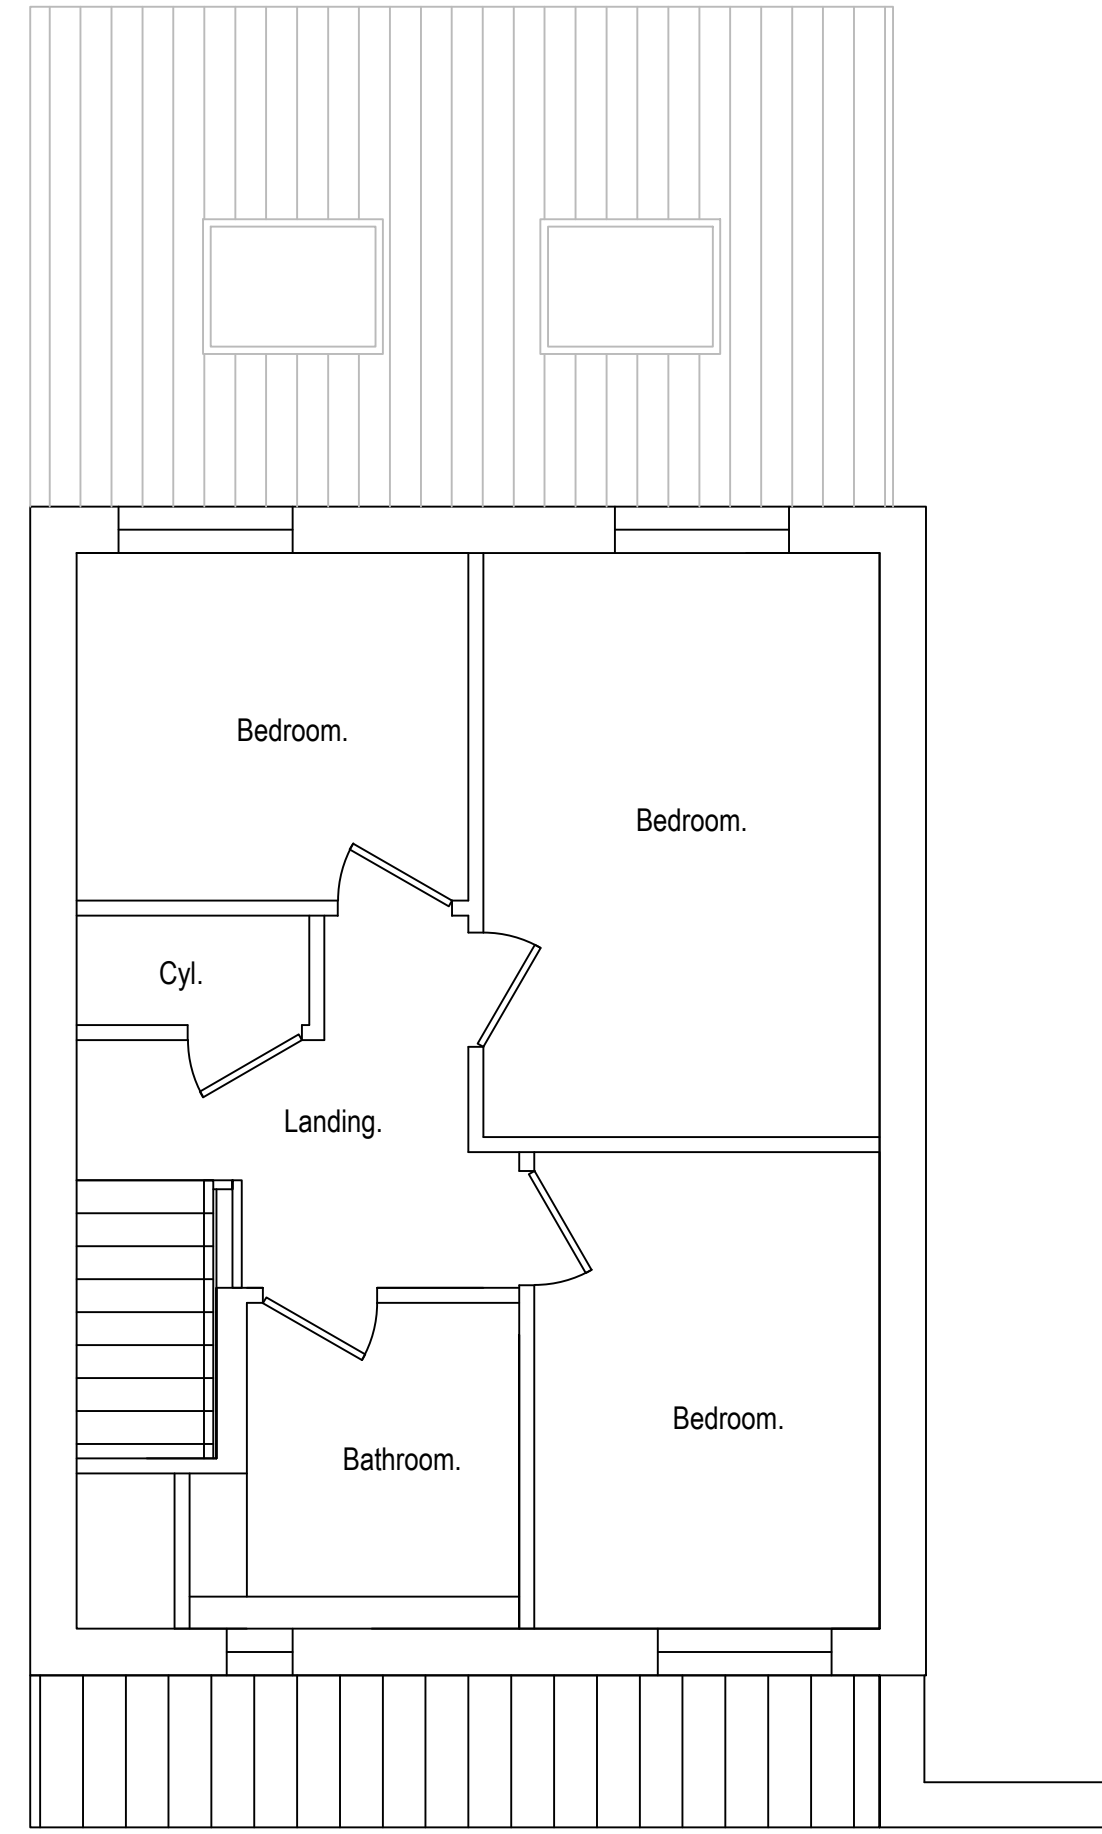



SECOND FLOOR

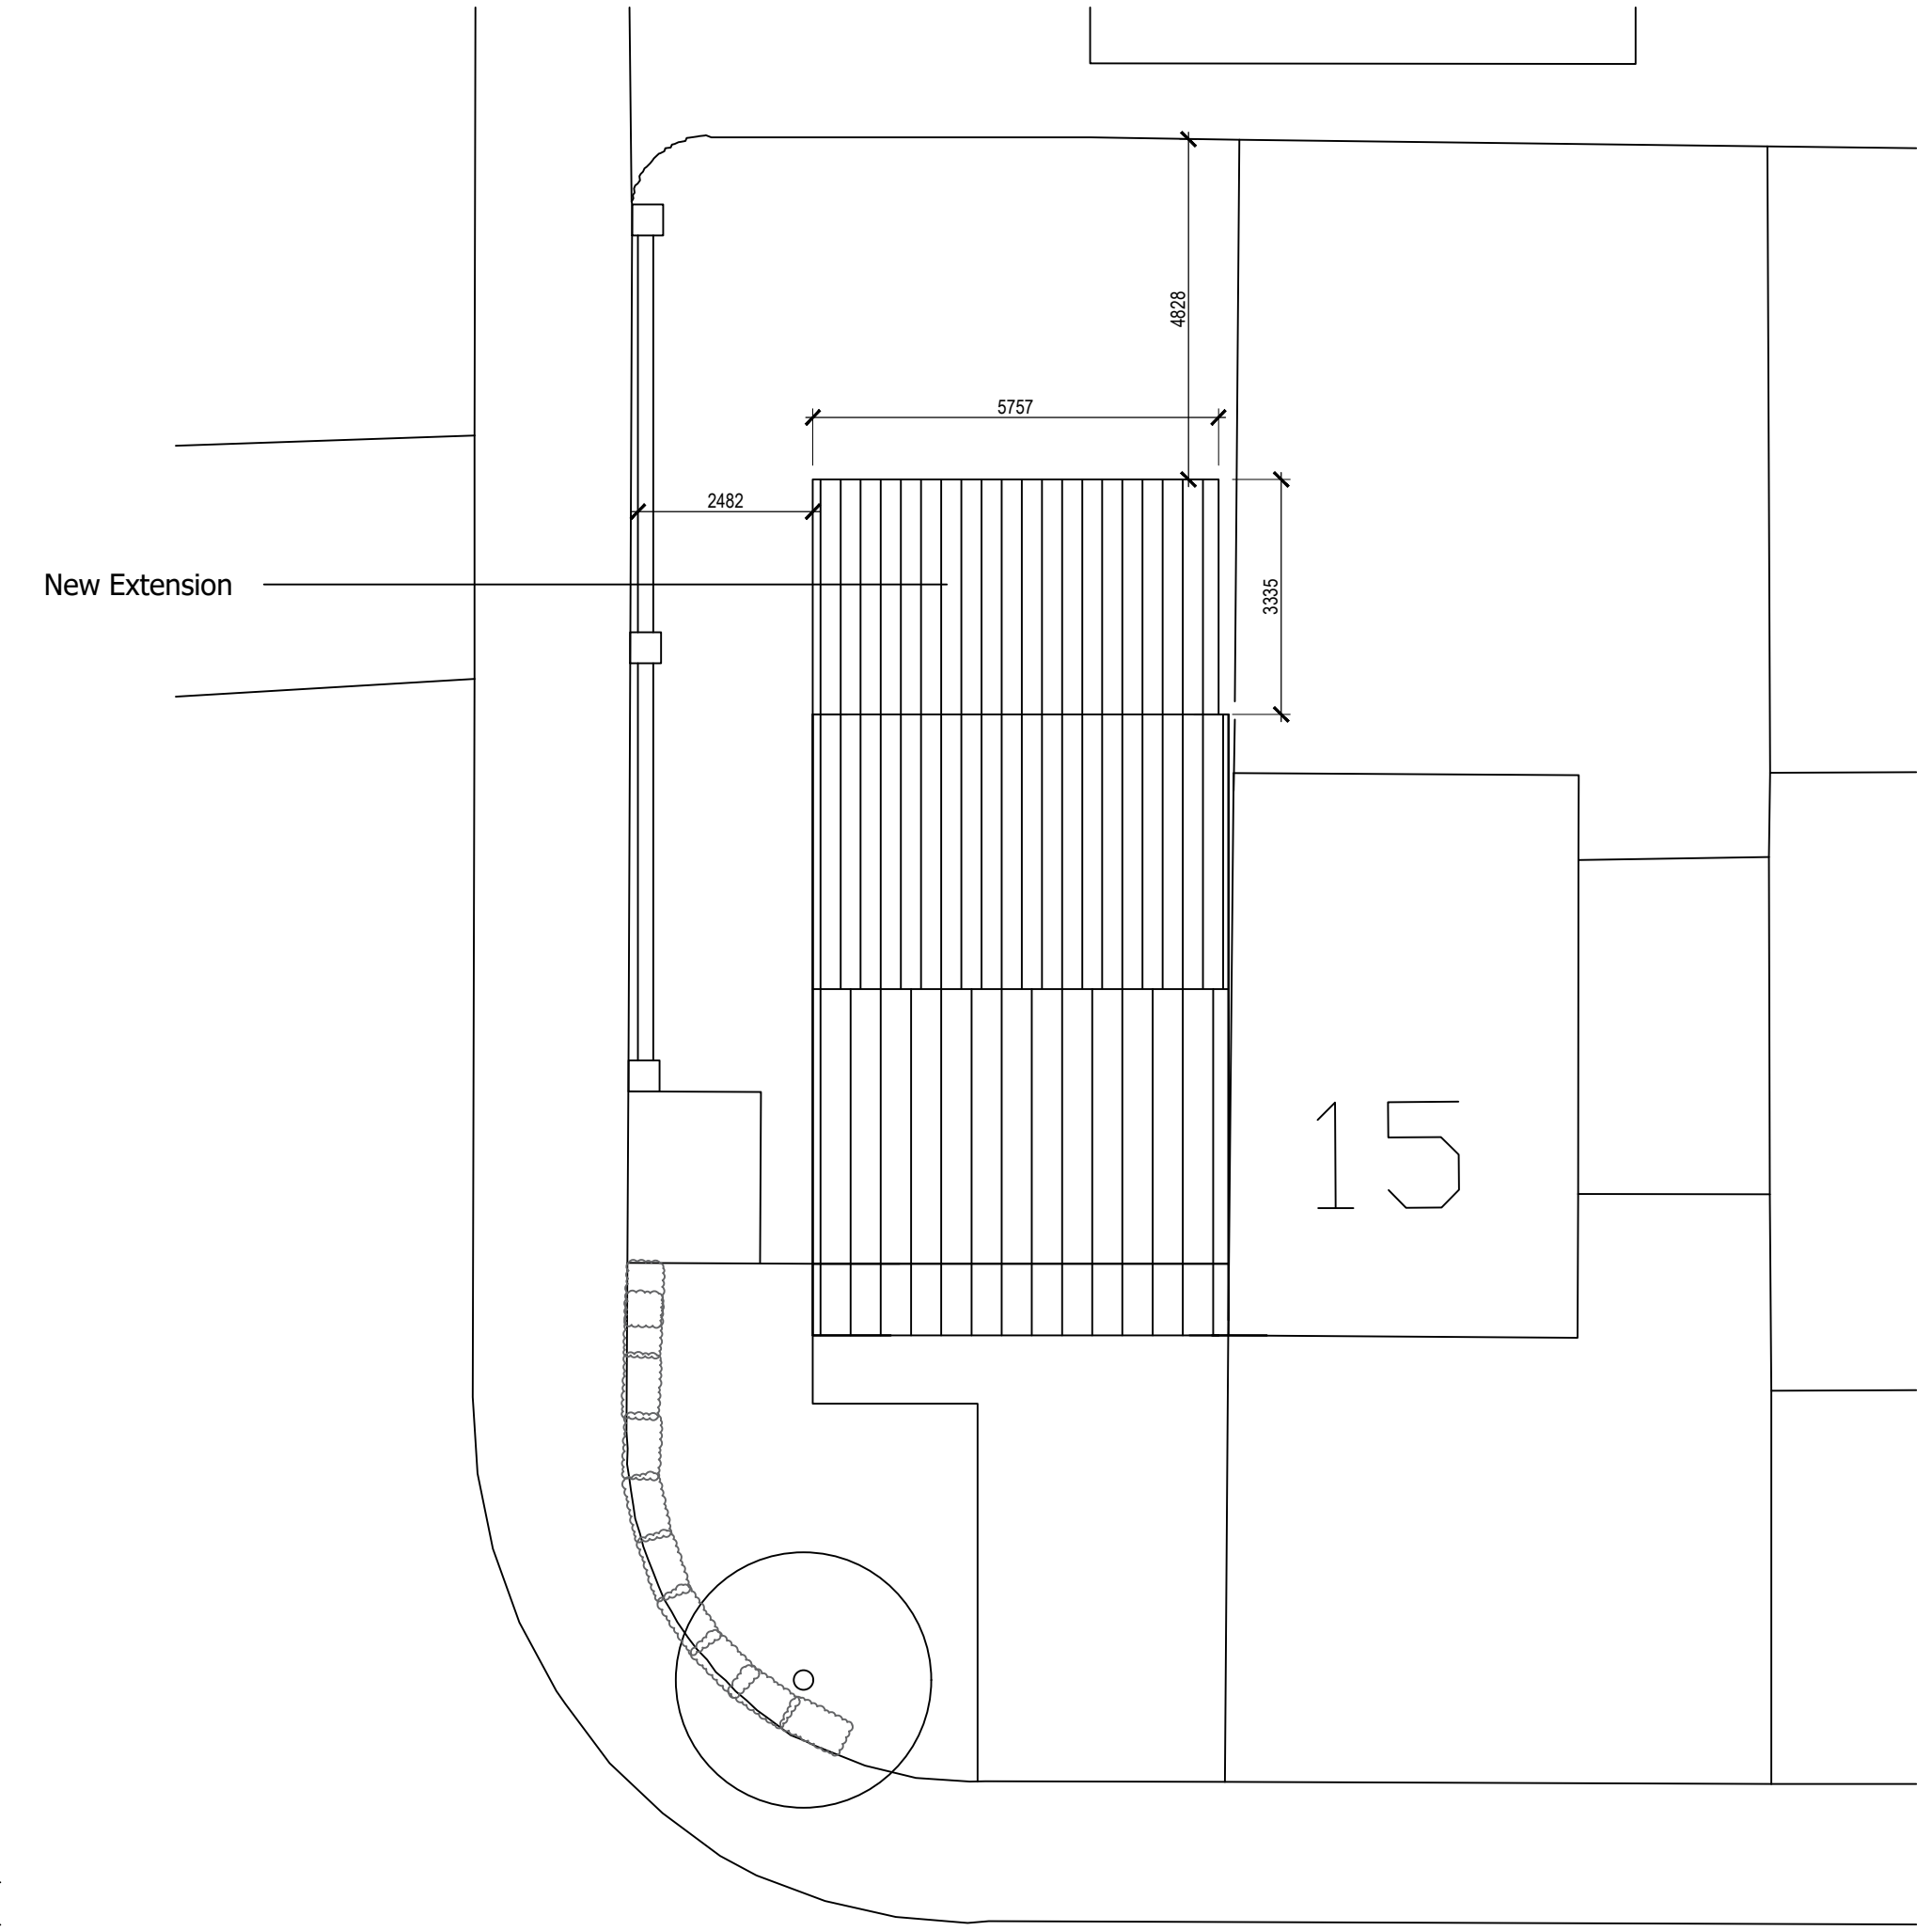

SITE PLAN 1:100

 



FRONT ELEVATION

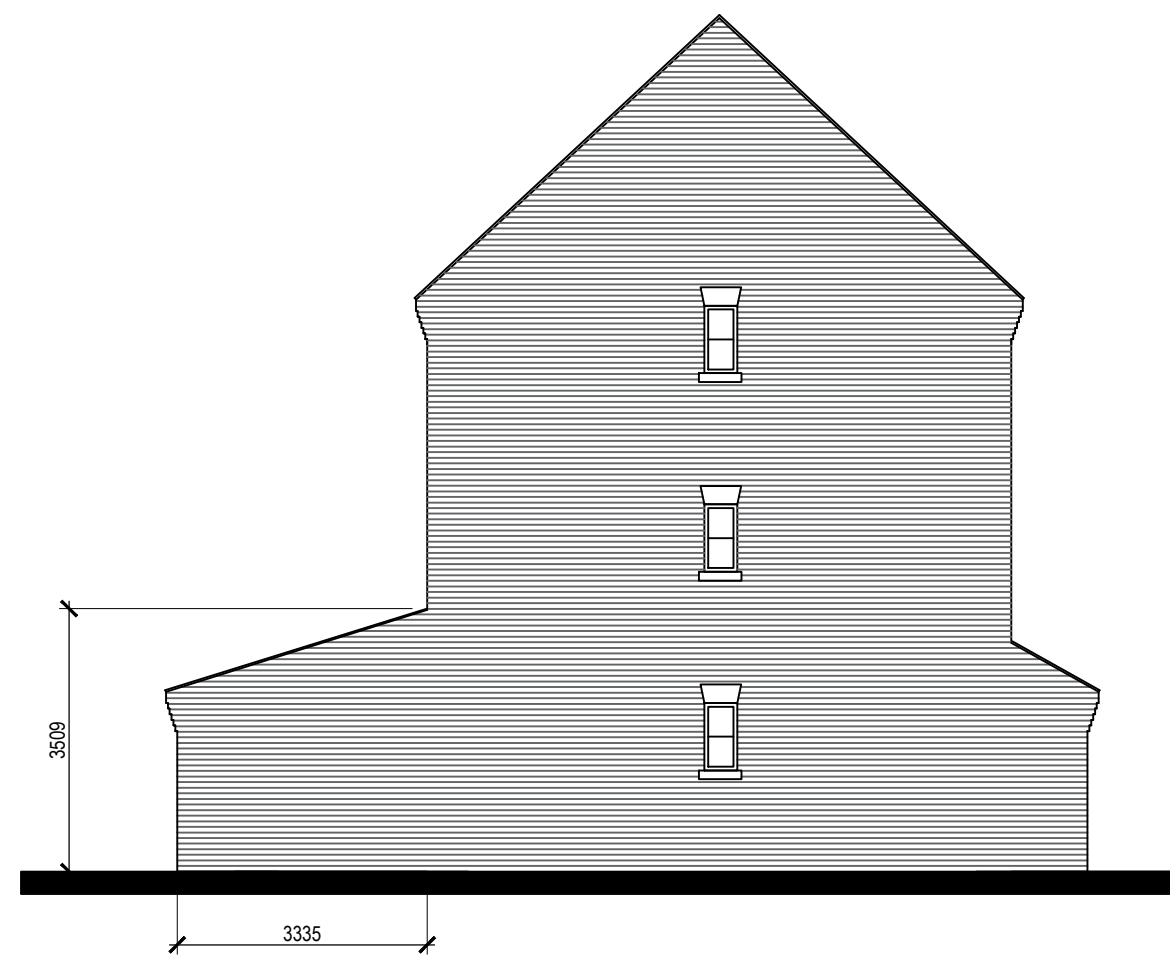 

SIDE ELEVATION



REAR ELEVATION

 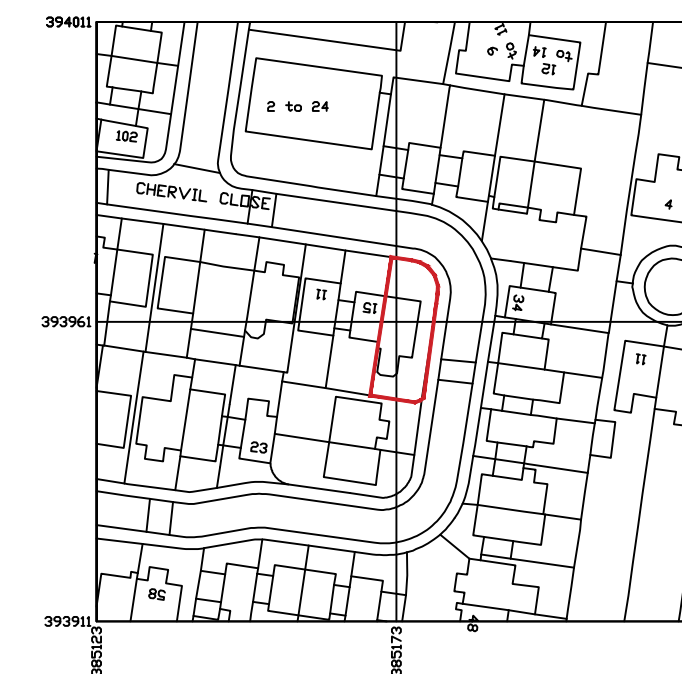

LAC.Architecture
Tel: 07709529133
Email: lac.architecture@outlook.com

PROJECT
Mr and Mrs Hunter
17 Chervil Close
Manchester
M14 7DP

TITLE
Option 1

SCALE
1:50 100 @A1

DATE
Dec 2021

DRAWING No.
2199_01

REV
D