


Upper floor plant

Elevation - E4

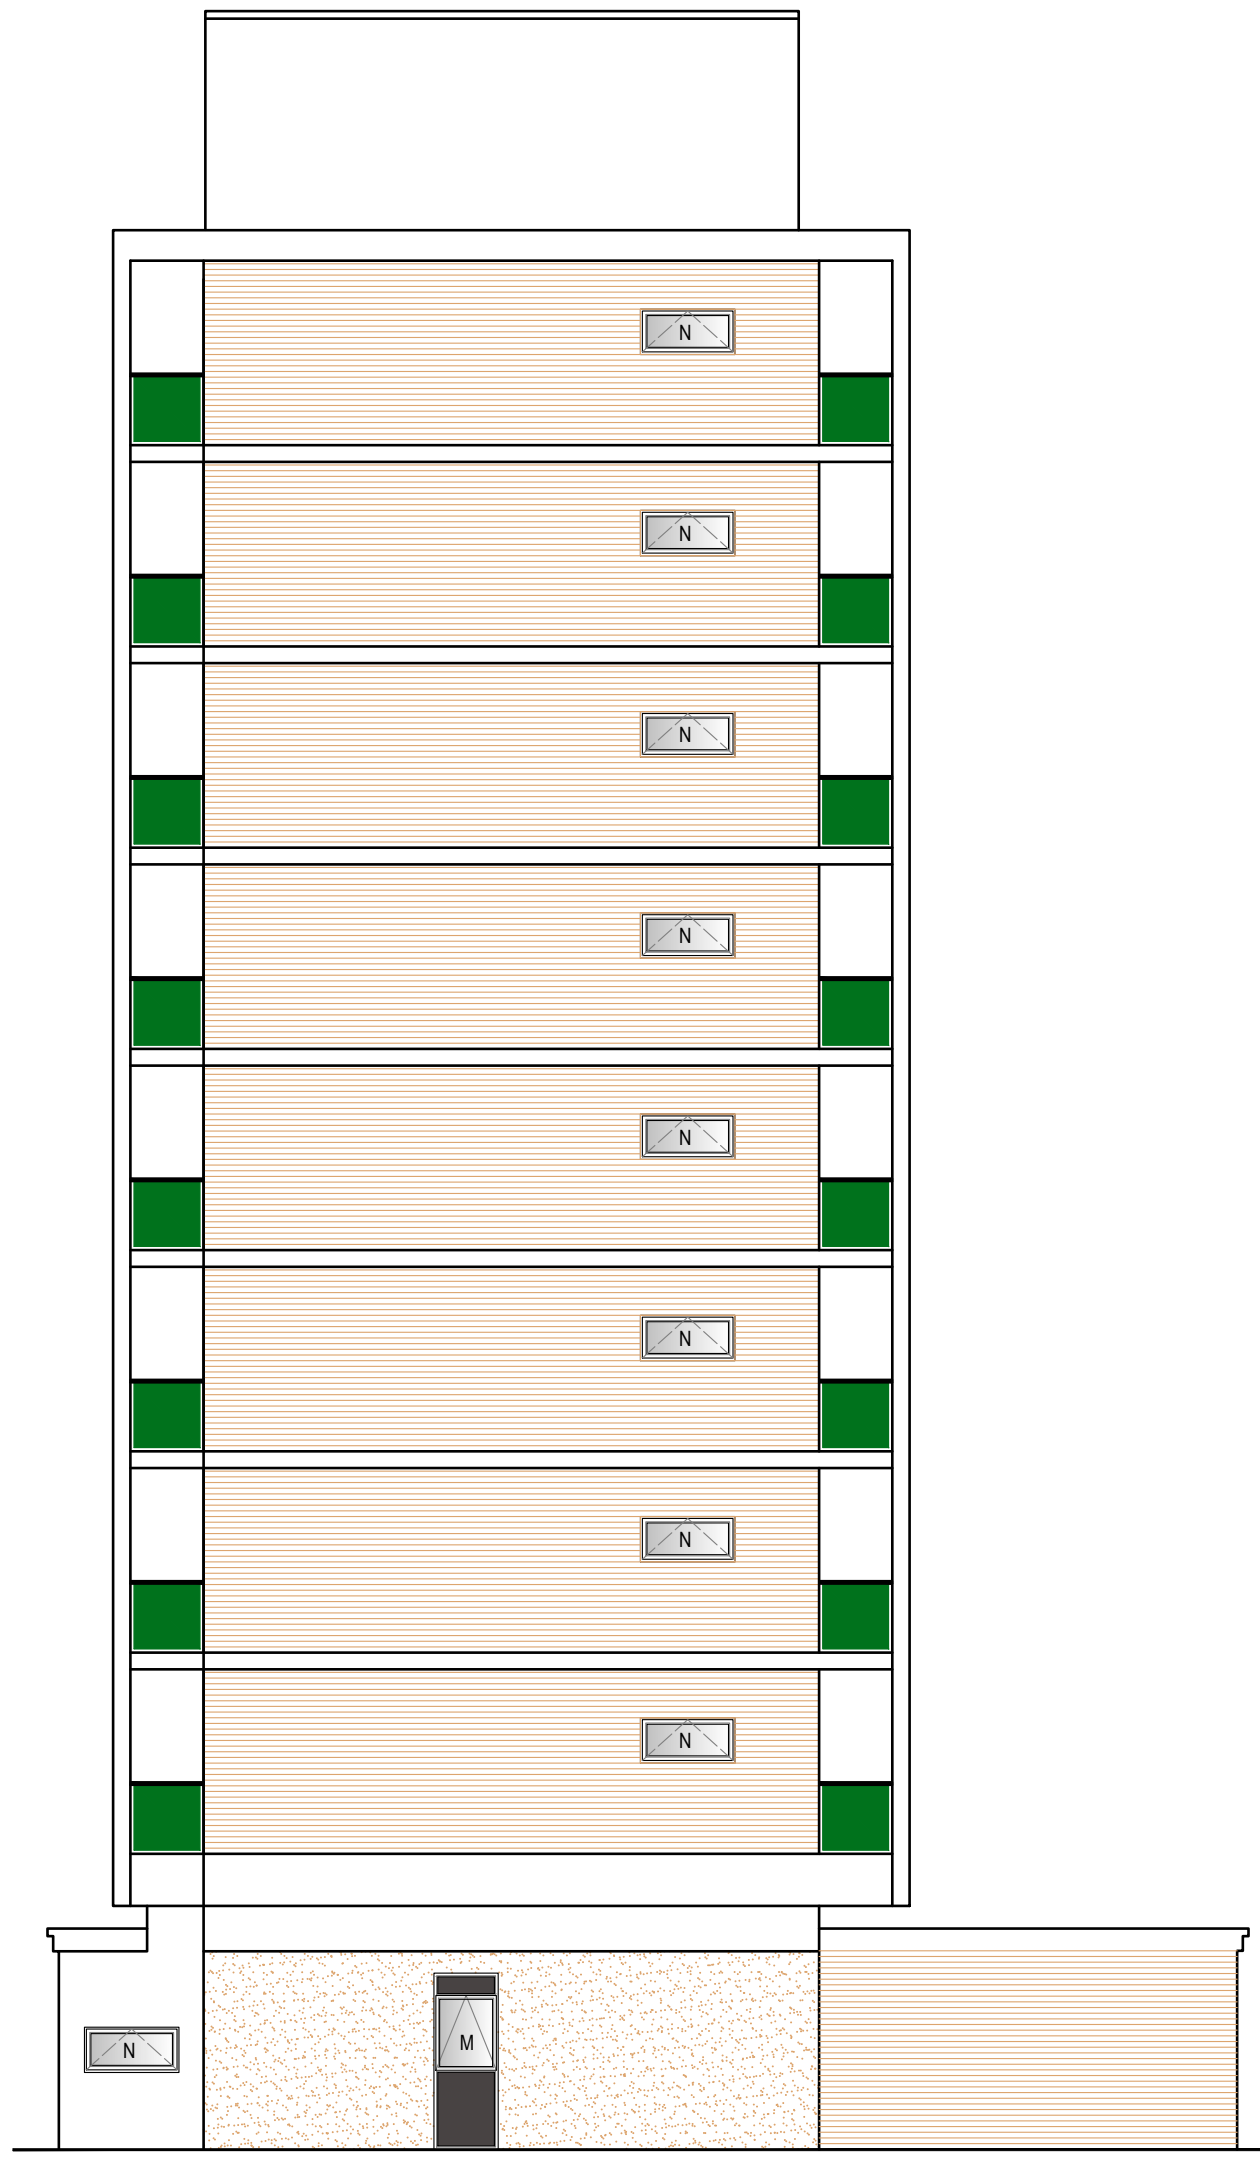

Arcus Consulting LLP
Wakefield 0192 466 9000
Liverpool 0151 708 1080
info@arcus.uk.com
Manchester 0161 905 3222
Newcastle 0191 272 5781
www.arcus.uk.com
London 0208 8742 2512
Rugby 01788 297 127

Client
Wythenshawe Community Housing Group

Project
West View Court

Title
Elevations E3 & E4
Without balcony panels

Scale 1:100
Date 04/04/22
Job No P6584
Drawing No 11
Rev

Drawn SPO
Approved

This drawing is the copyright of Arcus. Contractors must check all dimensions on site. Do not scale the drawings. Only figured dimensions are to be worked to.