



GENERAL NOTES

Use written dimensions only, do not scale from drawing. Use latest revision of all referenced information.

B	26.05.22	New BT Streethub Structure	MD	JE
A	24.04.21	Amend - New BT Streethub Structure	MD	JE
Rev	Date	Description	Drawn	Chkd

Solutions30

Solutions for New Technologies

BT

Drg Status

PLANNING

Cell No. & Name

MAN 031

Site Name & Address


WHITWORTH STREET WEST
(OS NO. 27)
M1 5ND.

Drawing Title

PROPOSED SITE PLAN

Scale	1:100	Date	26.05.2022
Drawn By	MD	Checked By	JE

Drawing Number	Revision
002	B

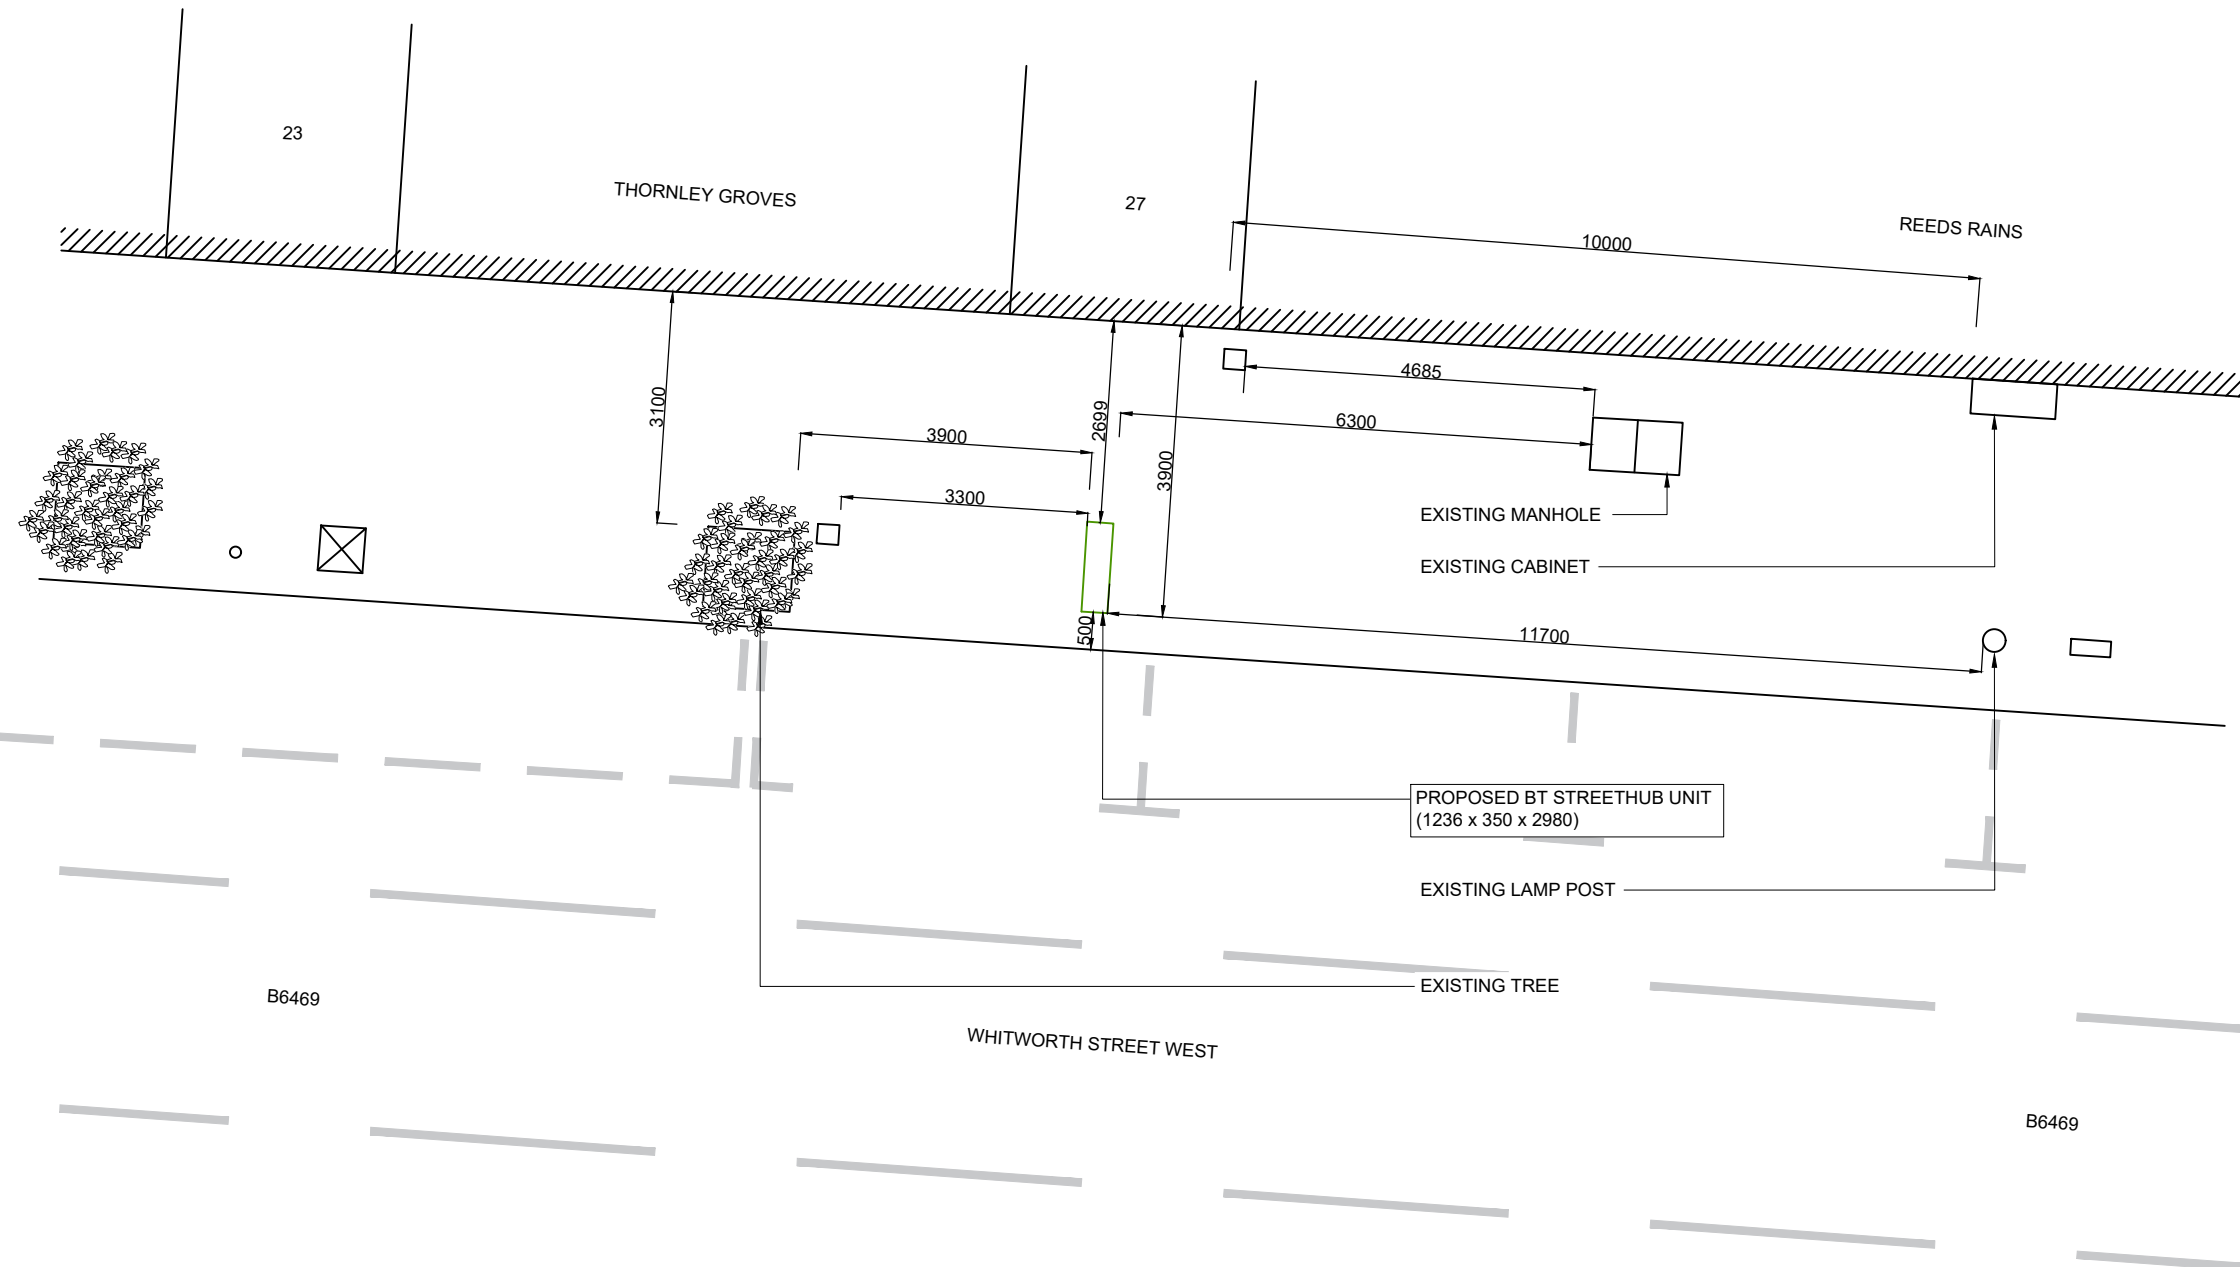

PROPOSED SITE PLAN
SCALE 1:100