




1 Proposed North Elevation

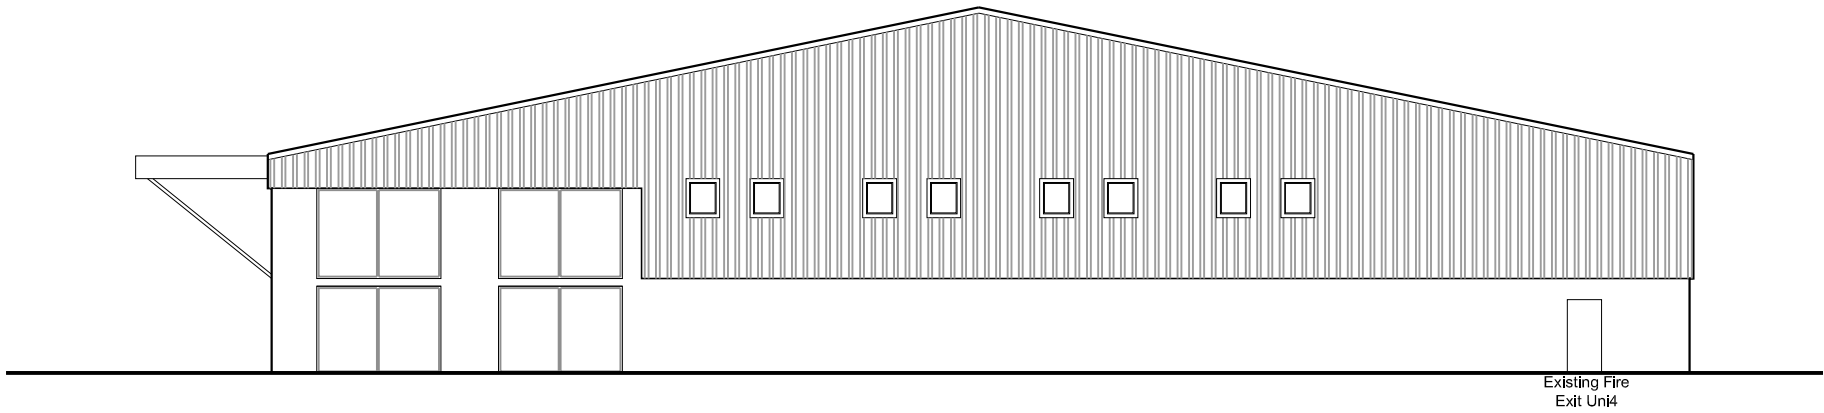

2 Proposed West Elevation

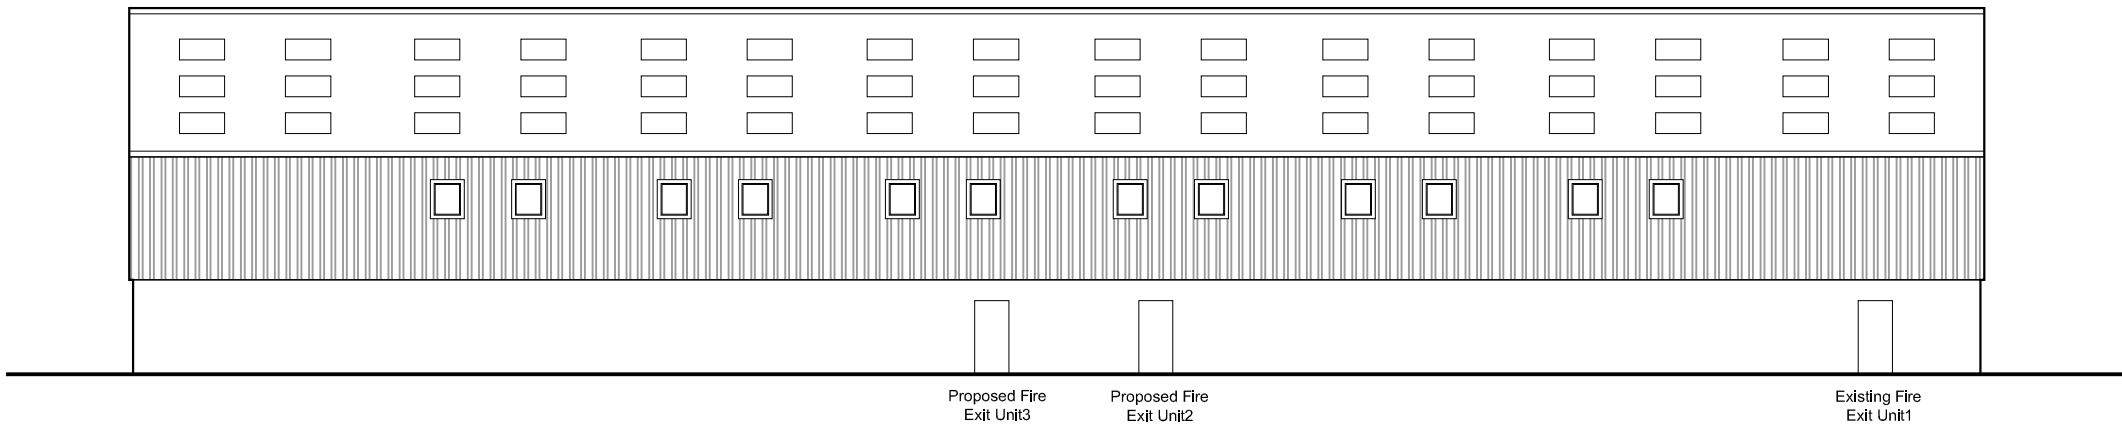

3 Proposed South Elevation

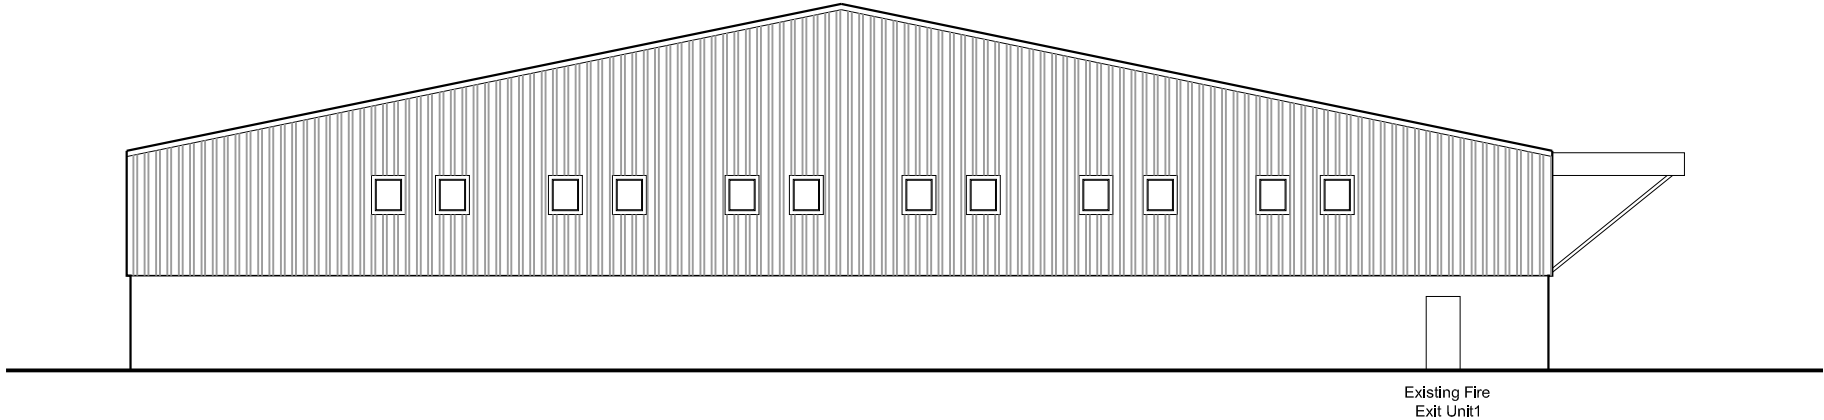

4 Proposed East Elevation

General Notes
Do not scale from drawing. Use marked dimensions.
To be read in conjunction with all other Consultant's drawings.
The Architect to be immediately notified of any discrepancies.
Copyright on this drawing retained by the Architect.

P2	12.04.22	SA	-	SH	Amended Proposed
P1	08.04.22	SA	-	SH	Issued for information
No.	Date	Dwn	Chk	App	Revision or reason for issue

Client

create **it** studios

Architect
Create It Studios (NI) Ltd
Universal Square | Devonshire Street North | Manchester | M12 6JH
www.createitstudios.co.uk
info@createitstudios.co.uk

Project Title
40 Higher Ardwick, Manchester M12 6DA

Scale / North Point
Scale 1:200

Drawing Title
Proposed Elevations

Drawing Number A1428(02)004	Revision P2
Drawing Status Preliminary	