


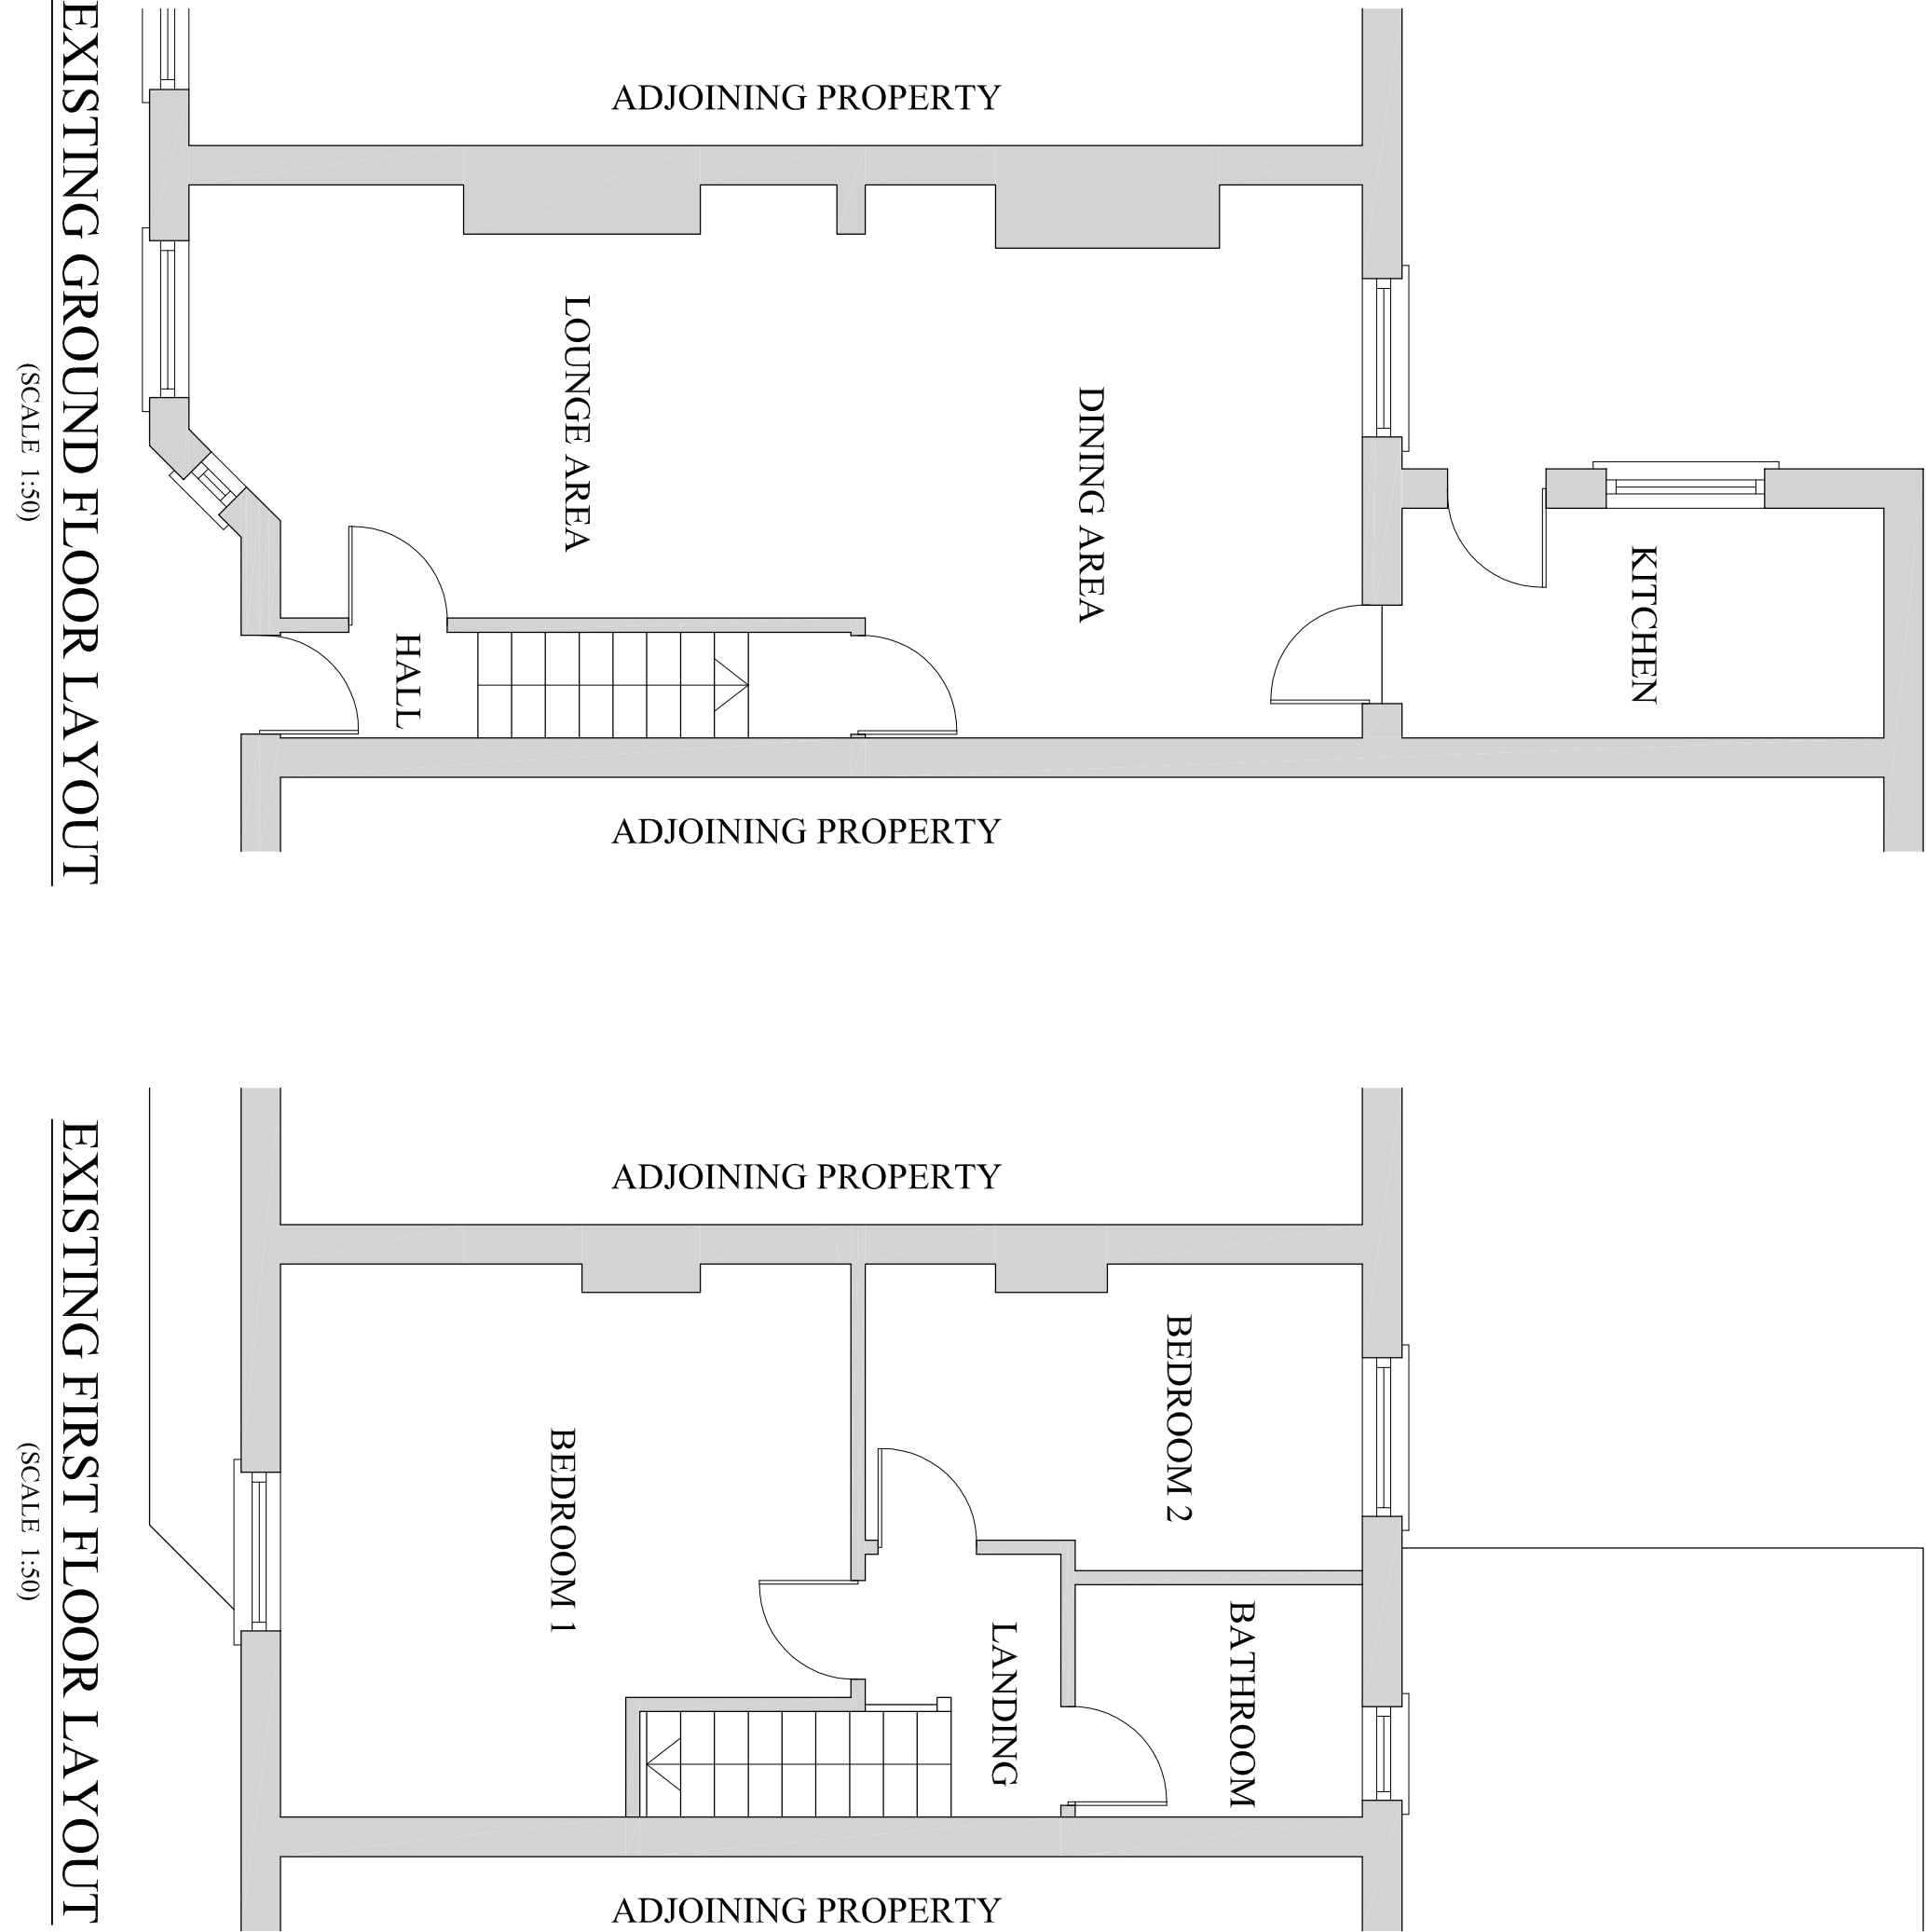
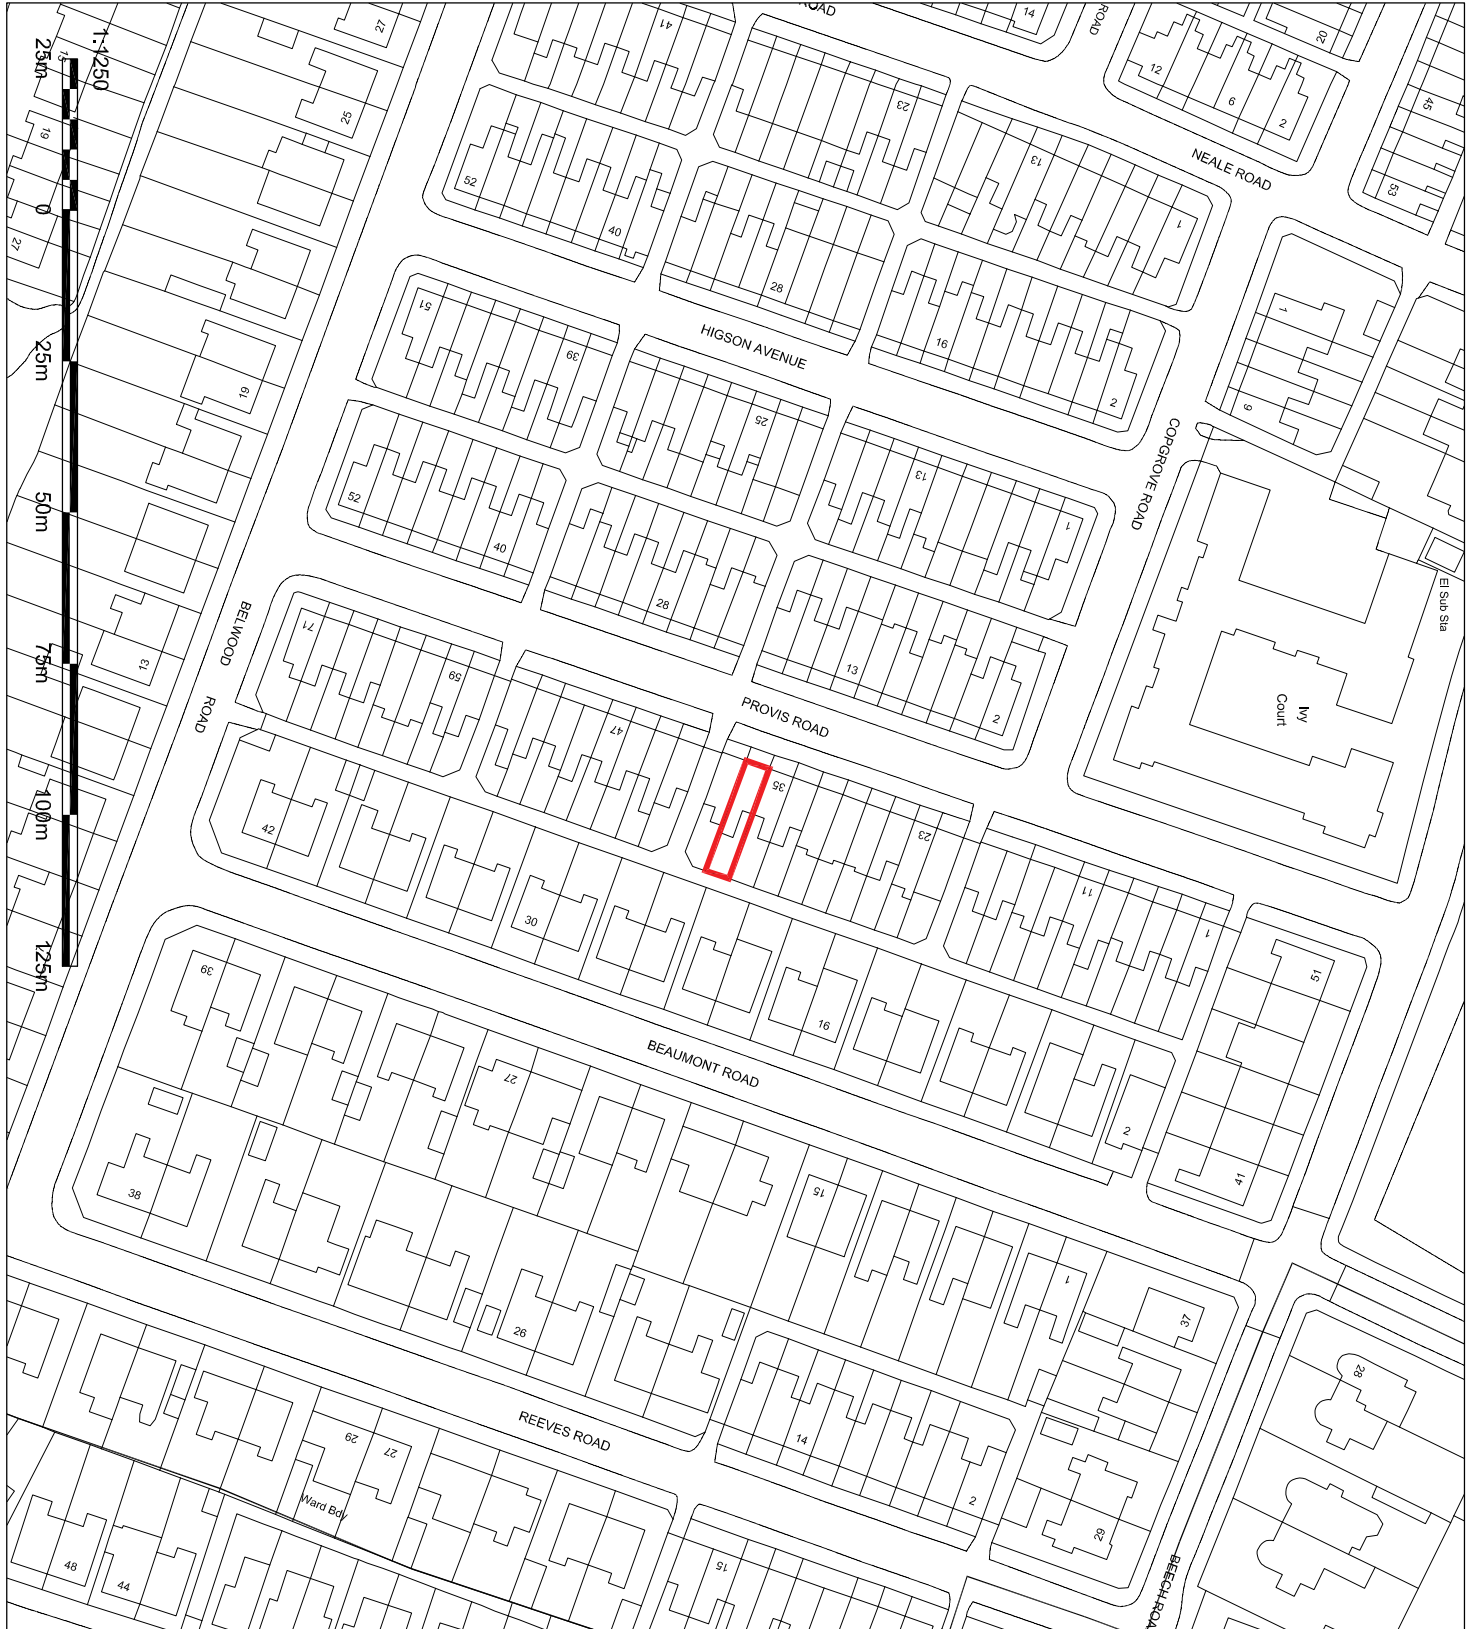


 

LOCATION PLAN
(SCALE 1:1250)

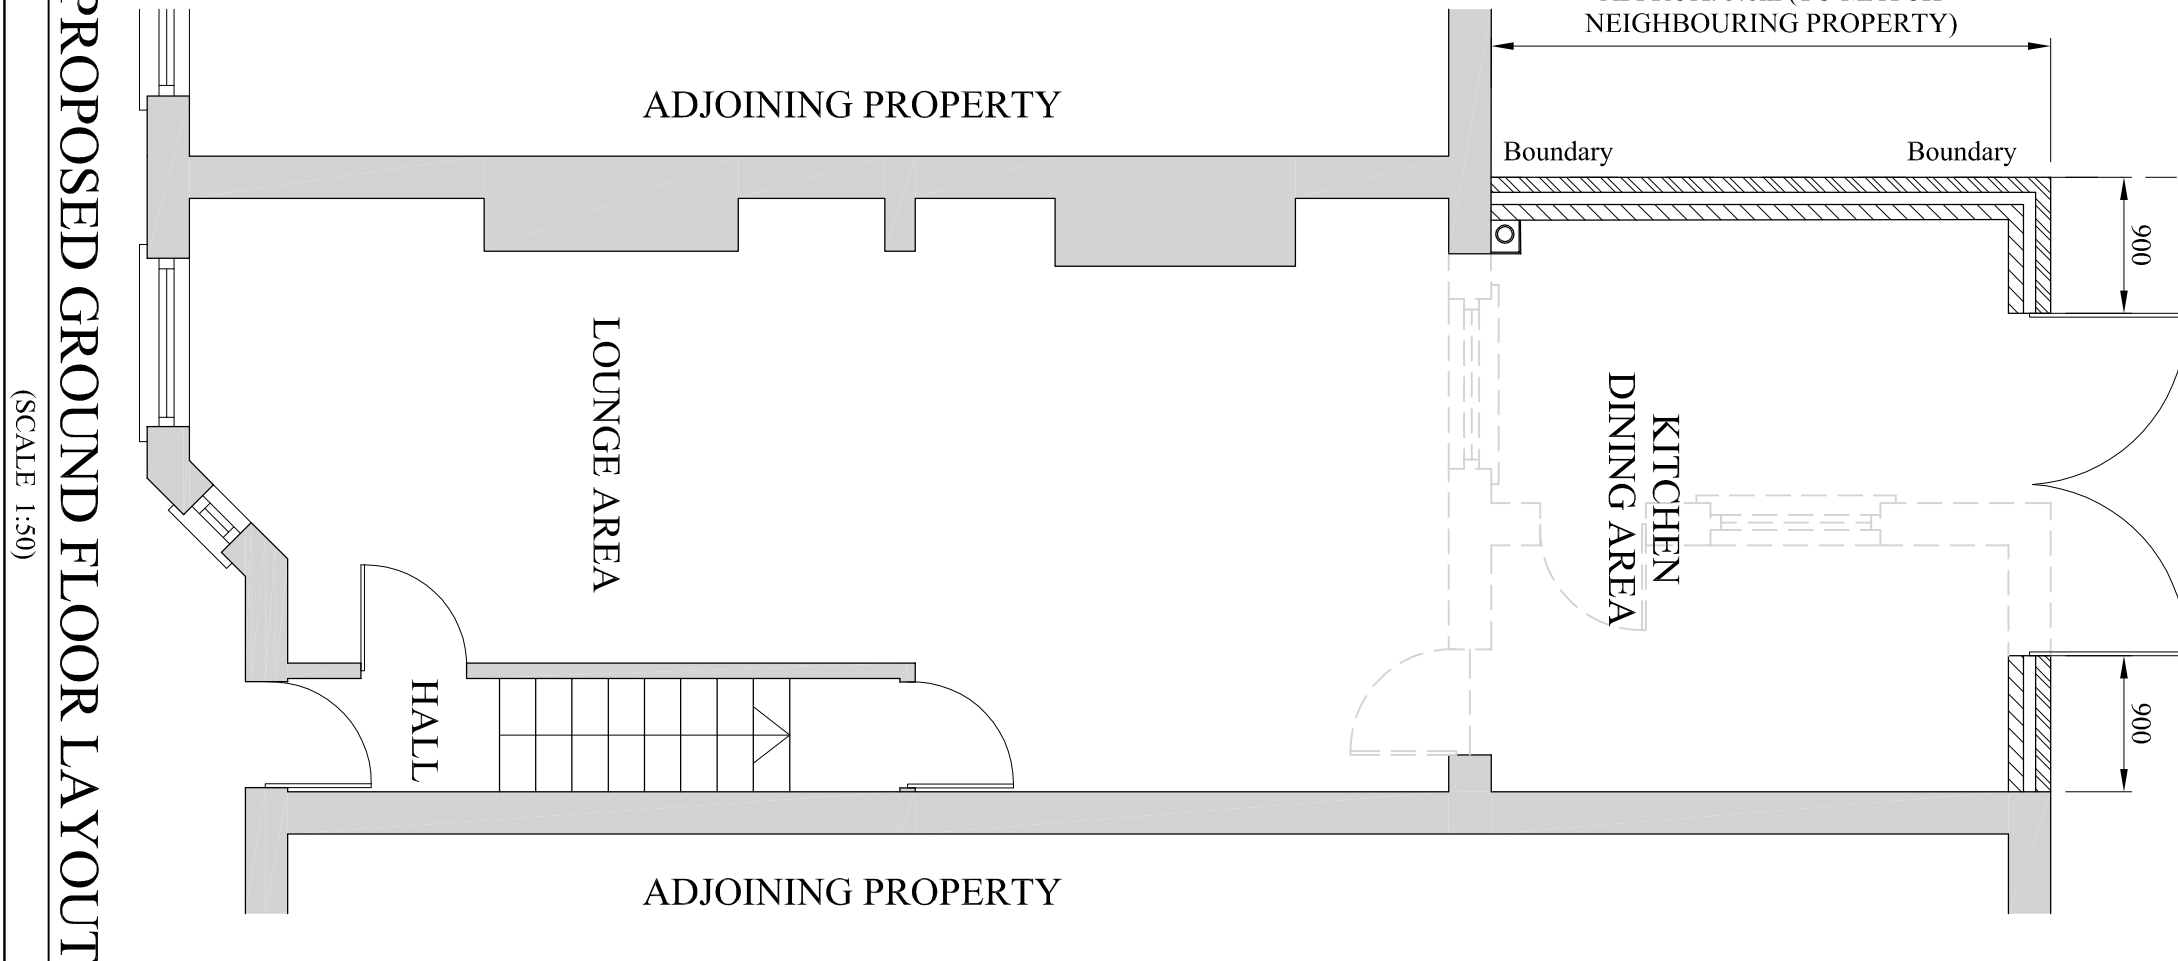

PROPOSED SITE PLAN
(SCALE 1:500)

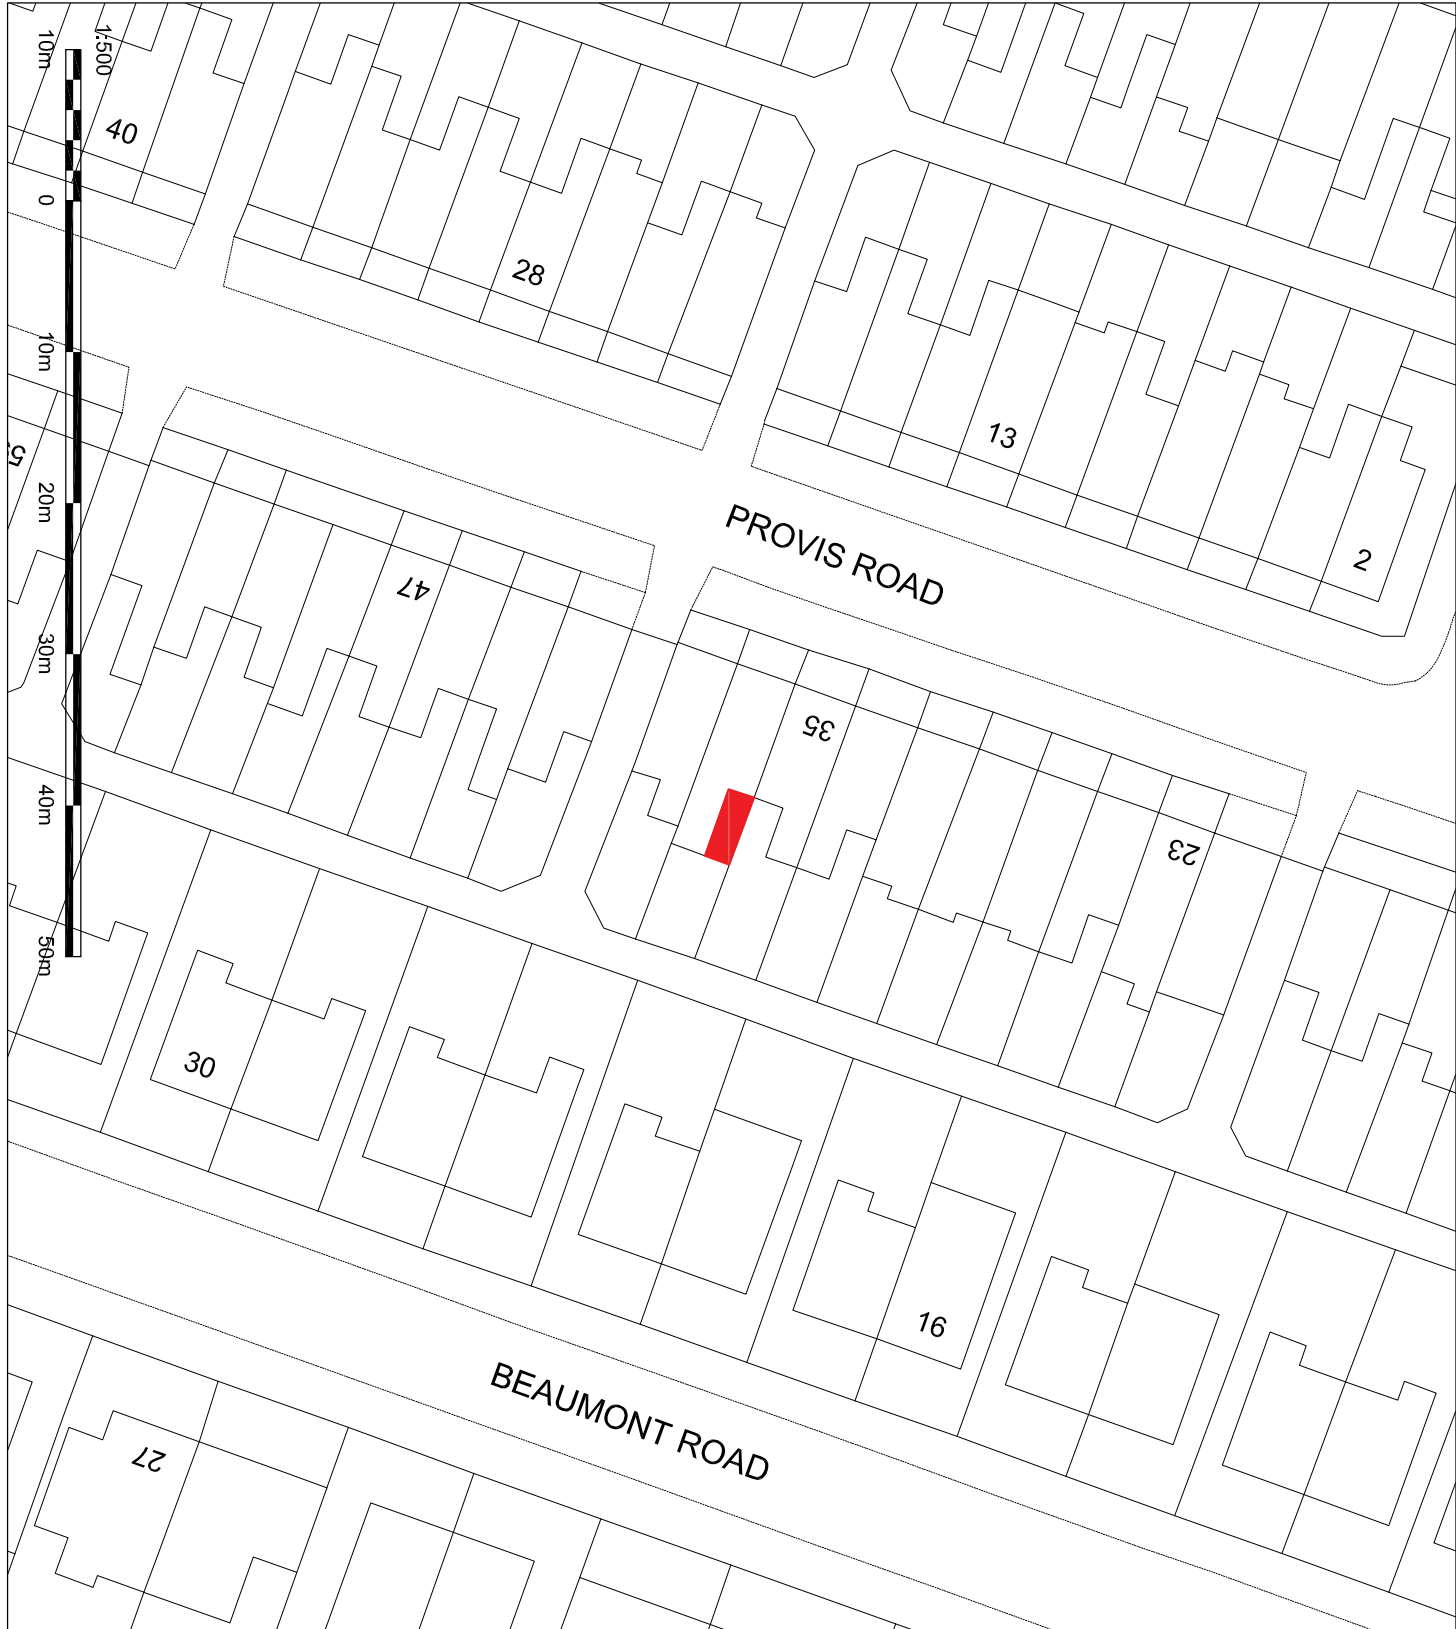

DRAWING STATUS		PROJECT:	TITLE:
B	29.04.22		
A	12.10.21		
ISSUED FOR PLANNING APPROVAL			
ISSUED FOR PLANNING APPROVAL			
PLANNING APPROVAL			37 PROVVIS ROAD CHORLTON
PROPOSED SINGLE STOREY REAR EXTENSION & REAR DORMER ROOF EXTENSION			
SCALE & SIZE:			
1:50 @ A1 UNO			
PROJECT No.			
ADM-183		STATUS:	DATE:
PLANNING APP.			
DRAWING No.			
001			
REV:			
B			