


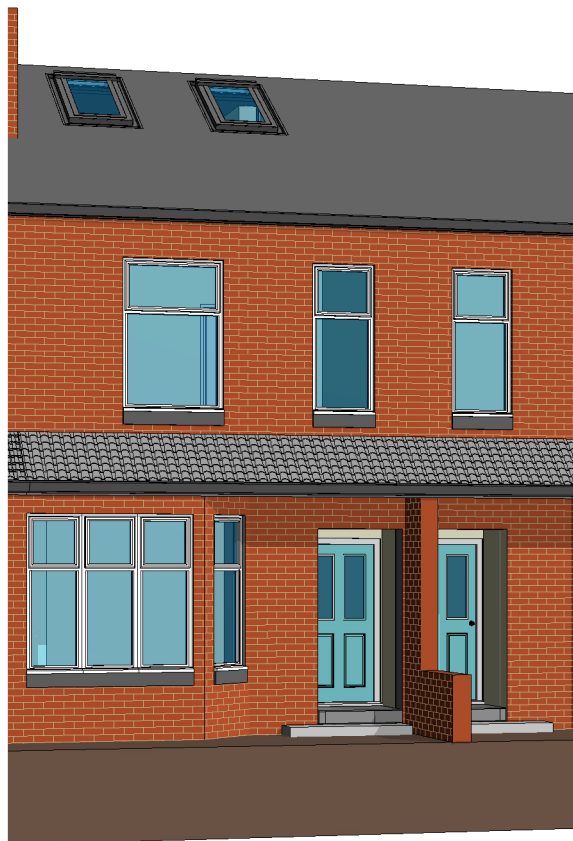


External view 1



External view 2



External view 3

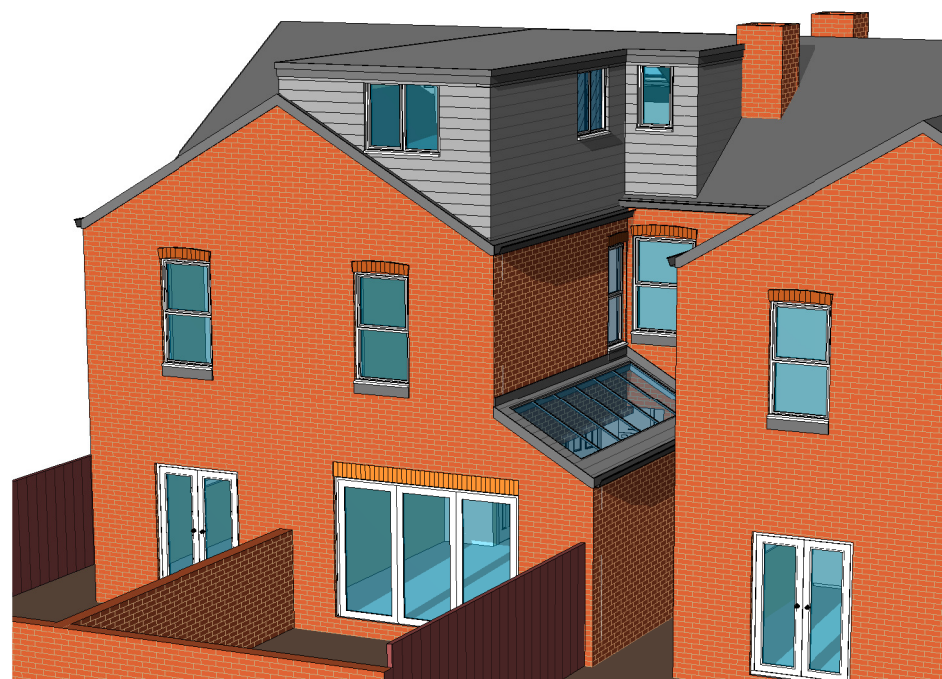


External view 4

0.0m Scale @ 1.50 3m



0.0m Scale @ 1.100 6m

 


EXTENDED DESIGN LTD
 97 THE FARTHING
 ASTLEY VILLAGE
 CHORLEY
 LANCASHIRE
 PR7 1SH
 TEL 07702 682888 www.extendeddesign.co.uk
 mail@extendeddesign.co.uk
 Proposed alterations at 66 Cavendish Road
 West Didsbury M20 1QF
 Bethany Alderson

Rev	Description	Date
Proposed External views		
Job No	2182	Drawn DP
Date		Oct 2021
Dwg No	107	Scale @ A3




Front Elevation
1 : 100

Proposed rear dormer - vertical cladding to match the existing roofing materials in colour

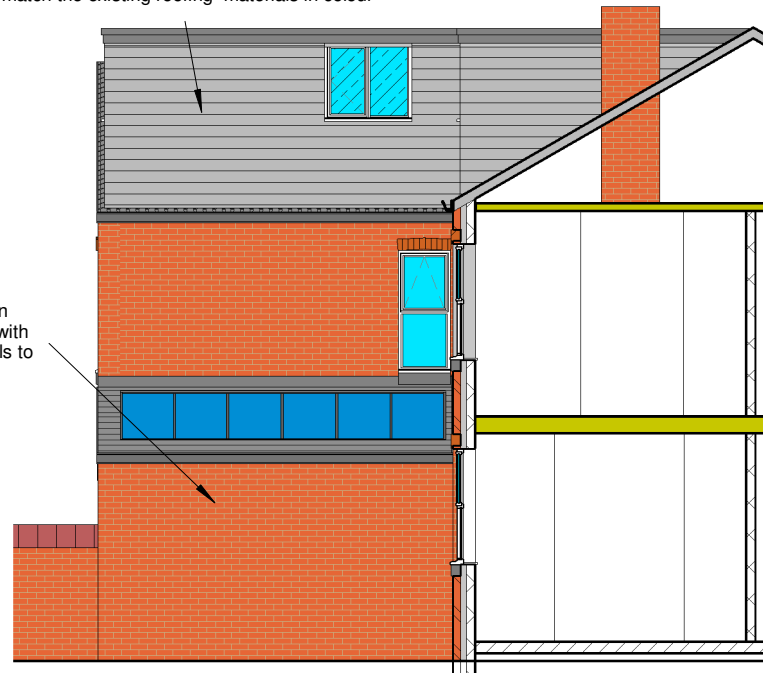


Proposed single storey extension built on party wall in agreement with adjoining neighbour - all materials to match the existing house

Left Elevation
1 : 100

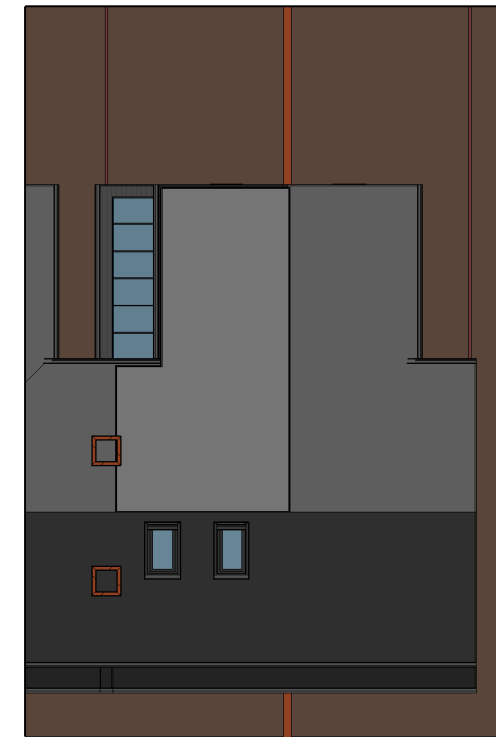

Roof Profile

Proposed rear dormer - vertical cladding to match the existing roofing materials in colour

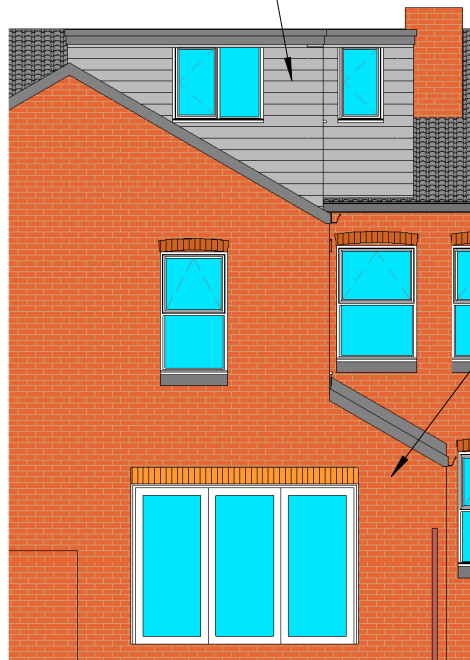


Proposed single storey extension built on party wall in agreement with adjoining neighbour - all materials to match the existing house

Rear Elevation
1 : 100



Section 1
1 : 100

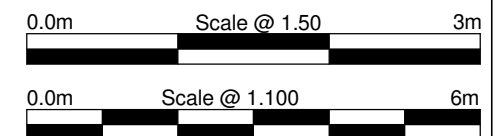


EXTENDED DESIGN LTD
97 THE FARTHING
ASTLEY VILLAGE
CHORLEY
LANCASHIRE
PR7 1SH
TEL 07702 682888 www.extendeddesign.co.uk
mail@extendeddesign.co.uk


Proposed alterations at 66 Cavendish Road
West Didsbury M20 1QF

Bethany Alderson

Rev	Description	Date
Proposed Elevations		
Job No	2182	Drawn DP
Dwg No	108	Date Oct 2021
	Scale @ A3	1 : 100

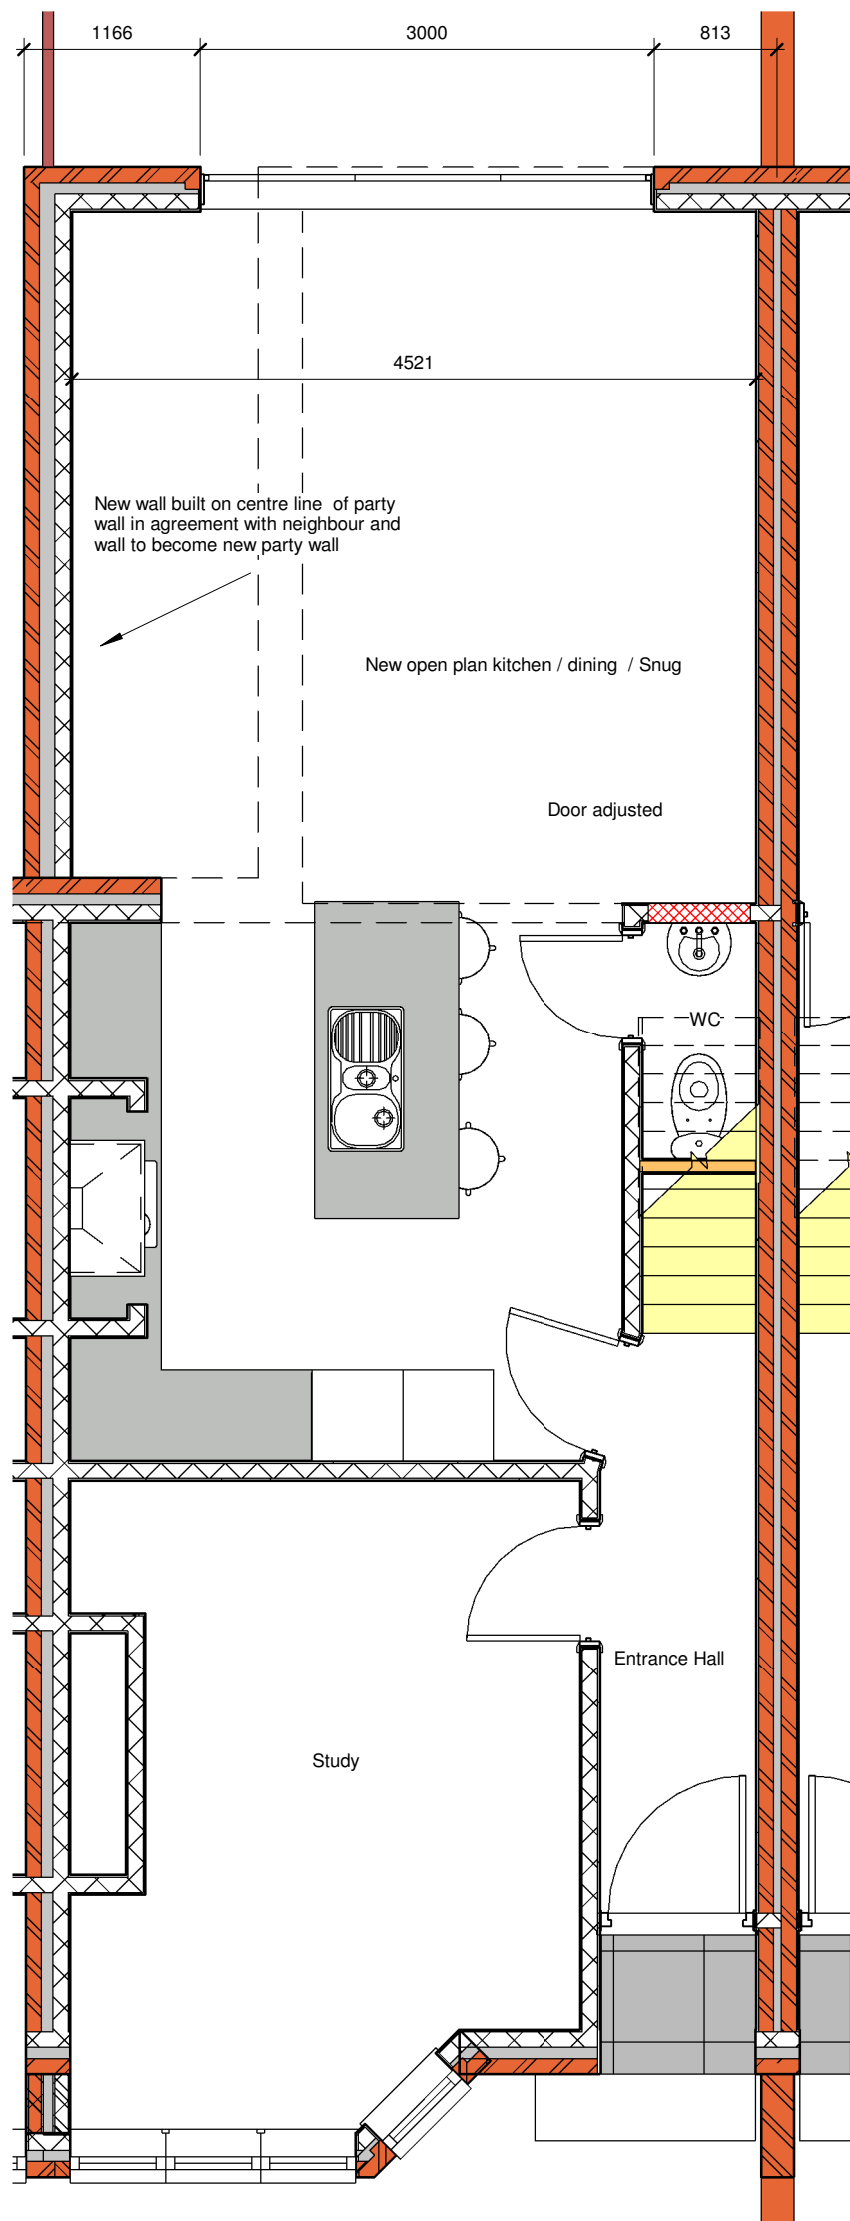

Ground floor plan
1 : 50

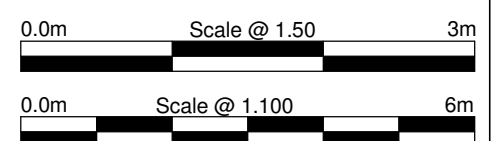


EXTENDED DESIGN LTD
97 THE FARTHINGS
ASTLEY VILLAGE
CHORLEY
LANCASHIRE
PR7 1SH
TEL 07702 682888 www.extendeddesign.co.uk
mail@extendeddesign.co.uk


Proposed alterations at 66 Cavendish Road
West Didsbury M20 1QF

Bethany Alderson


Rev	Description	Date
Proposed Ground Floor Layout		
Job No	2182	Drawn DP
Dwg No	109	Date Oct 2021
	Scale @ A3	1 : 50

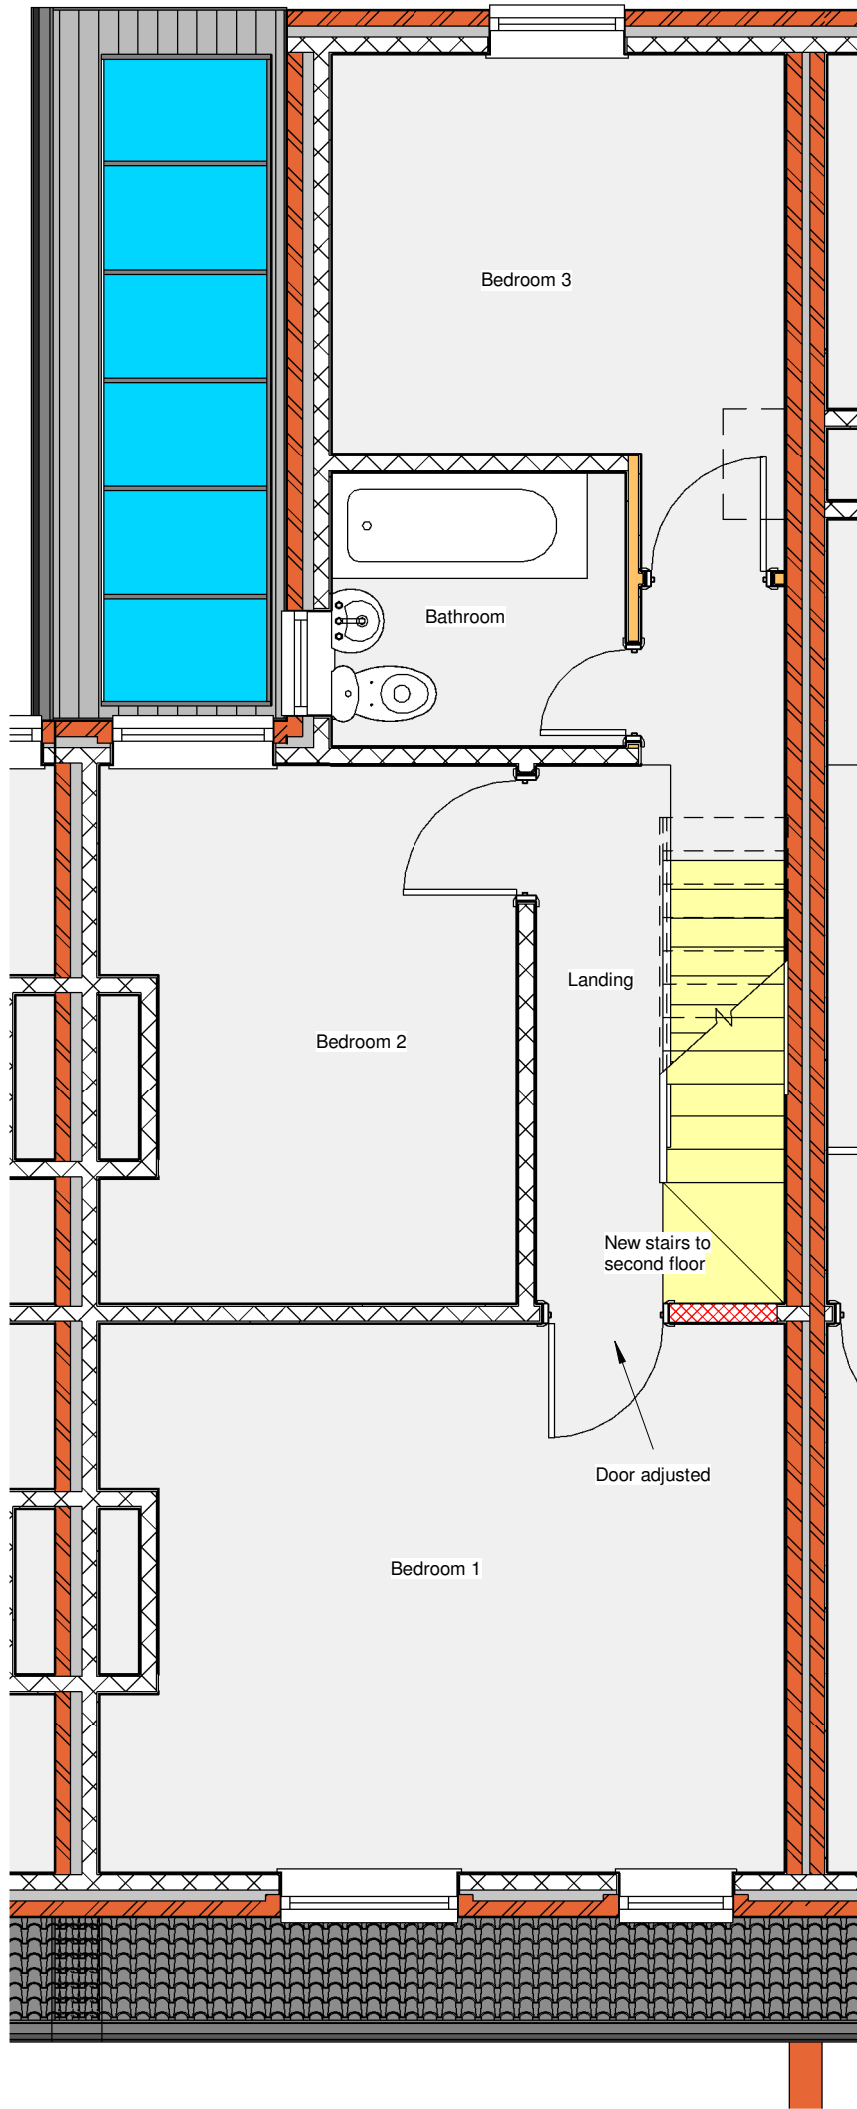

First floor plan
1 : 50

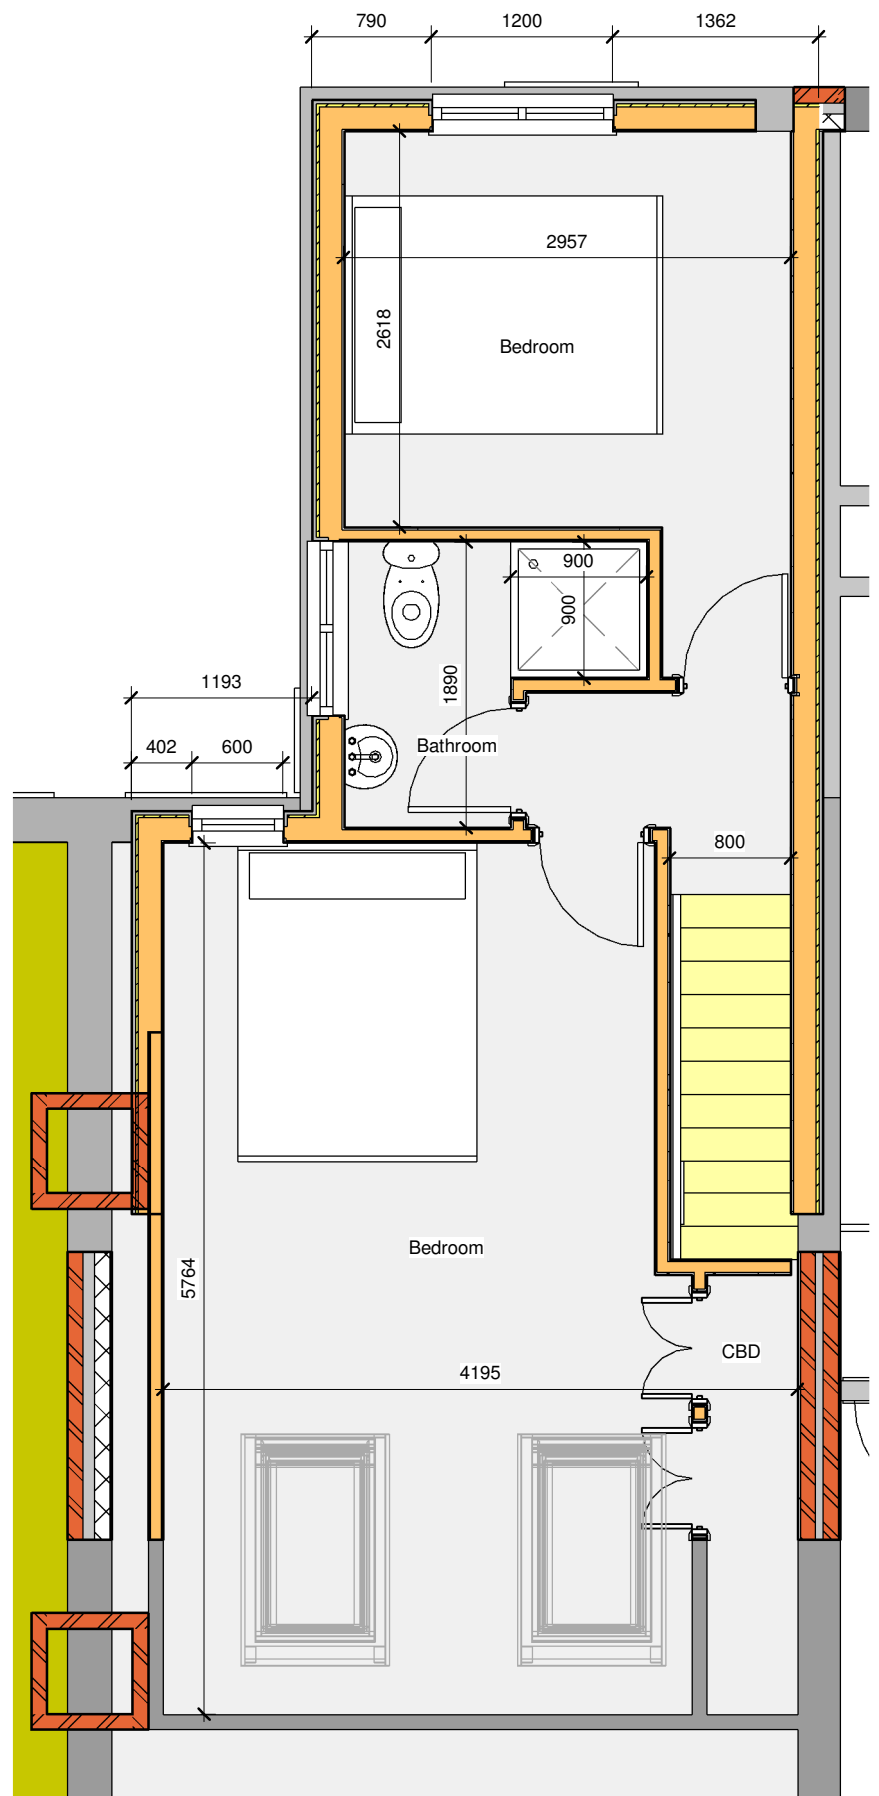

Second floor plan
1 : 50

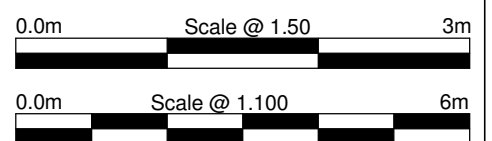

EXTENDED DESIGN LTD


97 THE FARTHING'S
ASTLEY VILLAGE
CHORLEY
LANCASHIRE
PR7 1SH

TEL 07702 682888 www.extendeddesign.co.uk
mail@extendeddesign.co.uk

Proposed alterations at 66 Cavendish Road
West Didsbury M20 1QF

Bethany Alderson

Rev	Description	Date
Proposed Upper Floor Layouts		
Job No	2182	Drawn DP
Dwg No	110	Date Oct 2021
		Scale @ A3 1 : 50

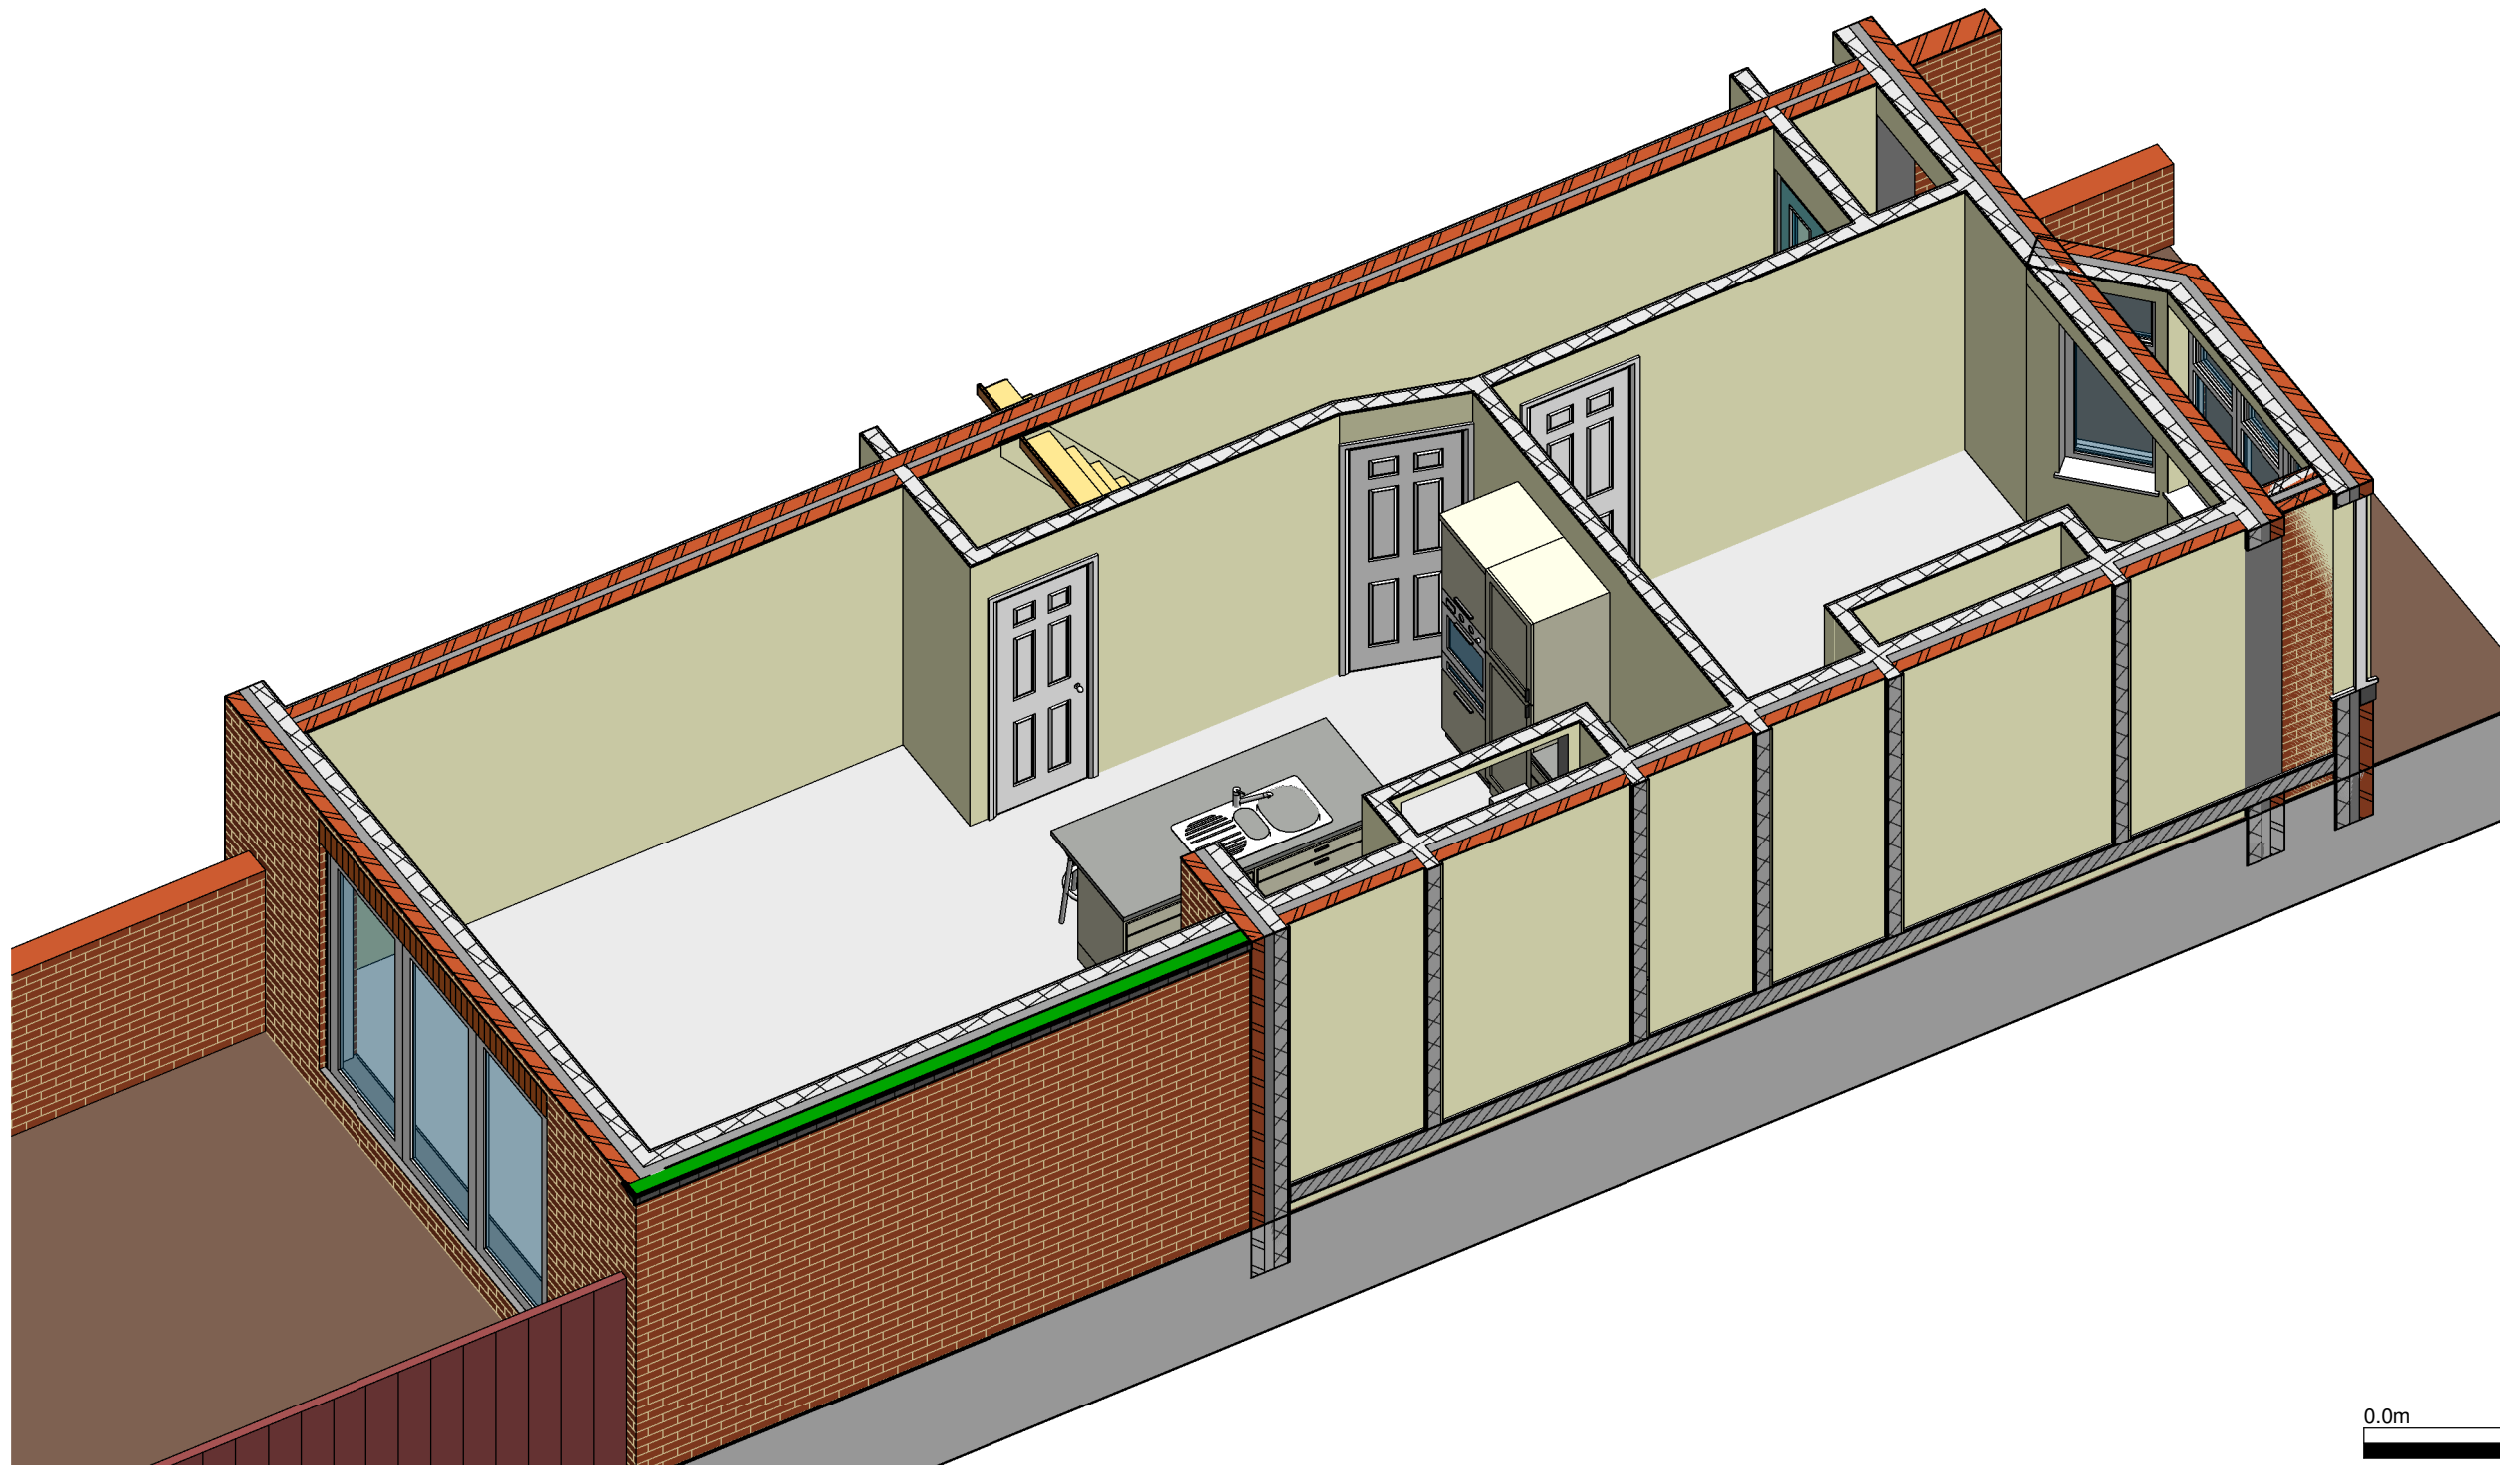

0.0m Scale @ 1.50 3m




0.0m Scale @ 1.100 6m




EXTENDED DESIGN LTD
 97 THE FARTHING
 ASTLEY VILLAGE
 CHORLEY
 LANCASHIRE
 PR7 1SH
 TEL 07702 682888 www.extendeddesign.co.uk
 mail@extendeddesign.co.uk
 Proposed alterations at 66 Cavendish Road
 West Didsbury M20 1QF
 Bethany Alderson

Rev	Description	Date
Proposed Internal Ground Floor View		
Job No	2182	Drawn DP
Dwg No	111	Date Oct 2021
		Scale @ A3

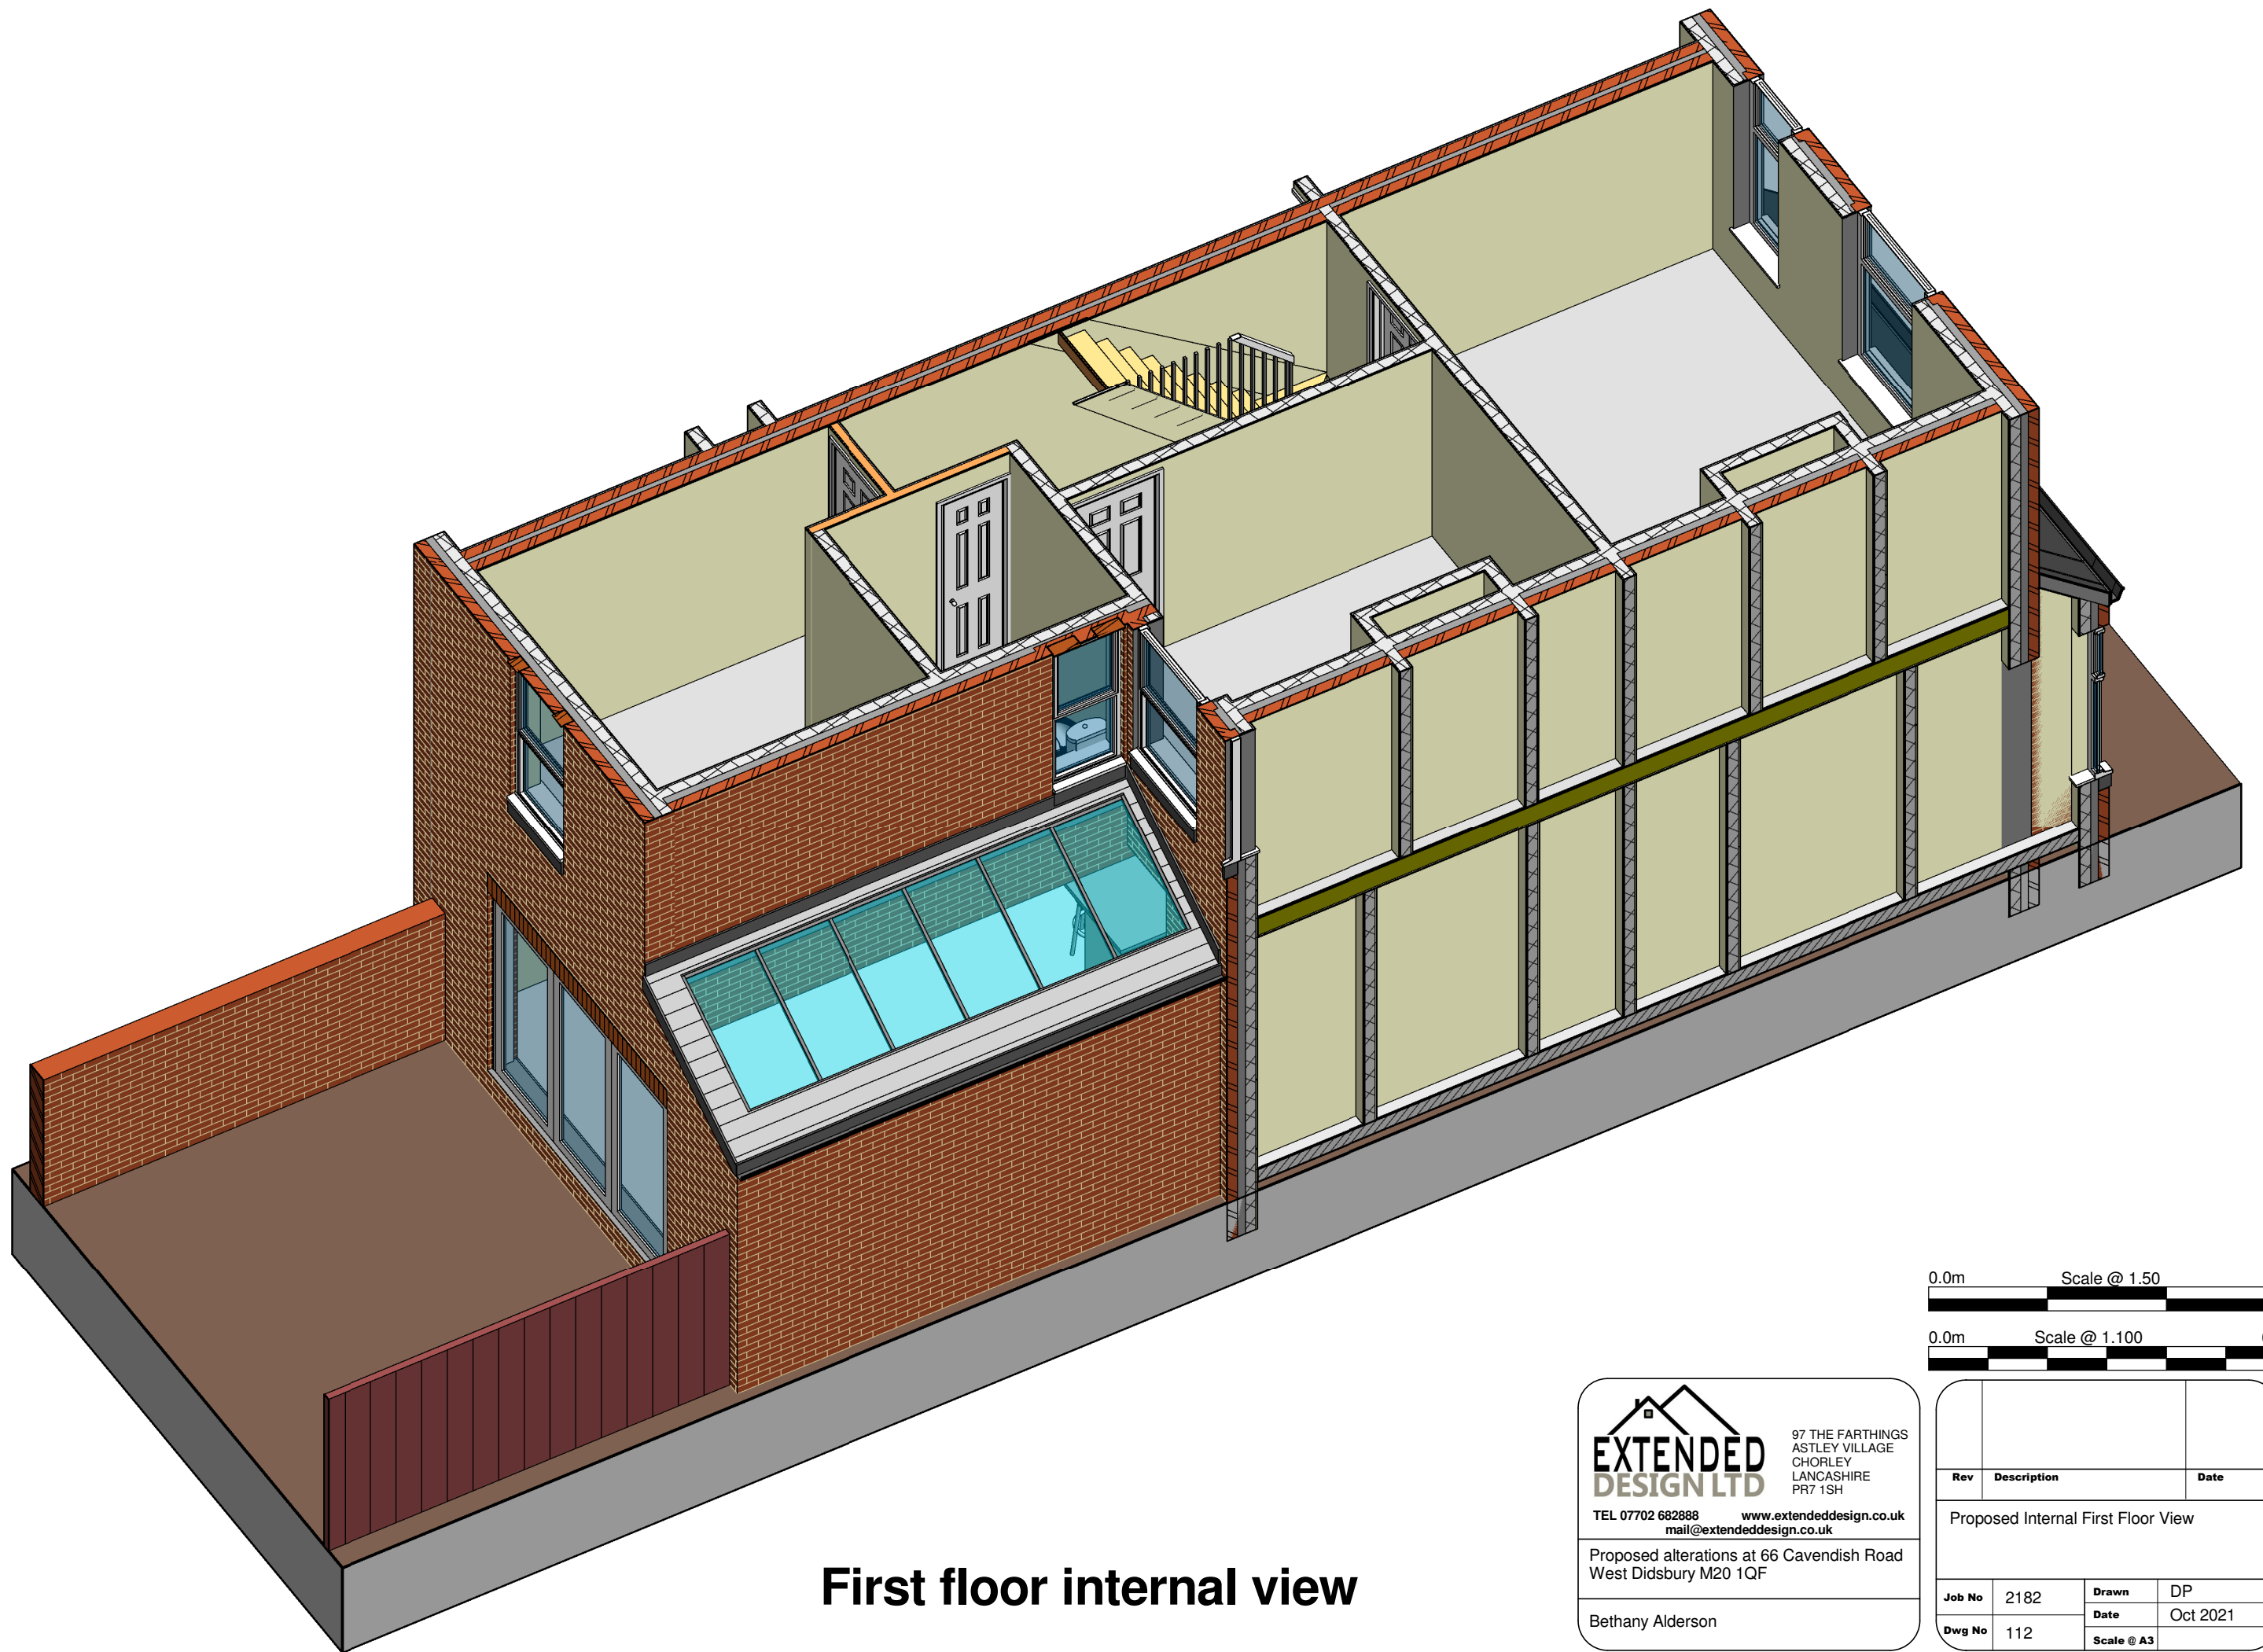

First floor internal view

0.0m Scale @ 1.50 3m



0.0m Scale @ 1.100 6m






97 THE FARTINGS
ASTLEY VILLAGE
CHORLEY
LANCASHIRE
PR7 1SH

TEL 07702 682888 www.extendeddesign.co.uk
mail@extendeddesign.co.uk

Proposed alterations at 66 Cavendish Road
West Didsbury M20 1QF

Bethany Alderson

Rev	Description	Date
Proposed Internal First Floor View		
Job No	2182	Drawn DP
Date		Oct 2021
Dwg No	112	Scale @ A3

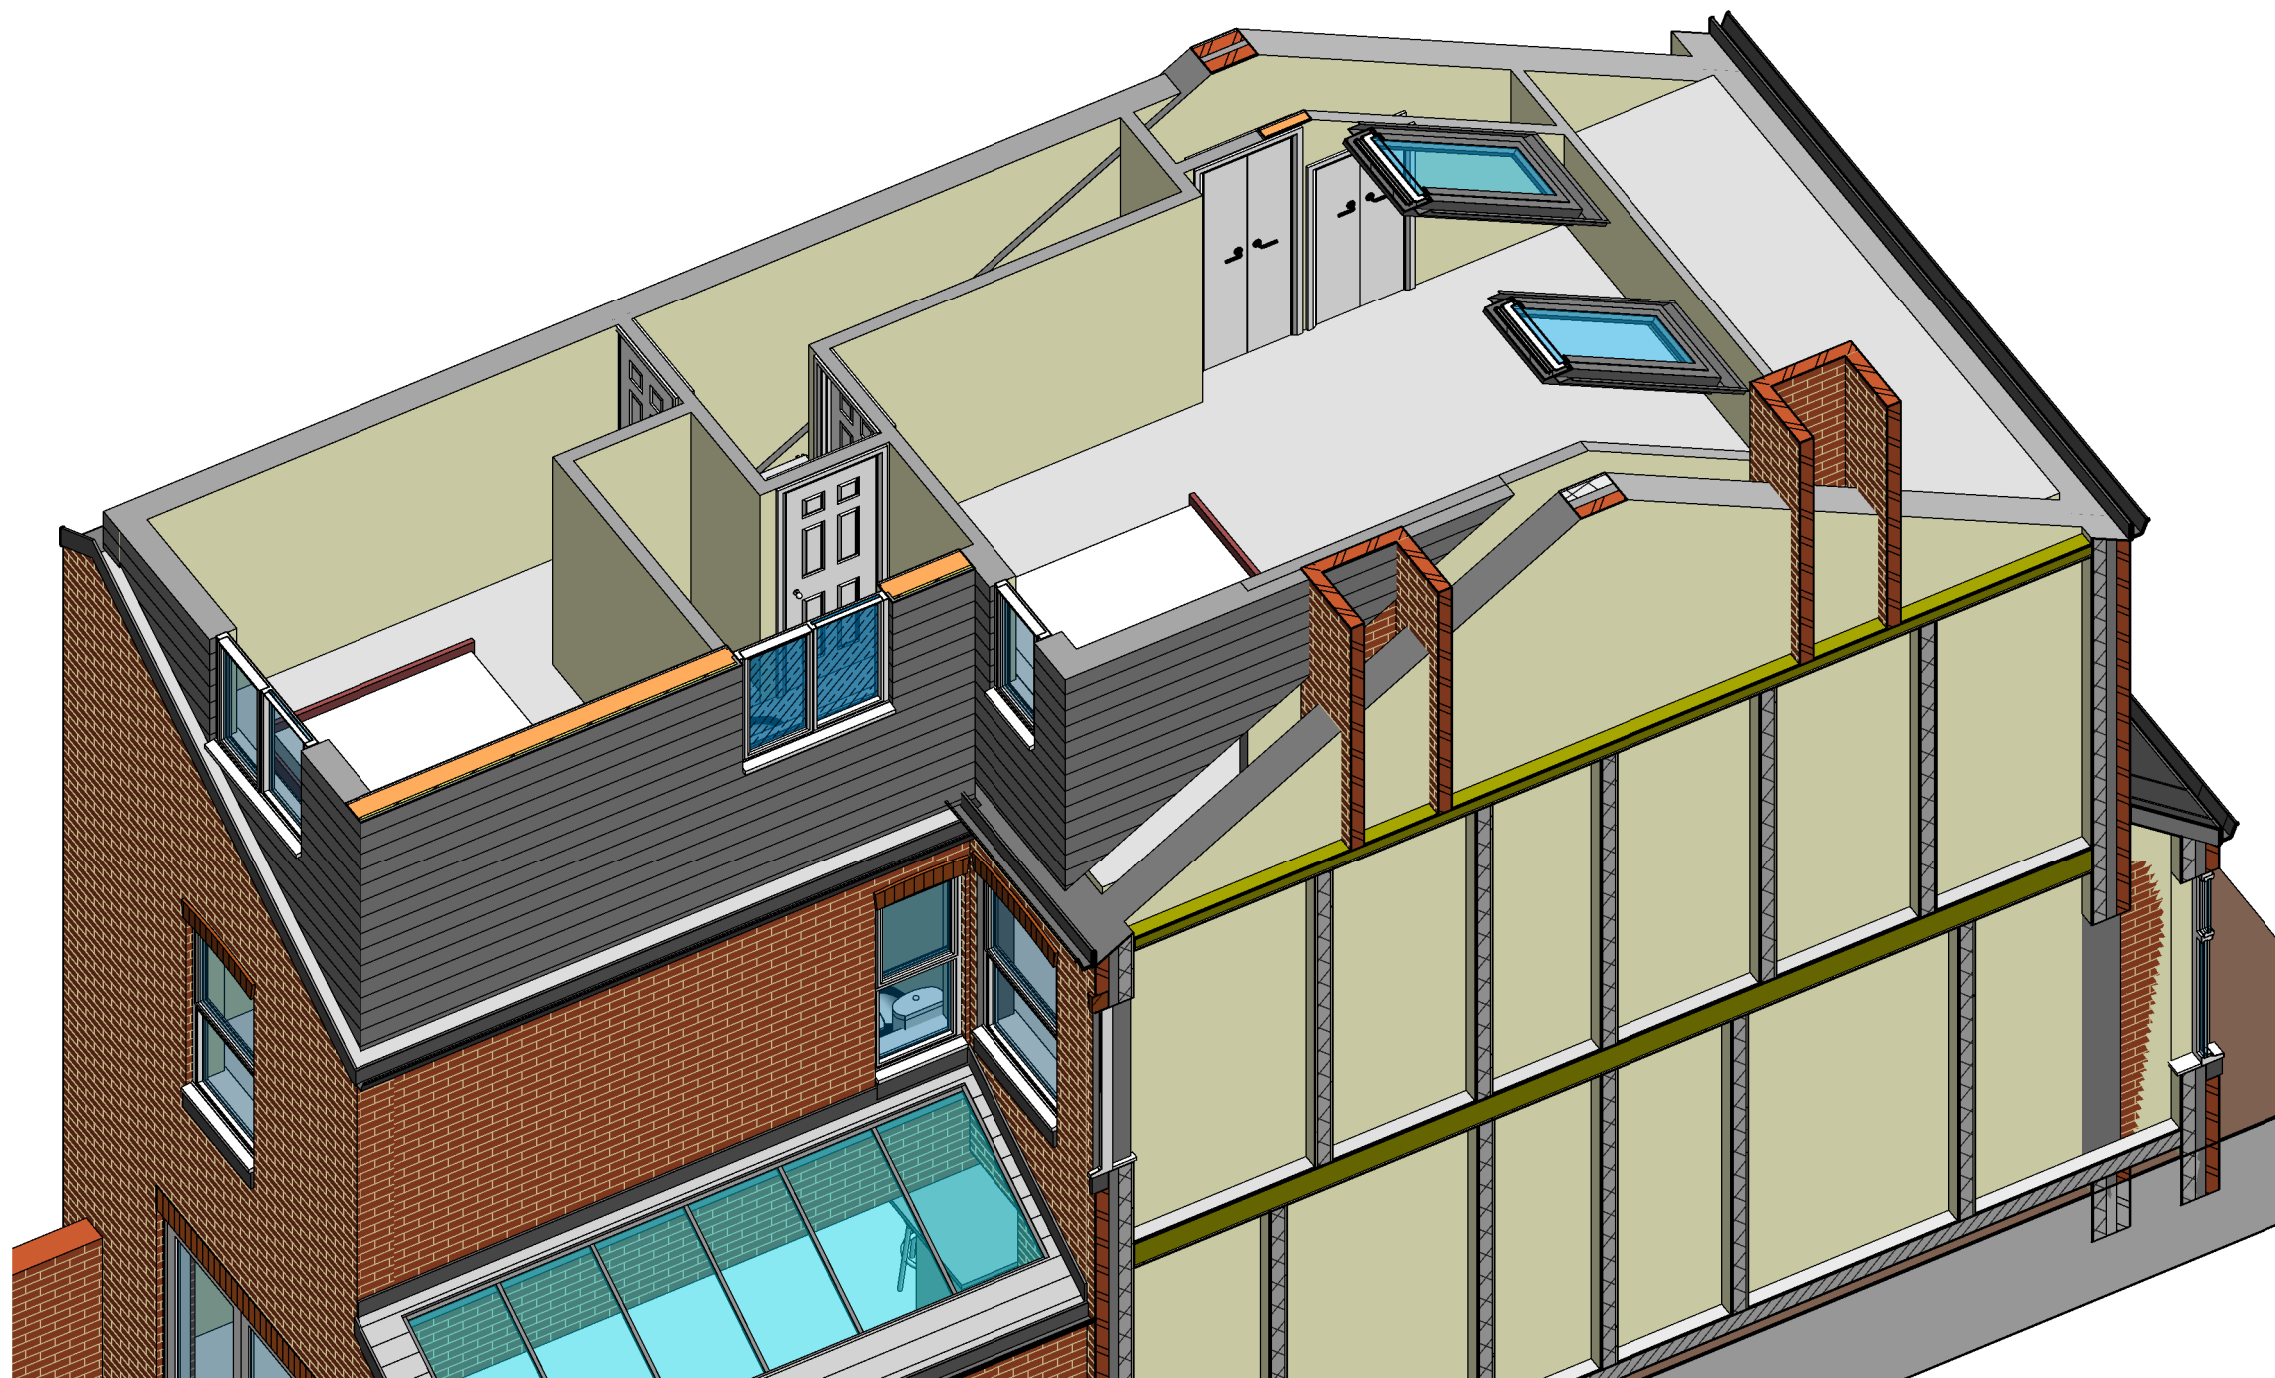

Second floor internal view

0.0m Scale @ 1.50 3m

0.0m Scale @ 1.100 6m

EXTENDED DESIGN LTD
 97 THE FARTHING
 ASTLEY VILLAGE
 CHORLEY
 LANCASHIRE
 PR7 1SH
 TEL 07702 682888 www.extendeddesign.co.uk
 mail@extendeddesign.co.uk
 Proposed alterations at 66 Cavendish Road
 West Didsbury M20 1QF
 Bethany Alderson

Rev	Description	Date
Proposed Internal Second Floor View		
Job No	2182	Drawn DP
Dwg No	113	Date Oct 2021
		Scale @ A3