



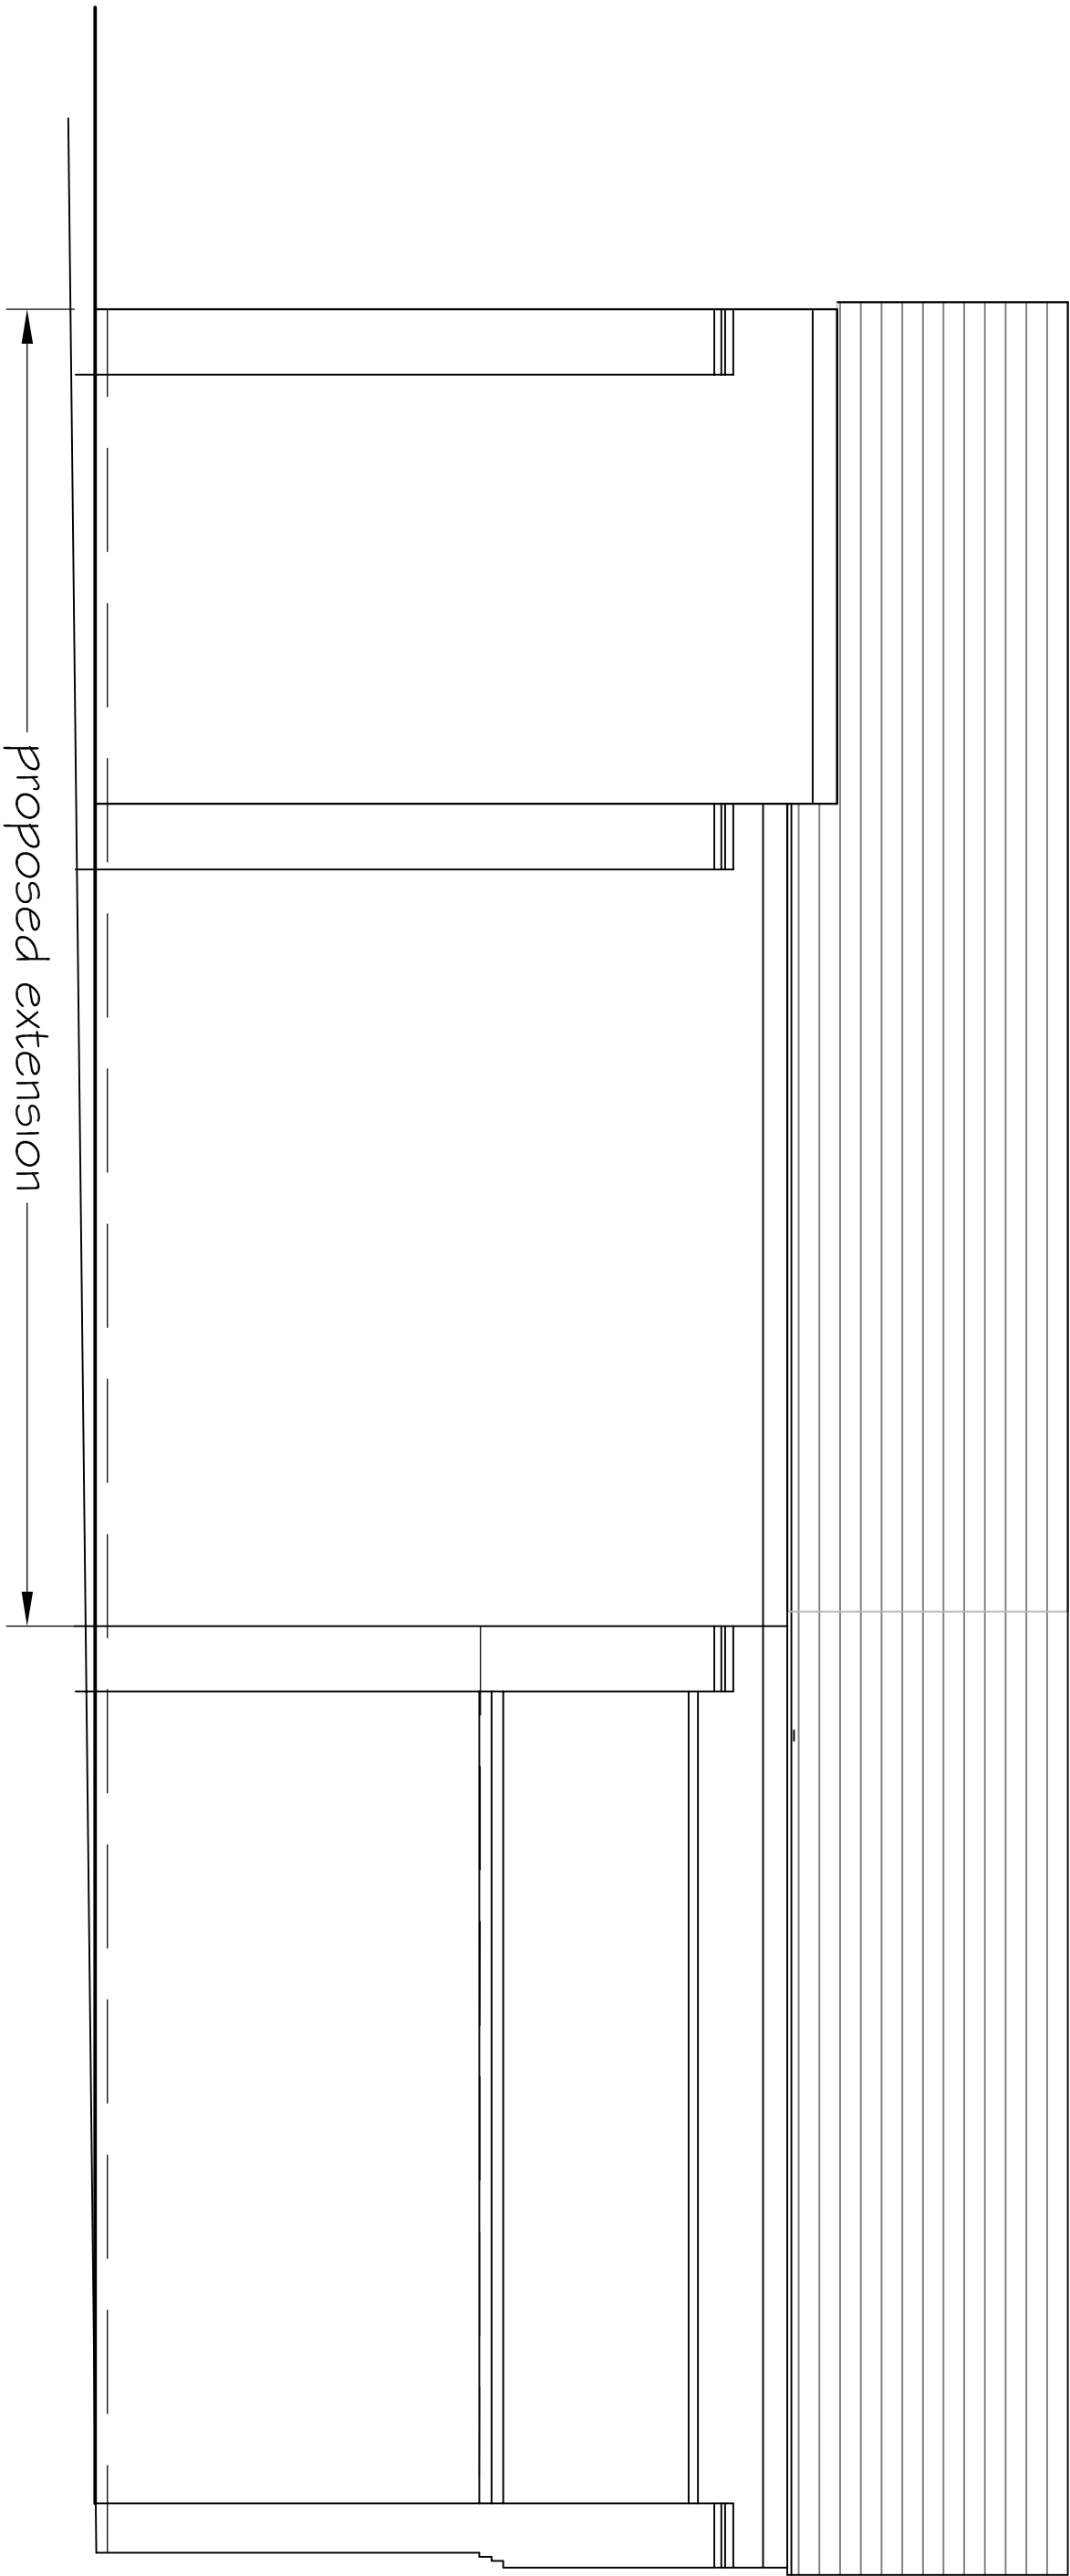


SIDE ELEVATION (to adjoining boundary)

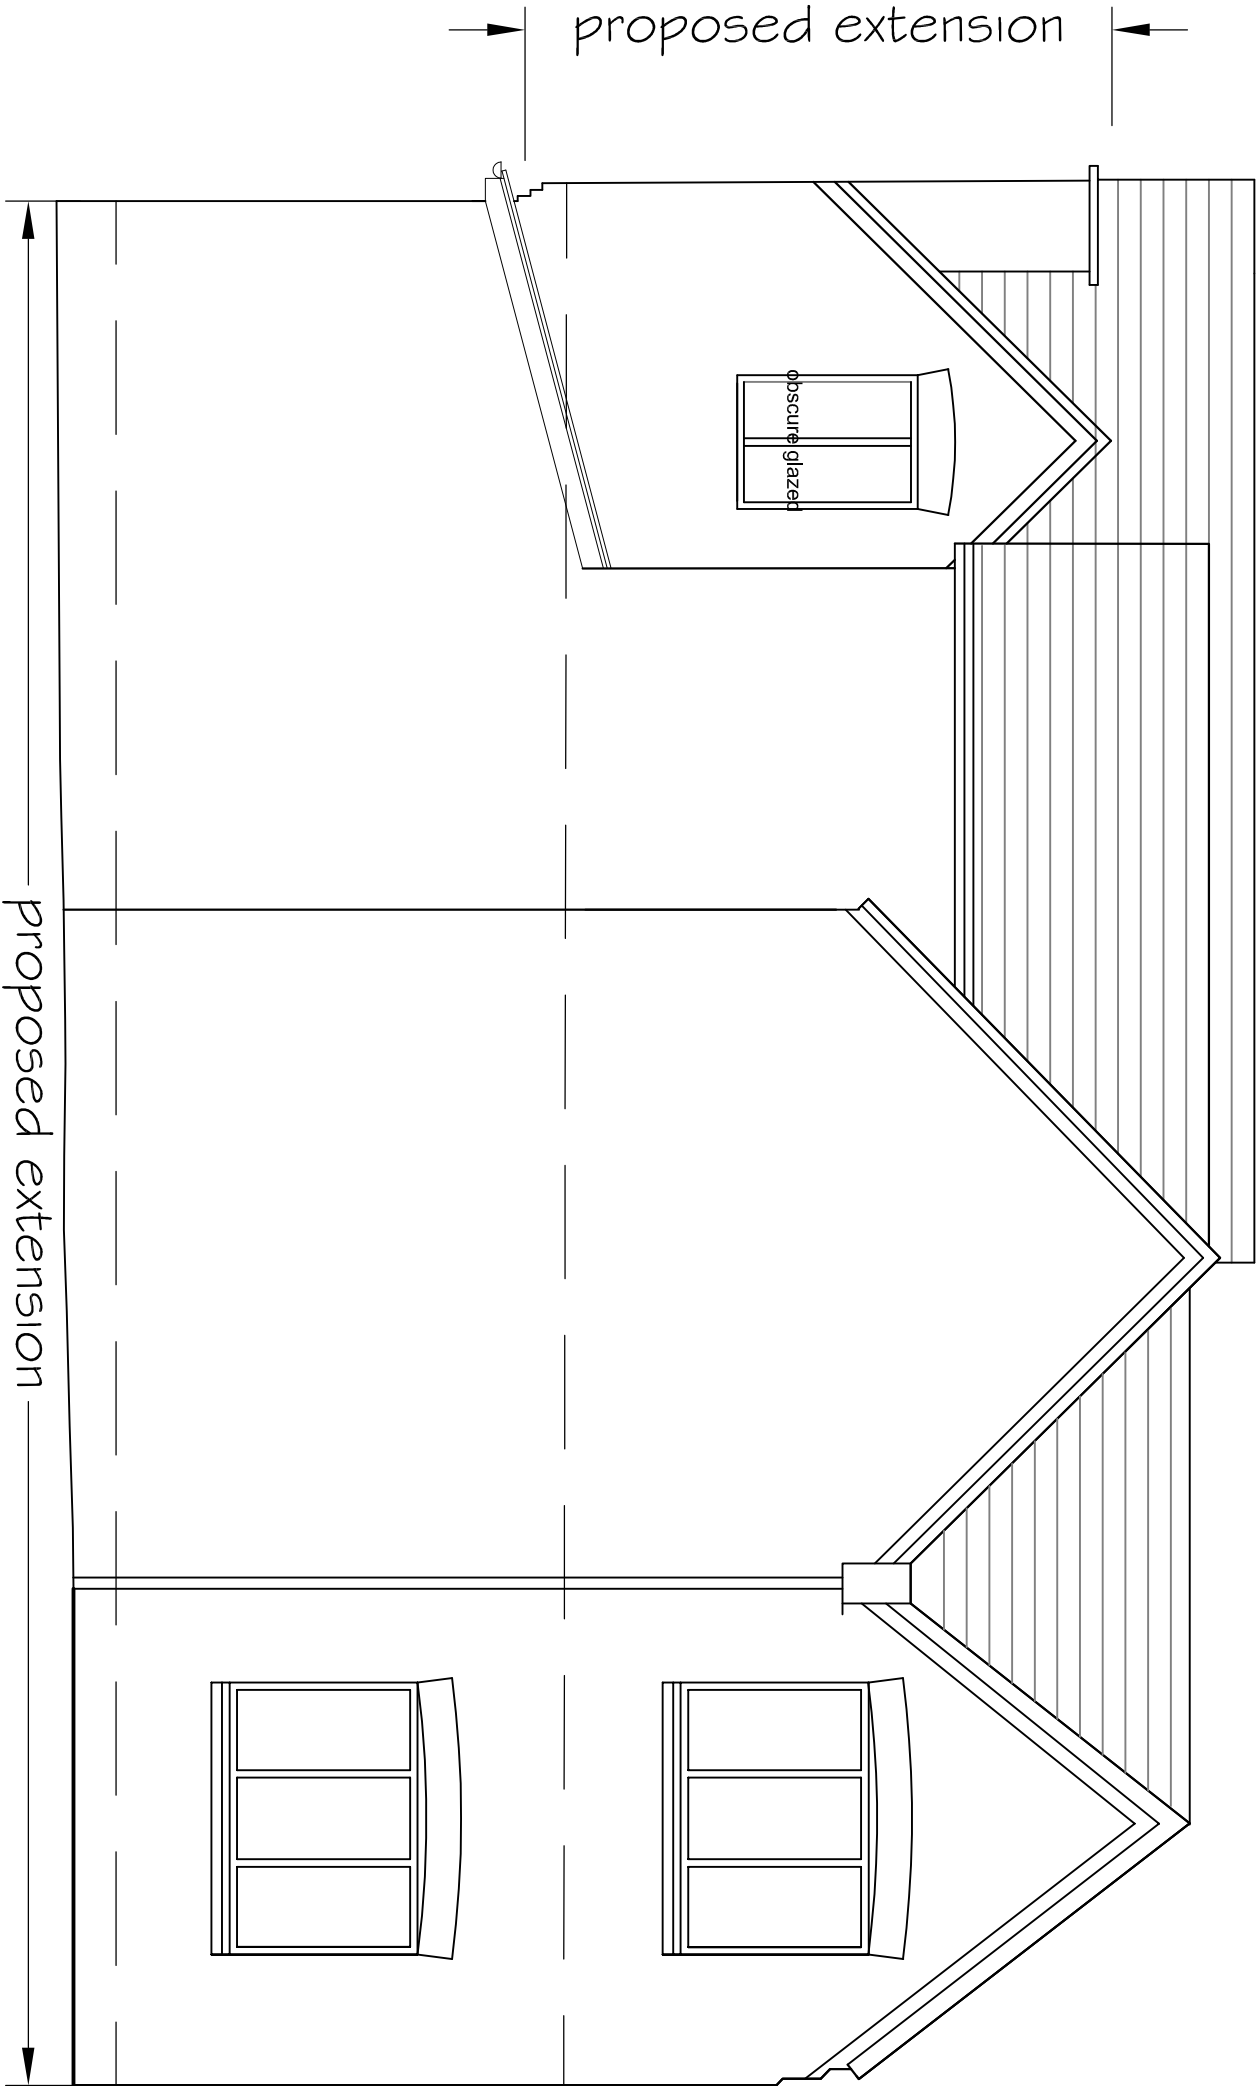

FRONT ELEVATION



REAR ELEVATION

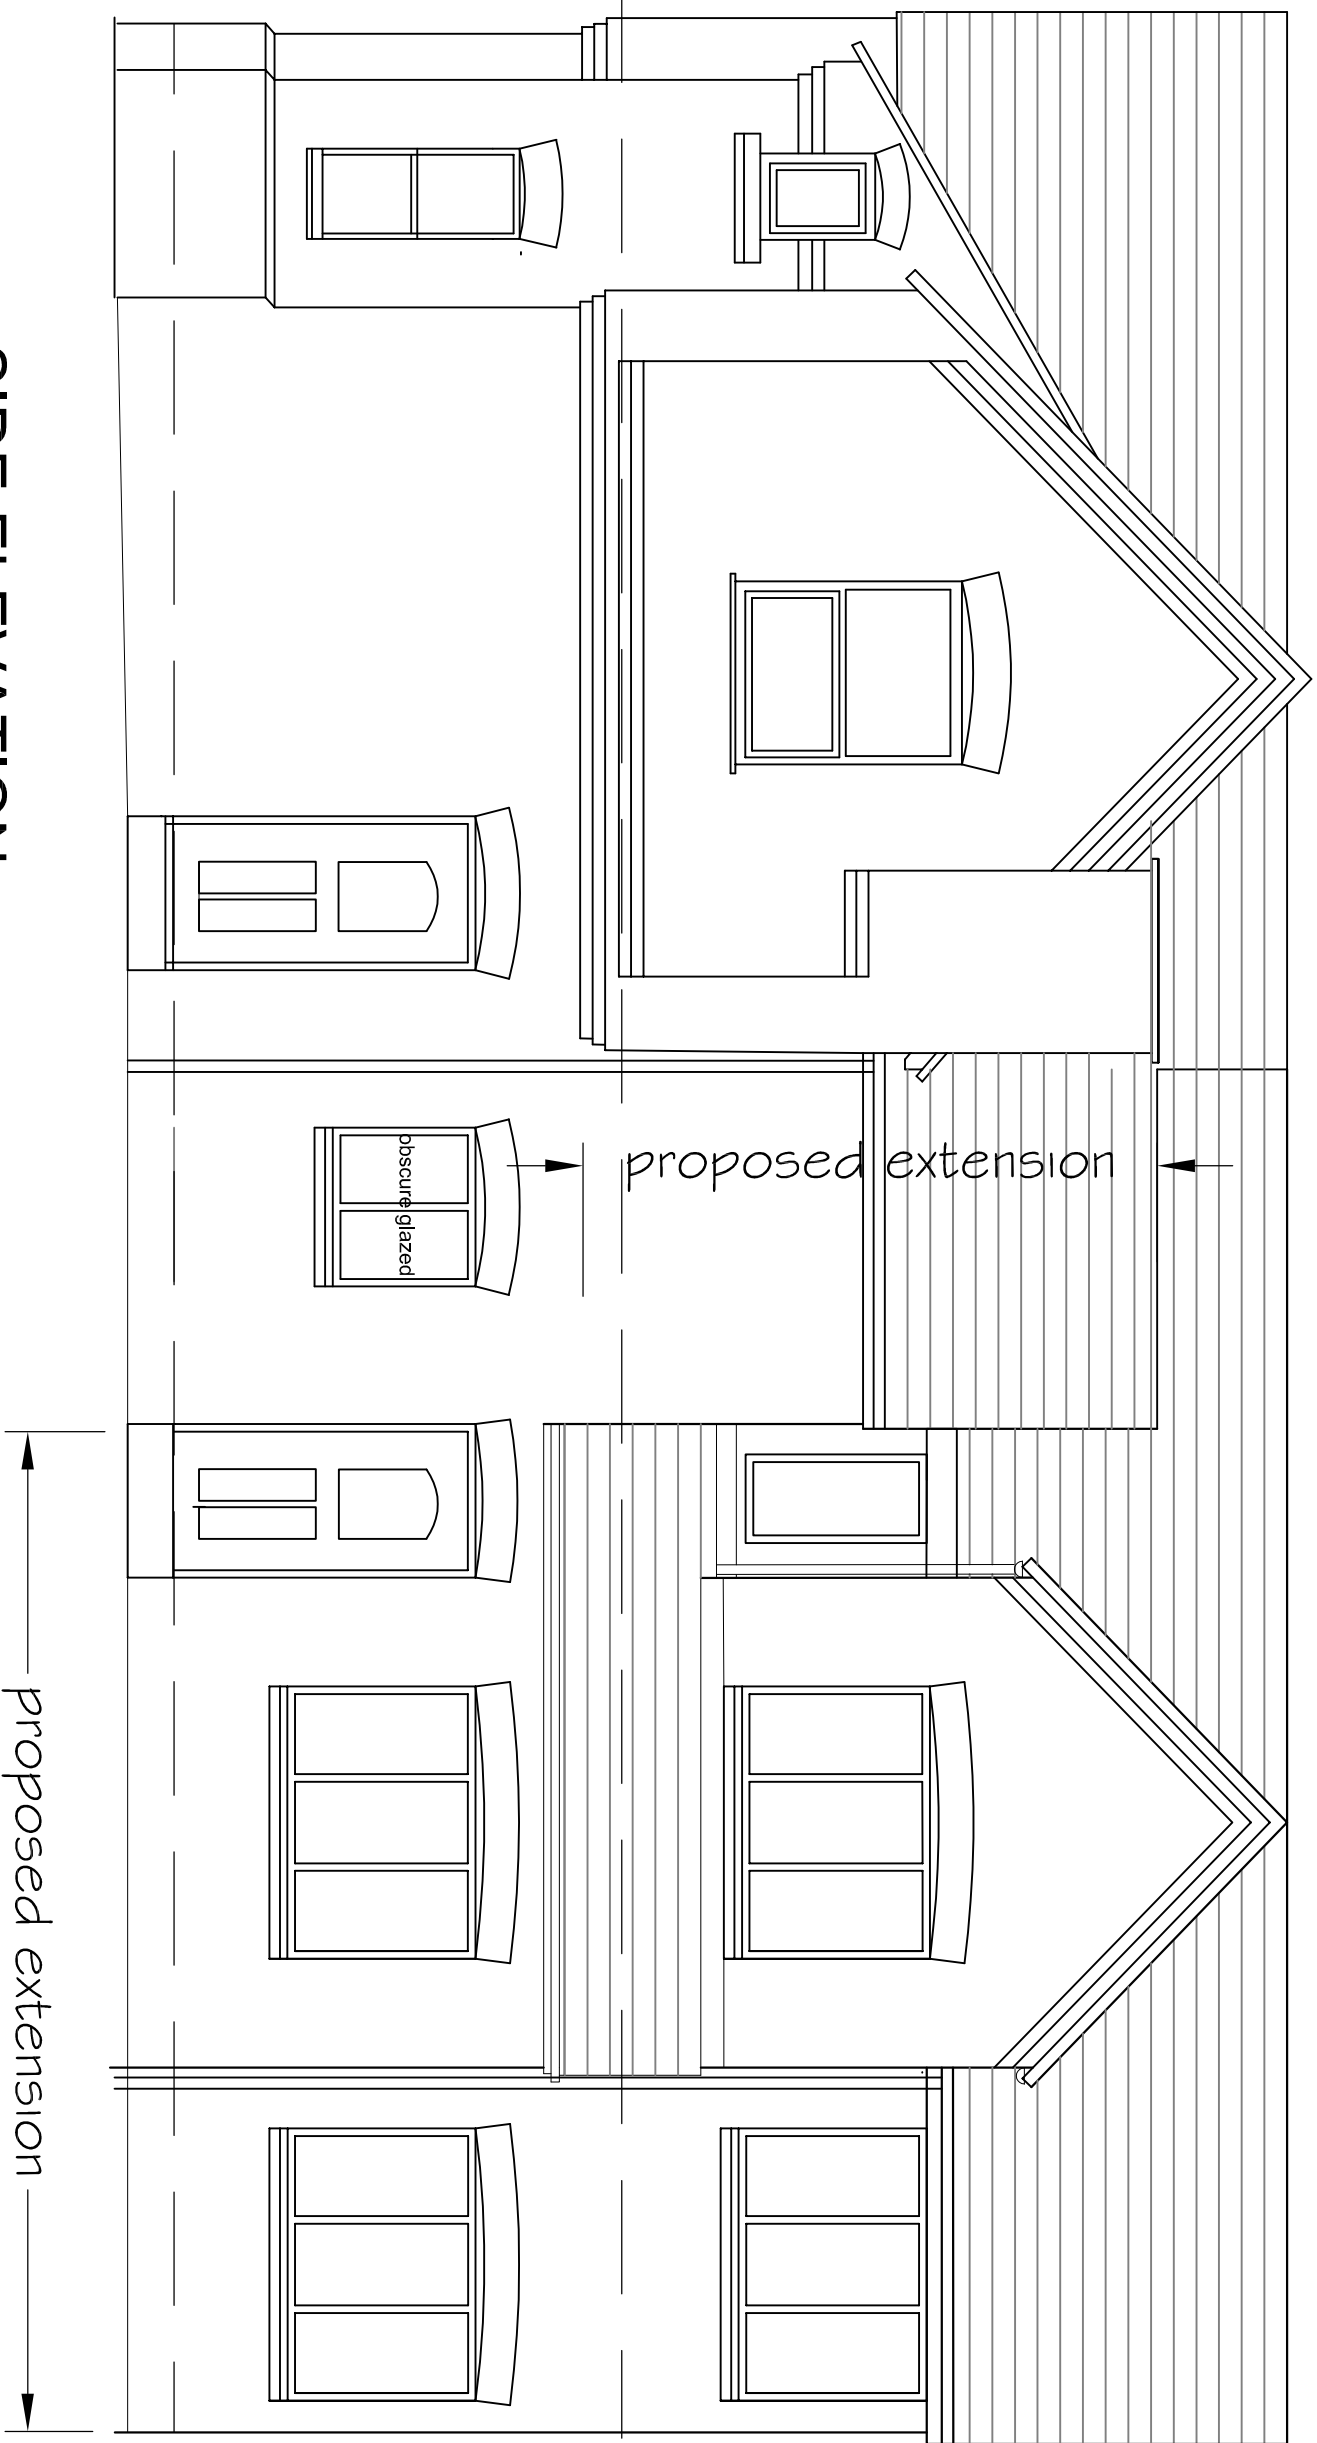

SIDE ELEVATION

Simon R Miles  
Chartered Architect  
Disbury  
Manchester  
T: 07778 137830  
E: srmlsarchitect@gmail.com

| Revision | Date       | Revision note                                                                         |
|----------|------------|---------------------------------------------------------------------------------------|
| A        | 04.06.2019 | Agree B layout approved, entrance made flush with Agnnt A, floor over amended to suit |

Notes

Do not scale. Contractors must check all dimensions on site before proceeding production drawings or commencing any work. The drawing is the copyright of SRM Miles Ltd and may not be reproduced in any form whatsoever without their prior express written consent.

Project : 42 Ladybarn Road Fallowfield  
Title :  
Elevations as Proposed  
Drawing number : 19-160-PL102  
Issue : A  
Client : Ms Bentley  
Scale : 1:50@A1 100@A3  
Date : 27.02.2019  
C&D Ref : 18-114  
Drawn by : SRM

SRM  
Simon R Miles  
Chartered Architect