



Front Elevation



Rear Elevation



Side Elevation


This drawing is for indicative representation only and should not be used for any purposes other than planning. Do not scale from, or use this drawing for construction.

The contractor is to complete the detailed design for the purpose of construction and building regulations approval.

The Structural Engineer to carry out full assessment of scheme and provide all calculations for building control approval prior to starting construction.

CDM REGULATIONS 2015. All current drawings and specifications for the project must be read in conjunction with the Designer's Hazard and Environment Assessment Record.

All intellectual property rights reserved.

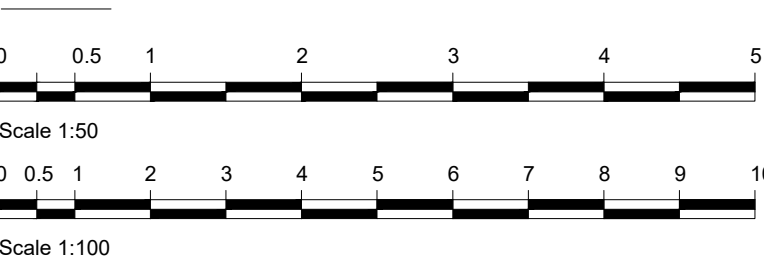

Existing Materials:

External walls: Brick

Roof: Grey tiles

Windows: Grey

Note:

- Soil vent pipe locations indicative only, tbc. by contractor .
- *0000 denotes dimension to be checked/adjusted on site
- Contractor to review and agree all drawings prior to construction
- Subject to building control approval on site
- To be read in conjunction with all current relevant architectural, M&E, structural, civil engineers and landscape drawings and specifications.

10/03/2022	Issued for planning	A
21/11/2022	Stage 1 issue for discussion	
Date	Comment	Revision
Project Title		
39 Clarendon Road West Extension		
Drawing Existing Elevations		
Scale 1:50@A1 / 1:100@A3	Date 21/11/2022	Drawing no. 2155_2101
	Rev. A	
James Mather Architecture		
28 Dryden Avenue, Cheadle SK8 2AW		
james@jm-a.co.uk		07813 395 777