


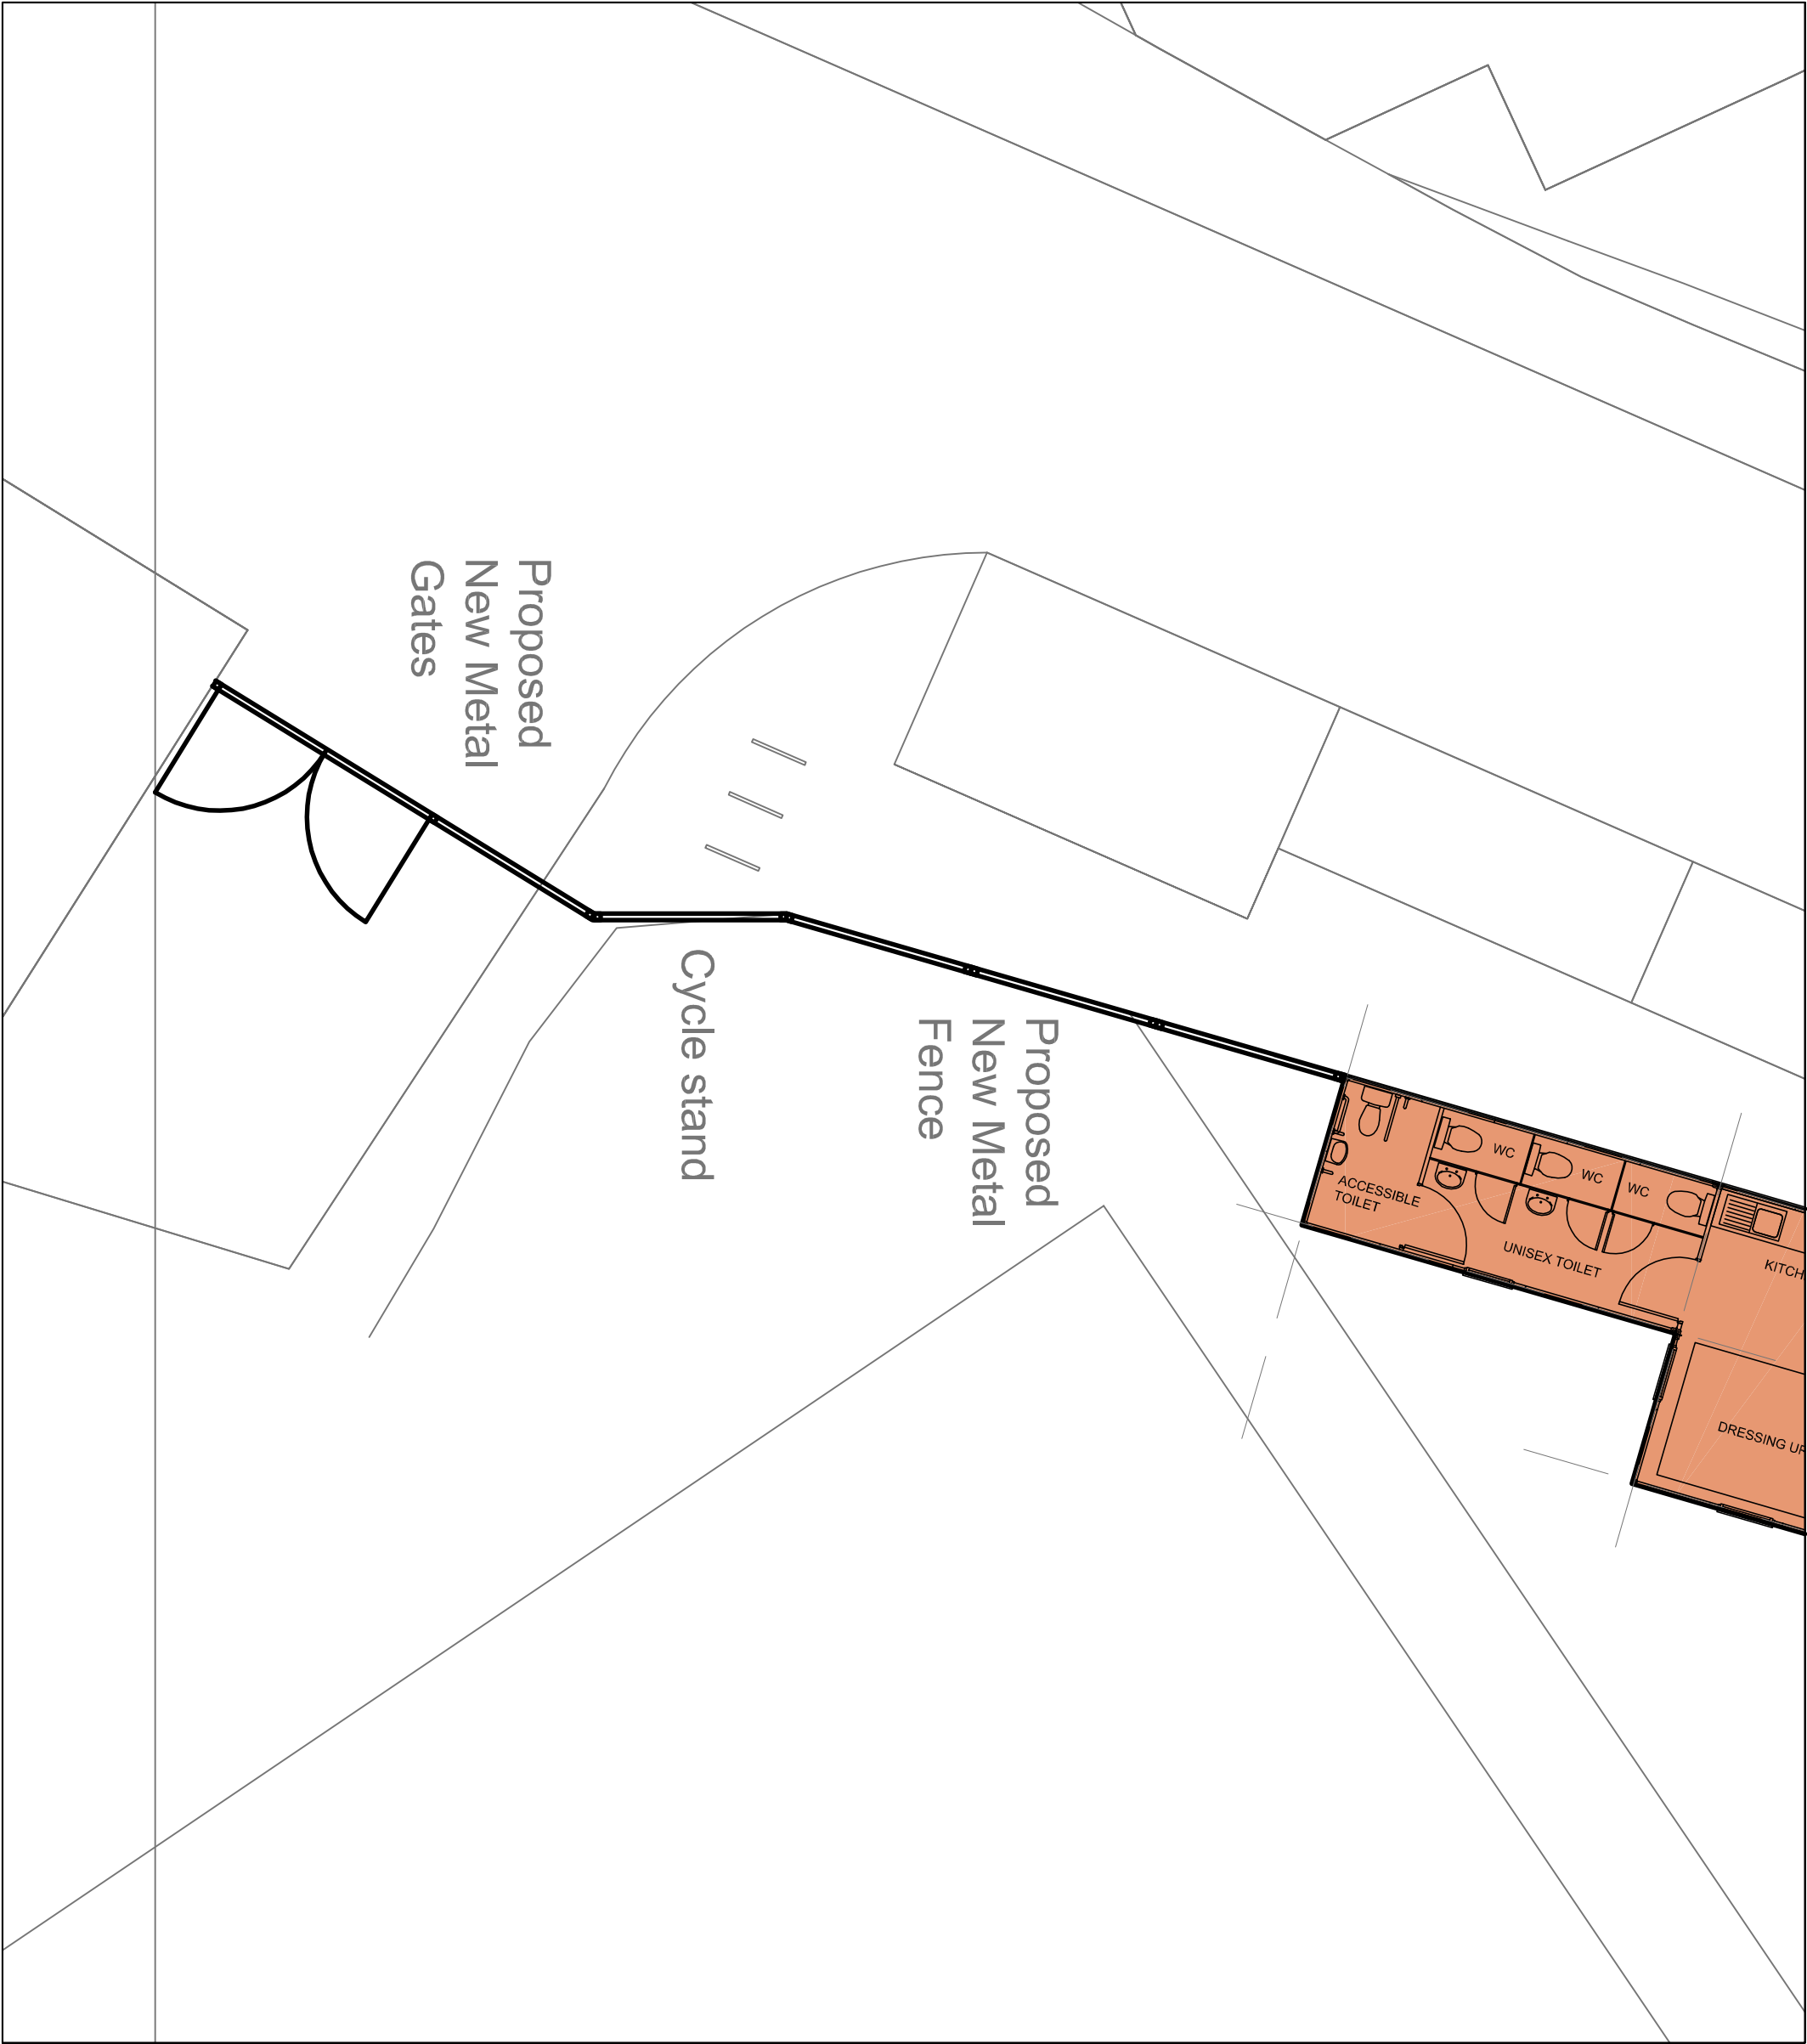

GENERAL NOTES

© THIS DRAWING IS COPYRIGHT OF BHATT ARCHITECTS LTD AND MAY NOT BE REPRODUCED, COPIED OR ALTERED WITHOUT PRIOR PERMISSION.

NO WORKS ARE TO BE SET OUT FROM THESE DRAWINGS. DO NOT SCALE. USE FIGURES. DIMENSIONS AND LOCATIONS ARE TO BE CHECKED ON SITE. ANY DISCREPANCIES, ERRORS OR OMISSIONS ARE TO BE REPORTED TO BHATT ARCHITECTS LTD BEFORE WORK COMMENCES. SUBJECT TO SITE SURVEY AND ALL NECESSARY CONSENTS. THIS DRAWING IS TO BE READ WITH ALL OTHER RELEVANT DRAWINGS AND SPECIFICATIONS.

Project		Proposed Portable Cabins COSH Before/After School Childcare Chorlton Sports & Social Club Hardy Lane, Chorlton M21 7BL	
Client		COSH Ltd	
Architect		Bhatt Architects Ltd Manchester	
Drawing Title		Scale 1:100 @ A3	
Proposed Site Plan FENCE & GATE		Date 20/04/22	
Job Reference/Drawing No.		Revision	
P125/P/08		A	