




THE BUILDER MUST CHECK THE SITE AND THE APPROVED DRAWINGS BEFORE COMMENCING THE WORKS AND MUST TAKE ANY WORKING MEASUREMENTS AS NECESSARY. ANY DISCREPANCY IN THE DRAWING MUST BE REPORTED TO THE CLIENT .

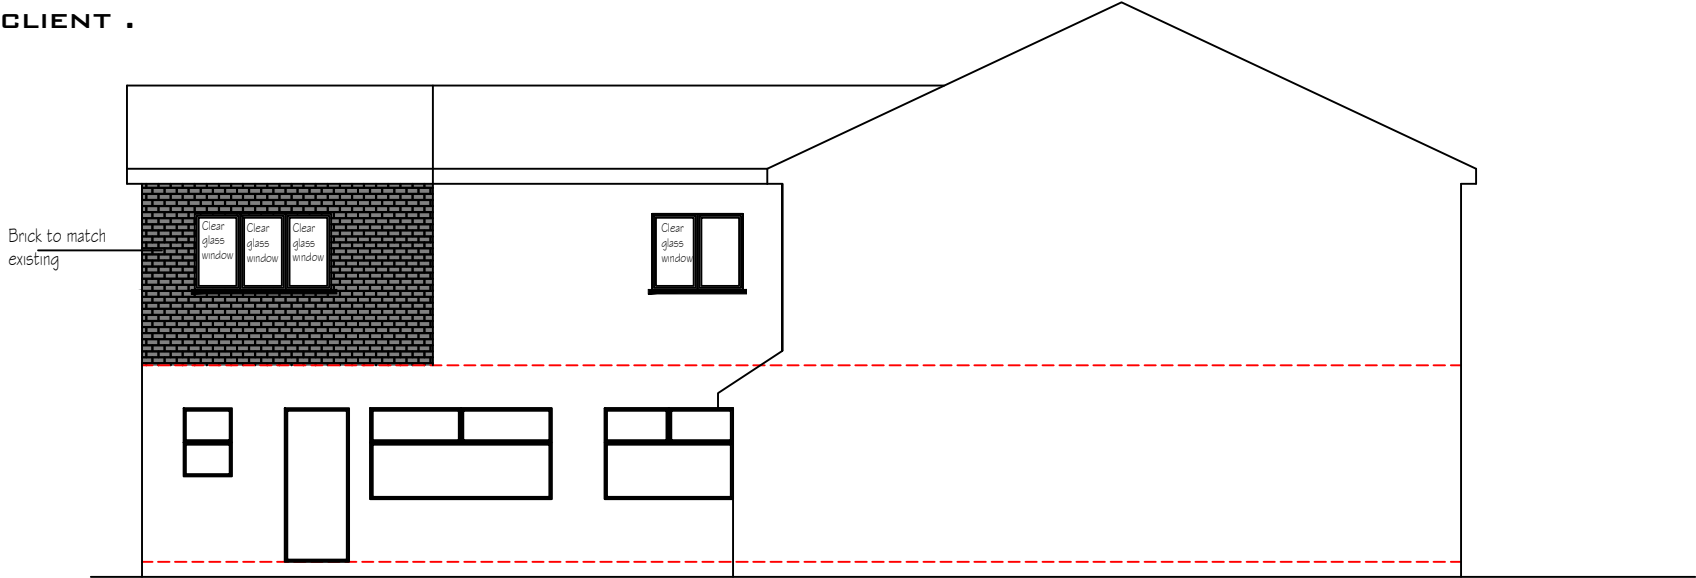


Side Elevation

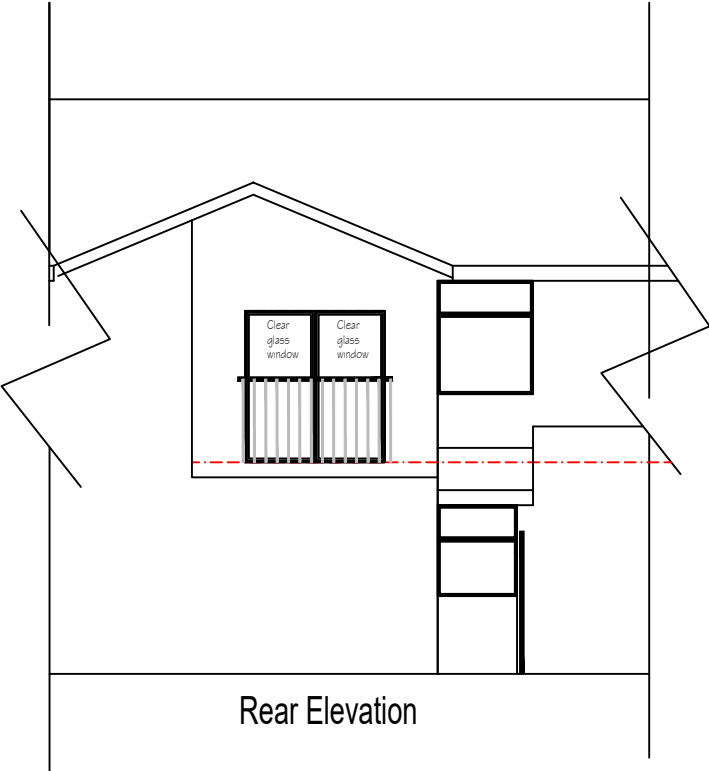


Rear Elevation

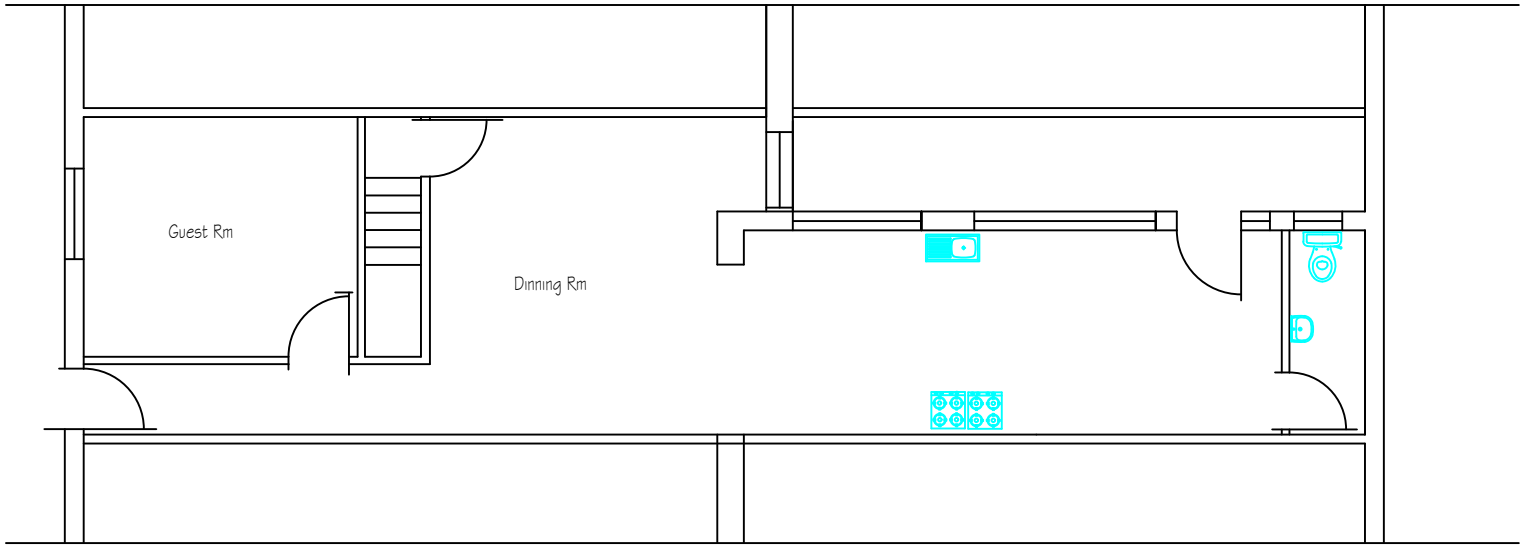

Ground Floor

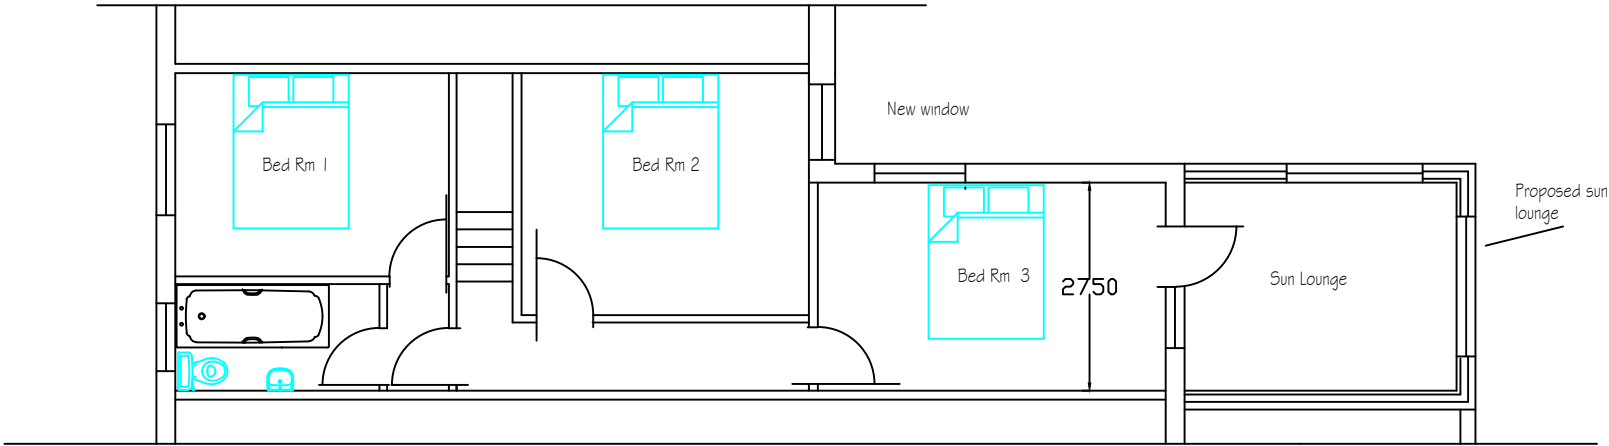

1st Floor

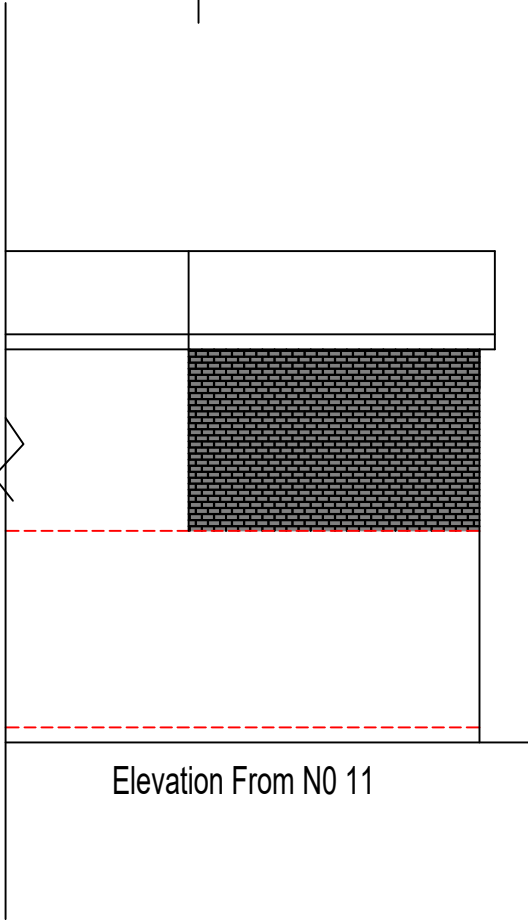

Elevation From N0 11

H S H

Engineering Design Services

428 Cheetham Hill Road Cheetham Manchester

M8 9LE. UK 01617956385,07940197 333

project title	Proposed 1st Floor extension to create a sun-lounge		
client	Mr Aslam Zeria		
dwg. title	Proposed Plan & Elevations		
dwg.no.	sheet no.	scale.	job no.
04		1:100 @ A3	
10 Carley Terrace Heaton Park Road M9 0QR			
drawn by.	checked by.	approved by.	date
TZ			Jan 2022