

General Notes

The Architect shall have no responsibility for any use made of this document other than for that which it was prepared and issued.

All dimensions should be checked on site. Do not scale from this drawing

To be read in conjunction with all other Consultant's drawings.

The Architect to be immediately notified of any discrepancies.

Copyright on this drawing retained by the Architect.

LEGEND

Site Boundary

P3	28/03/22	HG	SH	Amended Plan
P2	28/03/22	SA	SH	Amended Plan
P1	09/11/21	HG	SH	Initial Issue
No.	Date	Dwn	Chk	App
Revision or reason for issue				

Client

Mr Twana Tariq

createitstudios
... leave an impression

Create It Studios (NW) Ltd
Universal Square
Devonshire Street North
Manchester
M12 6JH
info@createitstudios.co.uk

Project Title

30 Highbank Drive, Didsbury,
Manchester, M20 5QR



Scale / North Point

1 : 100

Drawing Title

Proposed Plans

Drawing Number	Revision
A1391(02)AP002	P3
Drawing Status	
Preliminary	

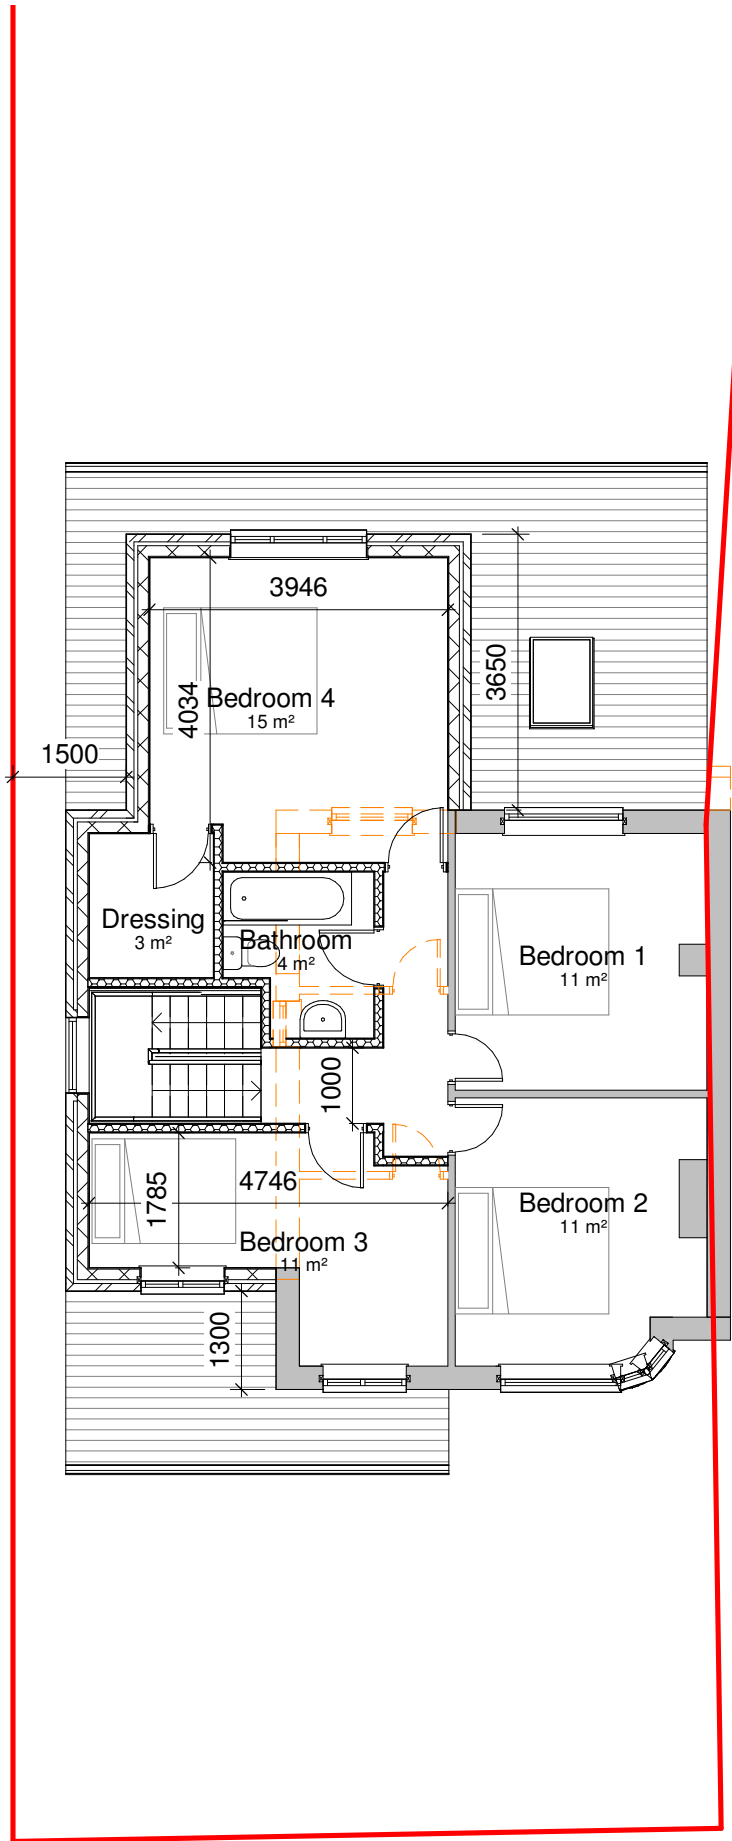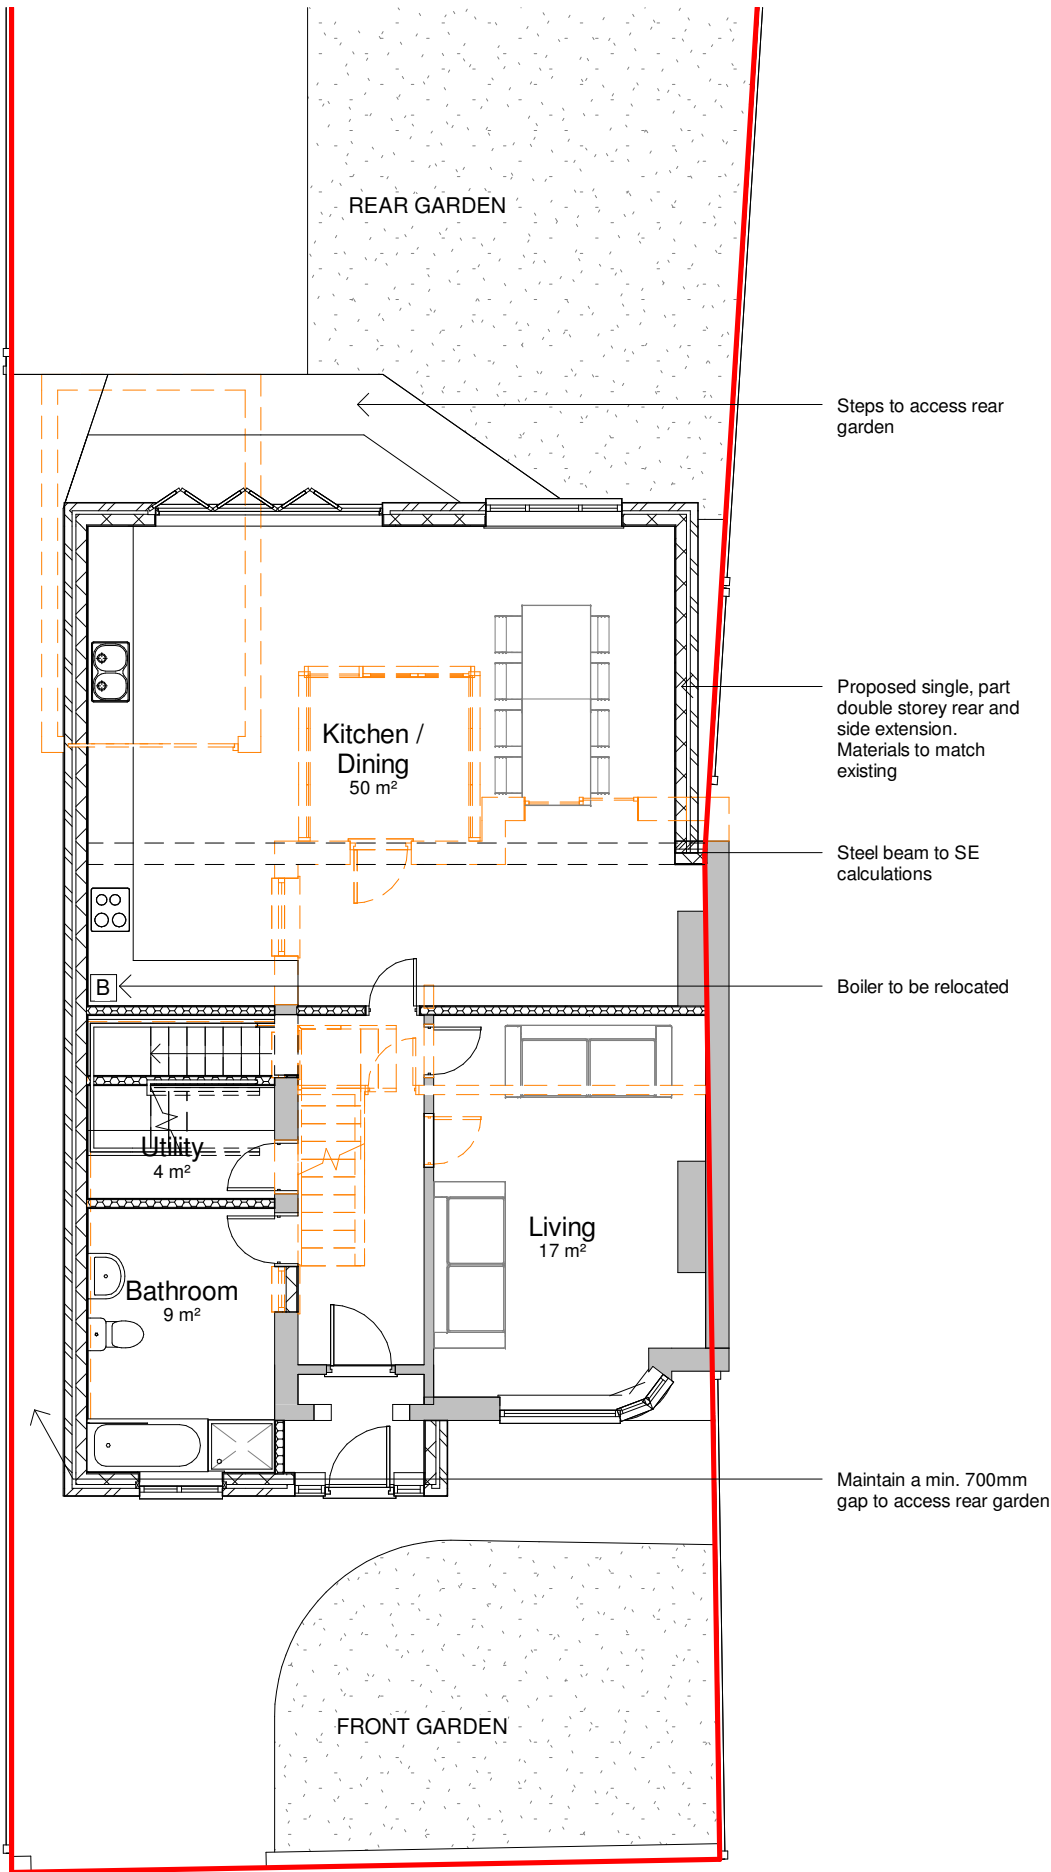

1 Proposed Ground Floor Plan
1 : 100

2 Proposed First Floor Plan
1 : 100

