


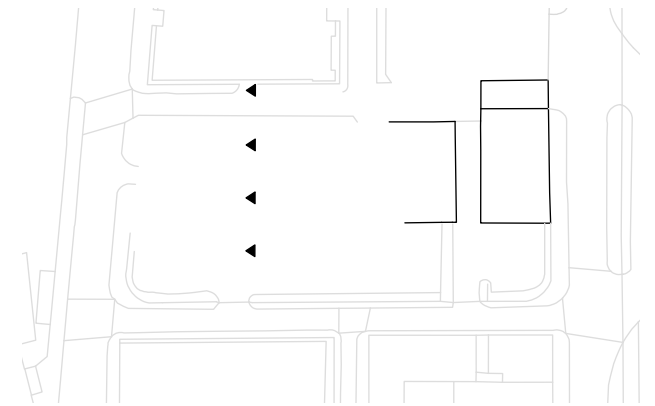


KEY SITE PLAN

- ① DEMOLITION OF WAREHOUSE/STORAGE AREA OF ORIGINAL BUILDING LEAVING THE BACK FACADE OF THE SHOWROOM EXPOSED
- ② DAMAGED TERRACOTTA ELEMENTS TO BE CAREFULLY REPLACED
- ③ CORRUGATED CLADDING TO BE REMOVED. RENDER BELOW TO BE CAREFULLY REMOVED
- ④ EXISTING CORRUGATED METAL ROOF COVERING TO BE REMOVED
- ⑤ 1950S STAIR TO BE REMOVED
- ⑥ SERVICES TO BE REMOVED
- ⑦ BASEMENT TO BE INFILLED
- ⑧ EXISTING DRAINAGE TO BE REMOVED
- ⑨ OUTRIGGER TO BE REMOVED
- ⑩ LIFTING BEAM AND EXISTING C.20 TAKING IN DOORS TO BE REMOVED

--- DEMOLITION

Openings to be blocked up prior to demolition

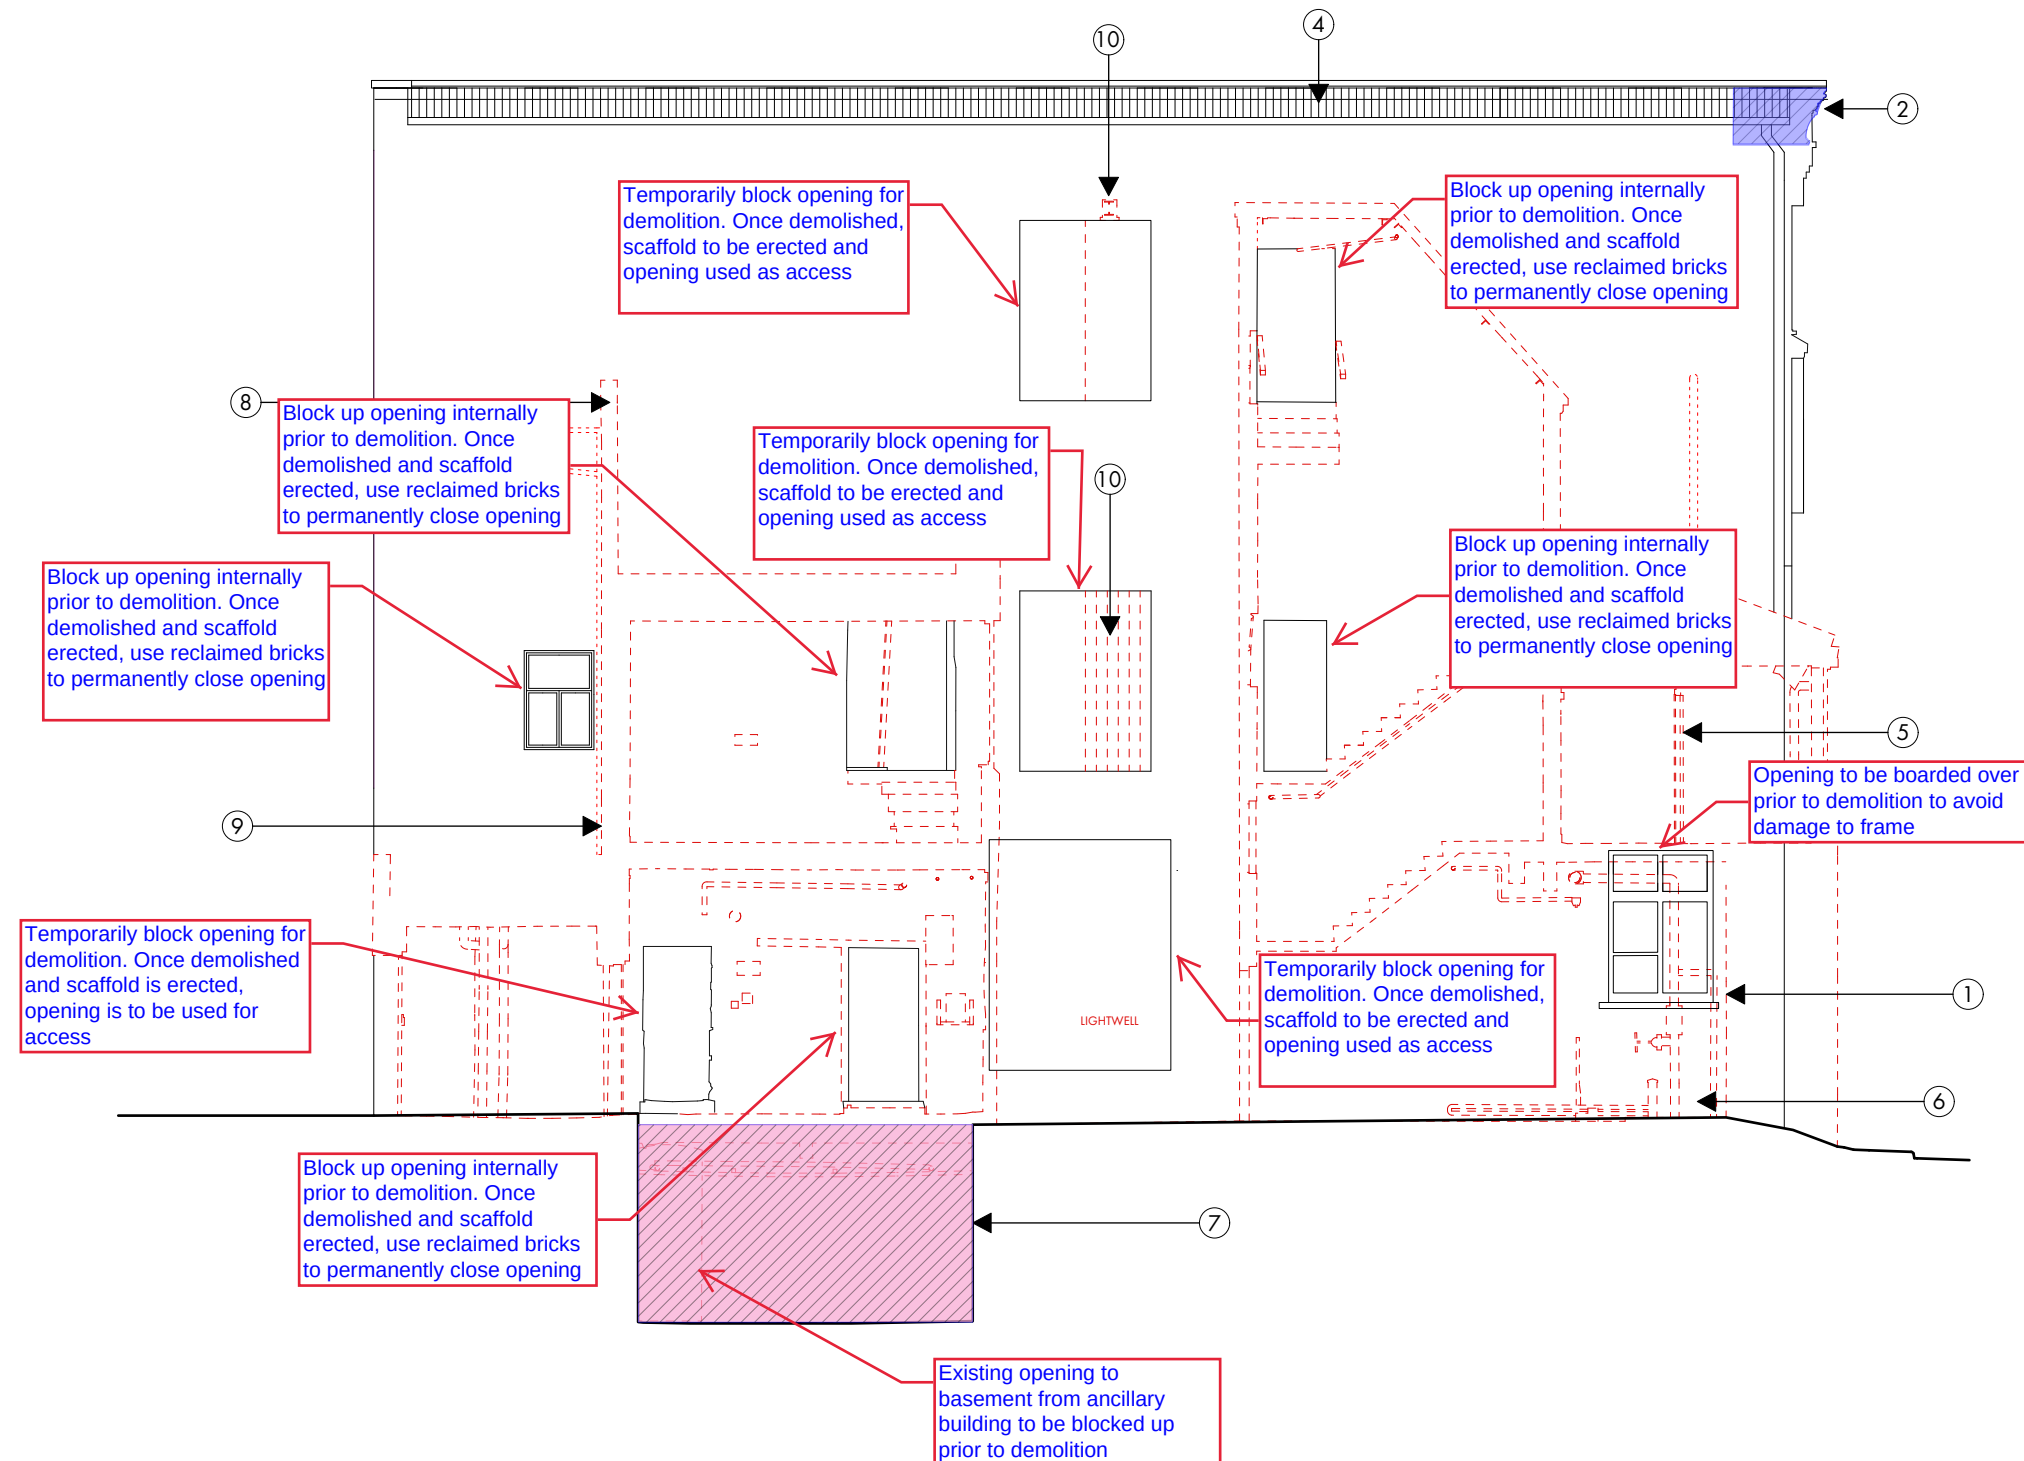

SHOWROOM DEMOLITION SECTION D-D

1:100 @ A3

OMI Architects

PROJECT Laystall St
DATE SEPT' 20
SCALE 1:100
DWG No. 1383 / L 0037

LISTED BUILDING DEMOLITION SECTION
SECTION D-D