


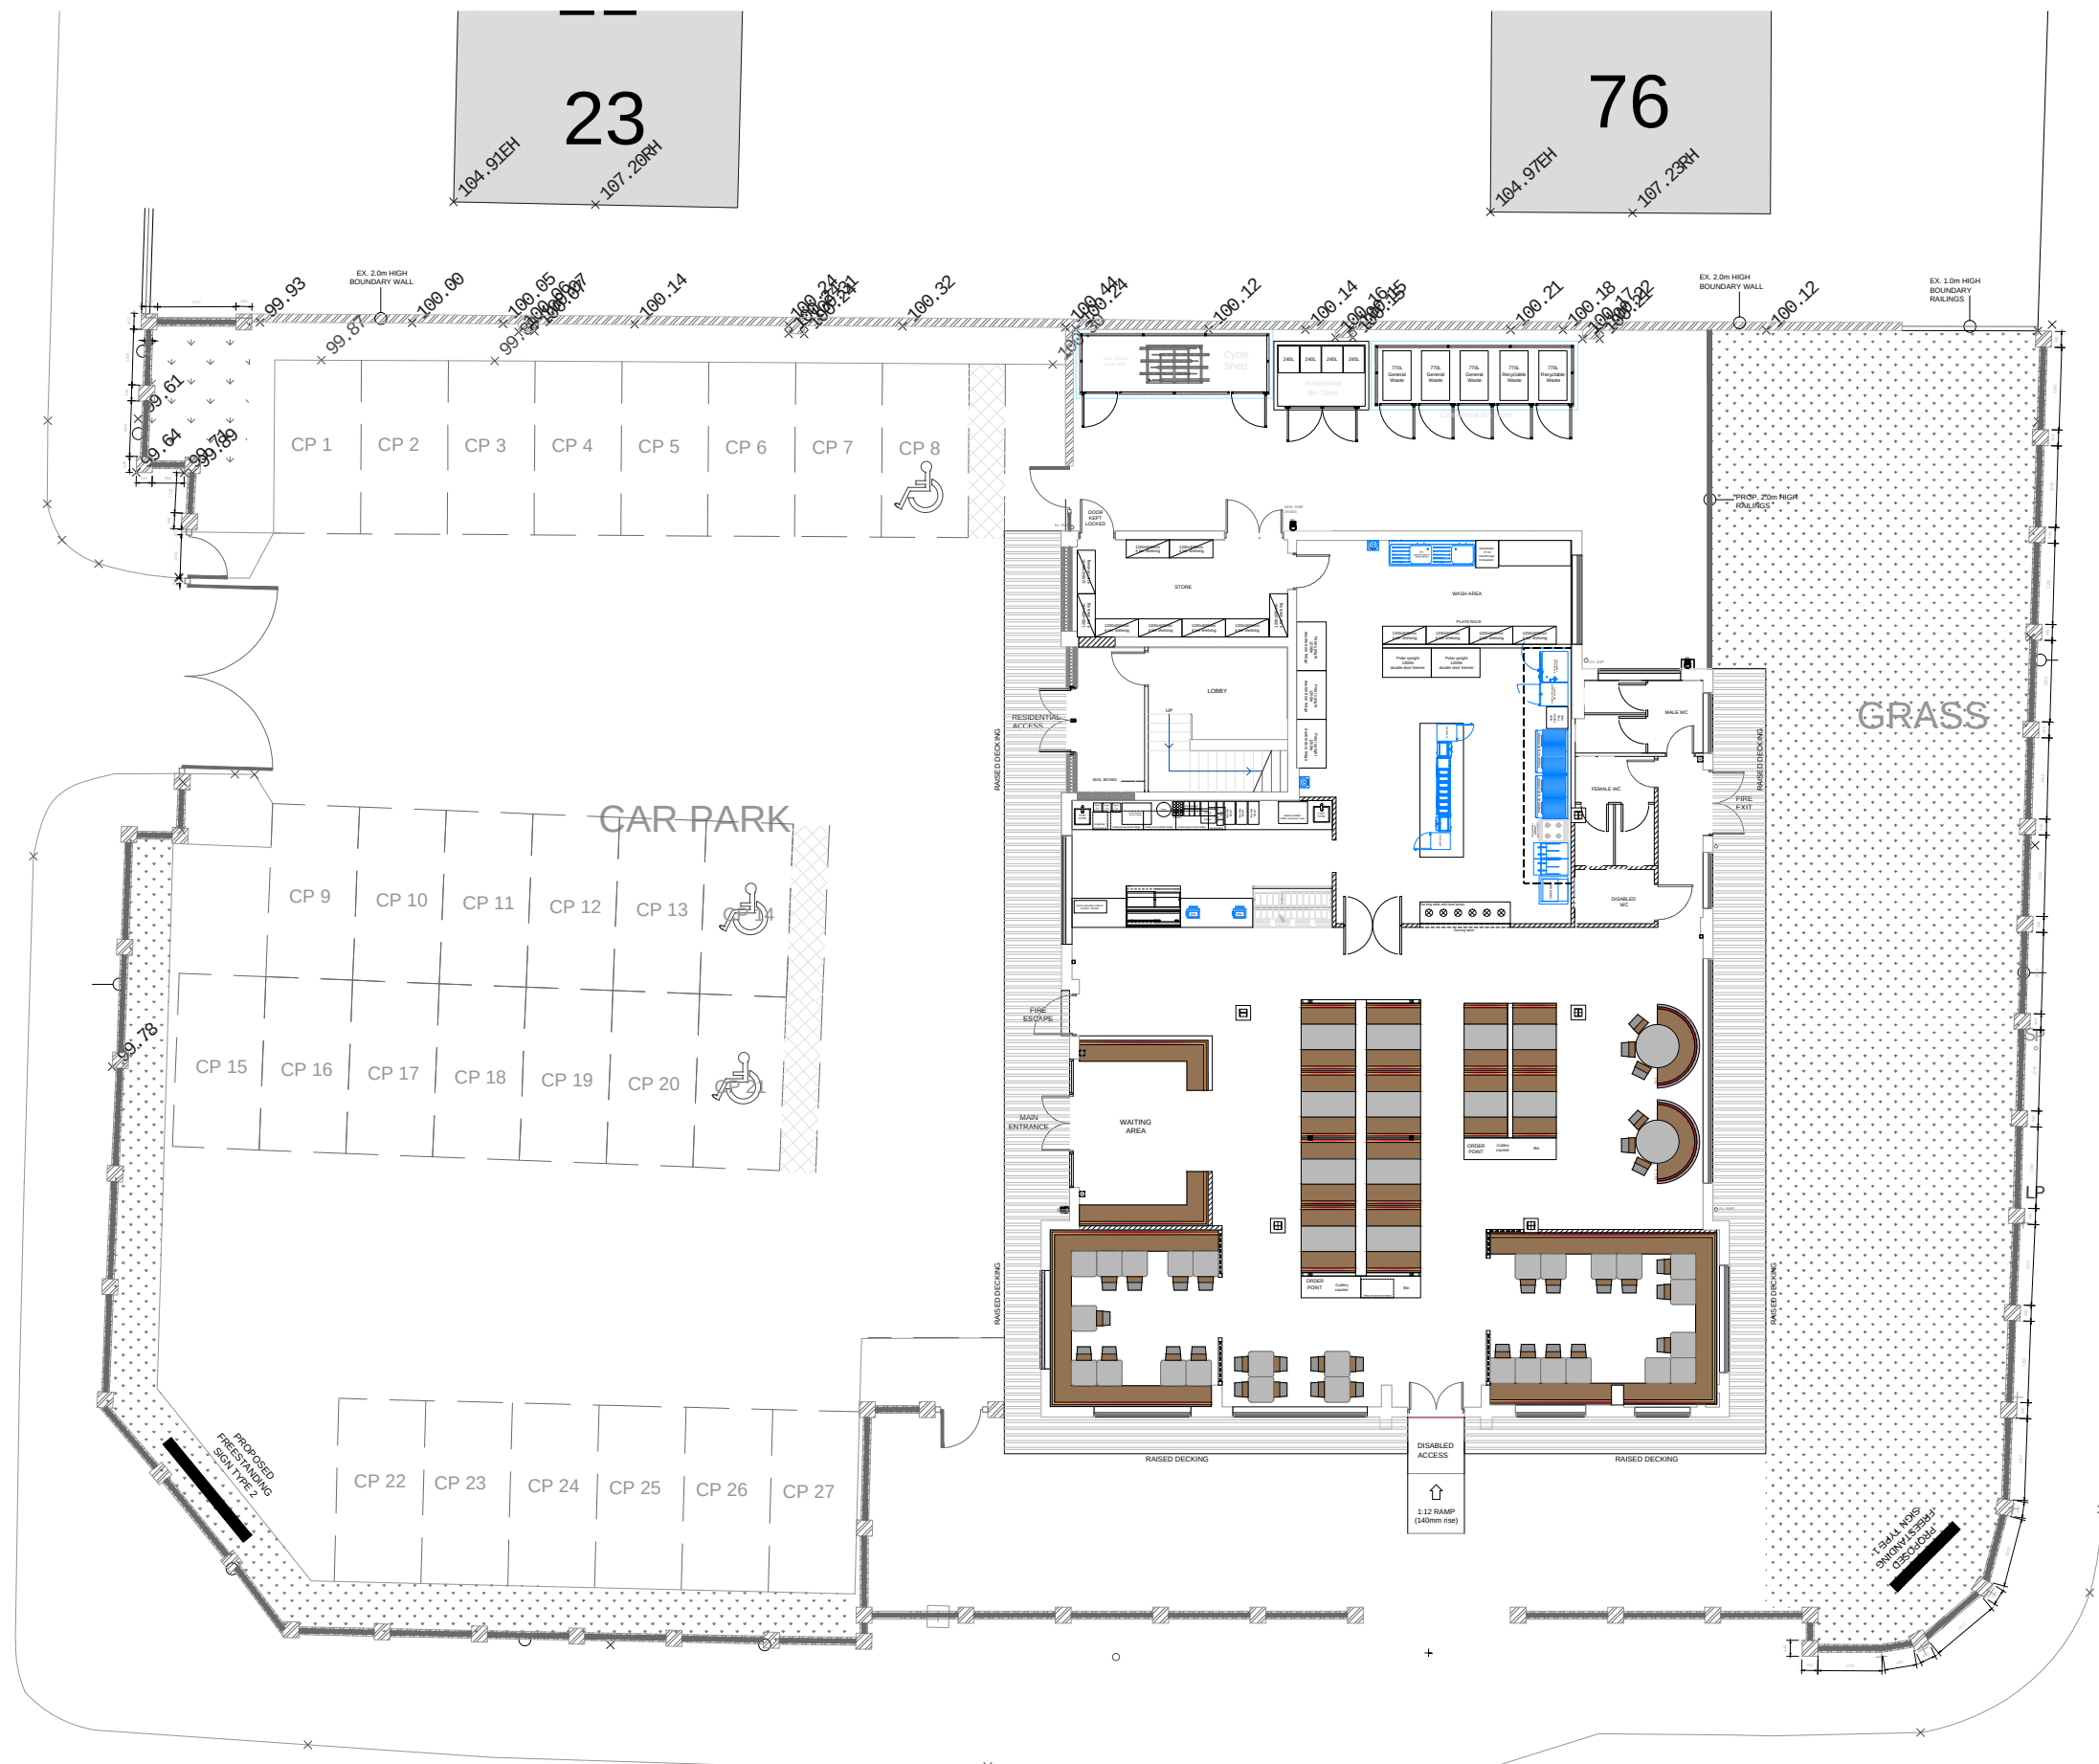

NORTHMOOR ROAD

Contractor and furniture manufacturers to take on site measurements before commencing any work, architect will not be held responsible for any mis-fits on site

Any internal layout changes will need to be approved by head office prior.

TANLEY GROVE

REV B - 04-05-2022
AMENDMENTS TO SIGNAGE

REV A - 21-04-2022
AMENDMENTS TO SIGNAGE

Drawing no. 3.0		
SIGN OFF		
DATE:		
CLIENT:		
HEAD OFFICE:		
date	rev.	revision/author/checker
purpose of issue		
PLANNING		
project		
HOWDY'S - MANCHESTER		
drawing		
PROPOSED SITE PLAN		
Job no.		rev.
2020-280		
drawn	GS	checked
scale	1:200@A3	date 04.05.2022

architecture
and interior design

17 COLESHILL ROAD
BIRMINGHAM
TEL: 0121-783-6211
Email: gs@architectinteriors.co.uk

836 8DT
Mob: 07852135945
www.architectinteriors.co.uk