
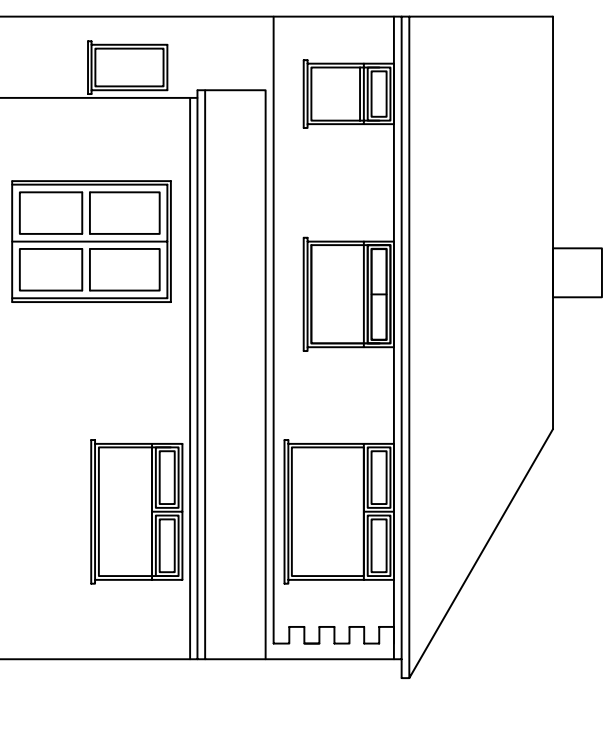
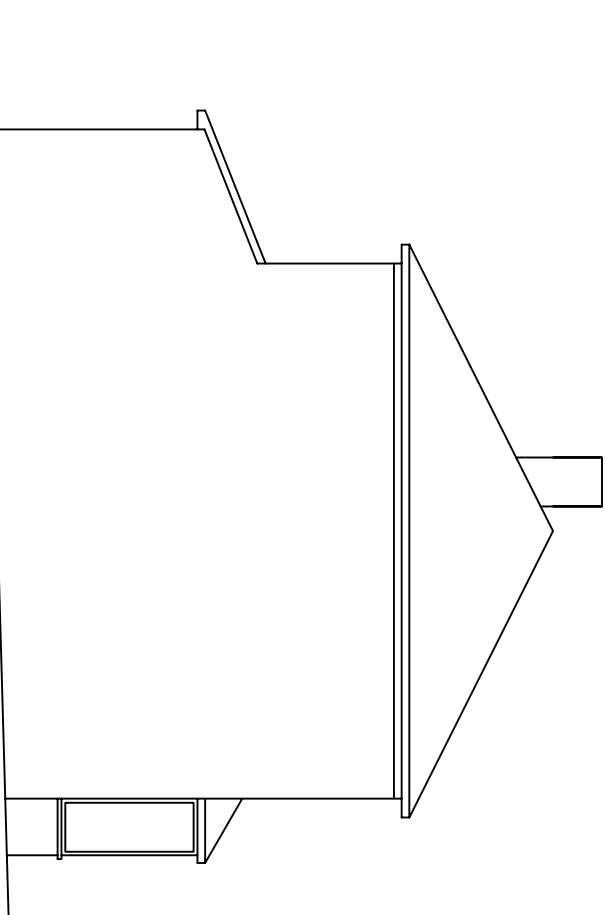
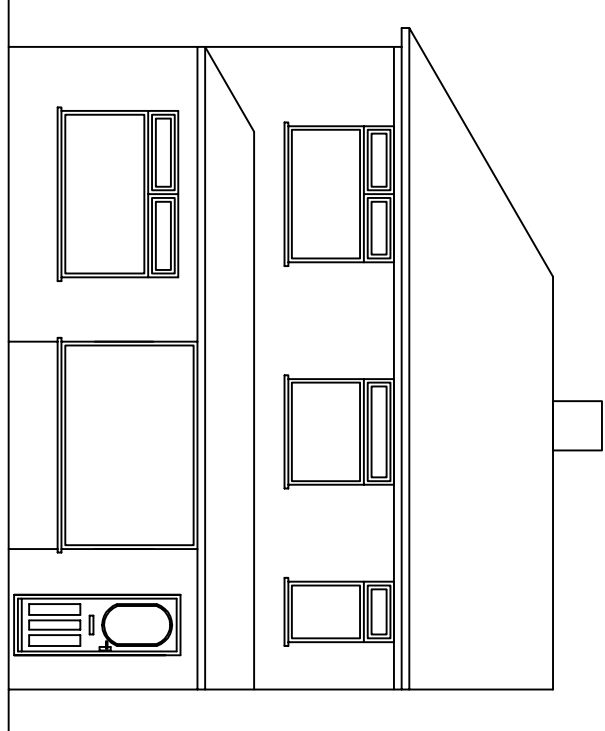
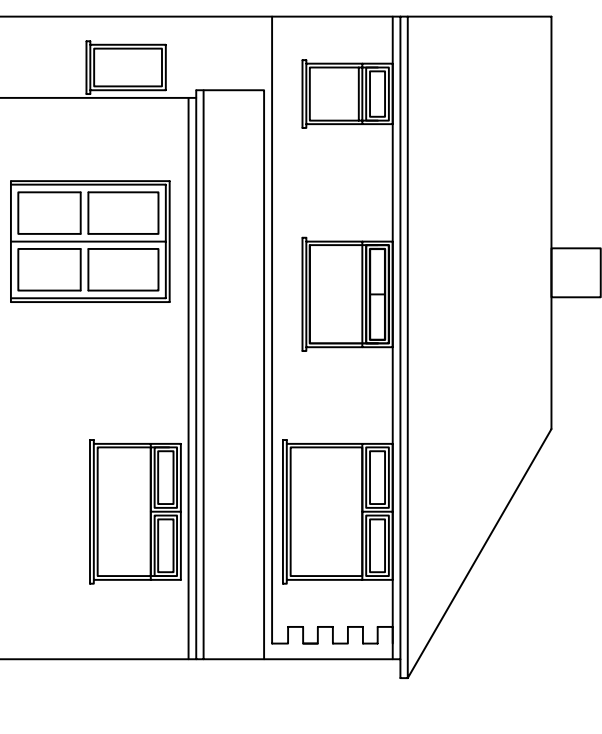
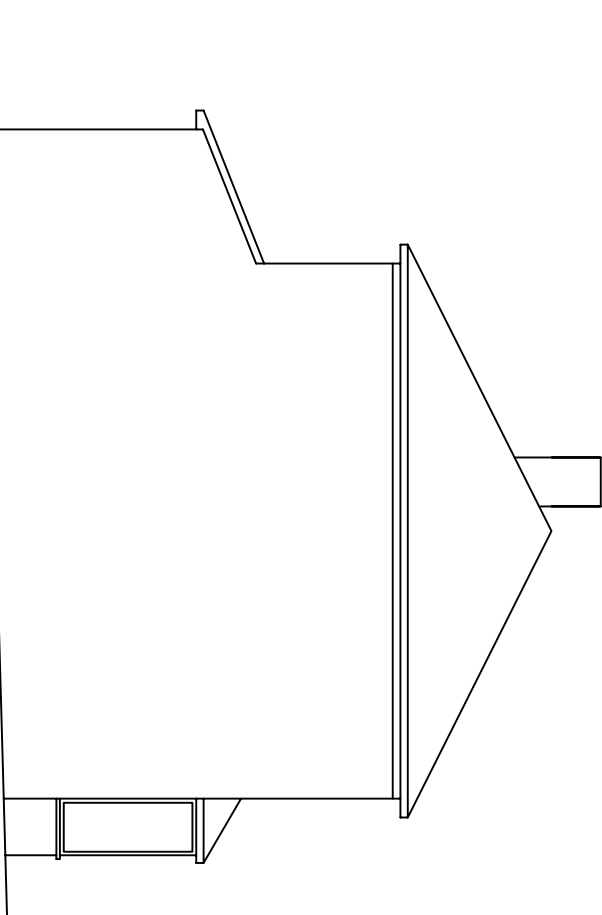
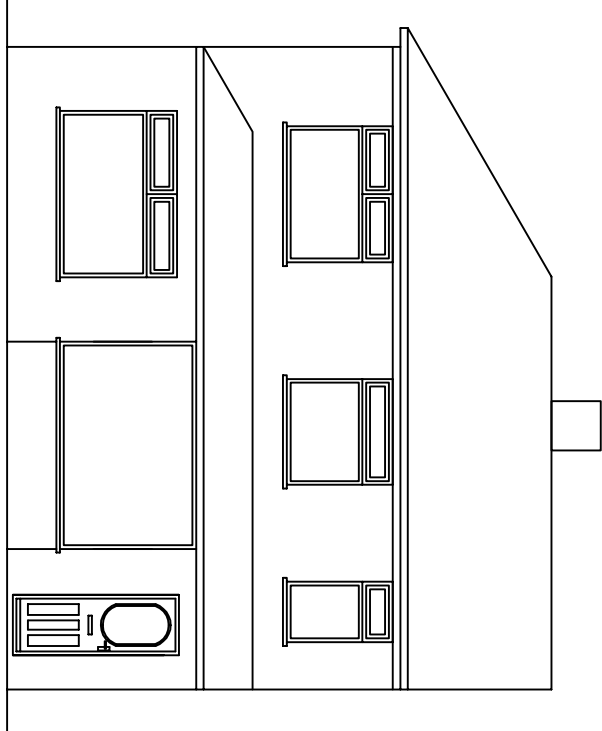
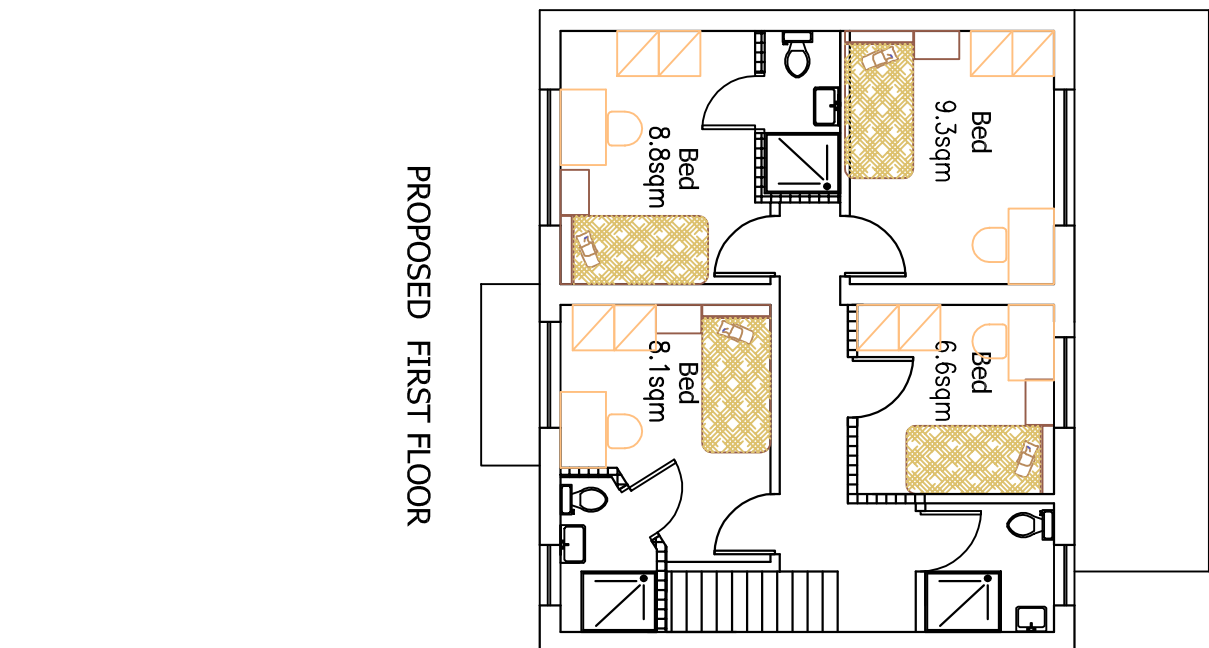
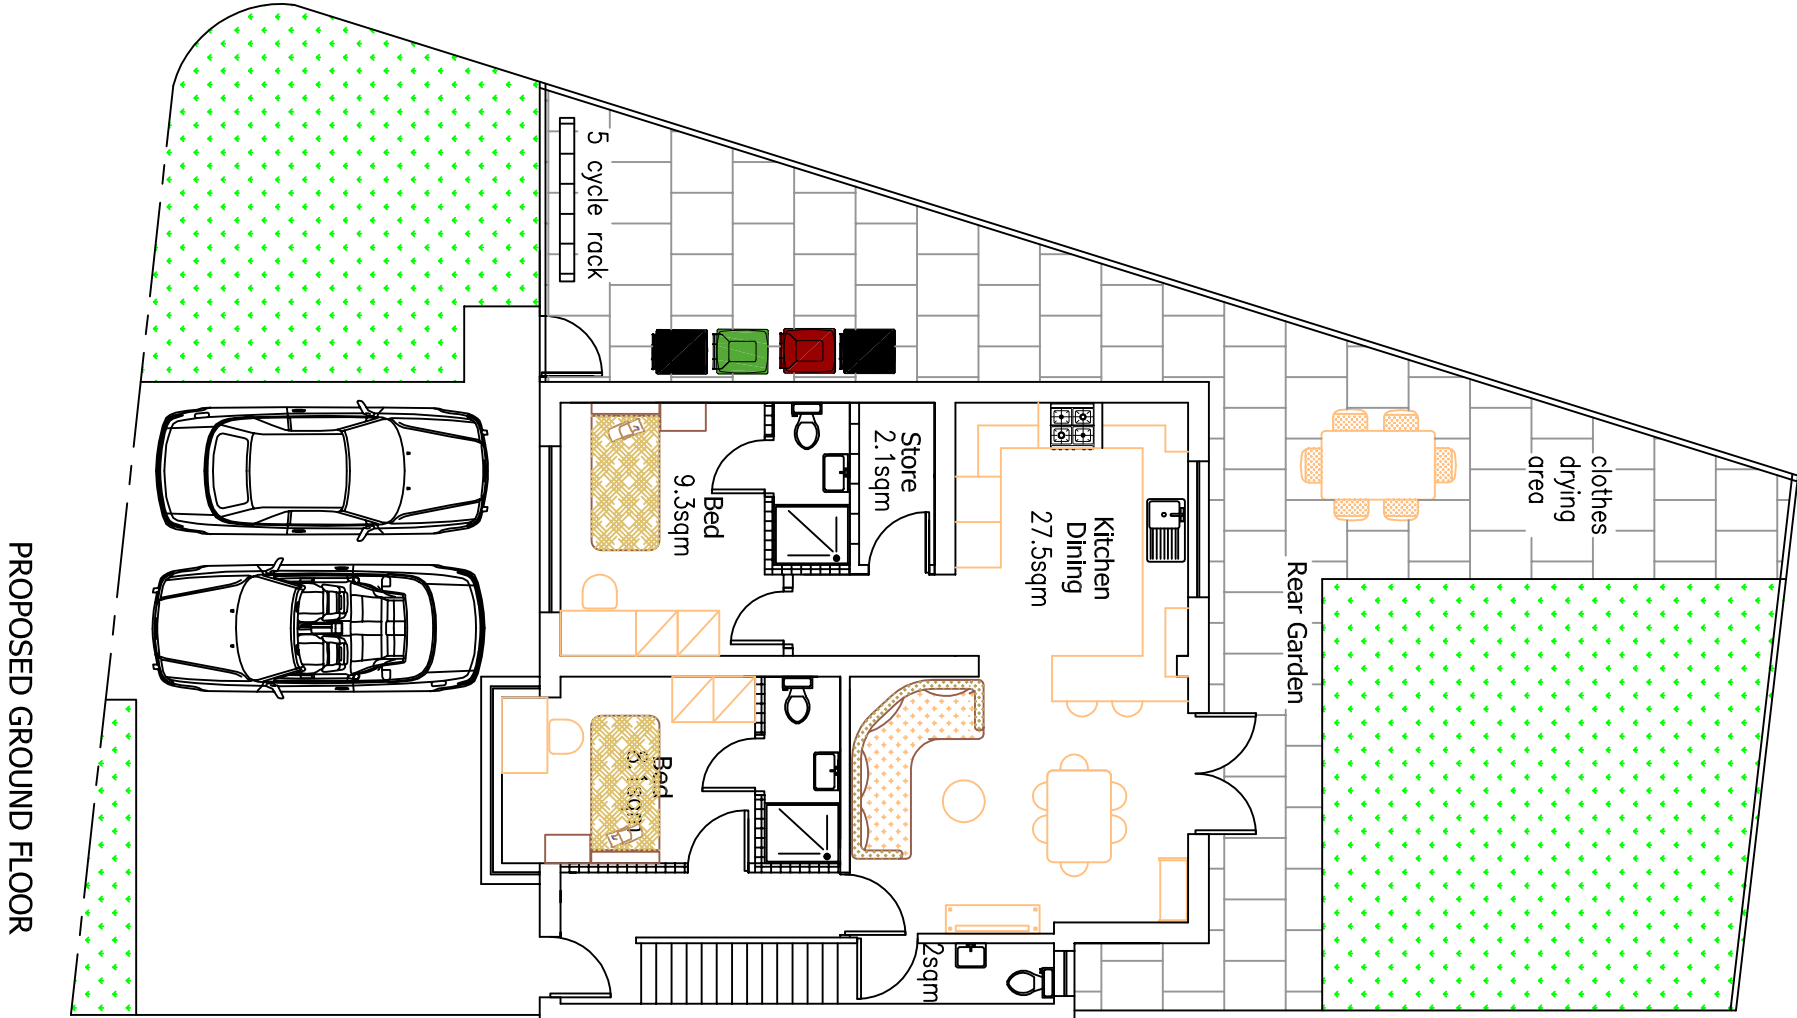
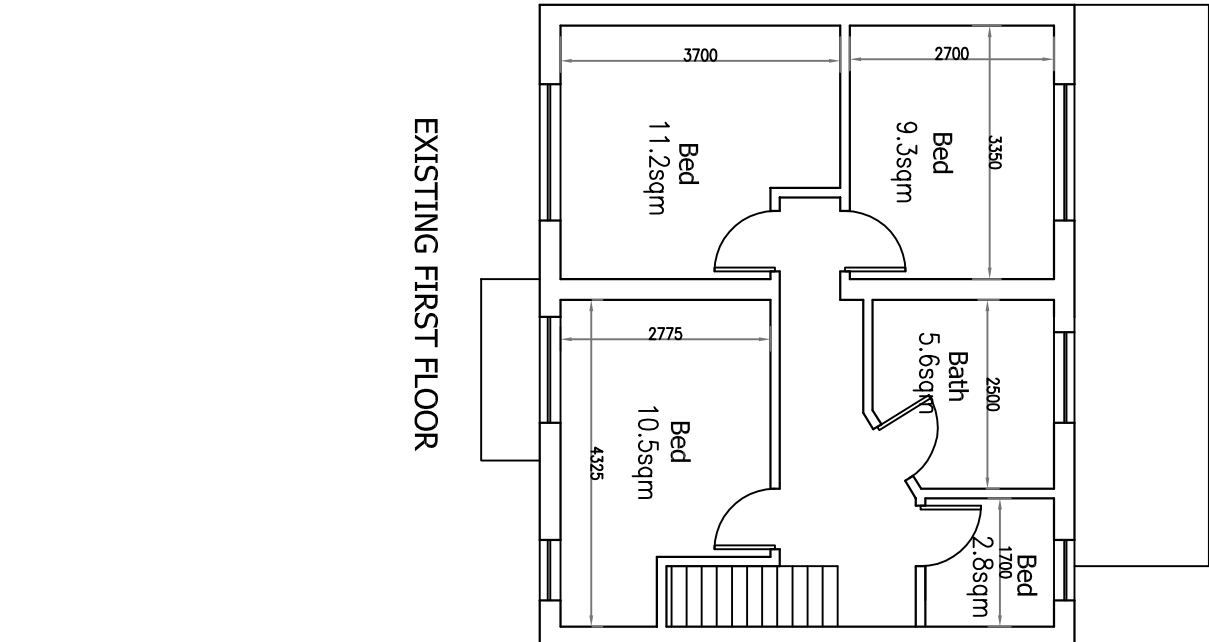
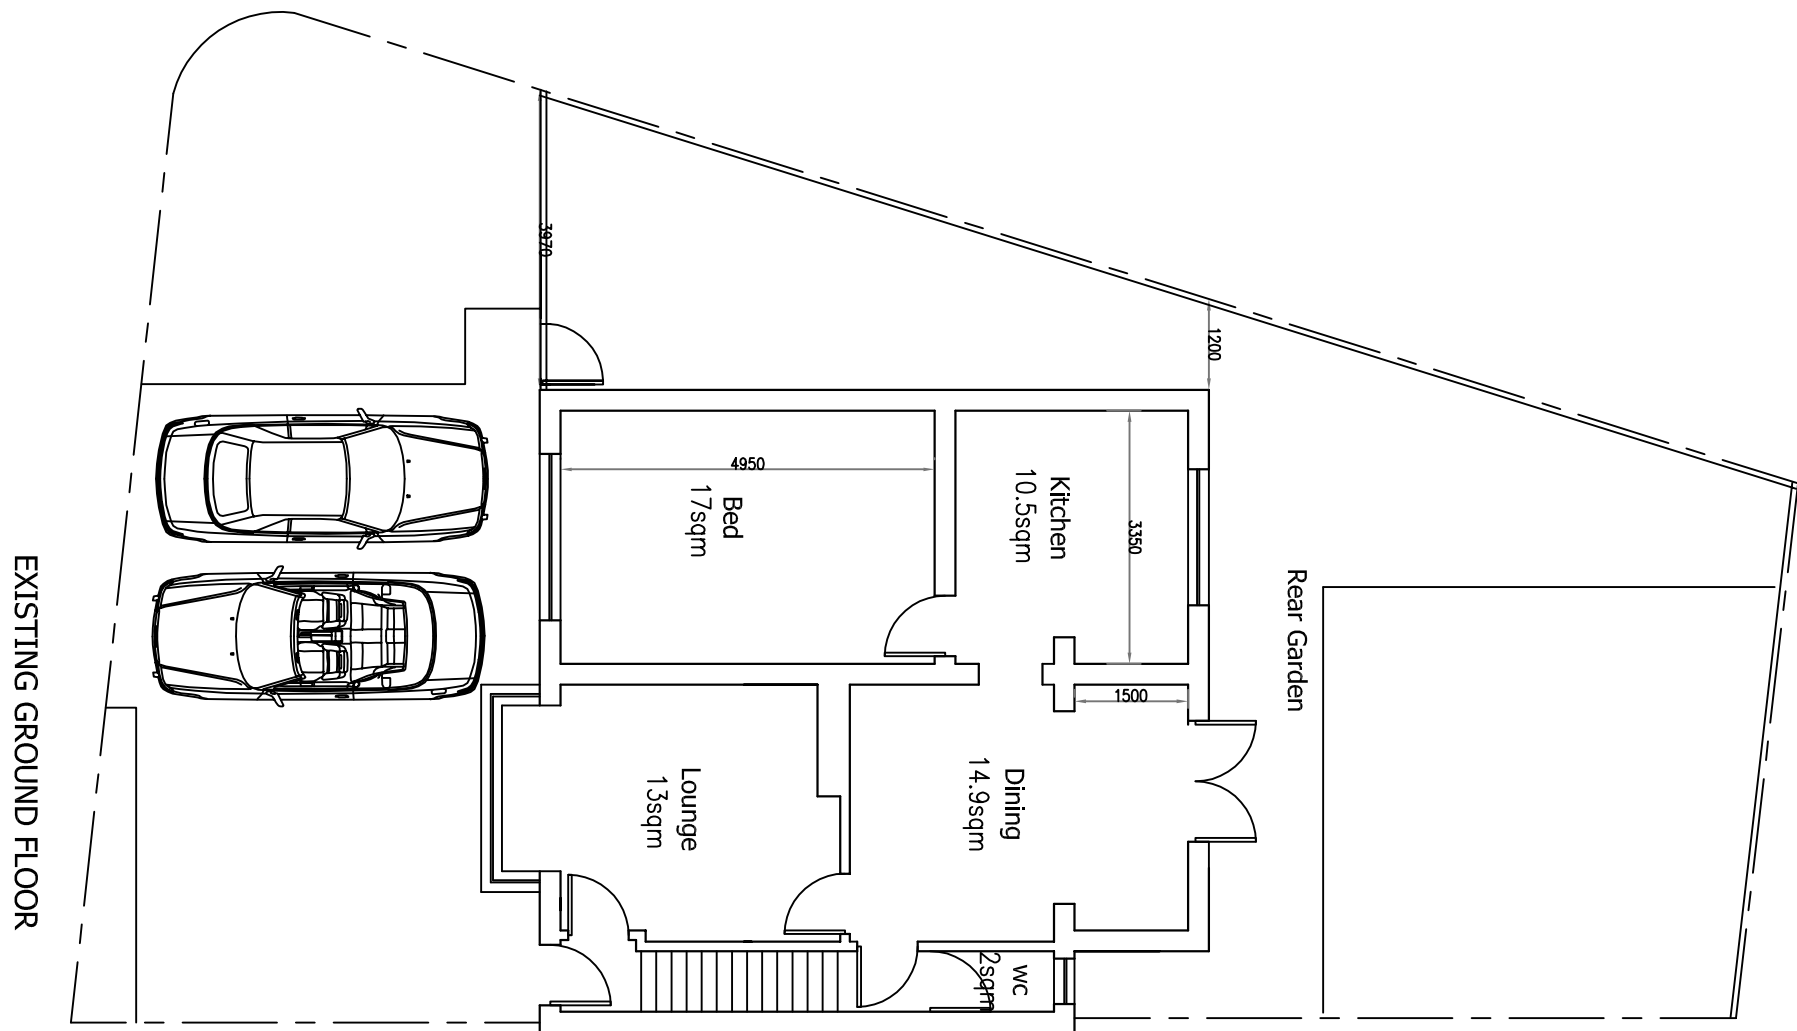
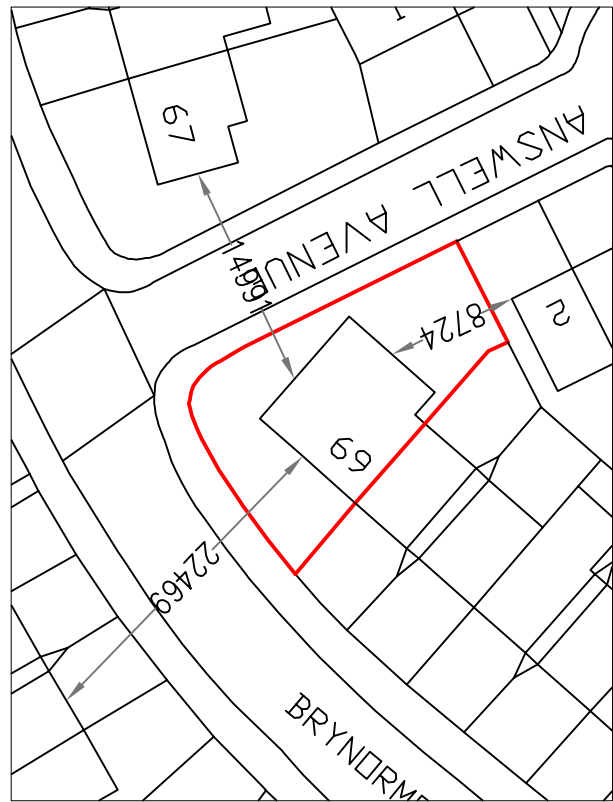




Date	Rev.	Initials

This drawing is subject to copyright and is not to be reproduced in part or whole without approval. Figured dimensions take precedence over scaled measurements from the drawing. All dimensions and drawings to be checked by Client and Contractor and discrepancies clarified with the Client prior to the whole of the works to commence. Planning Approval & Conditions and current Building Regulations. No work to commence without Planning & Building Regulations approval. The client must ensure the project complies with the Construction Design and Management Regulations 2015 or if interested party is observed, as well as compliance with Party Wall Act 1996.

Notes

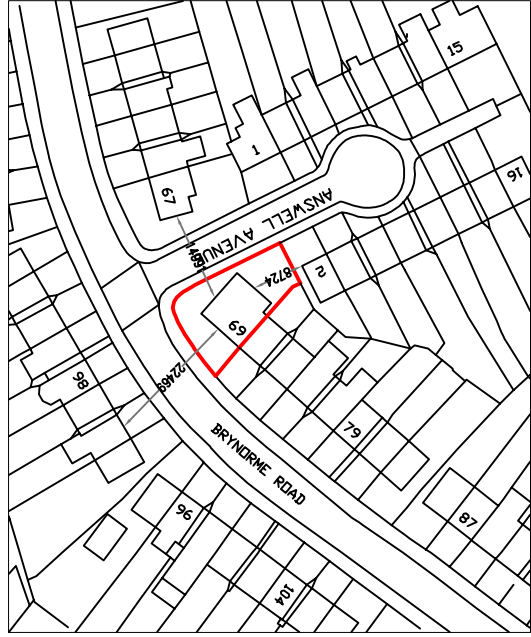

LOCATION PLAN (1:1250)
© Crown copyright and database rights 2022
Ordnance Survey 0100031673

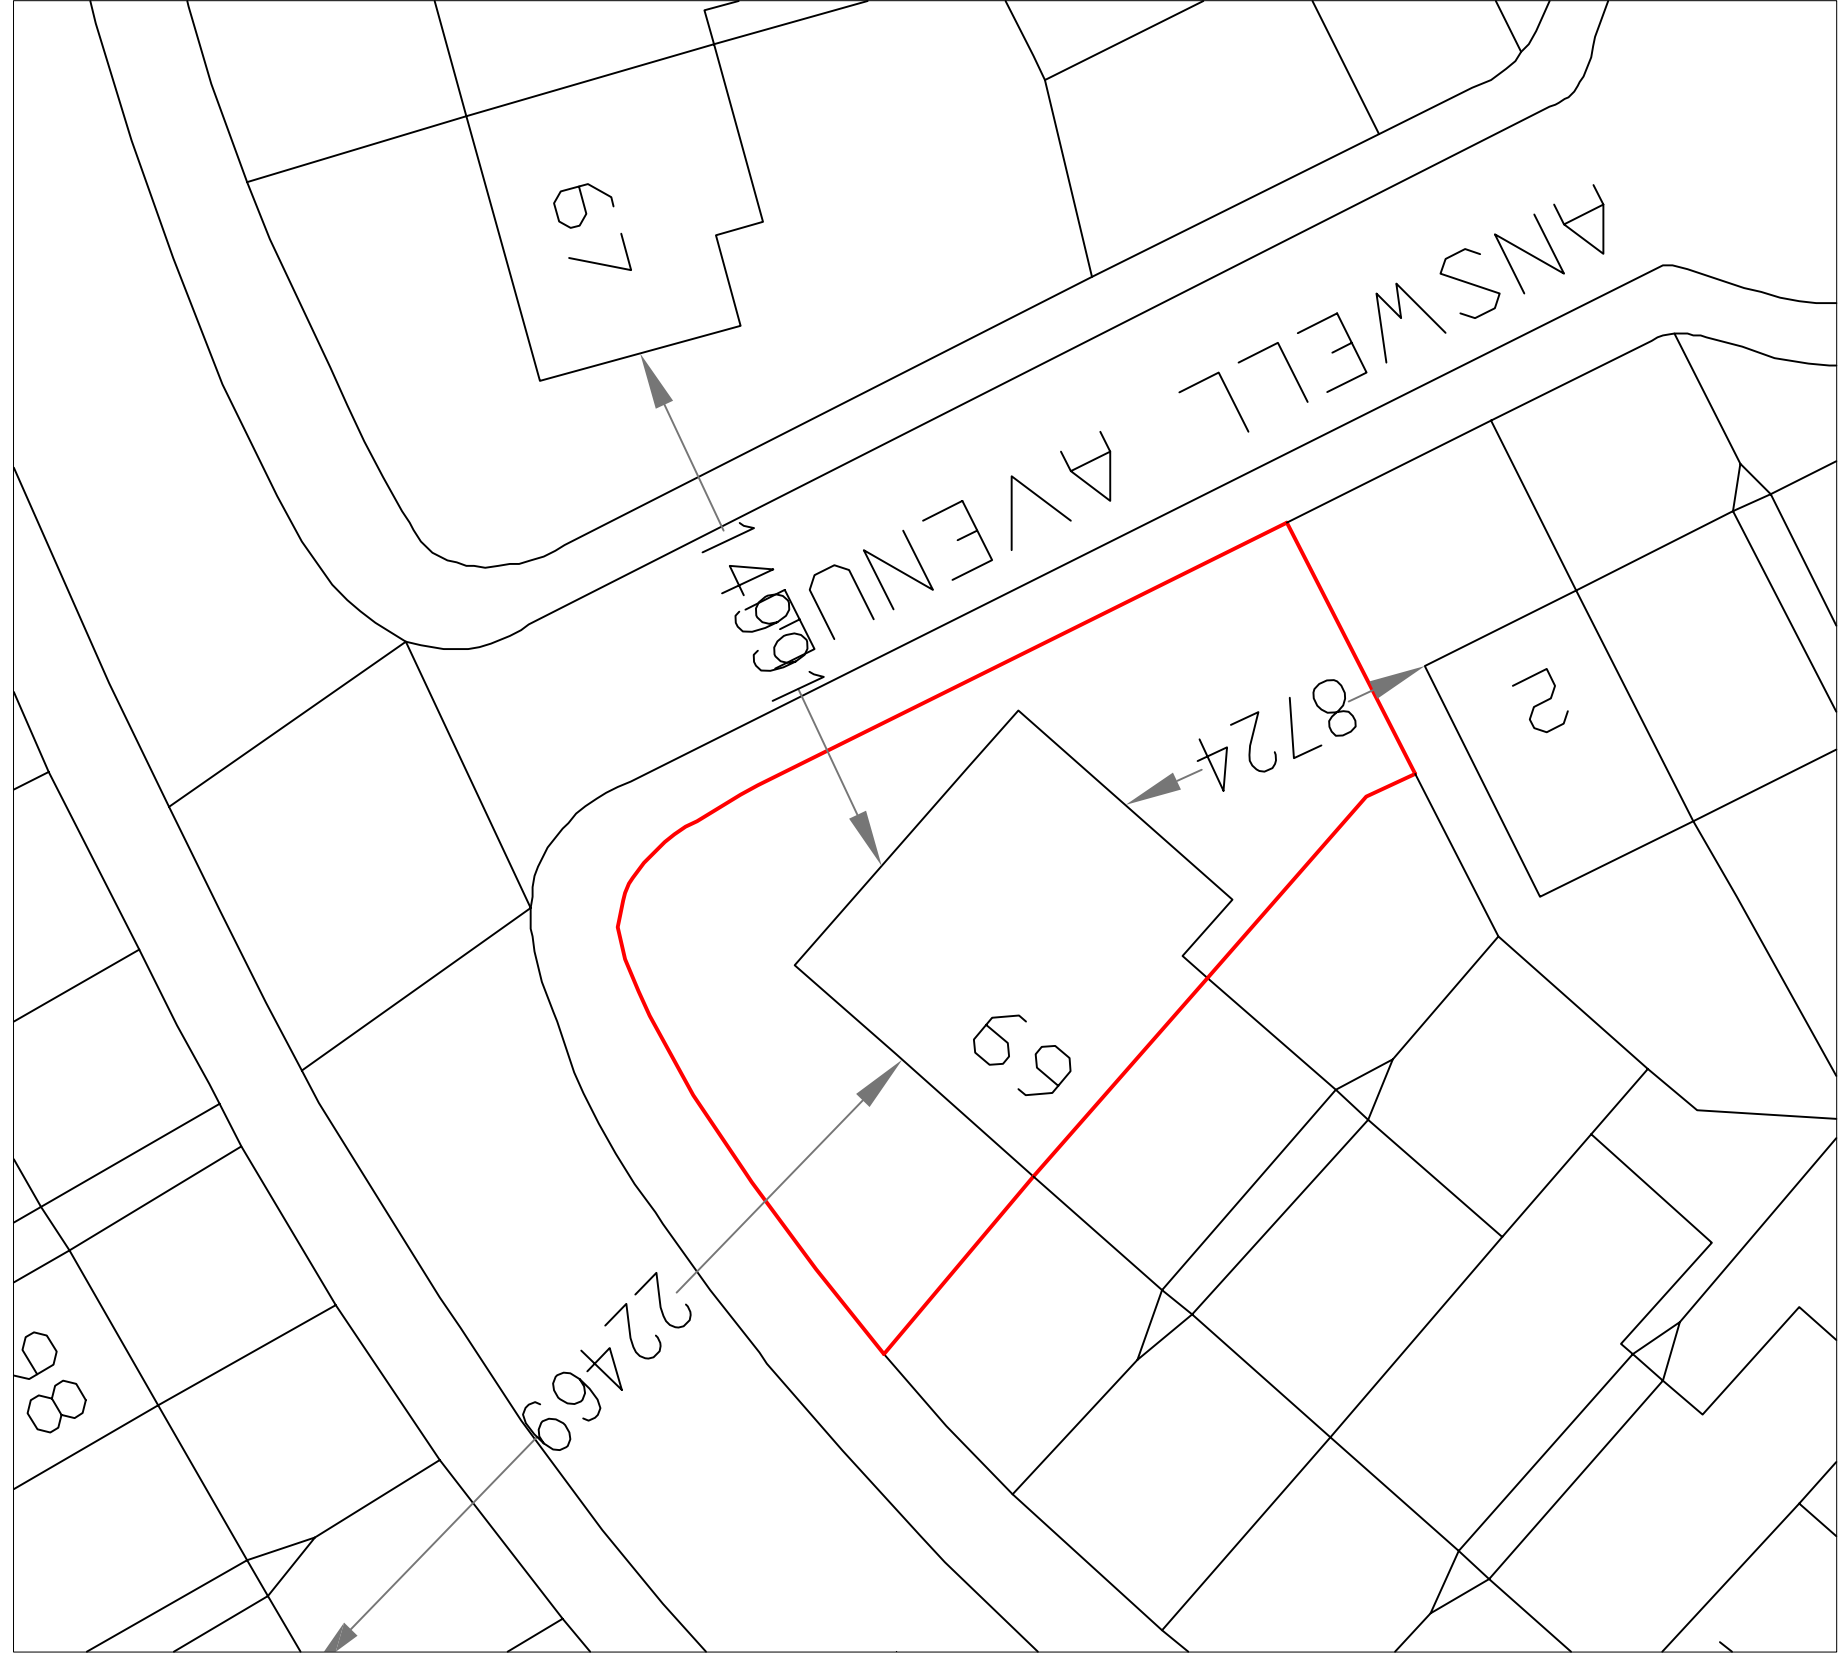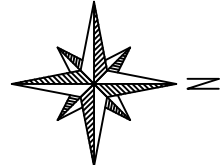

SITE PLAN (1:200)

RAD The White House, 42-44 Chorley New Road, Bolton BL1 4AP Tel : 01204 322196 Fax : 01204 214110 Mob: 07790 361104 Email: info@redesignprojects.co.uk	Project	69 BRYNORME ROAD MANCHESTER M8 4GW	Client
	Drawn	RA	
	Date	MARCH 2022	
	Scale	1:100 @ A1 / 1:200 @ A3	
Title		EXISTING & PROPOSED PLANS	Drawing Number
			RAD/2619/22/1