

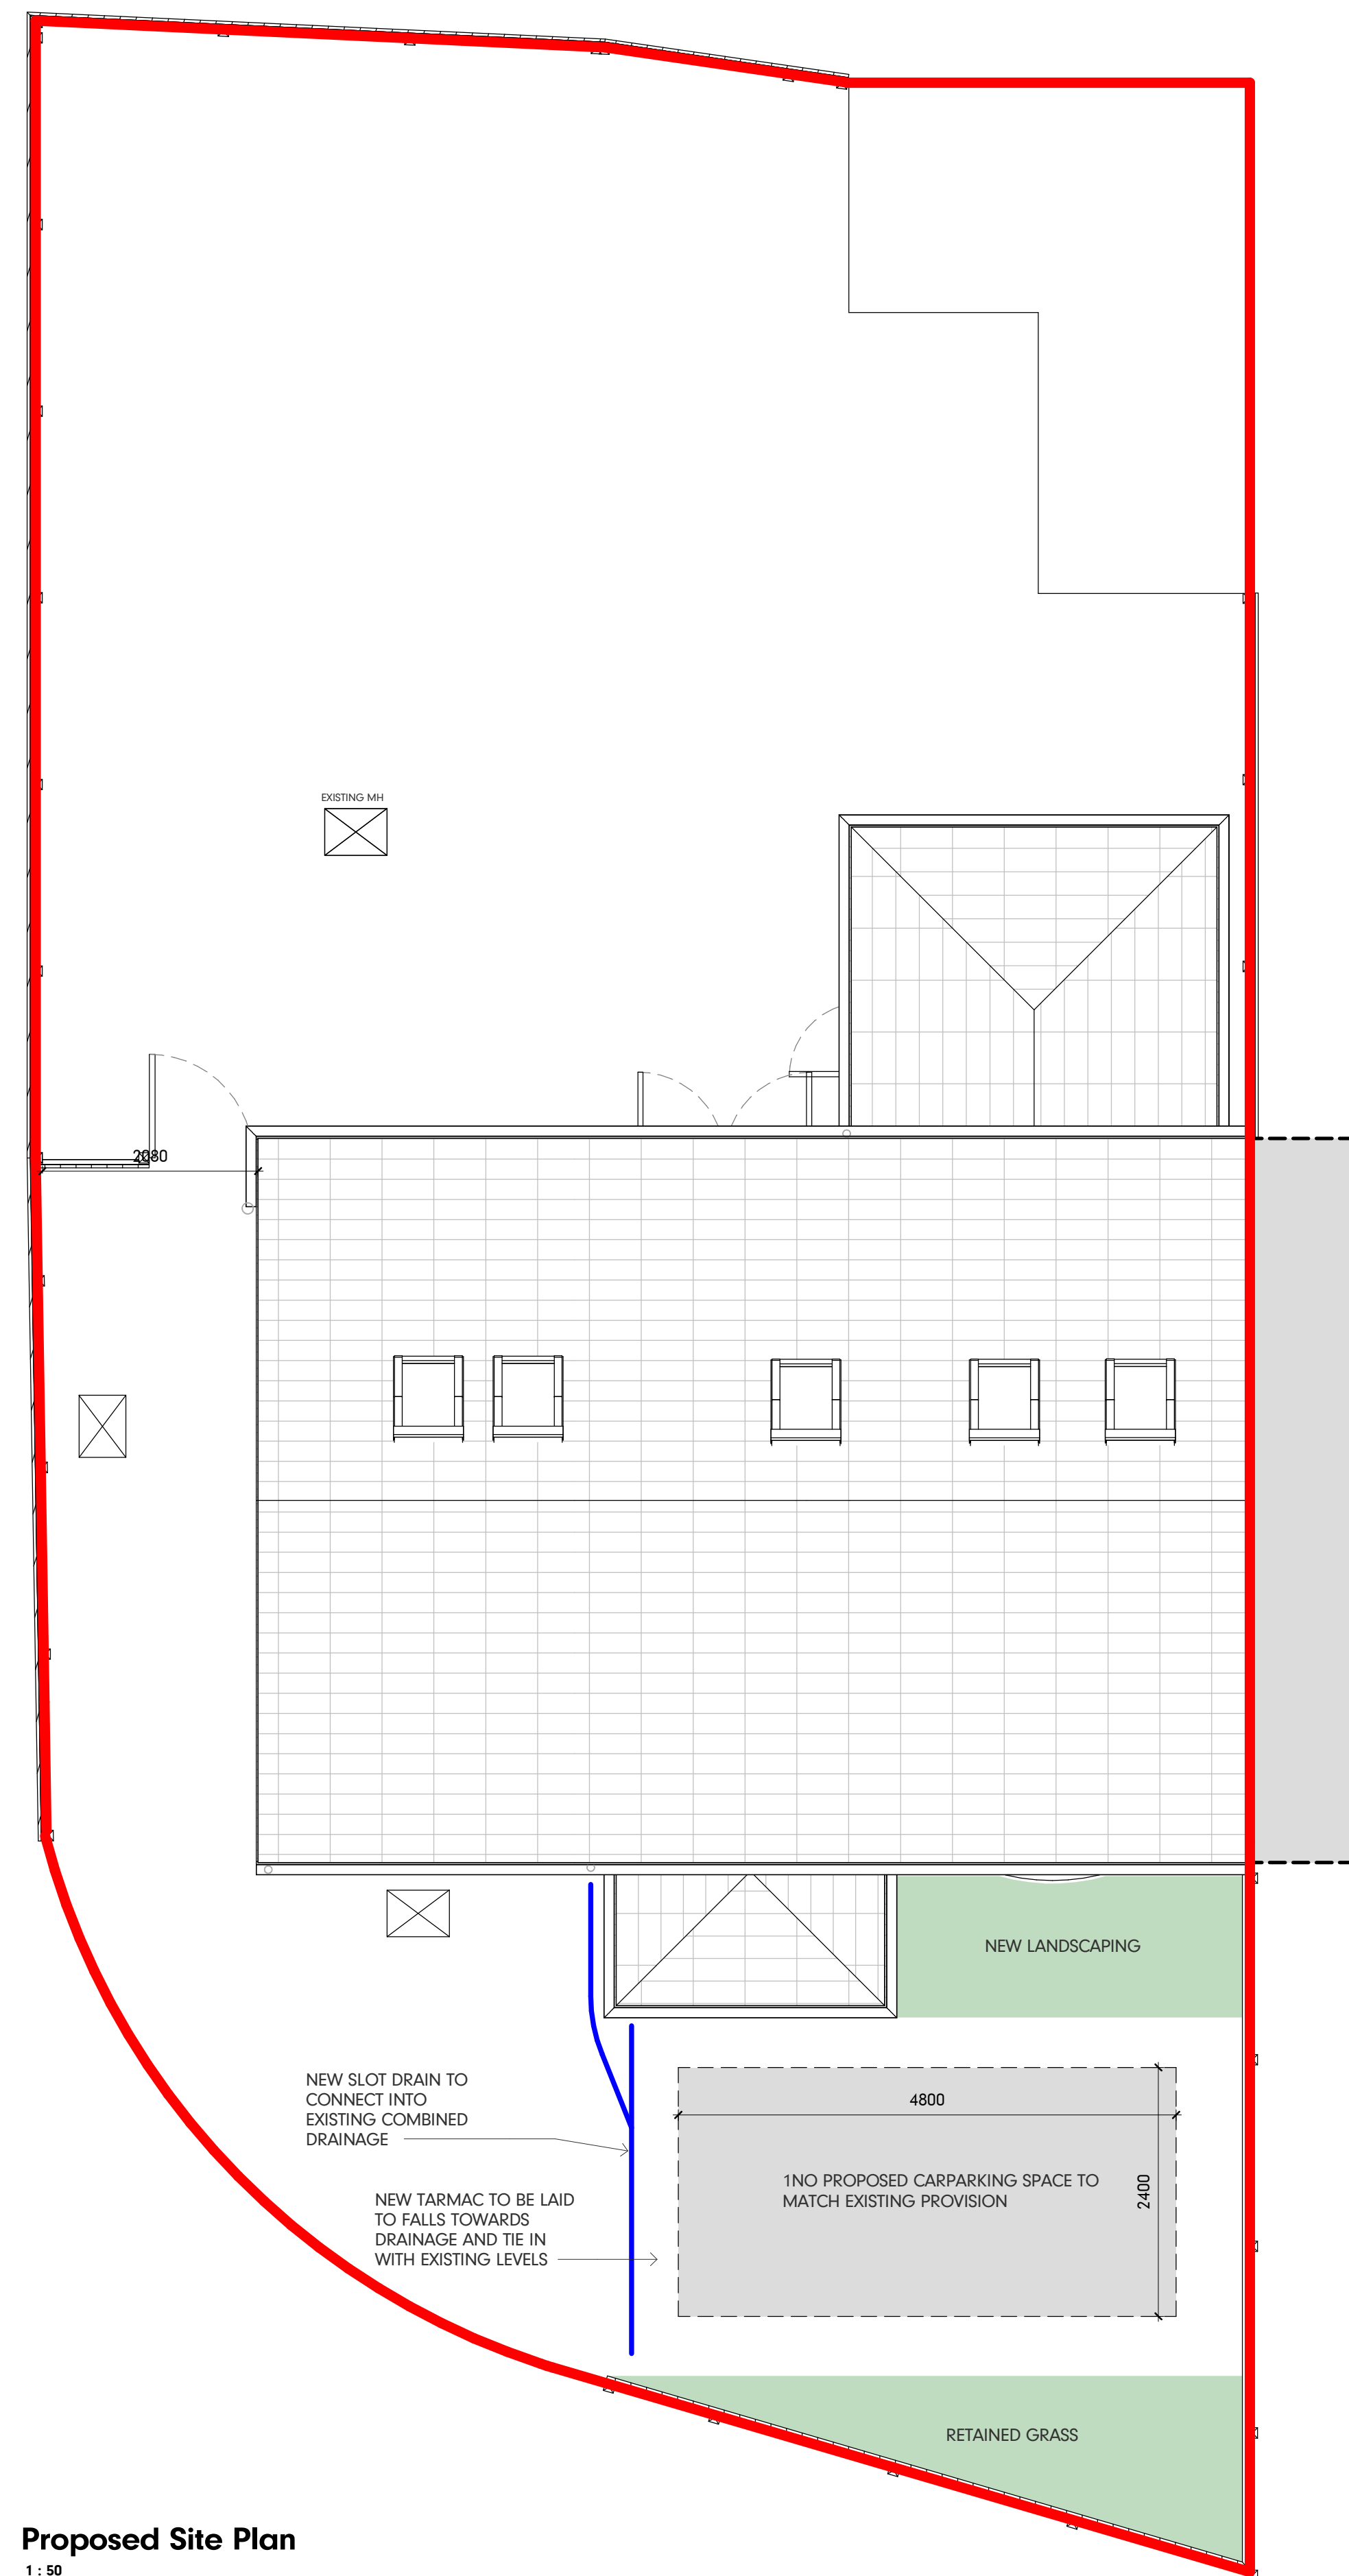


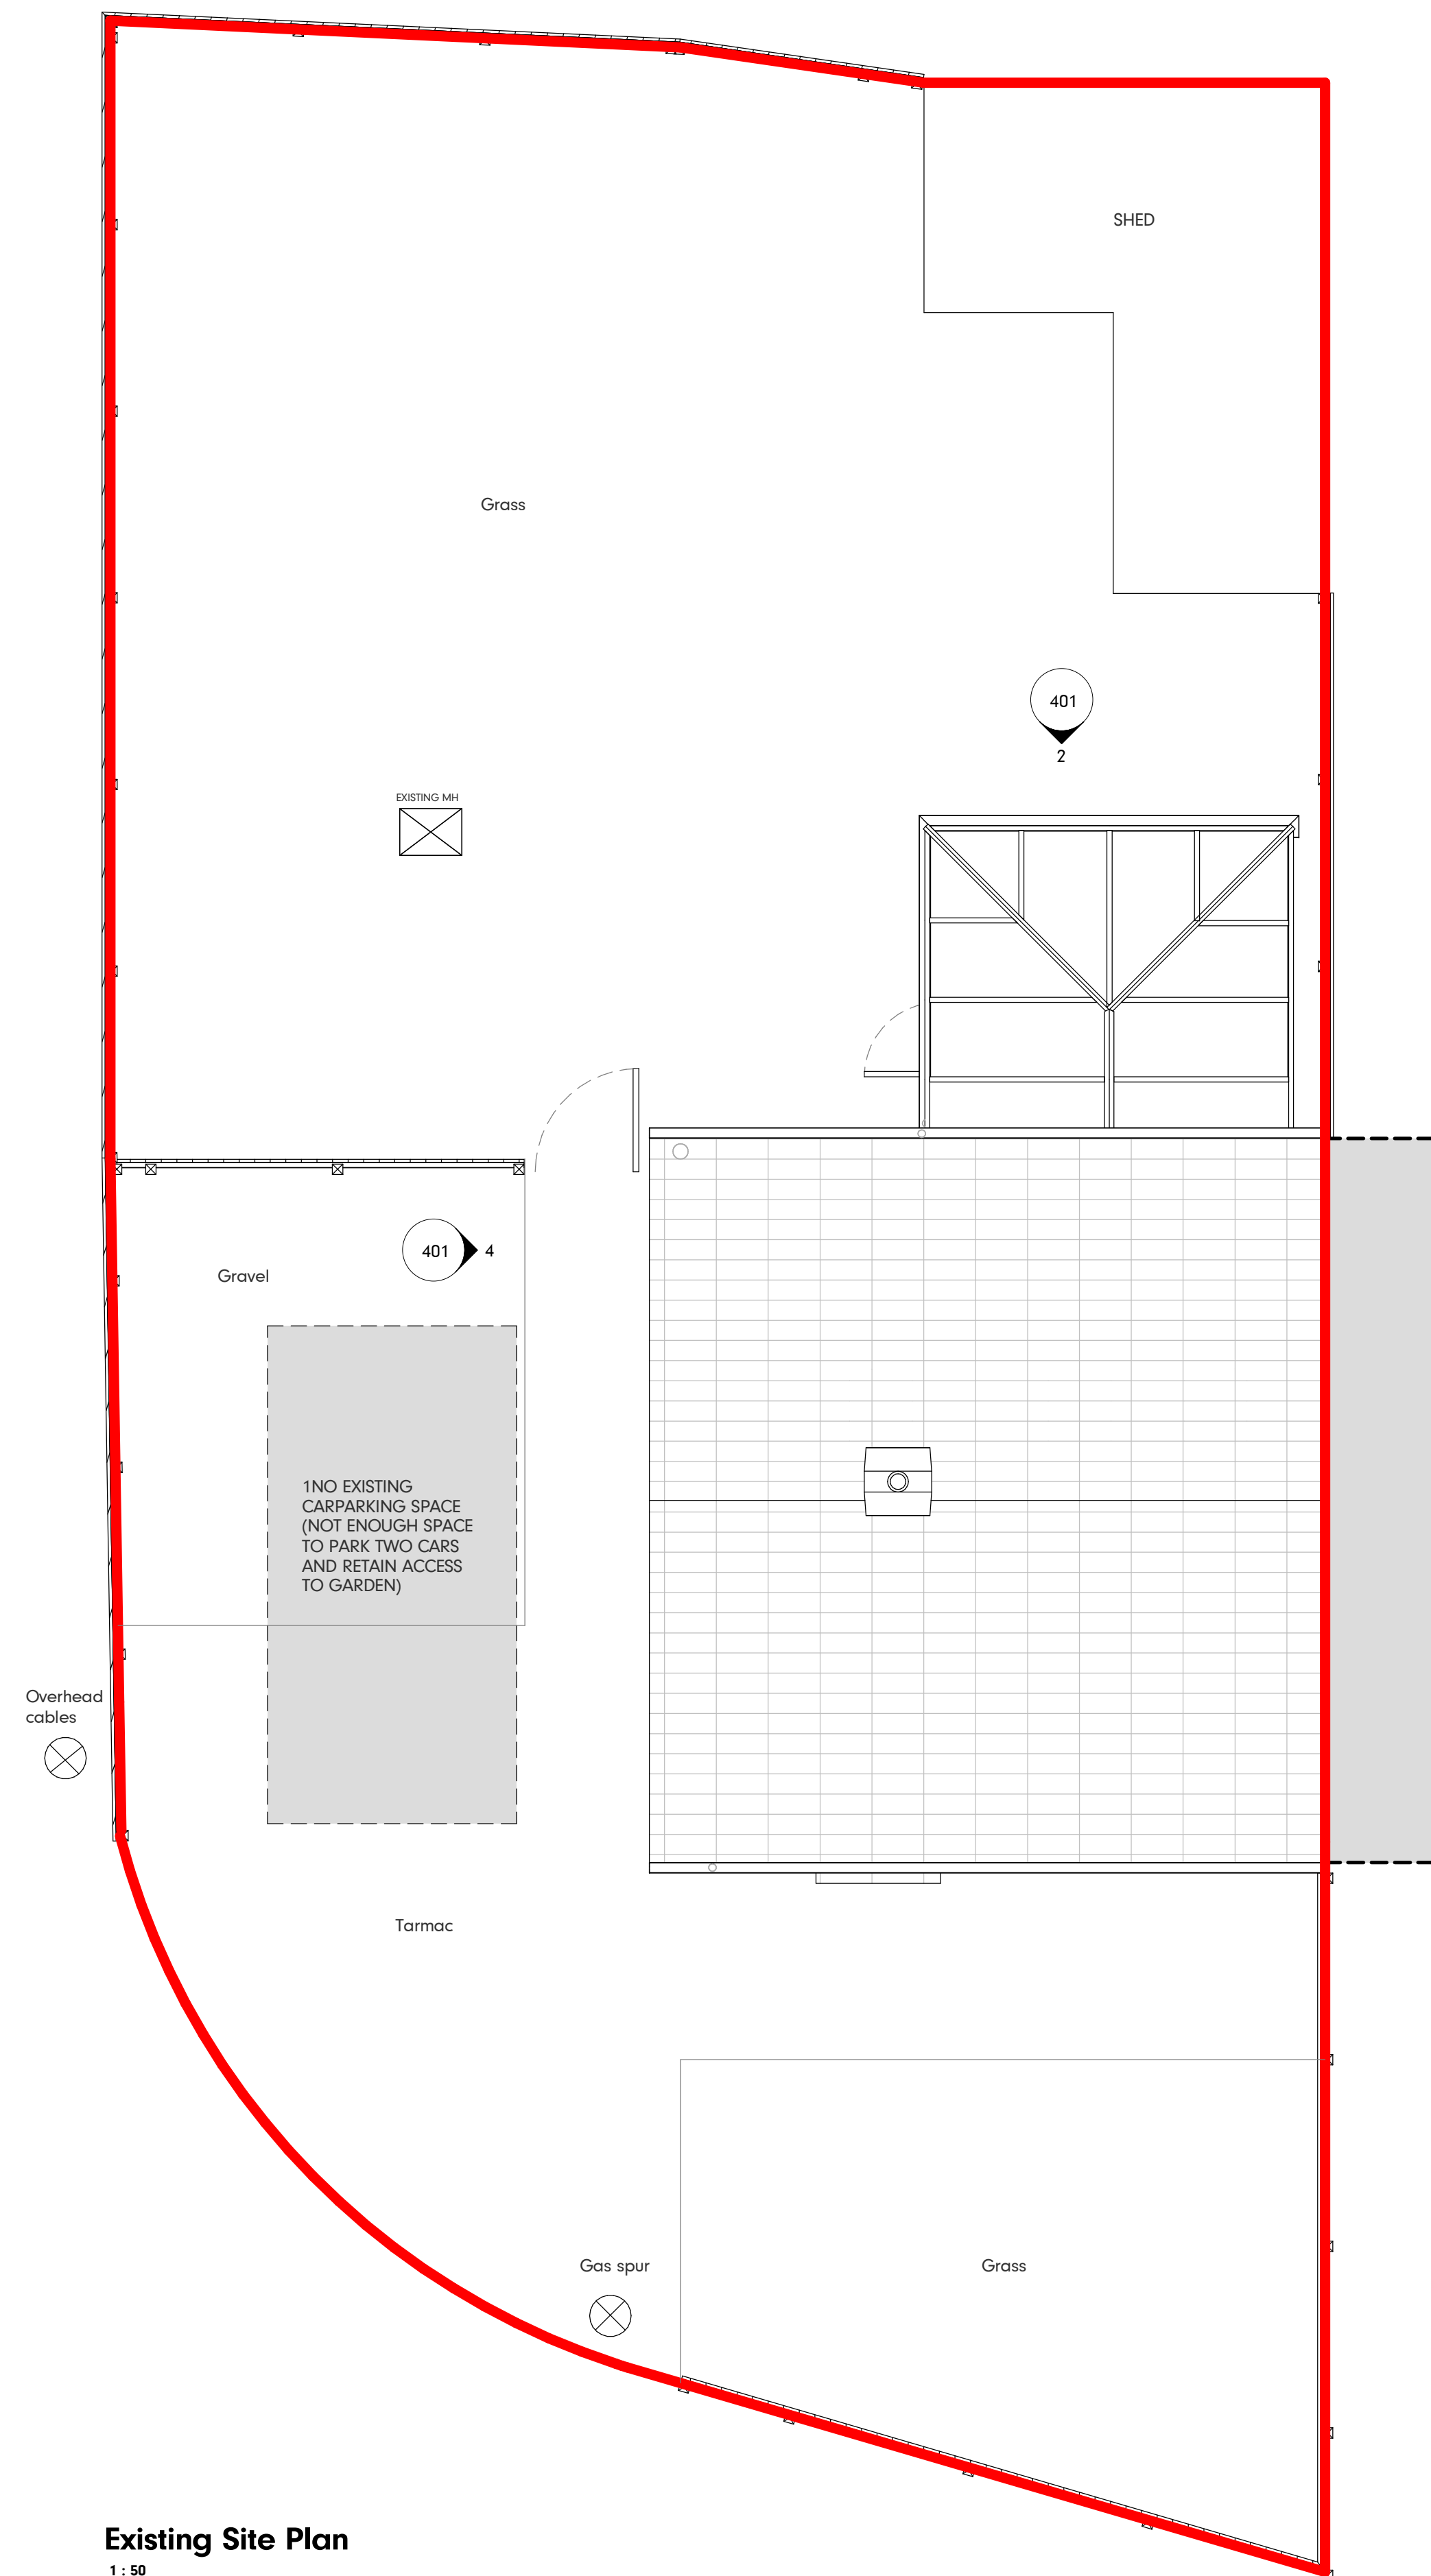

Ref	Hazard Identification		Date
-----	-----------------------	---	------

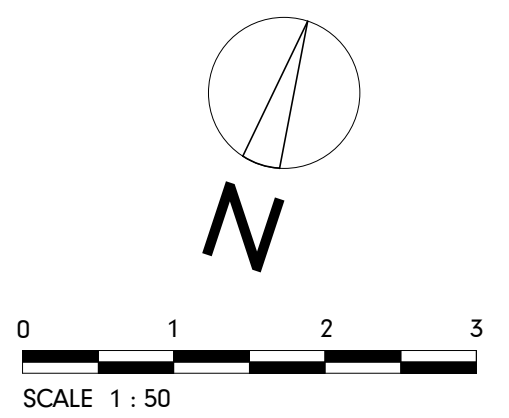

P3	REVISIONS TO REDUCE SIDE EXTENSION BY 1M IN RESPONSE TO PLANNING FEEDBACK	CSB	01.04.22
P2	VALIDATION CHANGES	CSB	18.01.22
P1	FIRST PLANNING ISSUE	CSB	17.12.21
Ref	Revision	By	Date

This drawing is © Architecture Unknown Limited and is not to be copied, reproduced or re-distributed either in whole or in part without the prior written permission of the originator.

The originator shall have no responsibility for any liability, loss, cost, damage or expense arising from or relating to any use of this document other than for its intended purpose on this project.

This drawing shall be read in conjunction with all other relevant drawings, specifications and associated documentation. Any discrepancies, errors or omissions are to be reported to the originator before proceeding with work.

All dimensions are to be checked on site by the contractor prior to proceeding with any work.



Sheet:
EXISTING AND PROPOSED SITE PLAN

Client:
HANNAH AND DEAN KENNEAR

Project:
1 CADNAM DRIVE

Drawn by: CSB	Date: OCT 2021	Size: A1
Checked by: AU	Date: OCT 2021	
Scale: 1 : 50	Drawing no. 21.099.202	Rev: P3