





PROPOSED FRONT ELEVATION scale 1:50

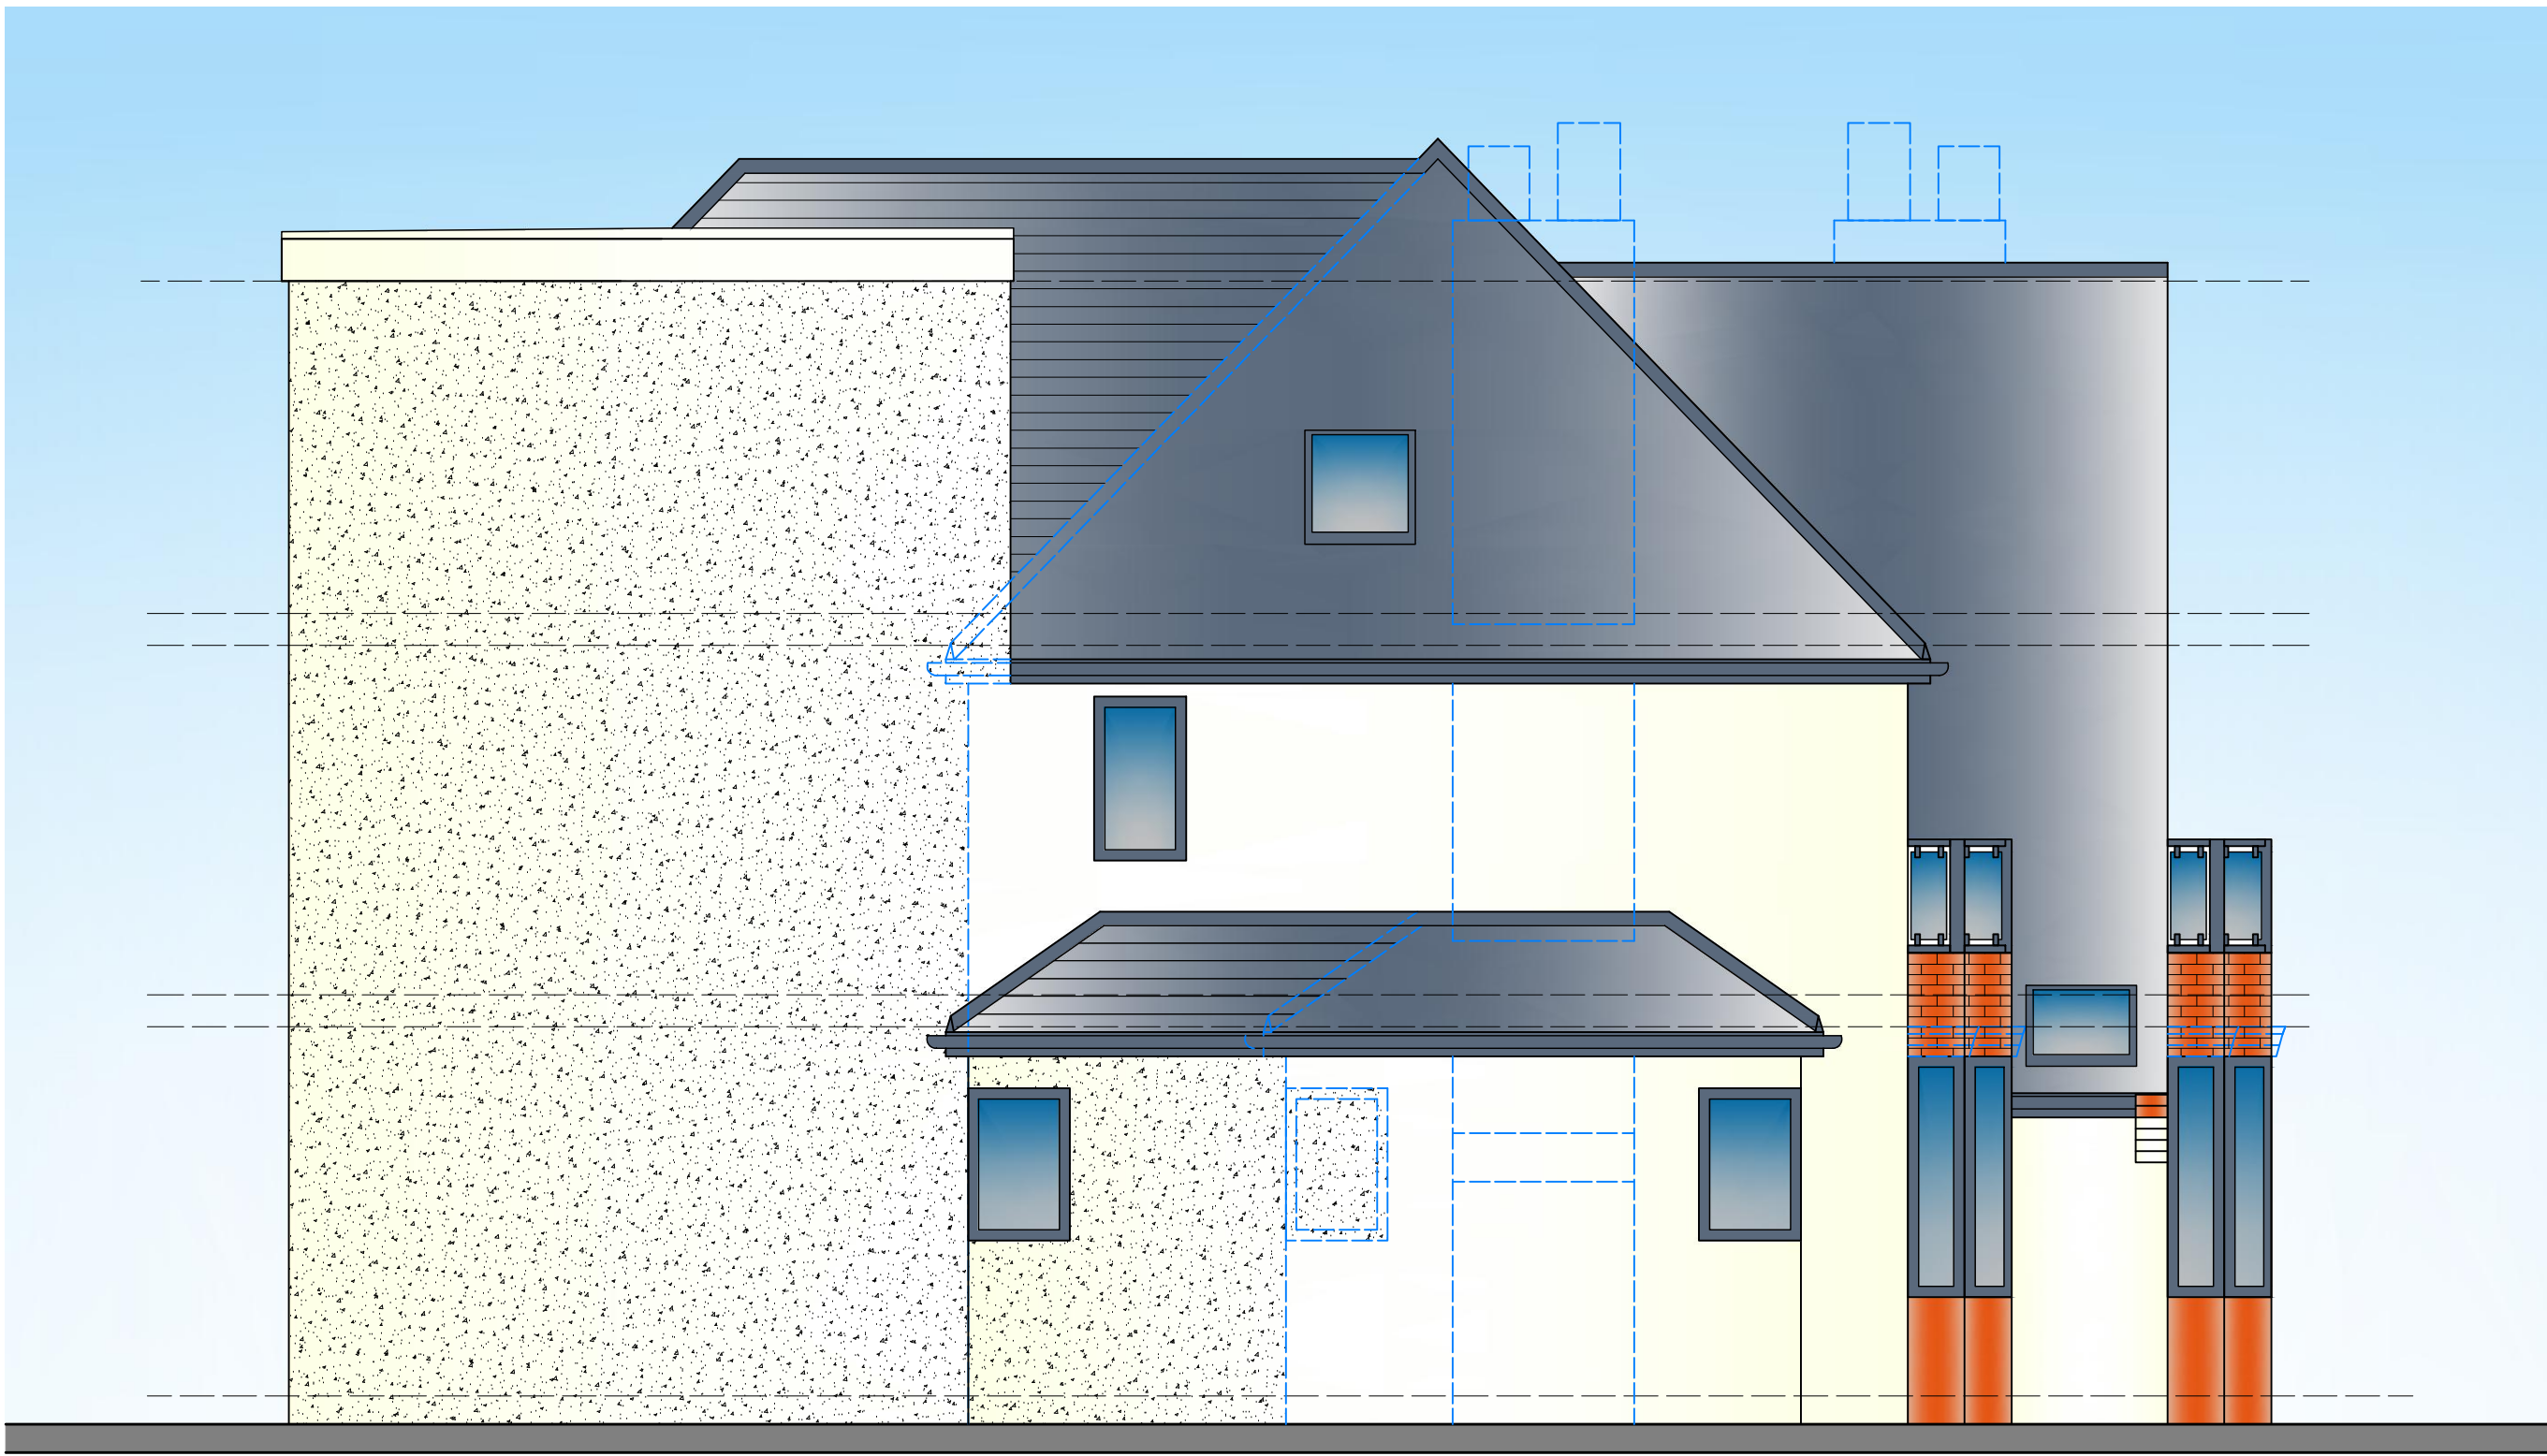

PROPOSED SIDE ELEVATION scale 1:50



PROPOSED REAR ELEVATION scale 1:50

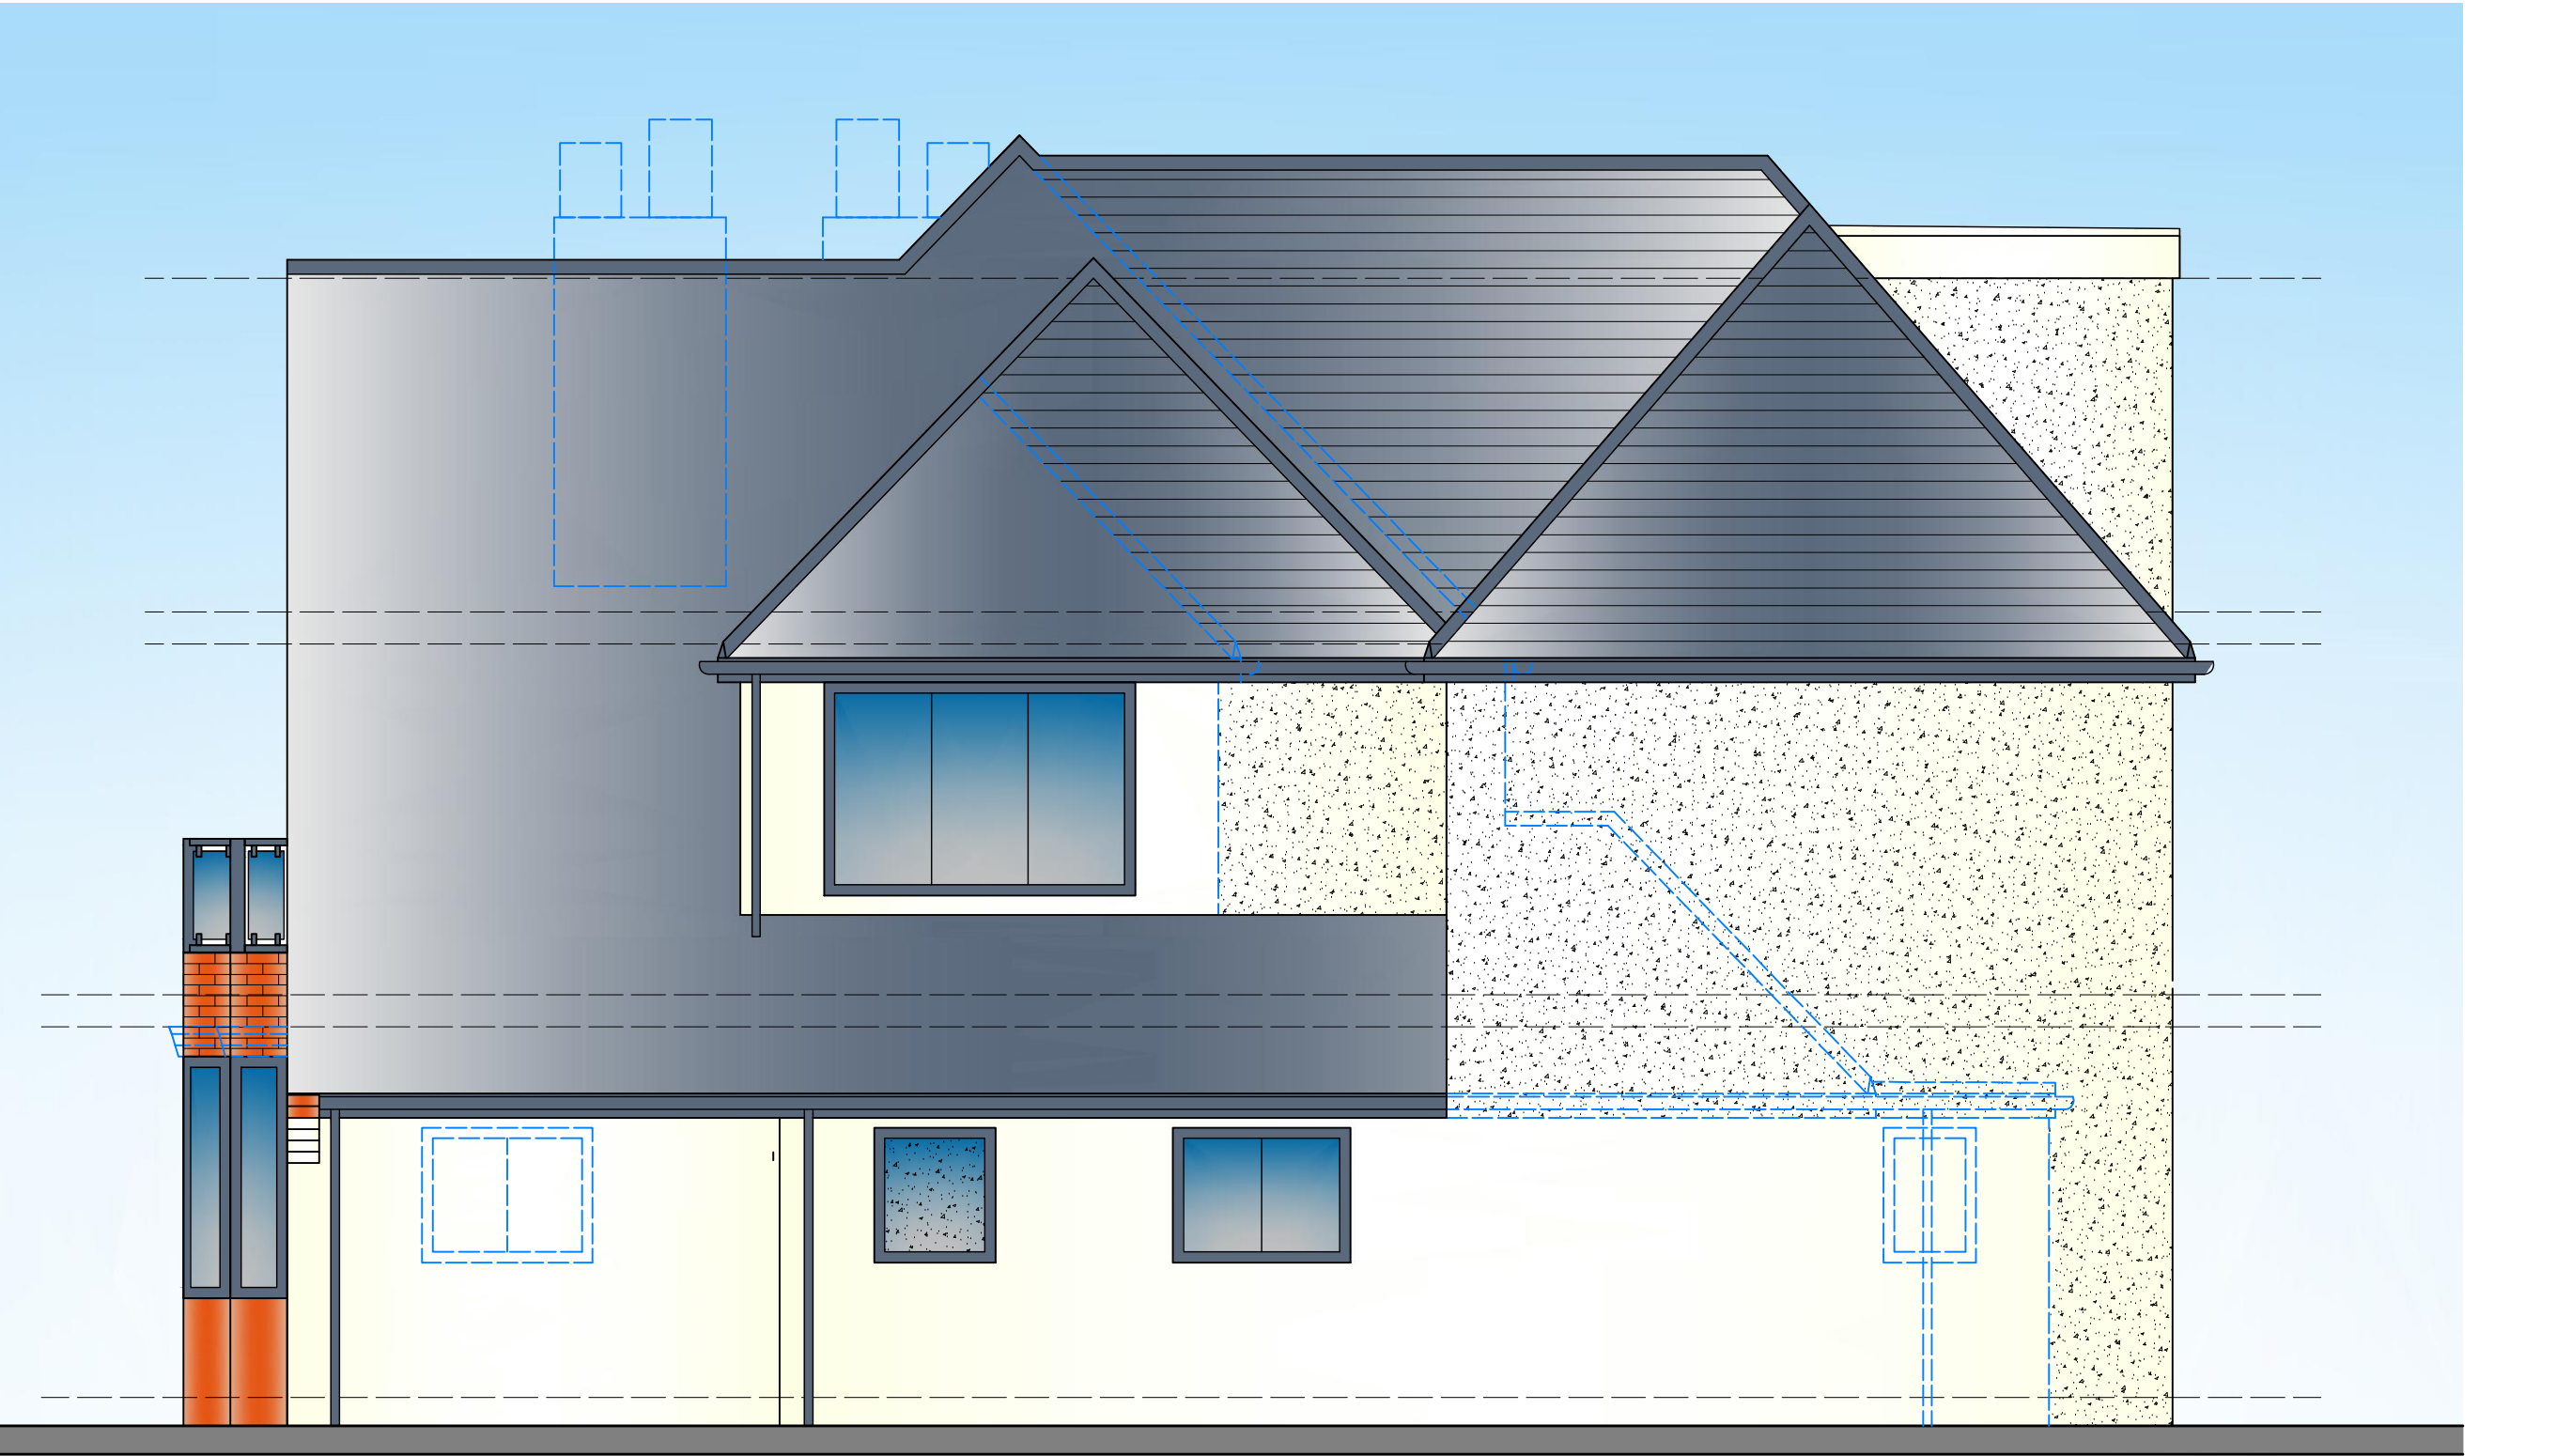

PROPOSED SIDE ELEVATION scale 1:50




EXISTING FRONT ELEVATION scale 1:100



EXISTING SIDE ELEVATION scale 1:100



EXISTING REAR ELEVATION scale 1:100

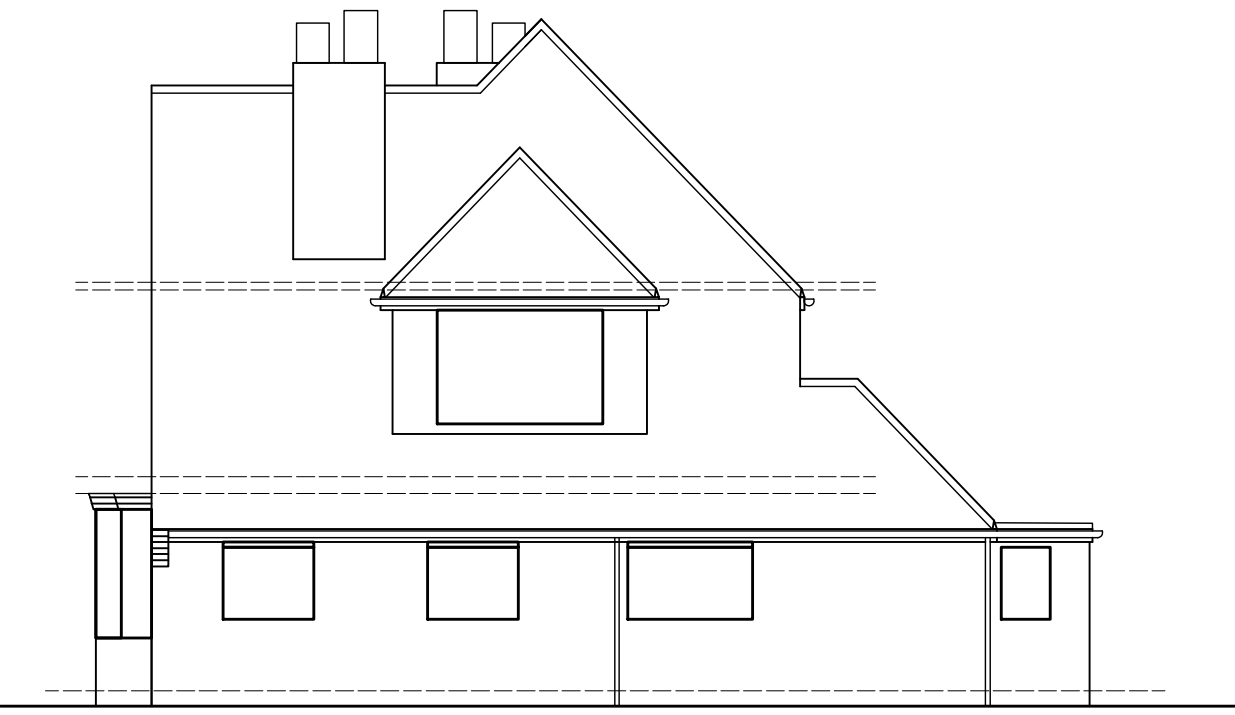

EXISTING SIDE ELEVATION scale 1:100



ARCHITECTURAL LTD

Mob : 07805560652
e-mail: tdm@live.co.uk

Client:

Address: 1 KINGSDALE ROAD, GORTON, ANCHESTER, M18 7WB

Project: MULTIPLE EXTENSIONS WITH LOFT CONVERSION AND GARAGE CONVERSION

Dwg Title: PLANNING: PROPOSED & EXISTING ELEVATIONS

Date: FEBRUARY 2022

Job No: 02.22.564

Drawn: D.L.

Scale: 1:50/100

Dwg No: PL03 rev F

Checked: D.L.