


AS PROPOSED FLOOR PLAN - CONSTRUCTION WORKS

Note:
Contractor is to verify all dimensions and levels on site prior to site works commencement. Under no circumstances are any dimensions or levels to be scaled from this drawing number for the purpose of manufacturing components. Contractor to report any discrepancies to the Designer.

DRAWING KEY

- Extent of new ground bearing slab to form new extension.
- Location of new full height timber studwork wall / infill.
- Location of new blockwork infill.
- Location of new cavity wall construction.
- Location of new internal timber / external aluminium door.
- Location of new uPVC window.
- G/RWP

Location of new gulley and rainwater pipe to be connected into existing below ground drainage runs.
- Location of 3 No. new polycarbonate opening rooflights to existing nursery classroom.
- Location of new flag on edge retainer detail.

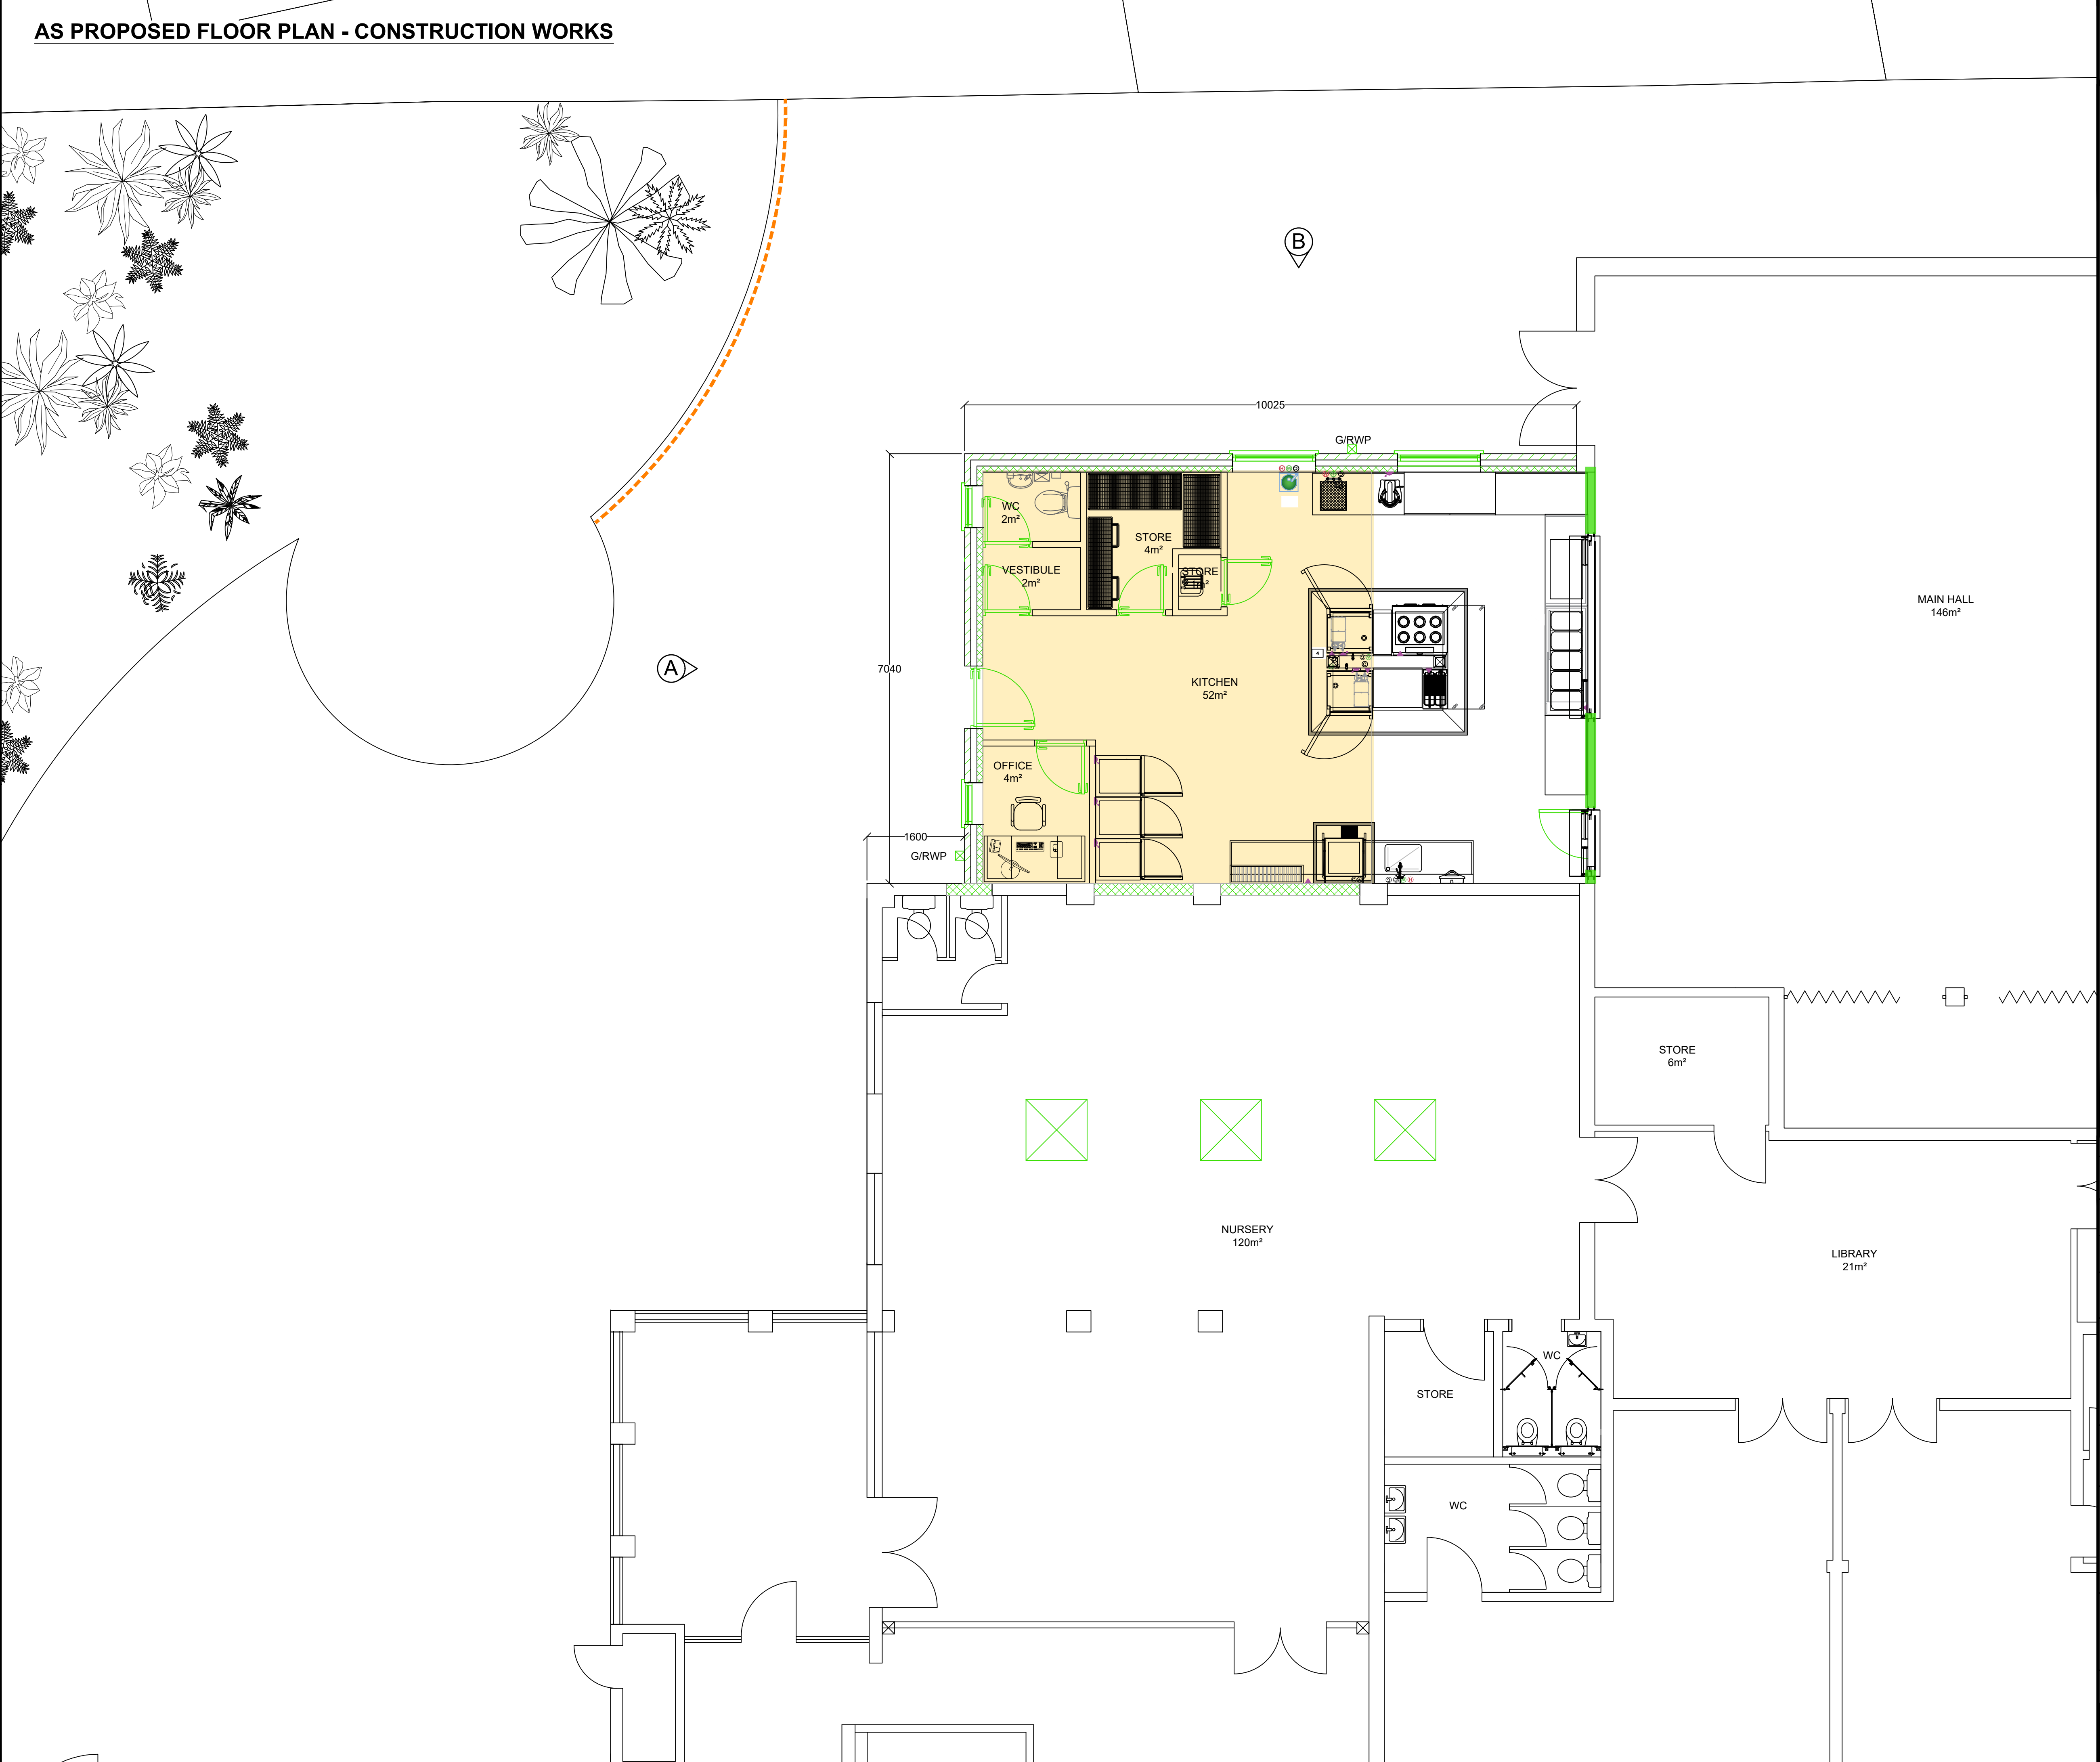

REVISION		DESCRIPTION		DATE
--		PLANNING		DEC 21
SCALE		SIGNATURE		DATE
1:50		DRAWN	LP	DEC 21
ORIGINAL SIZE		CHECKED	MAB	DEC 21
A1		APPROVED	MAB	DEC 21
This drawing is copyright and may not be reproduced or made use of unless expressly agreed by M Bradbury Consulting Ltd				
CLIENT The Board of Governors St Catherine's RC Primary School School Lane Didsbury Manchester M20 6HS				
PROJECT Kitchen Extension				
Bradbury CONSULTING CHARTERED SURVEYORS 59 Wilmslow Road, Handforth, Cheshire, SK9 3EN WEB: www.bradbury-consulting.co.uk TEL: 01625 522 209				
TITLE AS PROPOSED FLOOR PLAN				
JOB NUMBER		2021.041		
DRAWING NUMBER		PL06		