


Elevation - E1

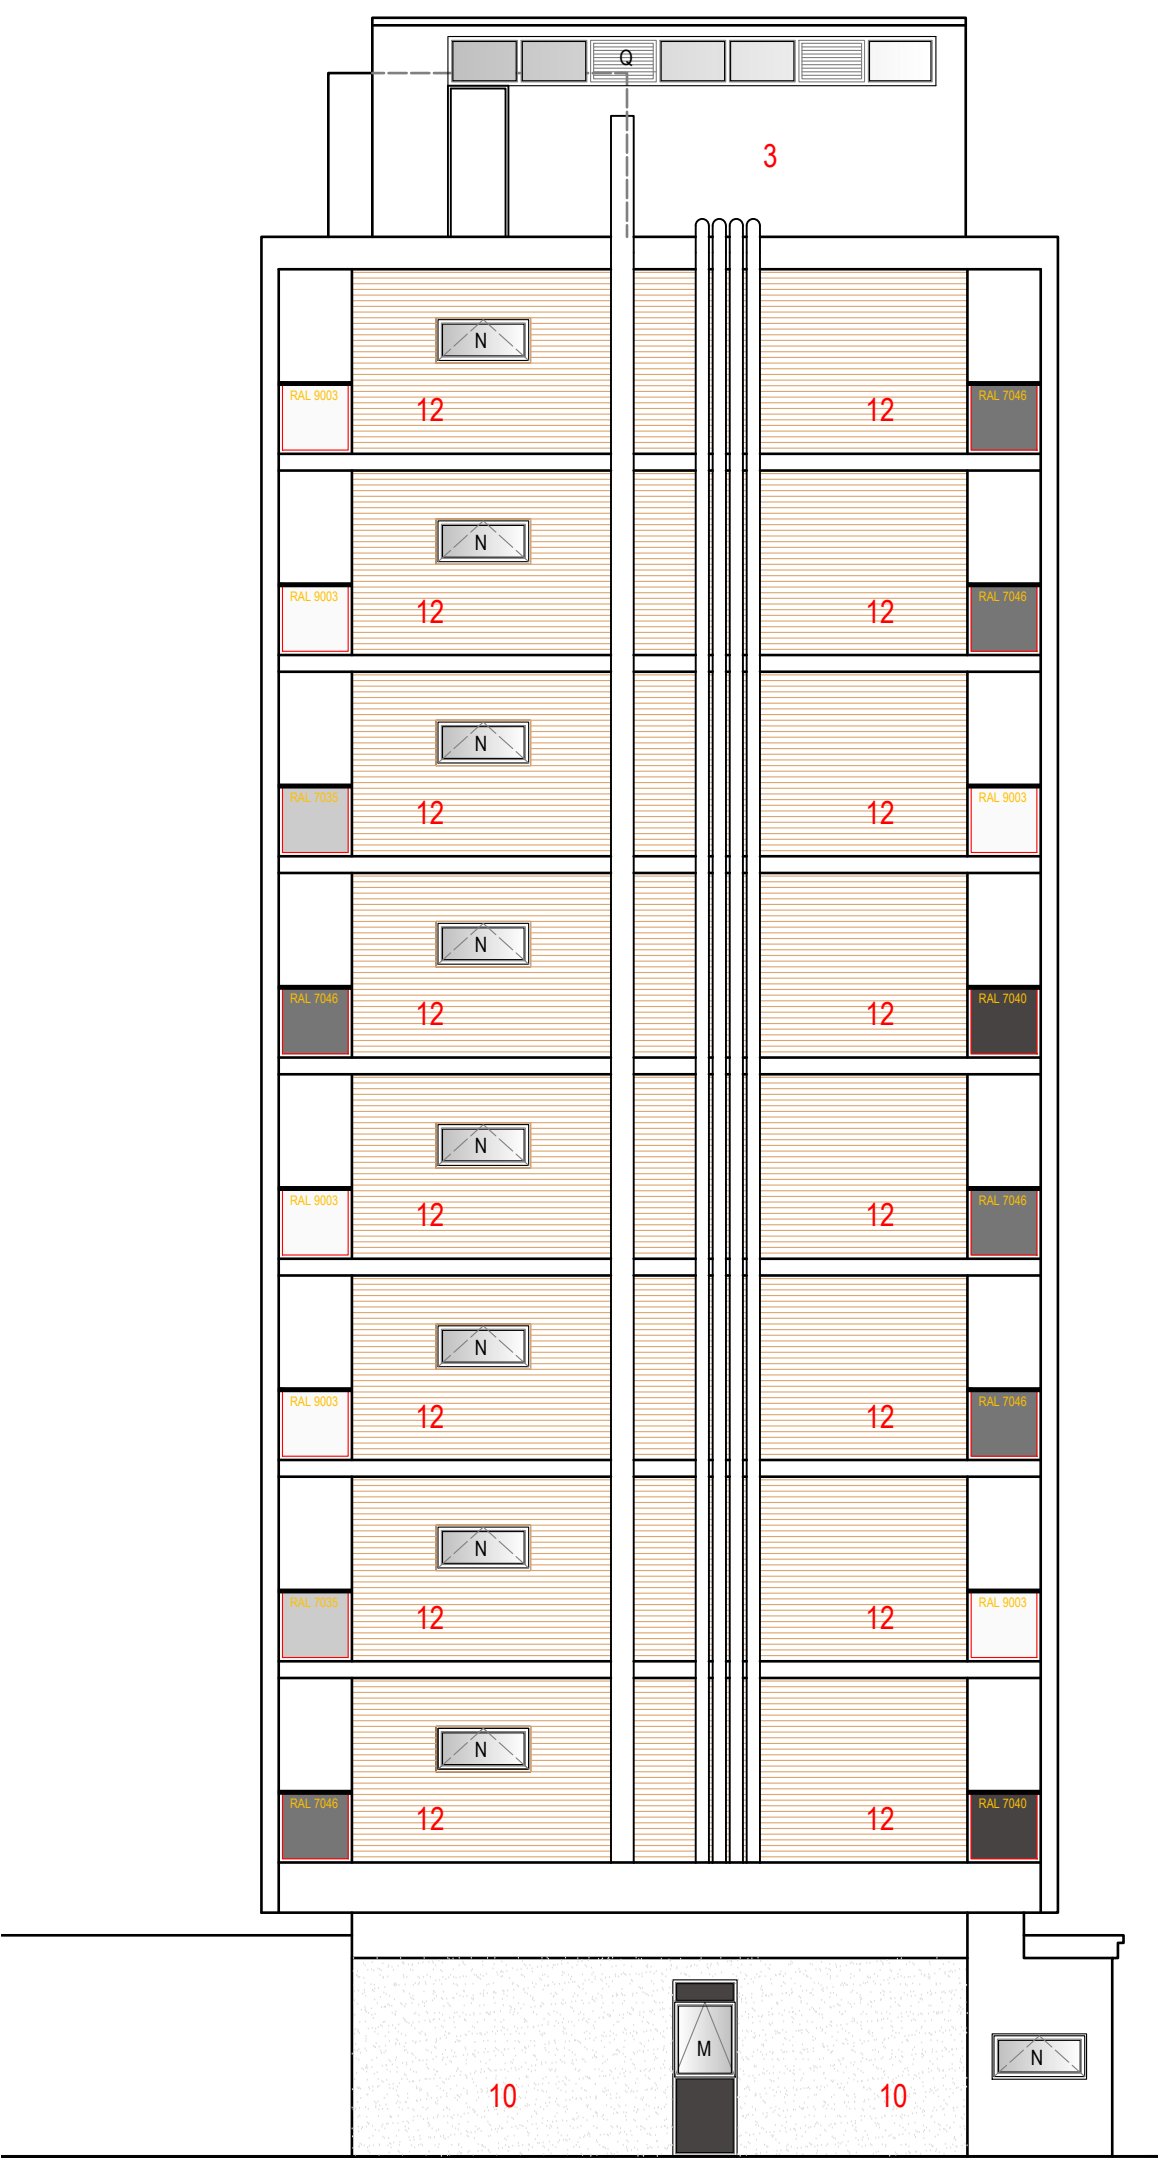

Elevation - E2



Notes:

- 1 Decorate external handrail as C5
- 2 Decorate columns and soffit as C5
- 3 Renew render as C2
- 4 Renew timber windbreak with new powder coated aluminium frame with infill panels to lower half and pyroglass to top half
- 5 Renew timber window/screen with new powder coated aluminium frame with infill panels to lower half, and pyroglass to top half
- 6 Decorate door and side panel as C5
- 7 Paint door and threshold as C5
- 8 Replace existing green housing trust sign with new 2000x400mm sign (grey with white lettering)
- 9 Paint concrete, metal and timber and decorate balconies and decks as described in specification item C5.
- 10 Decorate existing render as described in specification item C5.
- 11 Replace all timber boxing in/ductwork with 9mm Supalux as described in specification item C2
- 12 Clean all brickwork as described in specification item C2
- 13 New wall mounted building sign

Rev Date



Arcus Consulting LLP
Wakefield 0192 466 9000
Liverpool 0151 708 1080
info@arcus.uk.com

Manchester 0161 905 3222
Newcastle 0191 272 5781
www.arcus.uk.com

London 0208 8742 2512
Rugby 01788 297 127

Client

Wythenshawe Community Housing Group

Project

West View Court

Title

Elevations E1 & E2 - Without rainscreens

Scale

1:100

Date

04/04/22

Stage

TENDER

Job No

P6584

Drawing No

01

Rev

Drawn

SPO

Approved

This drawing is the copyright of Arcus. Contractors must check all dimensions on site. Do not scale the drawings. Only figured dimensions are to be worked to.

Ground floor plan

