




Revision Number	Revision Date	Revision Description
-----------------	---------------	----------------------

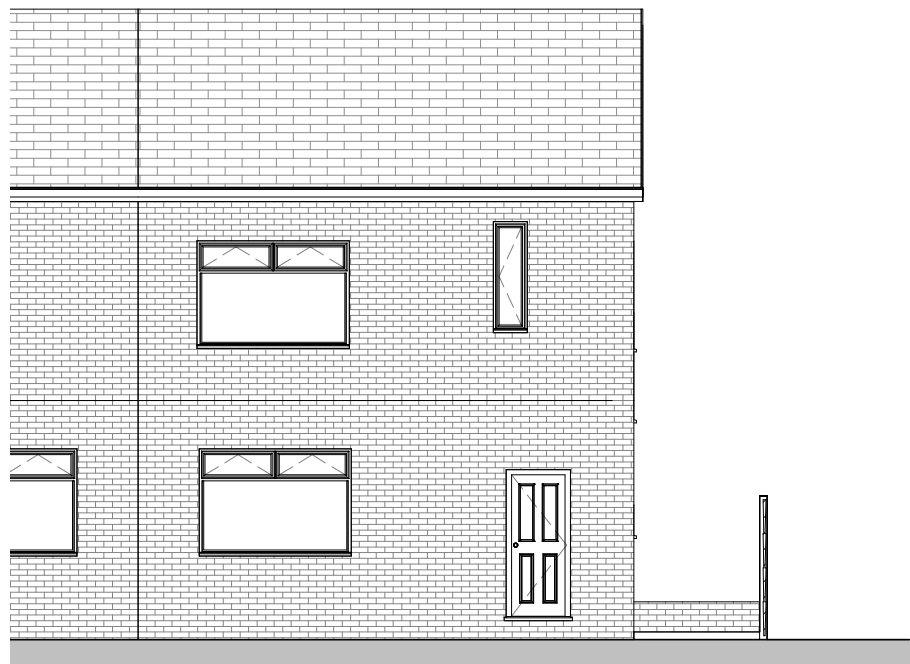

1 Front Existing
1 : 100

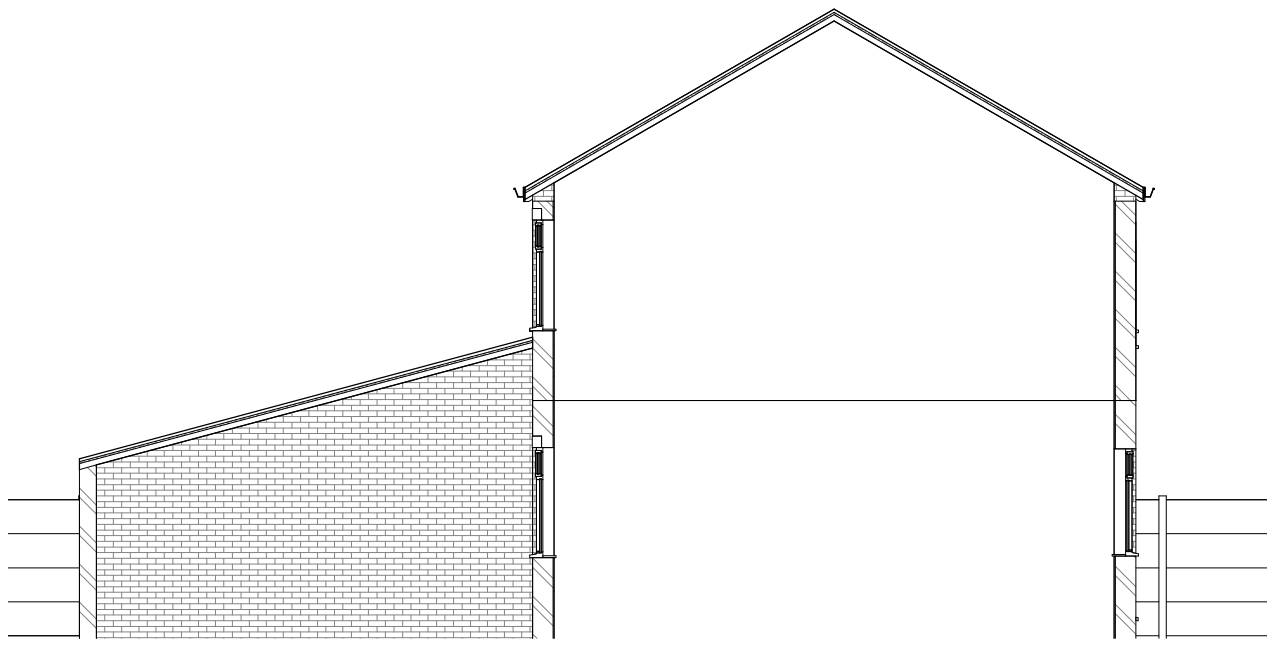

2 LHS Existing
1 : 100

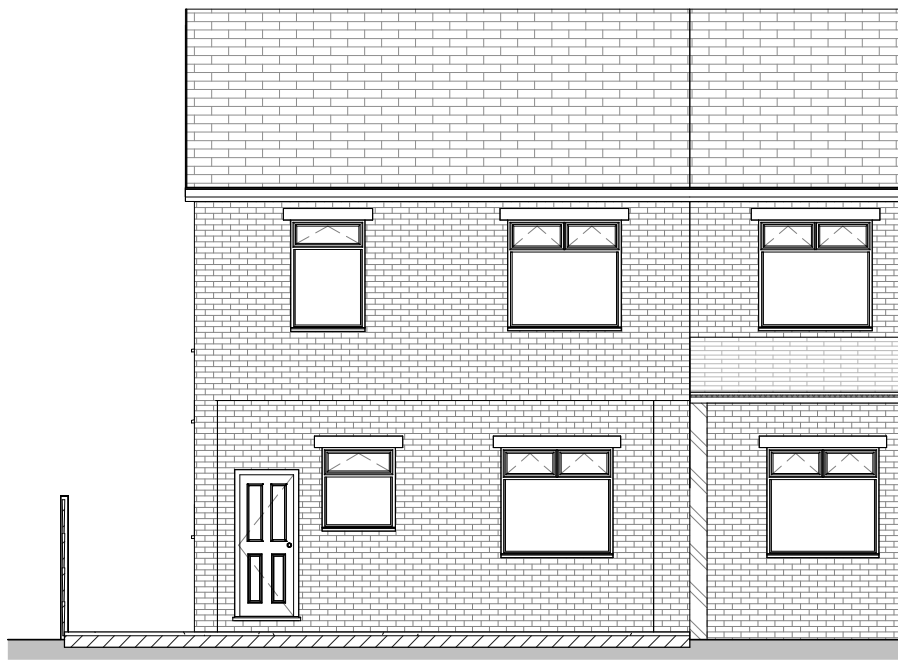


3 Rear Existing
1 : 100



4 RHS Existing
1 : 100




5 Front Proposed
1 : 100

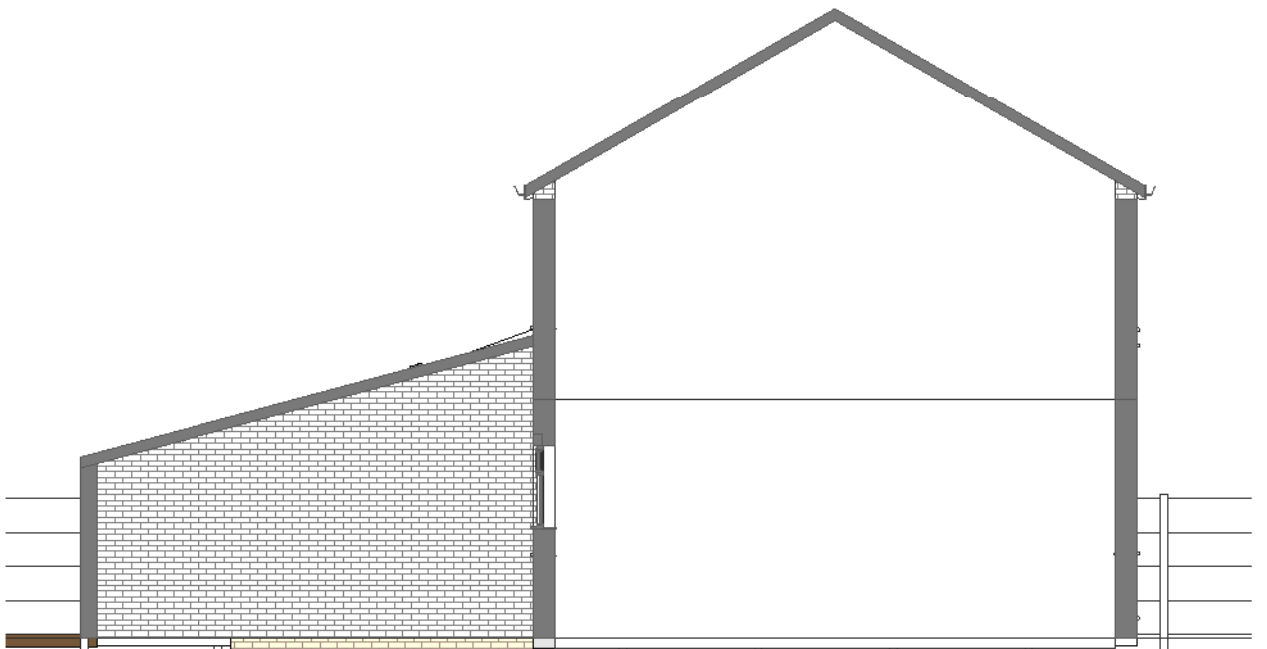


6 LHS Proposed
1 : 100




7 Rear Proposed
1 : 100

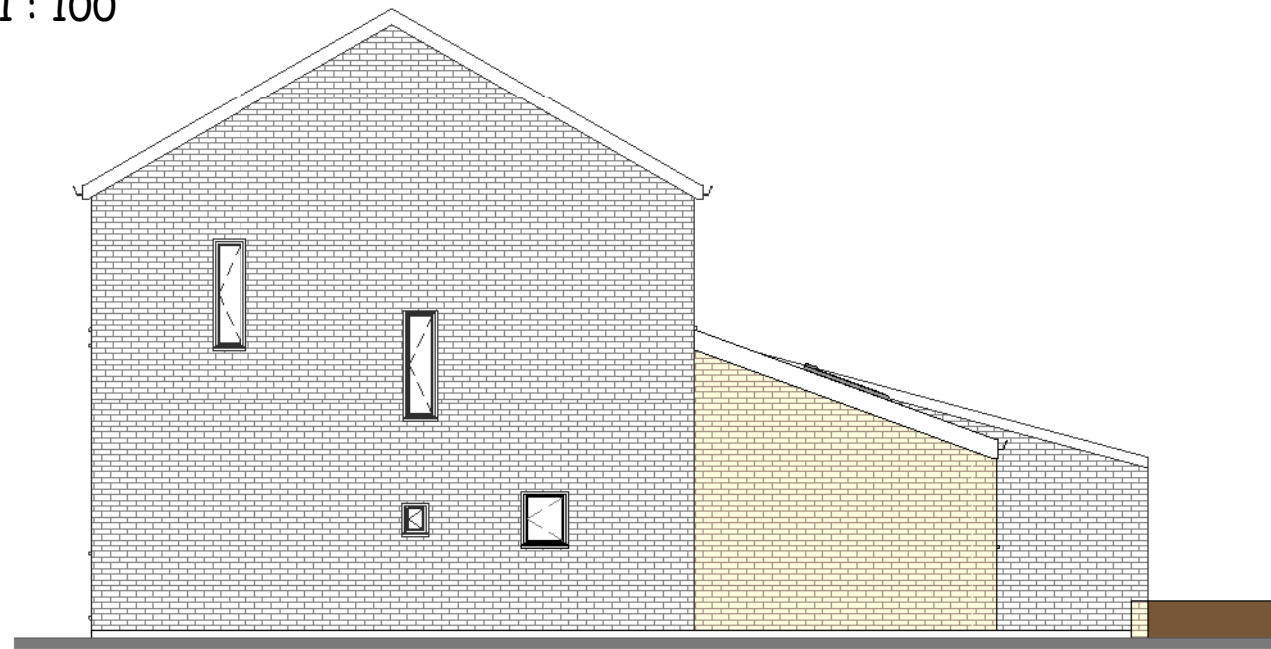

8 RHS Proposed
1 : 100

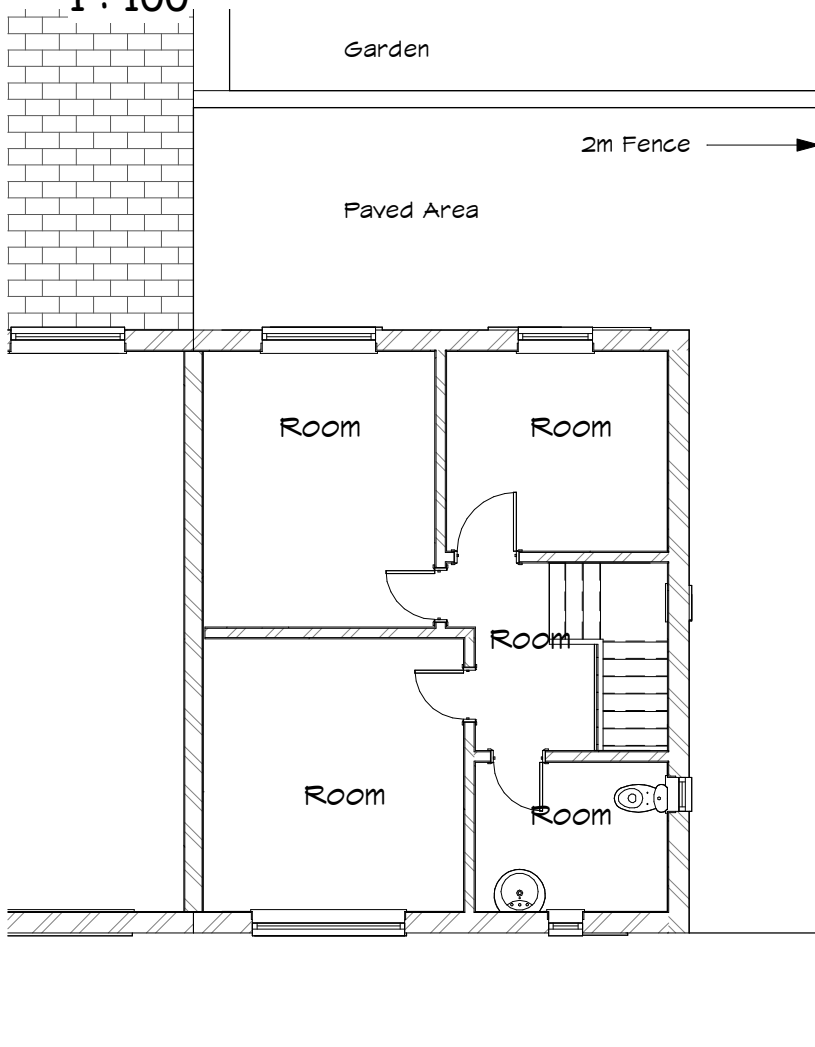


11 L1 First FFE Existing
1 : 100

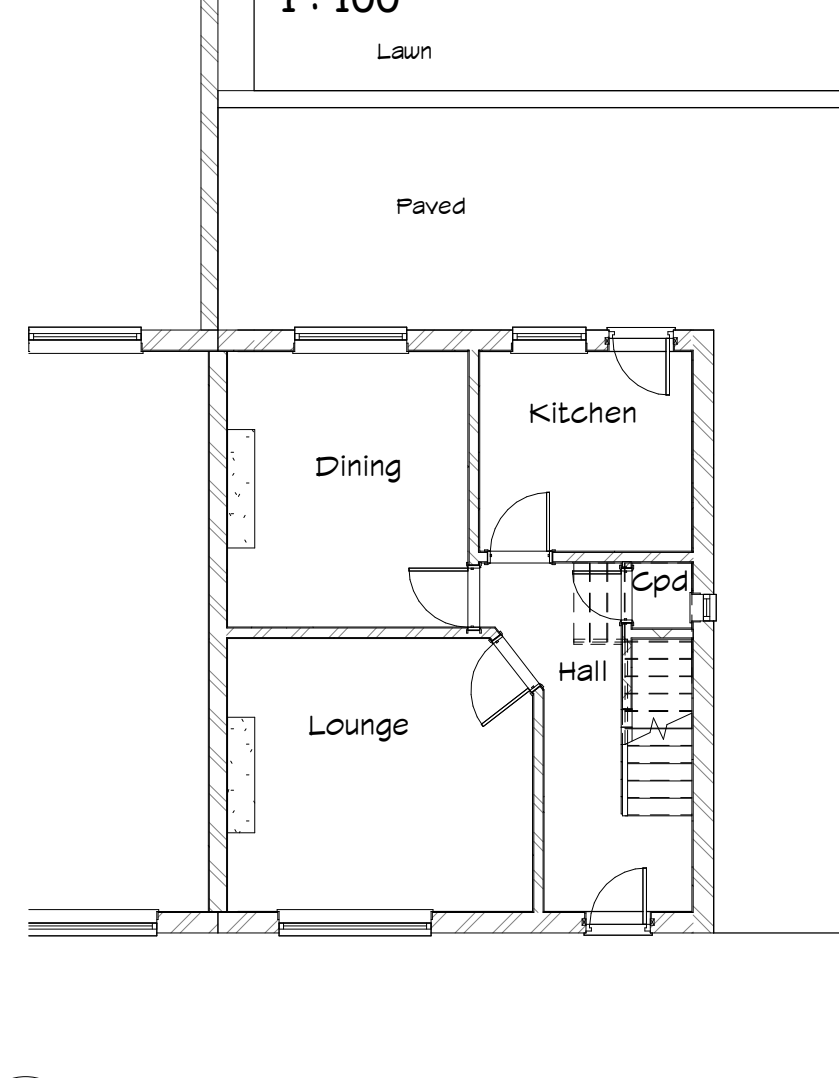


12 L0 Ground FFE Existing
1 : 100




These are Planning drawings and should not be used for construction. All structural elements are illustrative and dimensions are estimates - no calculations have been completed or specification for building regulations.

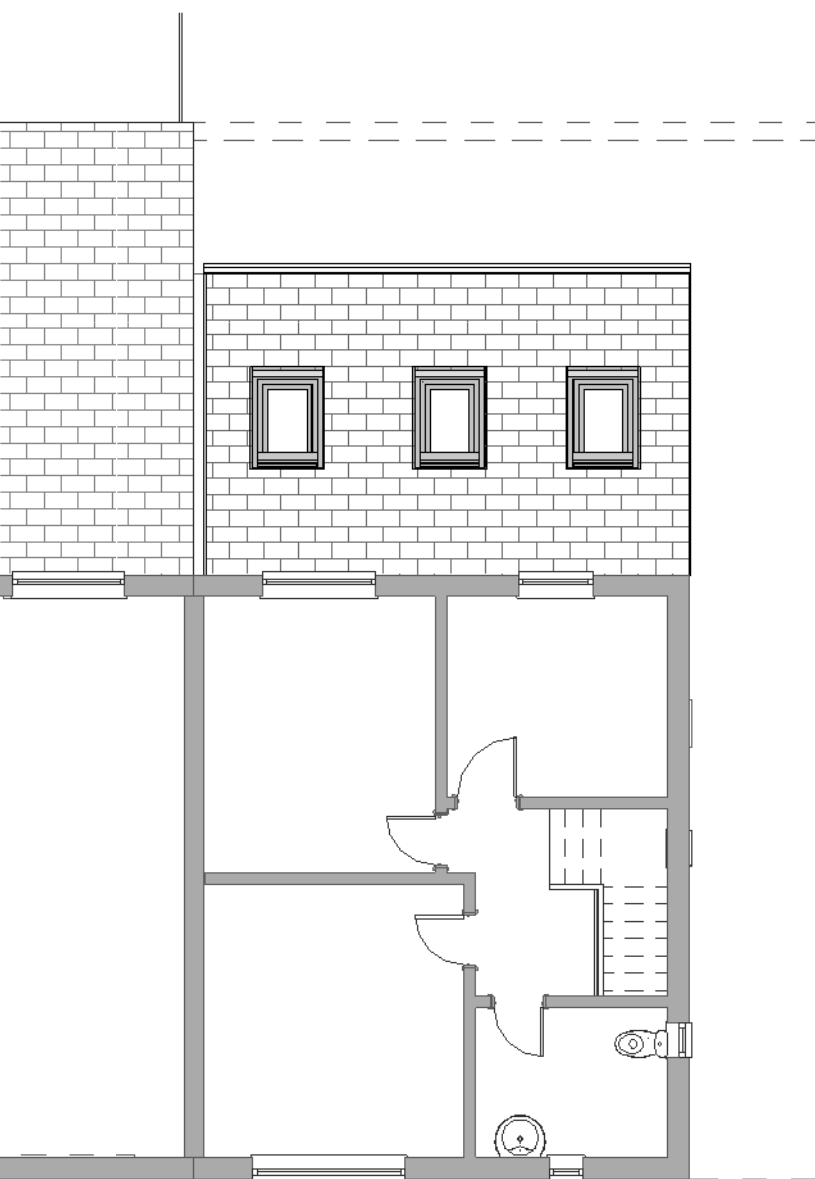

13 1 First FFE proposed
1 : 100

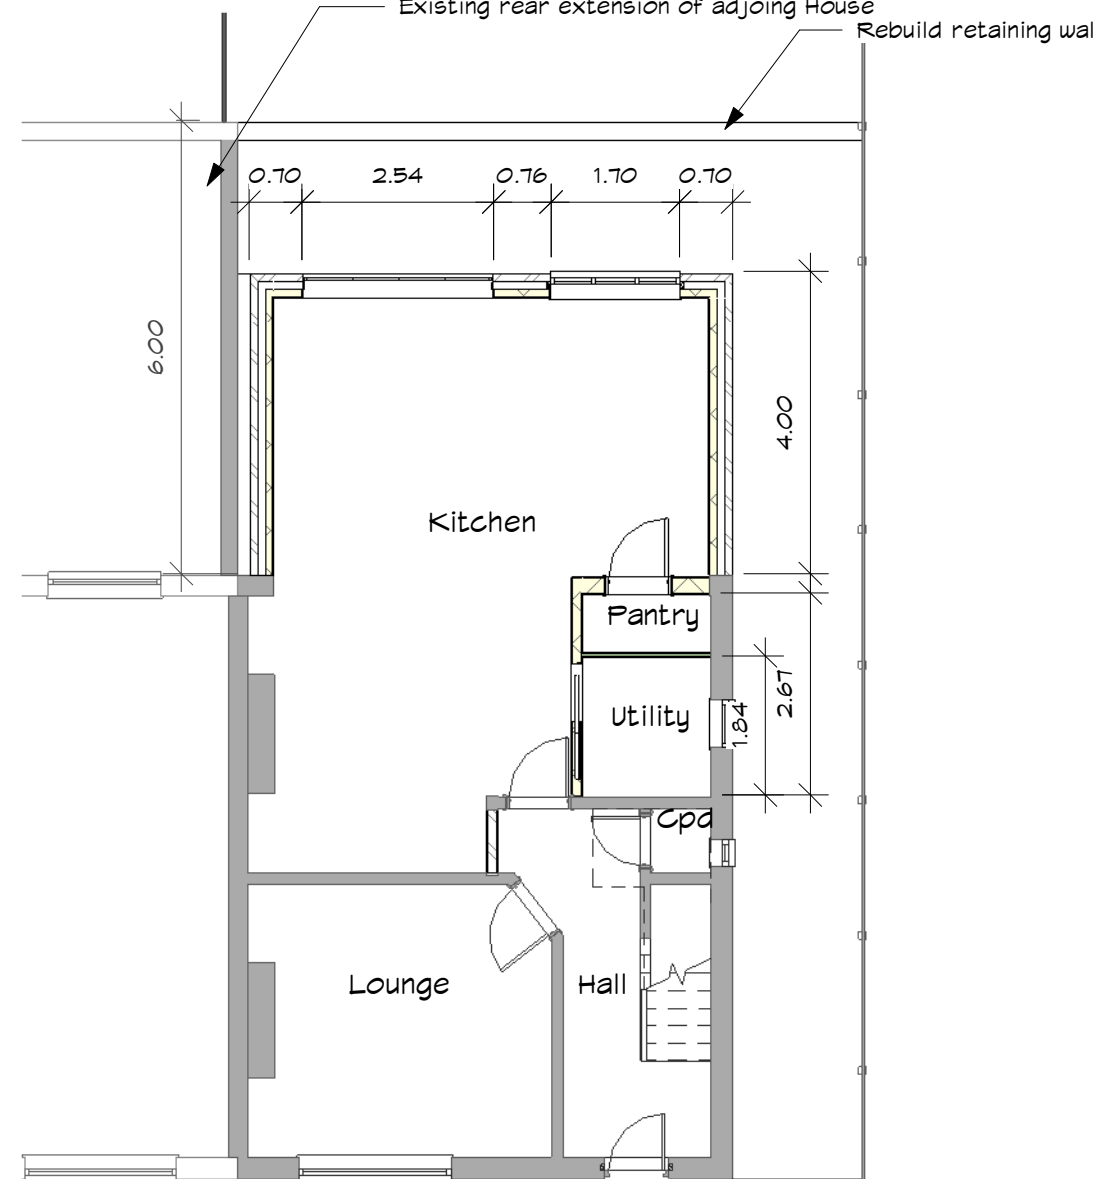

14 0 Ground Proposed
1 : 100

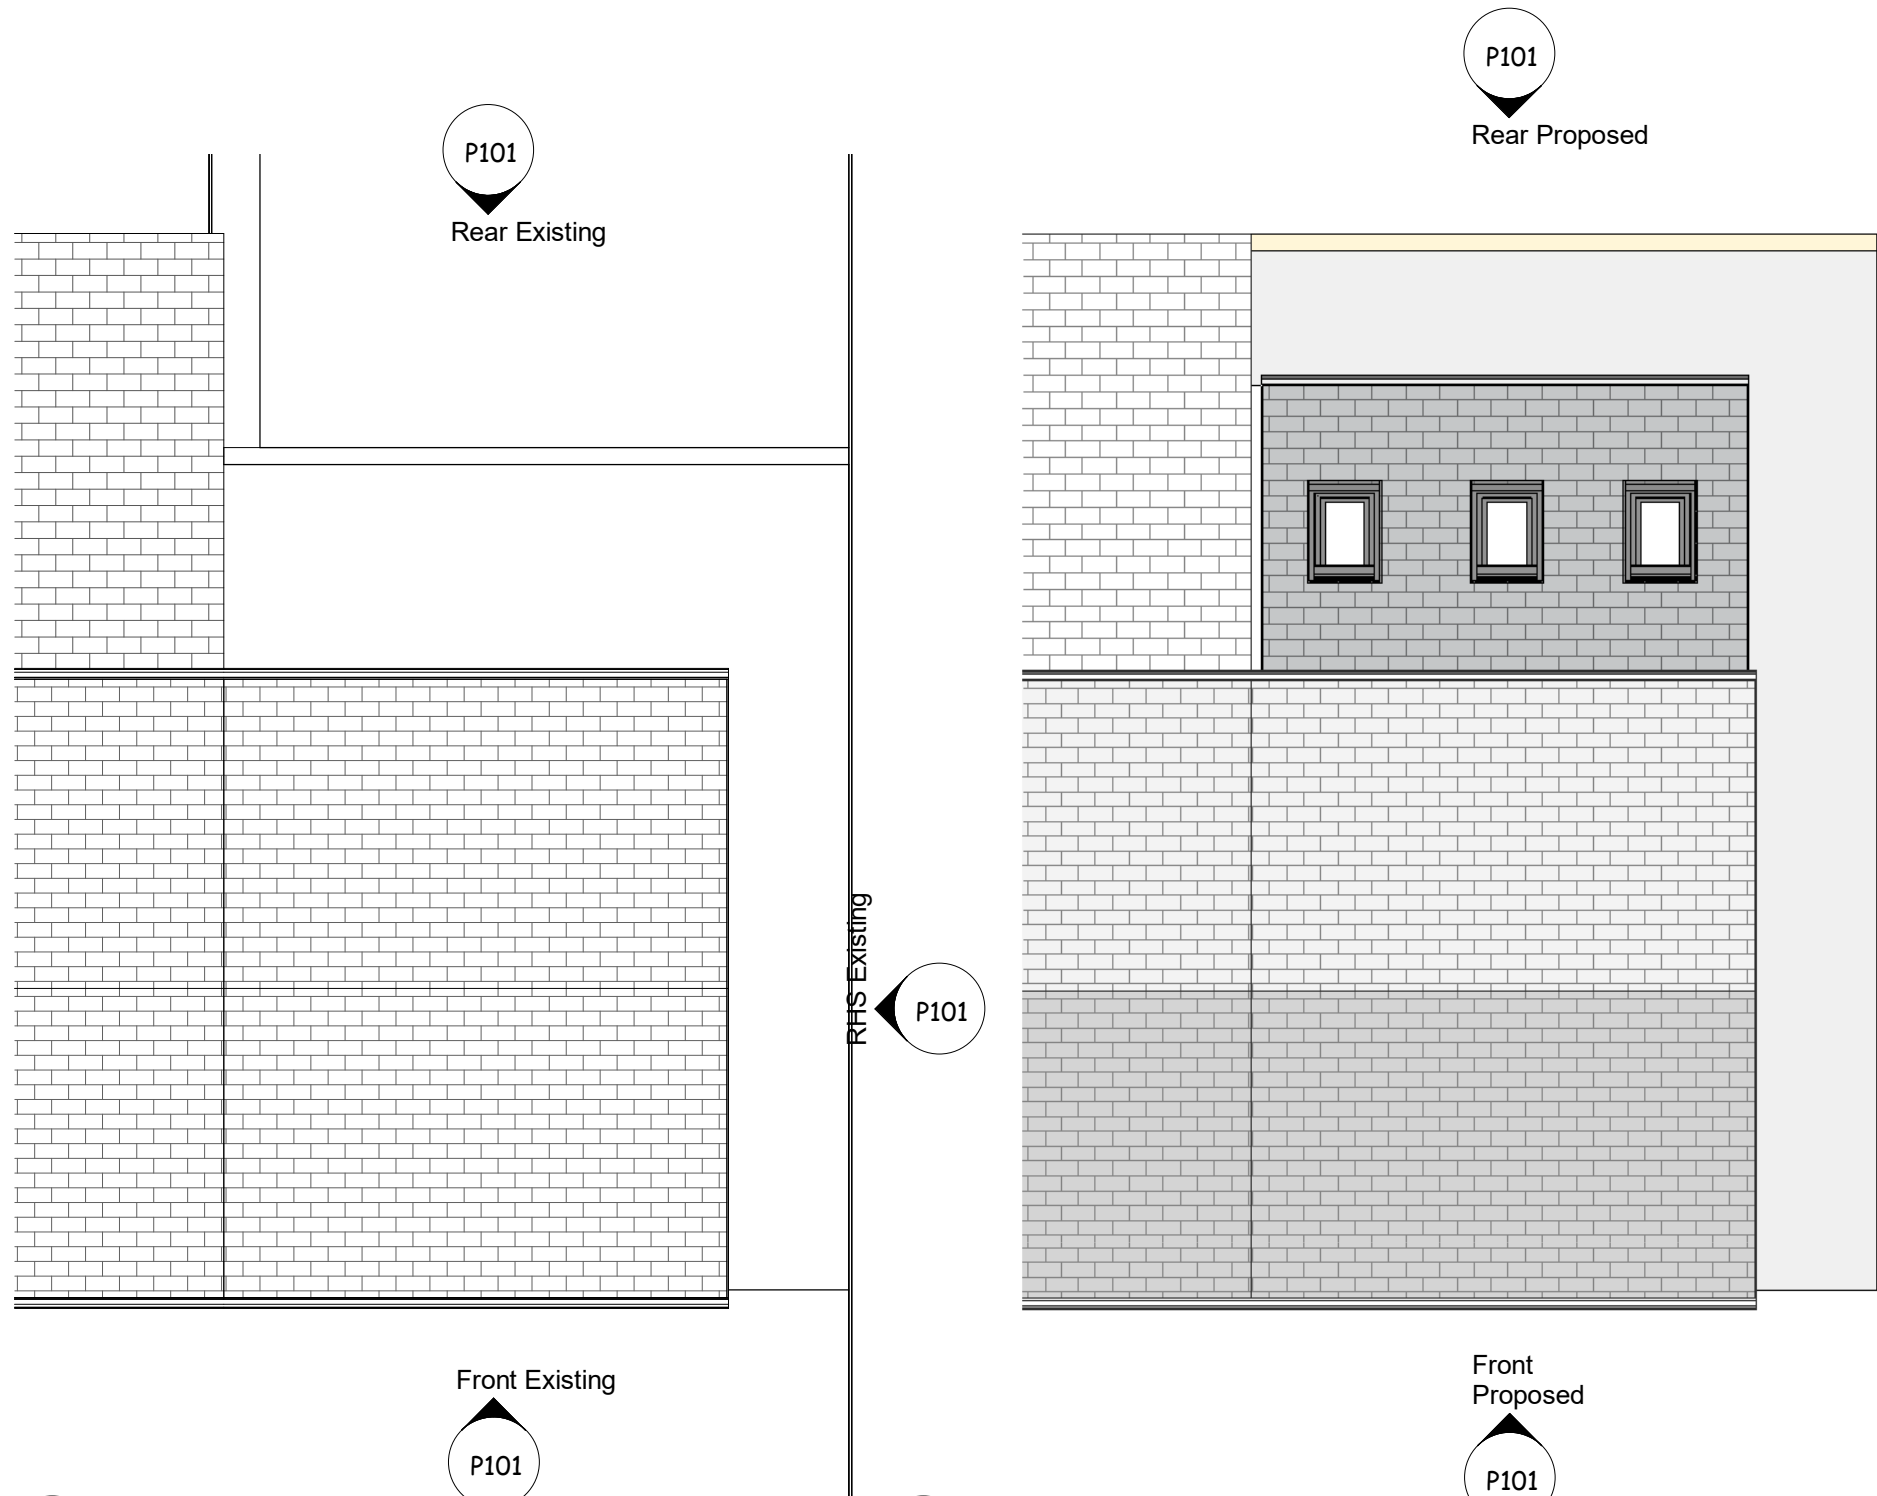

9 Roof Plan Existing
1 : 100

10 Roof Plan Proposed
1 : 100



VISUAL SCALE 1:100 @ A1

Date	Revision

Client Natalia Scurtu

Job No Scurtu-Clarendon

Site 66 Clarendon RD,
Manchester M16 8LD

Project Extended Permitted Development

Status Planning A

plans and planning
Petworth Lodge
1a Hillbrook Rd
Bramhall
Stockport SK7 2BT

Email - pfkirke@gmail.com Tel - 07770 820611
www.plansandplanning.co.uk

Drawing No; P101 - Planning

Drawing; Plans and Elevations

Print to Scale on A1 22/03/2022 08:59:52

Sheet List	
Sheet Number	Sheet Name
Bregs102	Structure and Sections
P100	Block Plan and Location
P101	Plans and Elevations