



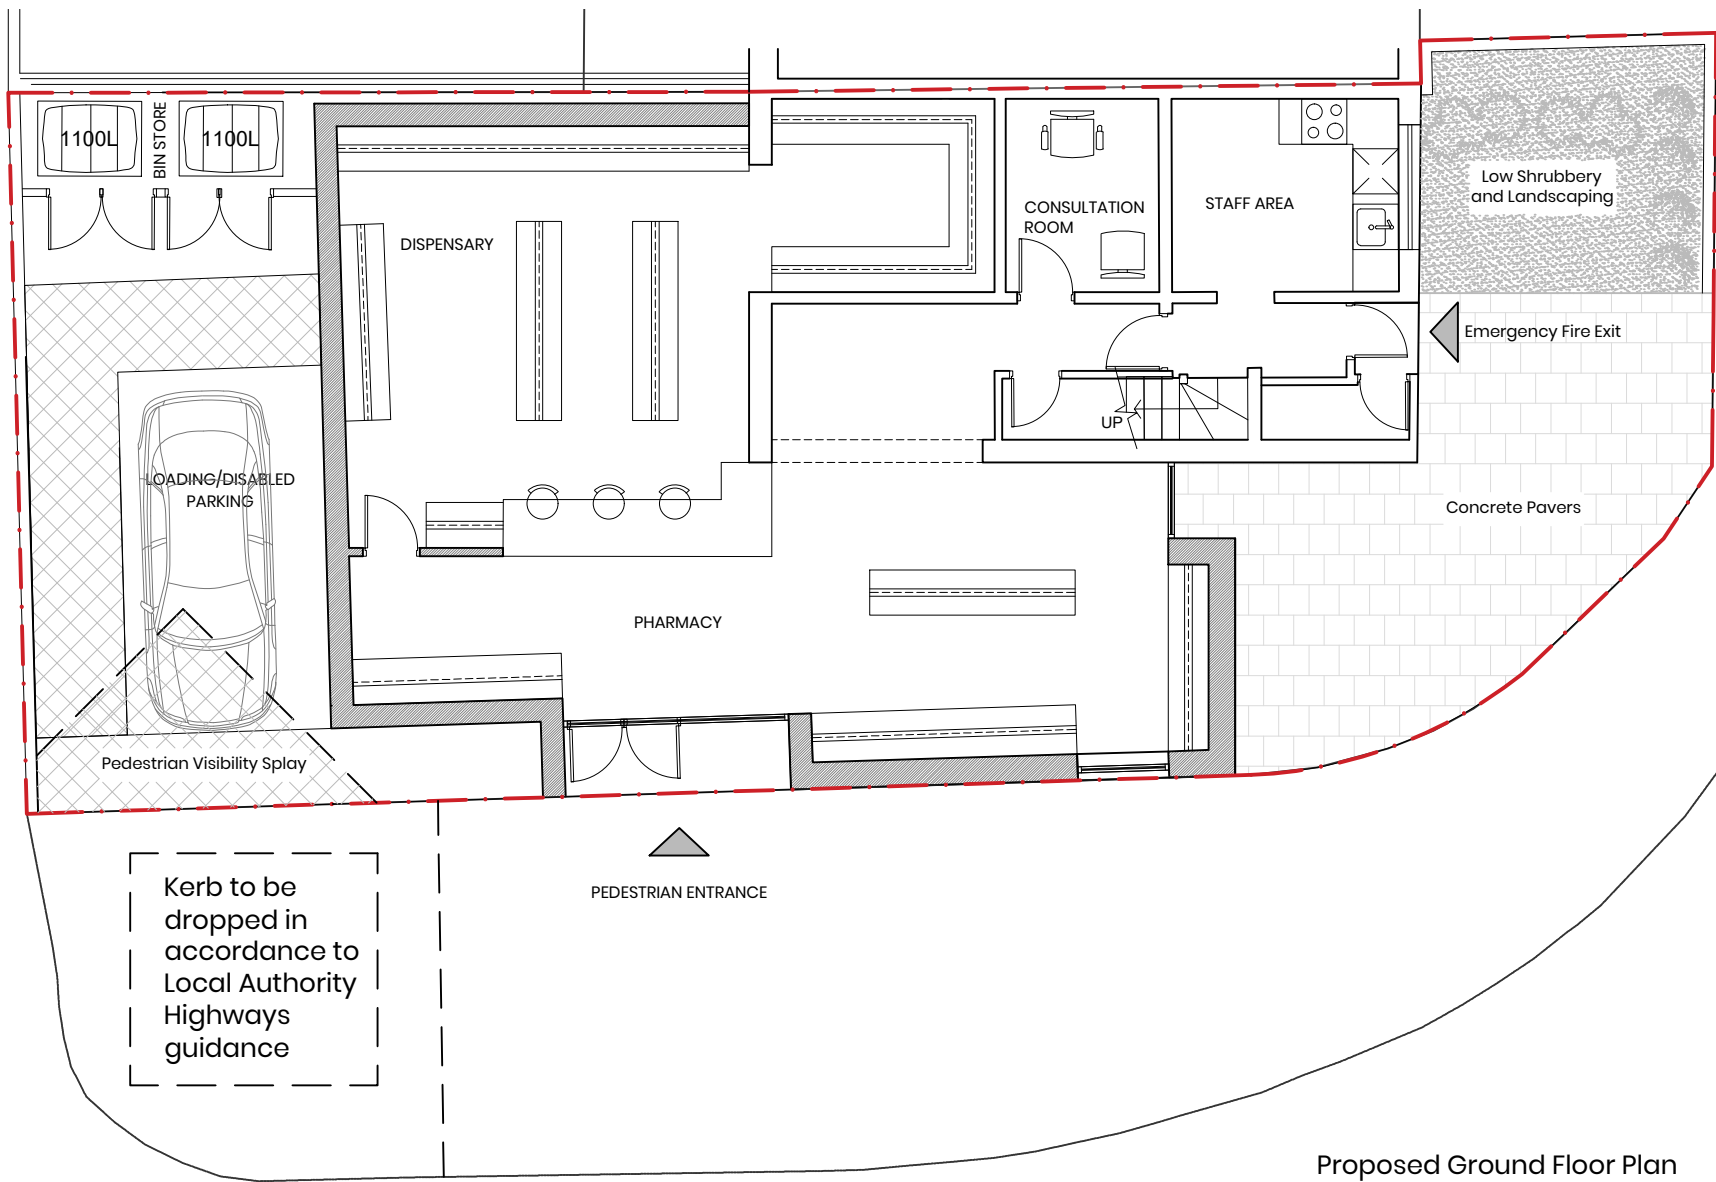


Proposed Ground Floor Plan

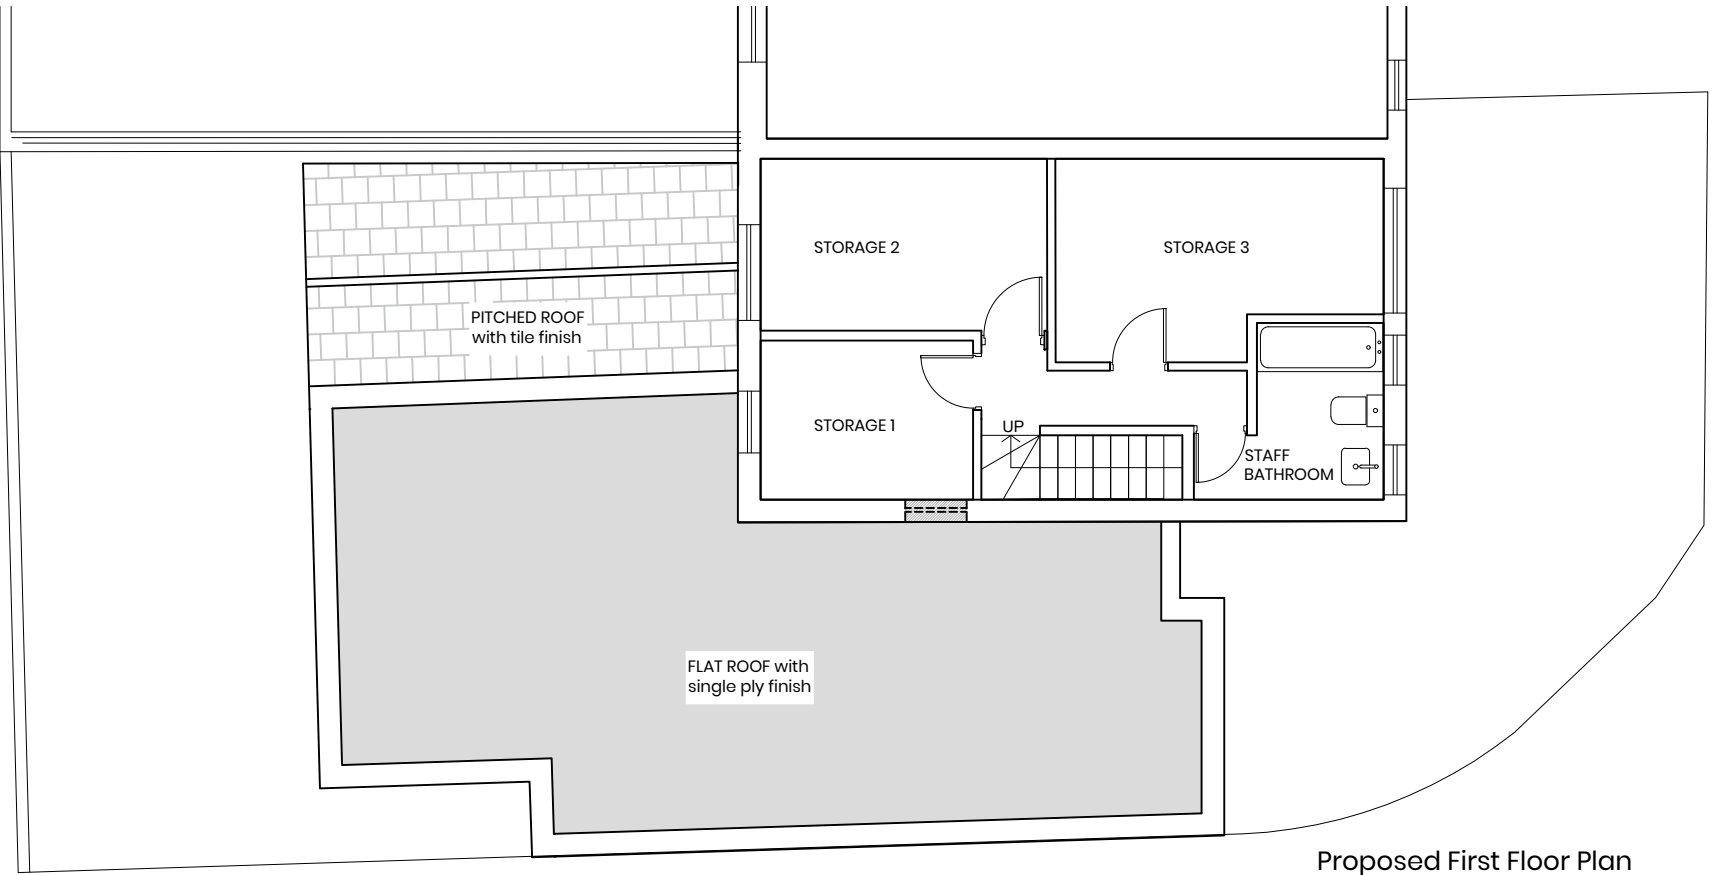

Proposed First Floor Plan

Security Measures

- Premises to be protected by anti-ram bollards (to LPS 1246 or BS PAS 68) or similar to deter against ram-raid type attacks.
- An intruder alarm to be installed with contacts on all external doors and with movement detectors in all ground floor rooms with windows. The alarm should be monitored by an appropriate body.
- Premises to be covered by a comprehensive CCTV system, ideally linked to a remote monitoring centre in order to ensure that there can be an immediate response to any incidents and should cover the following areas:
 - Rear Yard
 - Dispensary room
 - Storage room
- Intruder alarm to be installed with contacts on all doors and with movement detectors in both the dispensary and storage rooms. The alarm should be monitored by an appropriate body.
- Personal attack alarms to be provided within the pharmacy unit, once pressed the alarm must activate a loud alarm at the scene. The inclusion of personal attack alarms will allow members of staff the ability to raise an alarm should an incident occur whilst they are within the unit.

 

General Notes:


All site dimensions shall be verified by the Contractor on site prior to commencing any works.

Do not scale from this drawing.

Design intent drawing only. Construction to comply with latest building regulation requirements.

This drawing is the property of "Studio Tashkeel Architecture Ltd." and copyright is reserved by them. The drawing is not to be copied or disclosed by or to any unauthorised persons without the prior written consent of Studio Tashkeel Architecture Ltd.

Rev	Description	Date	Dr by	App by

 

**STUDIO TASHKEEL
ARCHITECTURE LTD.**
89 Princess Street
Manchester M1 4HT
United Kingdom

T +44(0)161 694 6375
E info@StudioTashkeel.com
www.studiotashkeel.com

client name Cameolord Ltd.		
project Lordsmead Street		
drawing As Approved GA Plans		
project number 1907105	scale 1/100 @ A3	
drawing number 1907105_PL_004	rev -	issue status PLANNING
This drawing is to be read in conjunction with all related drawings. All dimensions must be checked and verified on site before commencing any work or producing shop drawings. The originator should be notified immediately of any discrepancy. This drawing is copyright and remains the property of Studio Tashkeel Architecture Ltd.		