




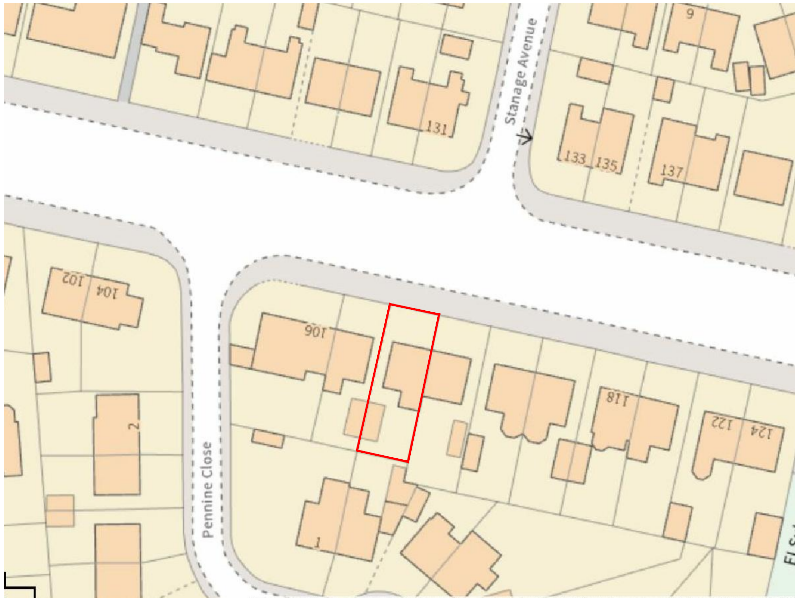

Location plan Scale 1:1250

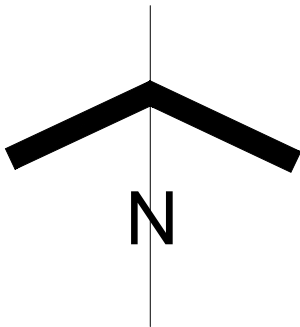

Site Plan Scale 1:500

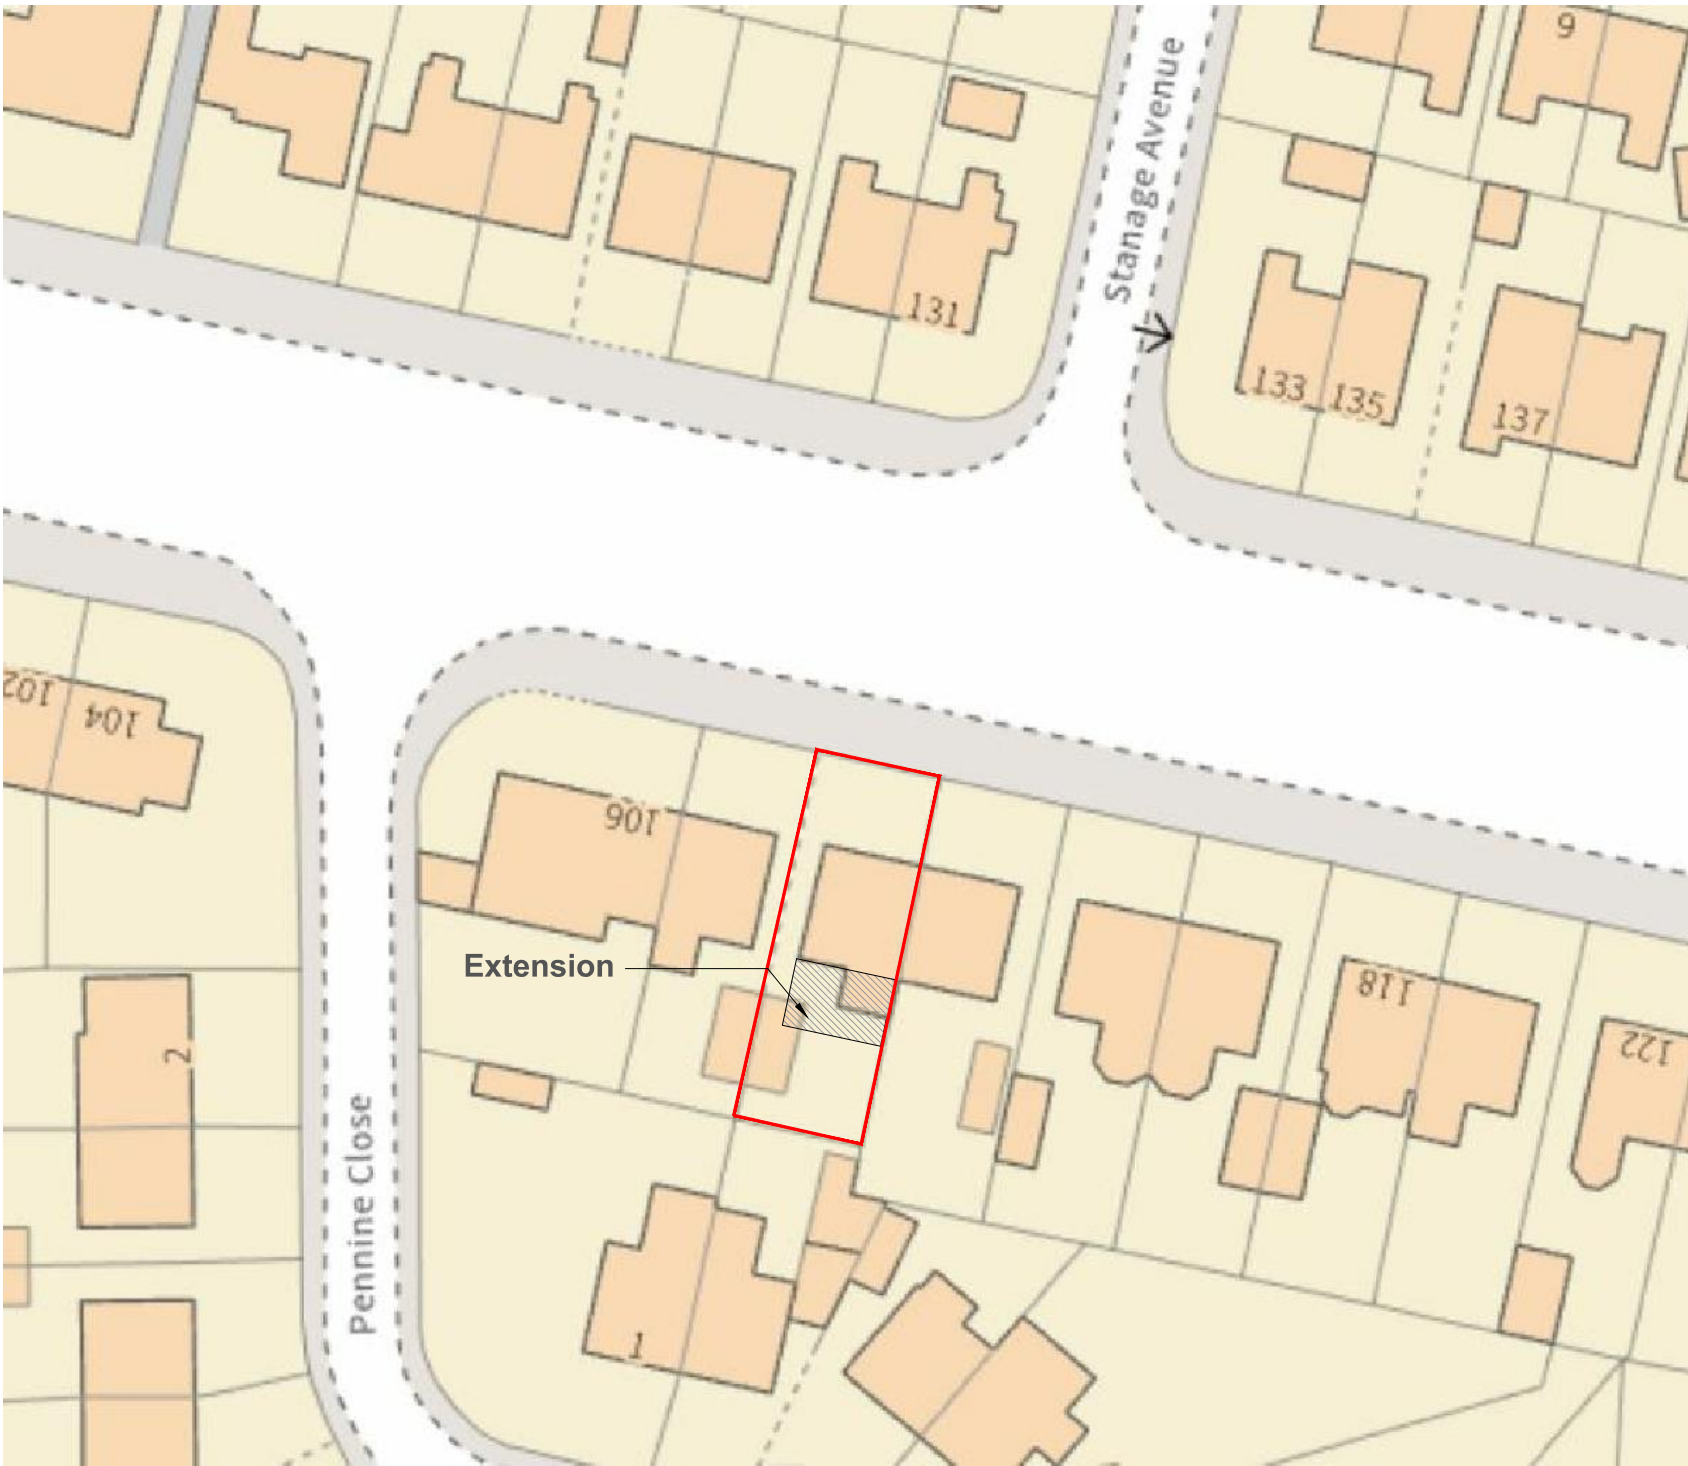

ARCHITECTURE

www.m1architecture.co.uk
T:0161 327 2011
M:07506237914



Home Extension

2207

01A

Location & site plan @A3

110 Victoria Avenue

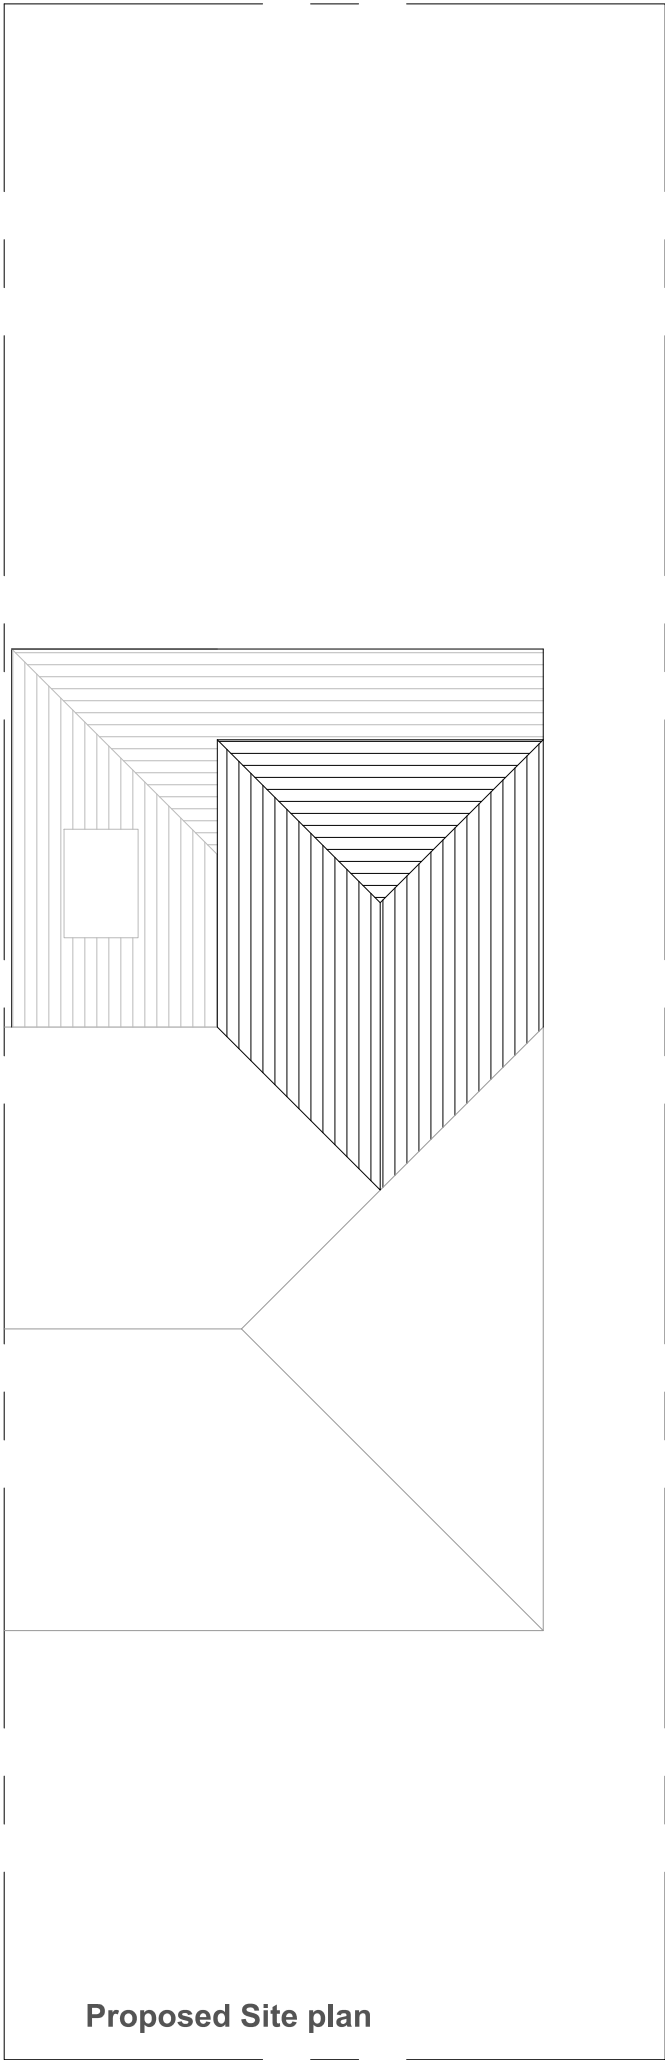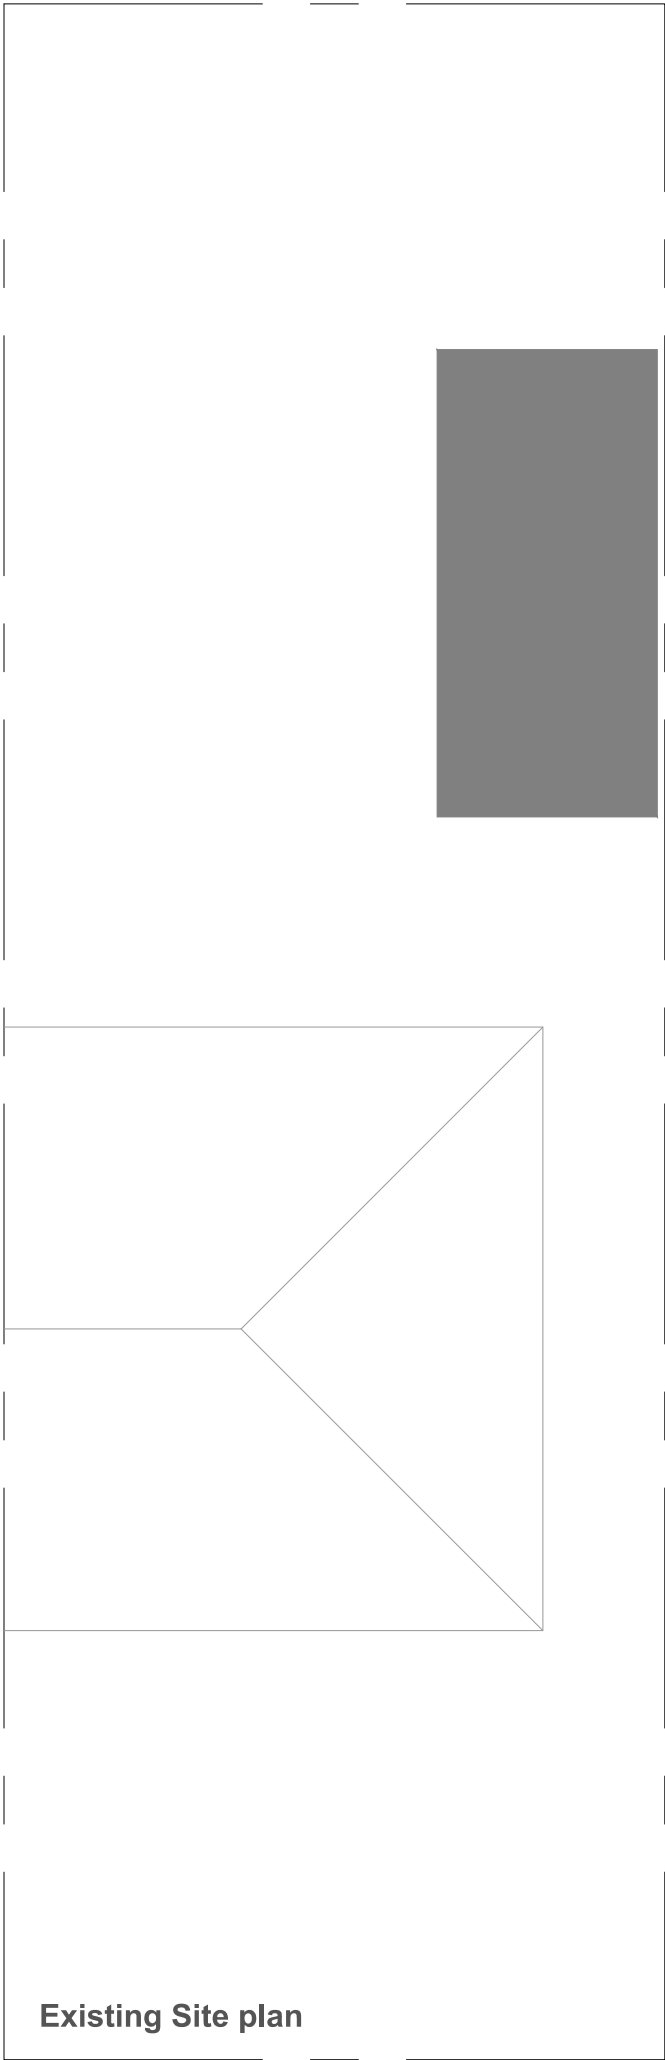


ARCHITECTURE

www.m1architecture.co.uk
T:0161 327 2011
M:07506237914


Home Extension
2207
110 Victoria Avenue

Site Plan 1:200@A3
Existing and Proposed


02A

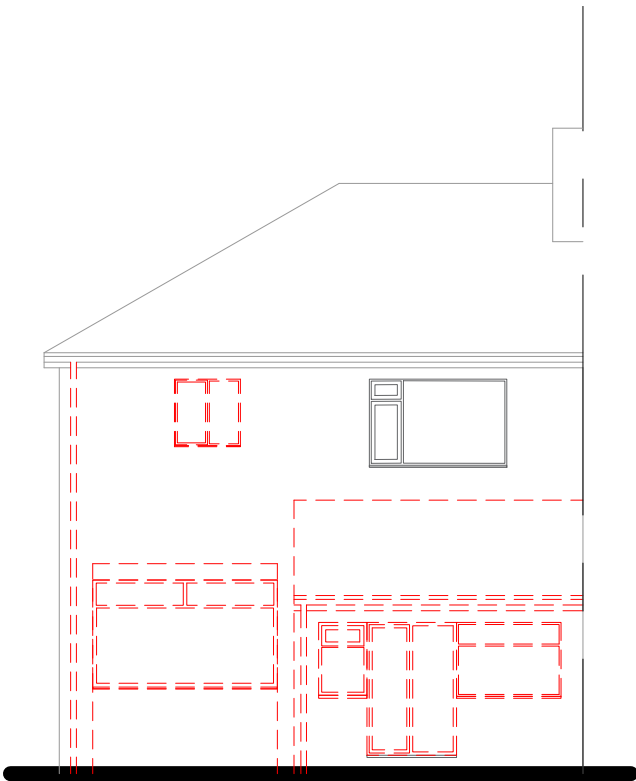


Rear Elevation

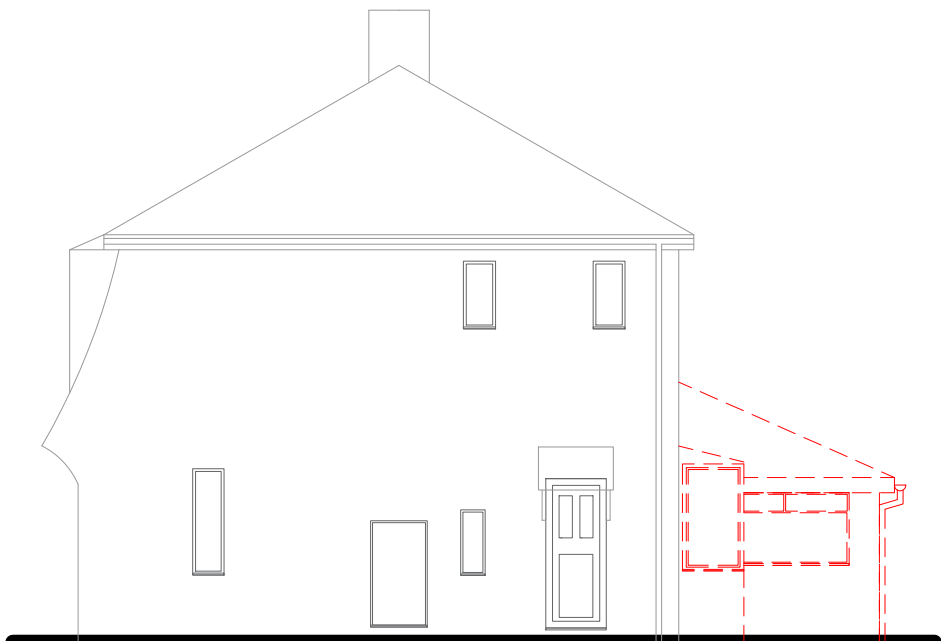

Side Elevation

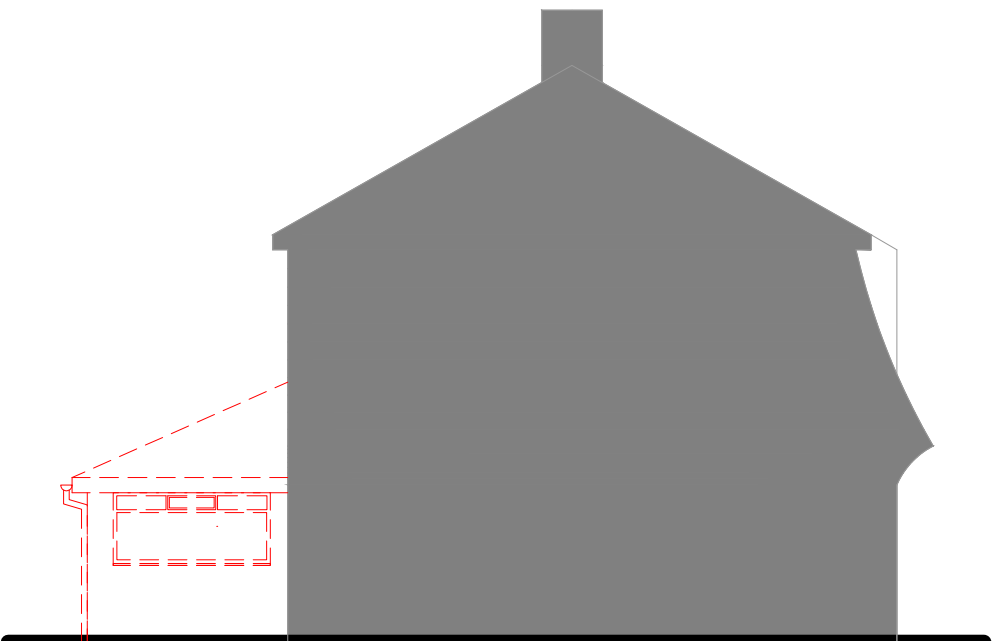


Sectional side Elevation

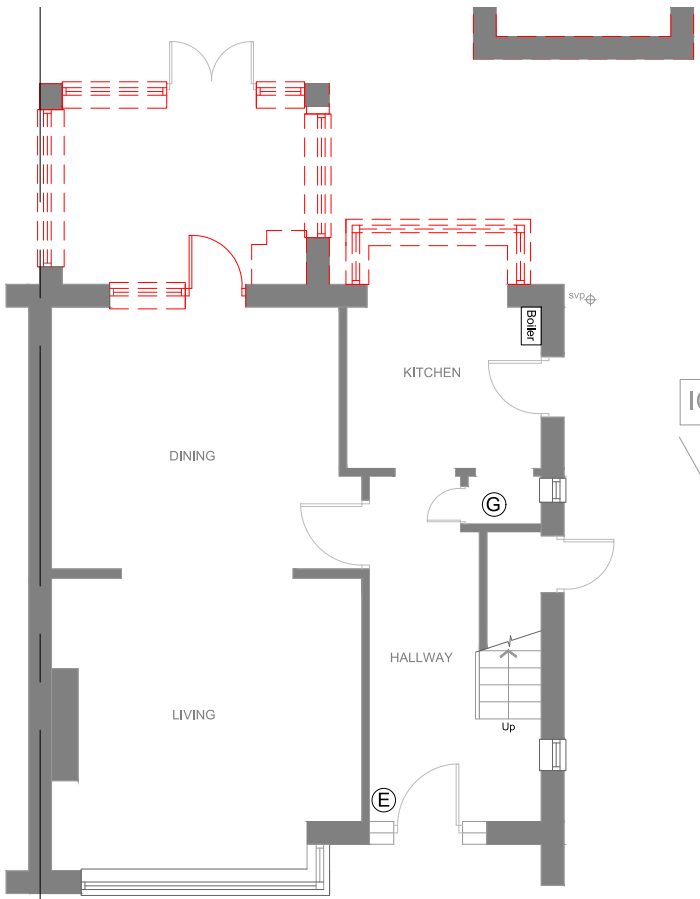


Ground floor

Assumed line of drainage run

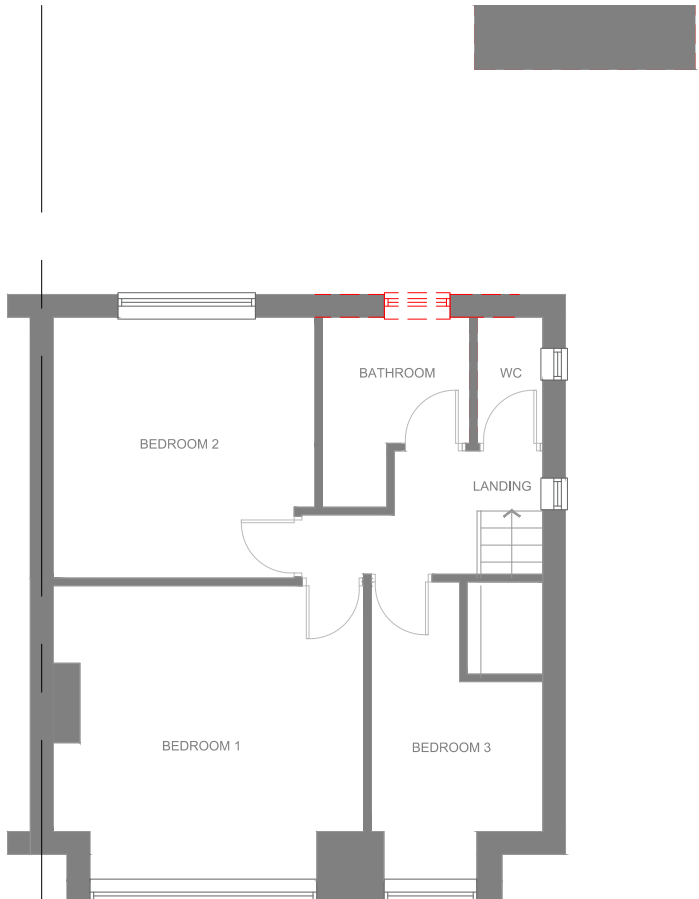

First floor

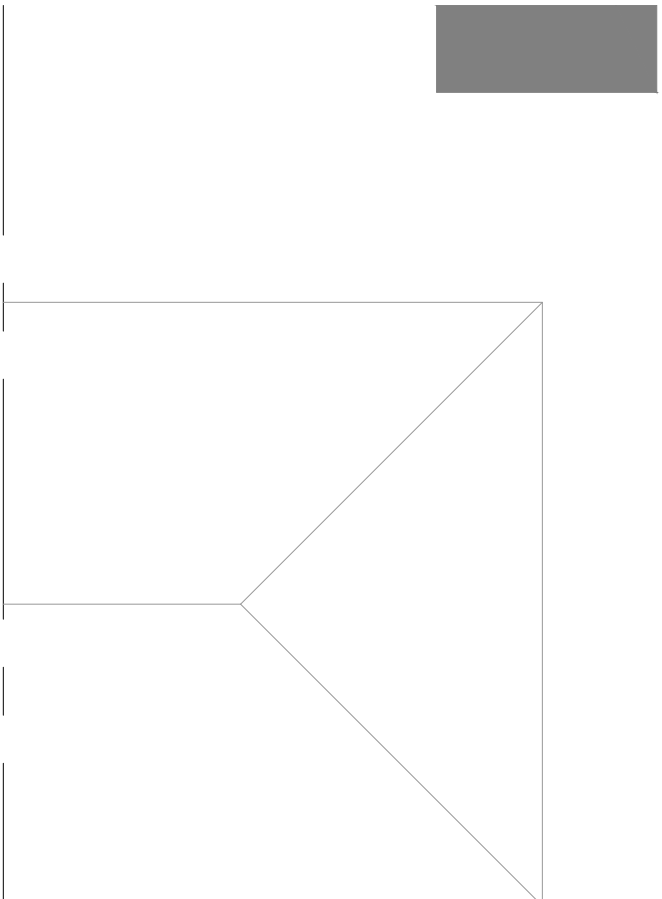

Roof plan



ARCHITECTURE

www.m1architecture.co.uk
T:0161 327 2011
M:07506237914

Home Extension

2207

03A

110 Victoria Avenue

Floor Plans & Elevations

1:100@A3

Existing


New Supporting
beams to structural
engineers design
and calculations.




Ground floor

IC

Assumed line of drainage run

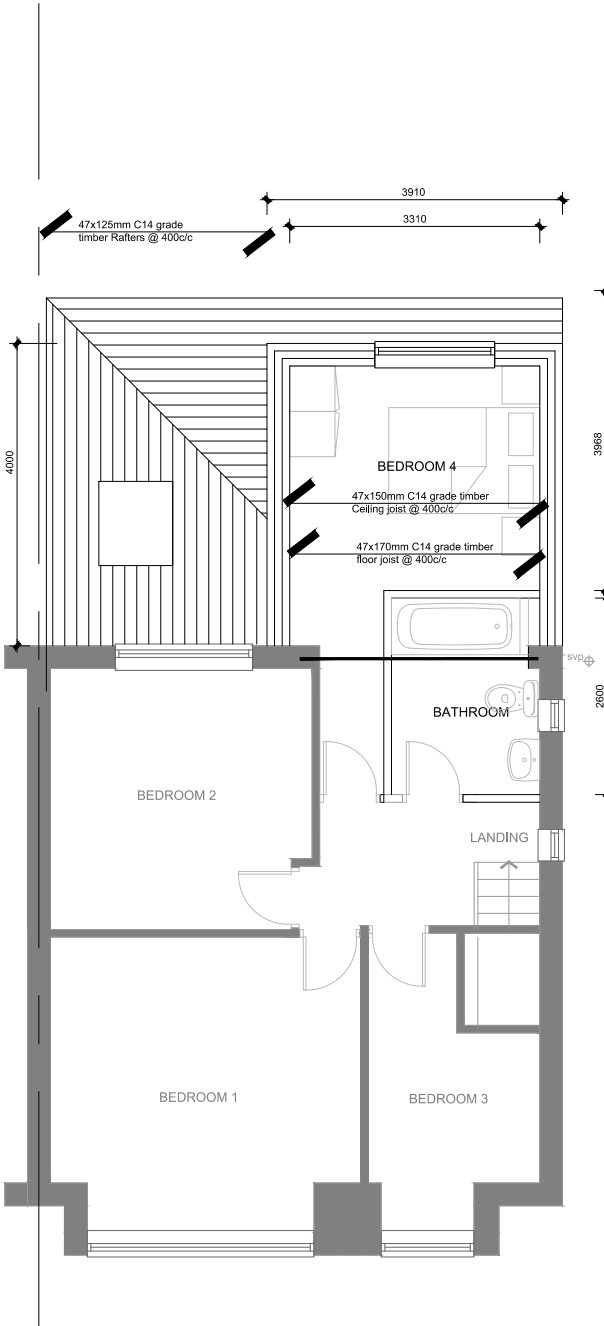

First floor

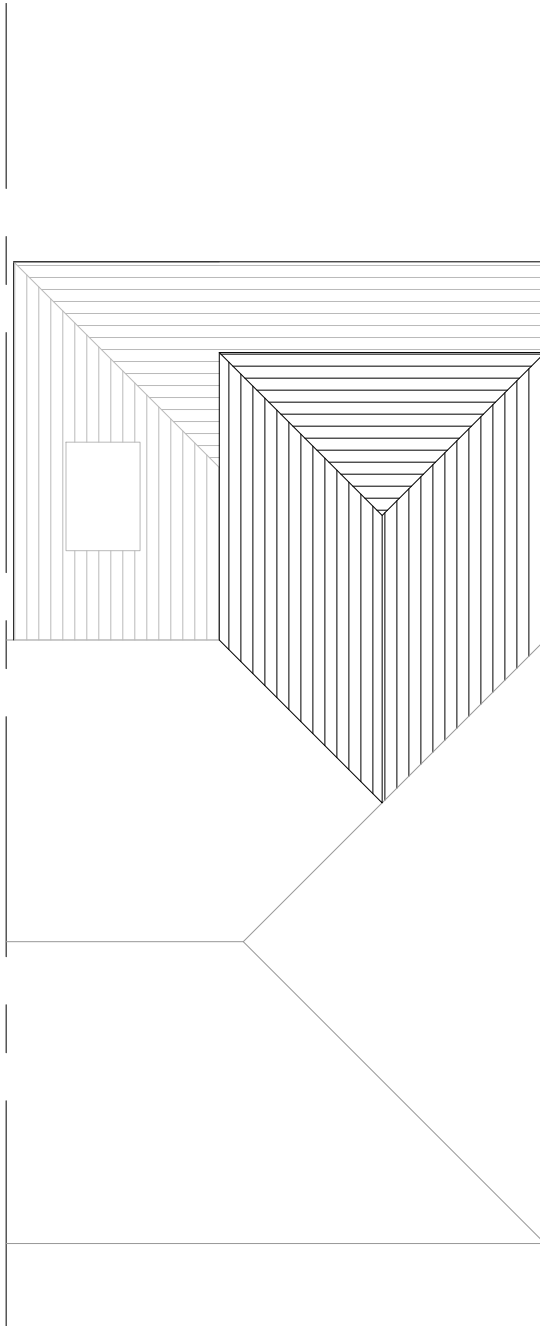

Roof plan



ARCHITECTURE

www.m1architecture.co.uk
T:0161 327 2011
M:07506237914

Home Extension
2207
110 Victoria Avenue

04A

Floor Plans 1:100@A3
Proposed

