




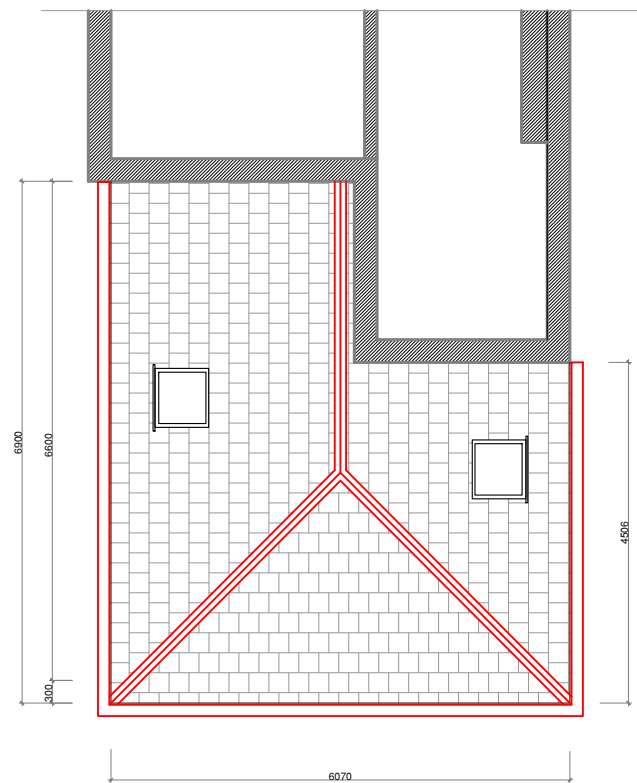

PROPOSED ROOF PLAN

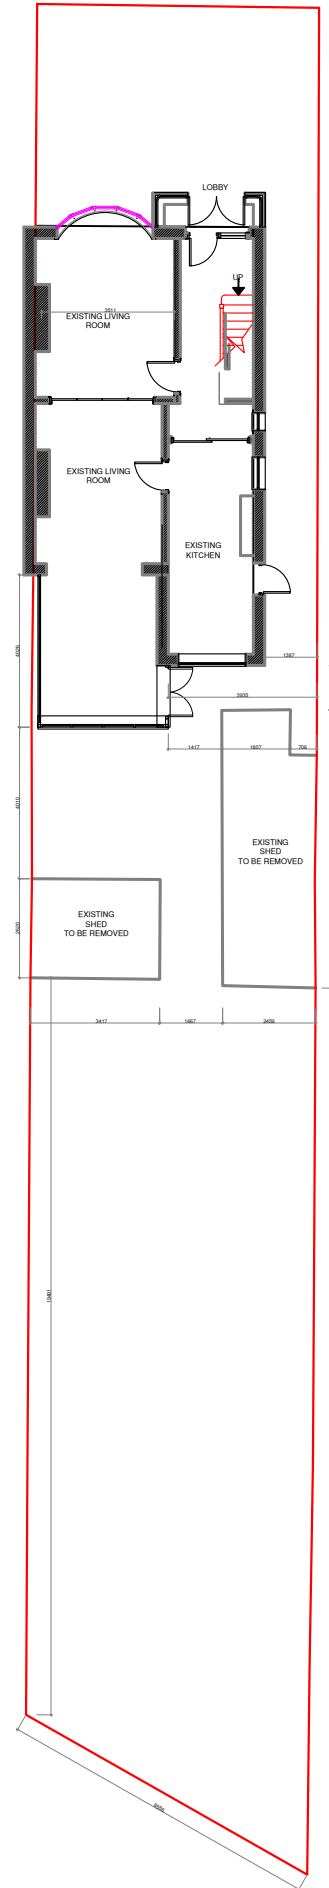

EXISTING SITE PLAN

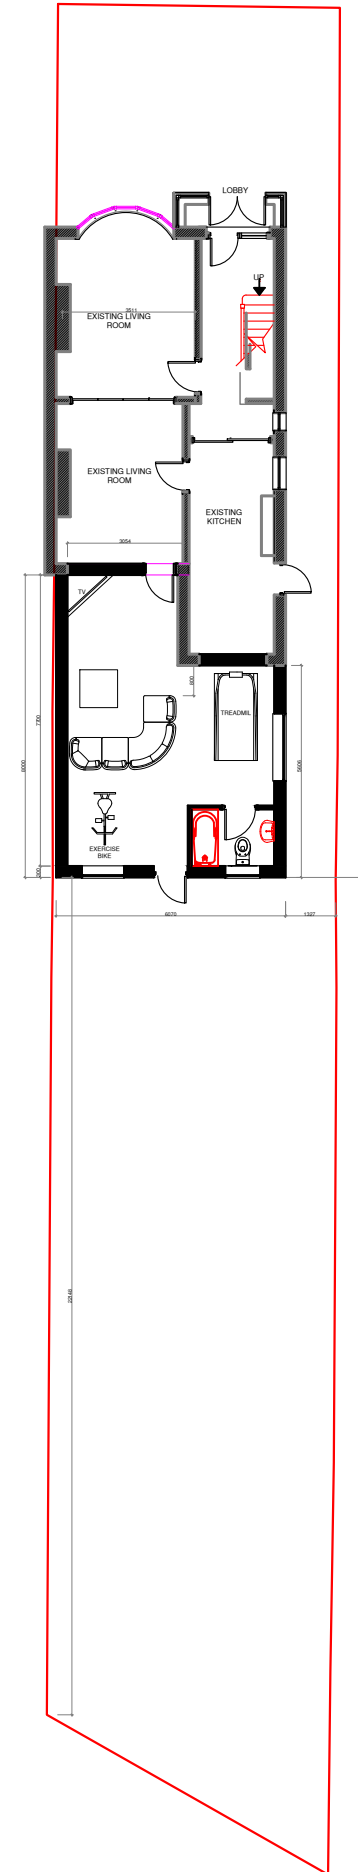

PROPOSED SITE PLAN

PROJECT:30 KINGSWAY

Notes:
NOTES

REV	DESCRIPTION	BY	DATE
A	ROOF PLAN ADDED	RR	11.05.22



CLIENT: MR RAFAQUAT
30 KINGSWAY
MANCHESTER
M19 2DD

ARCHITECT: MR REUBEN RAMELIZE
ARCH DESIGNS, WILSONS PARK C/O MAS
MONSALL ROAD
MANCHESTER M40 8WN

DRAWN: REUBEN CHECKED: checked DATE: FEB 2022 REVISION: A

PROJECT NAME: ONE STOREY REAR EXTENSION

DRAWING TITLE: ROOF AND SITE PLANS

SCALE: 1:200 SHEET SIZE: A3 SHEET NO: 04

PROJECT NO: 2022/00 STATUS: FOR PLANNING ONLY

DRAWING NO: A3/04