




PURPOSE OF ISSUE	scheme design
- Figured dimensions to be followed in preference to scale - All dimensions shall be verified by the Contractor(s) on site prior to work commencing and relevant orders being placed. - Any discrepancies to be brought to the attention of the Contract Administrator for instructions prior to proceeding. - this drawing is the copyright of adf studio	

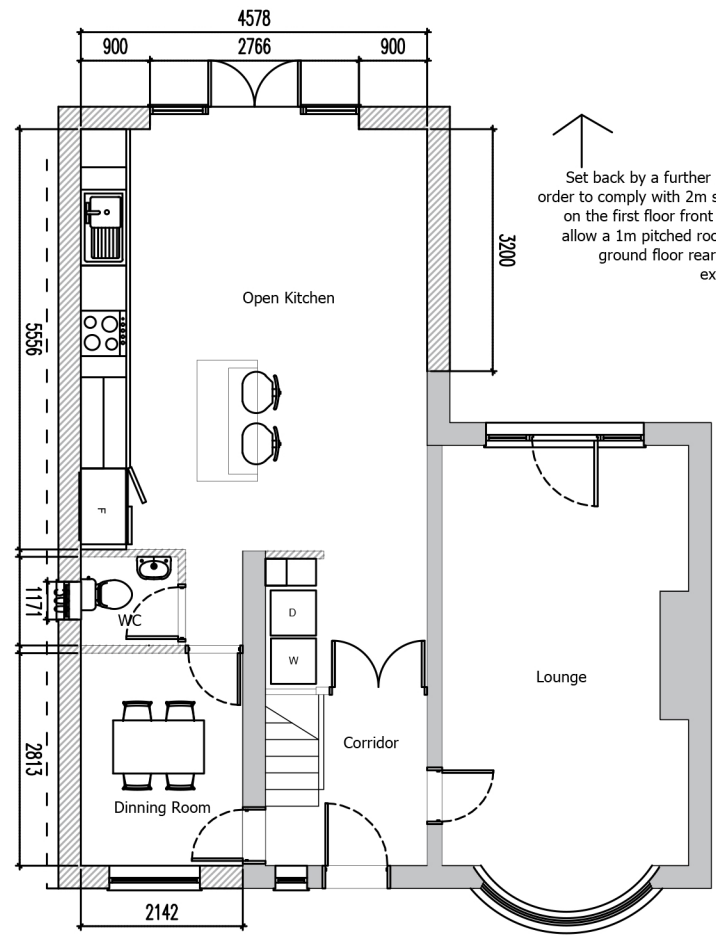


Proposed Ground Floor

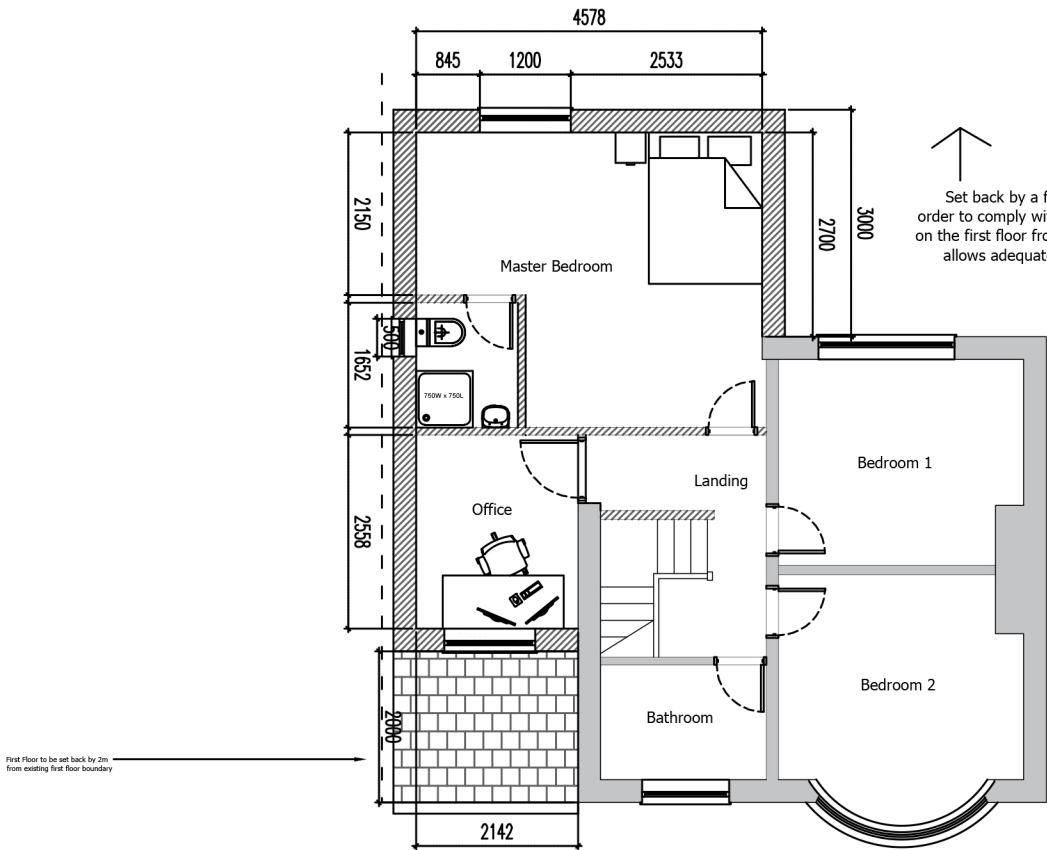

Proposed First Floor

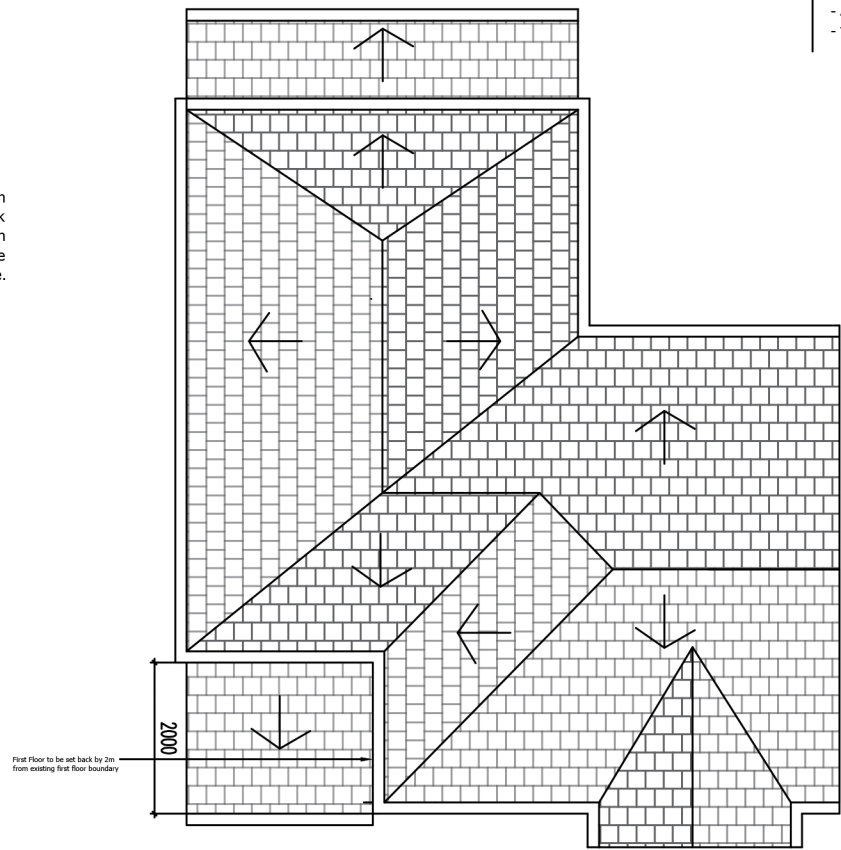


Proposed Roof Plan

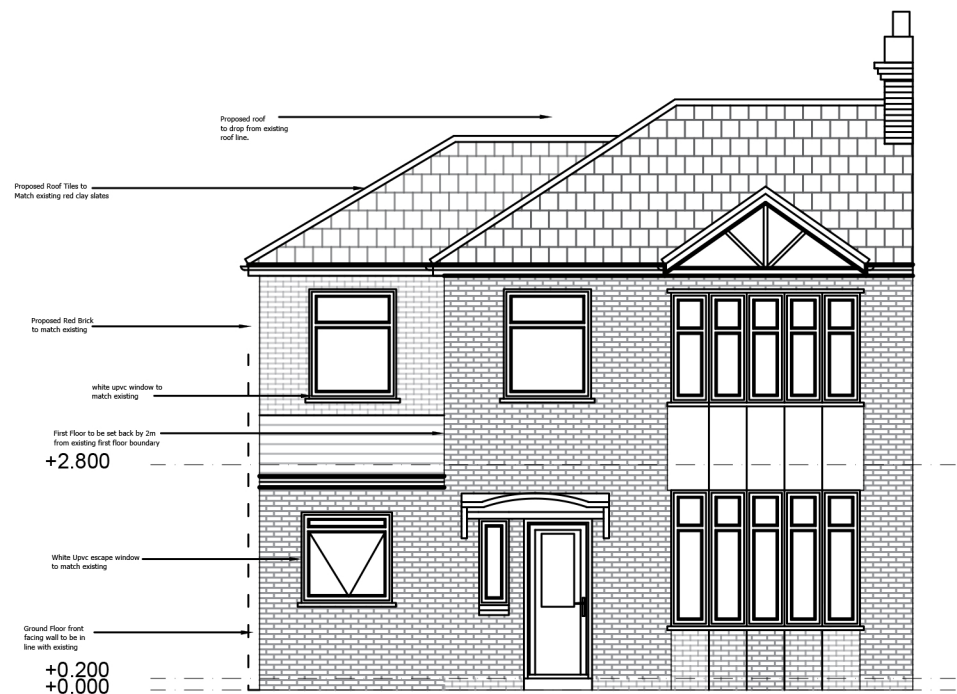


Proposed Front Elevation




Proposed Rear Elevation

 

A: Manchester, M2
T: +44 (0)7514690111
E: adfstudio11@gmail.com

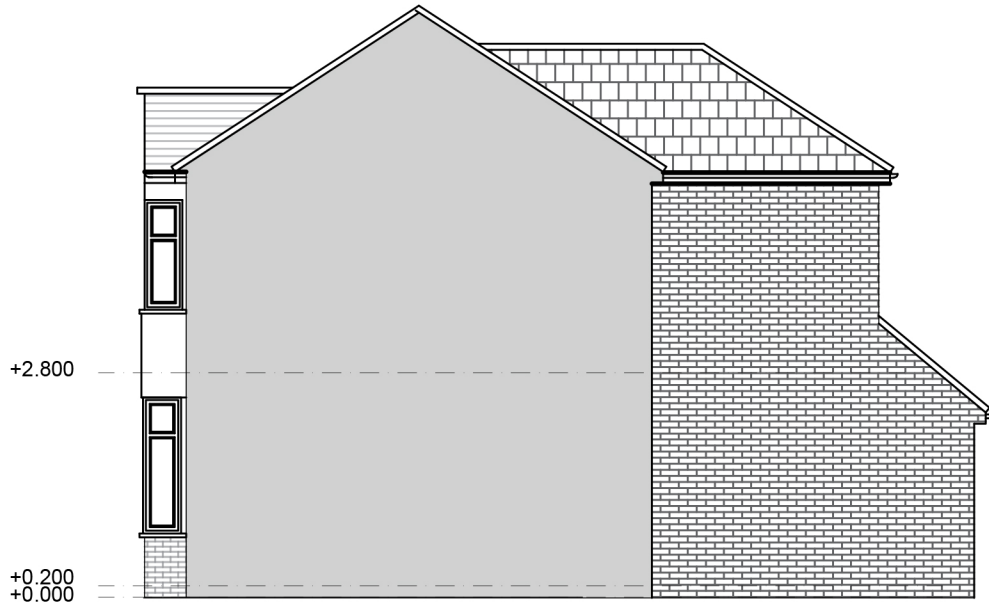

Proposed Side Elevation B

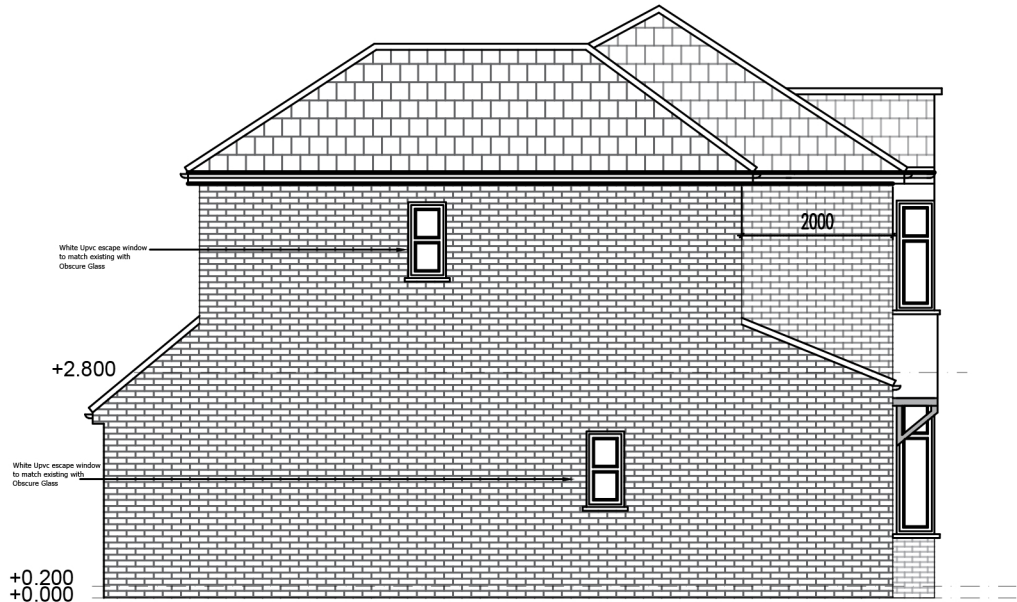

Proposed Side Elevation B

PROJECT:
Proposed double storey side and Rear extension on first floor and rear kitchen extension.

ADDRESS
74 Bluestone Road, M409HY

DRAWING:
Proposed Plans, Elevations and Roof plan

DATE: MAY 22	DRAWN BY: DA	CHECKED BY: SB
SCALE: 1:100_A2	DRAWING NO: 50-15/02	REV: REV