


PROPOSED SOUTHEAST ELEVATION

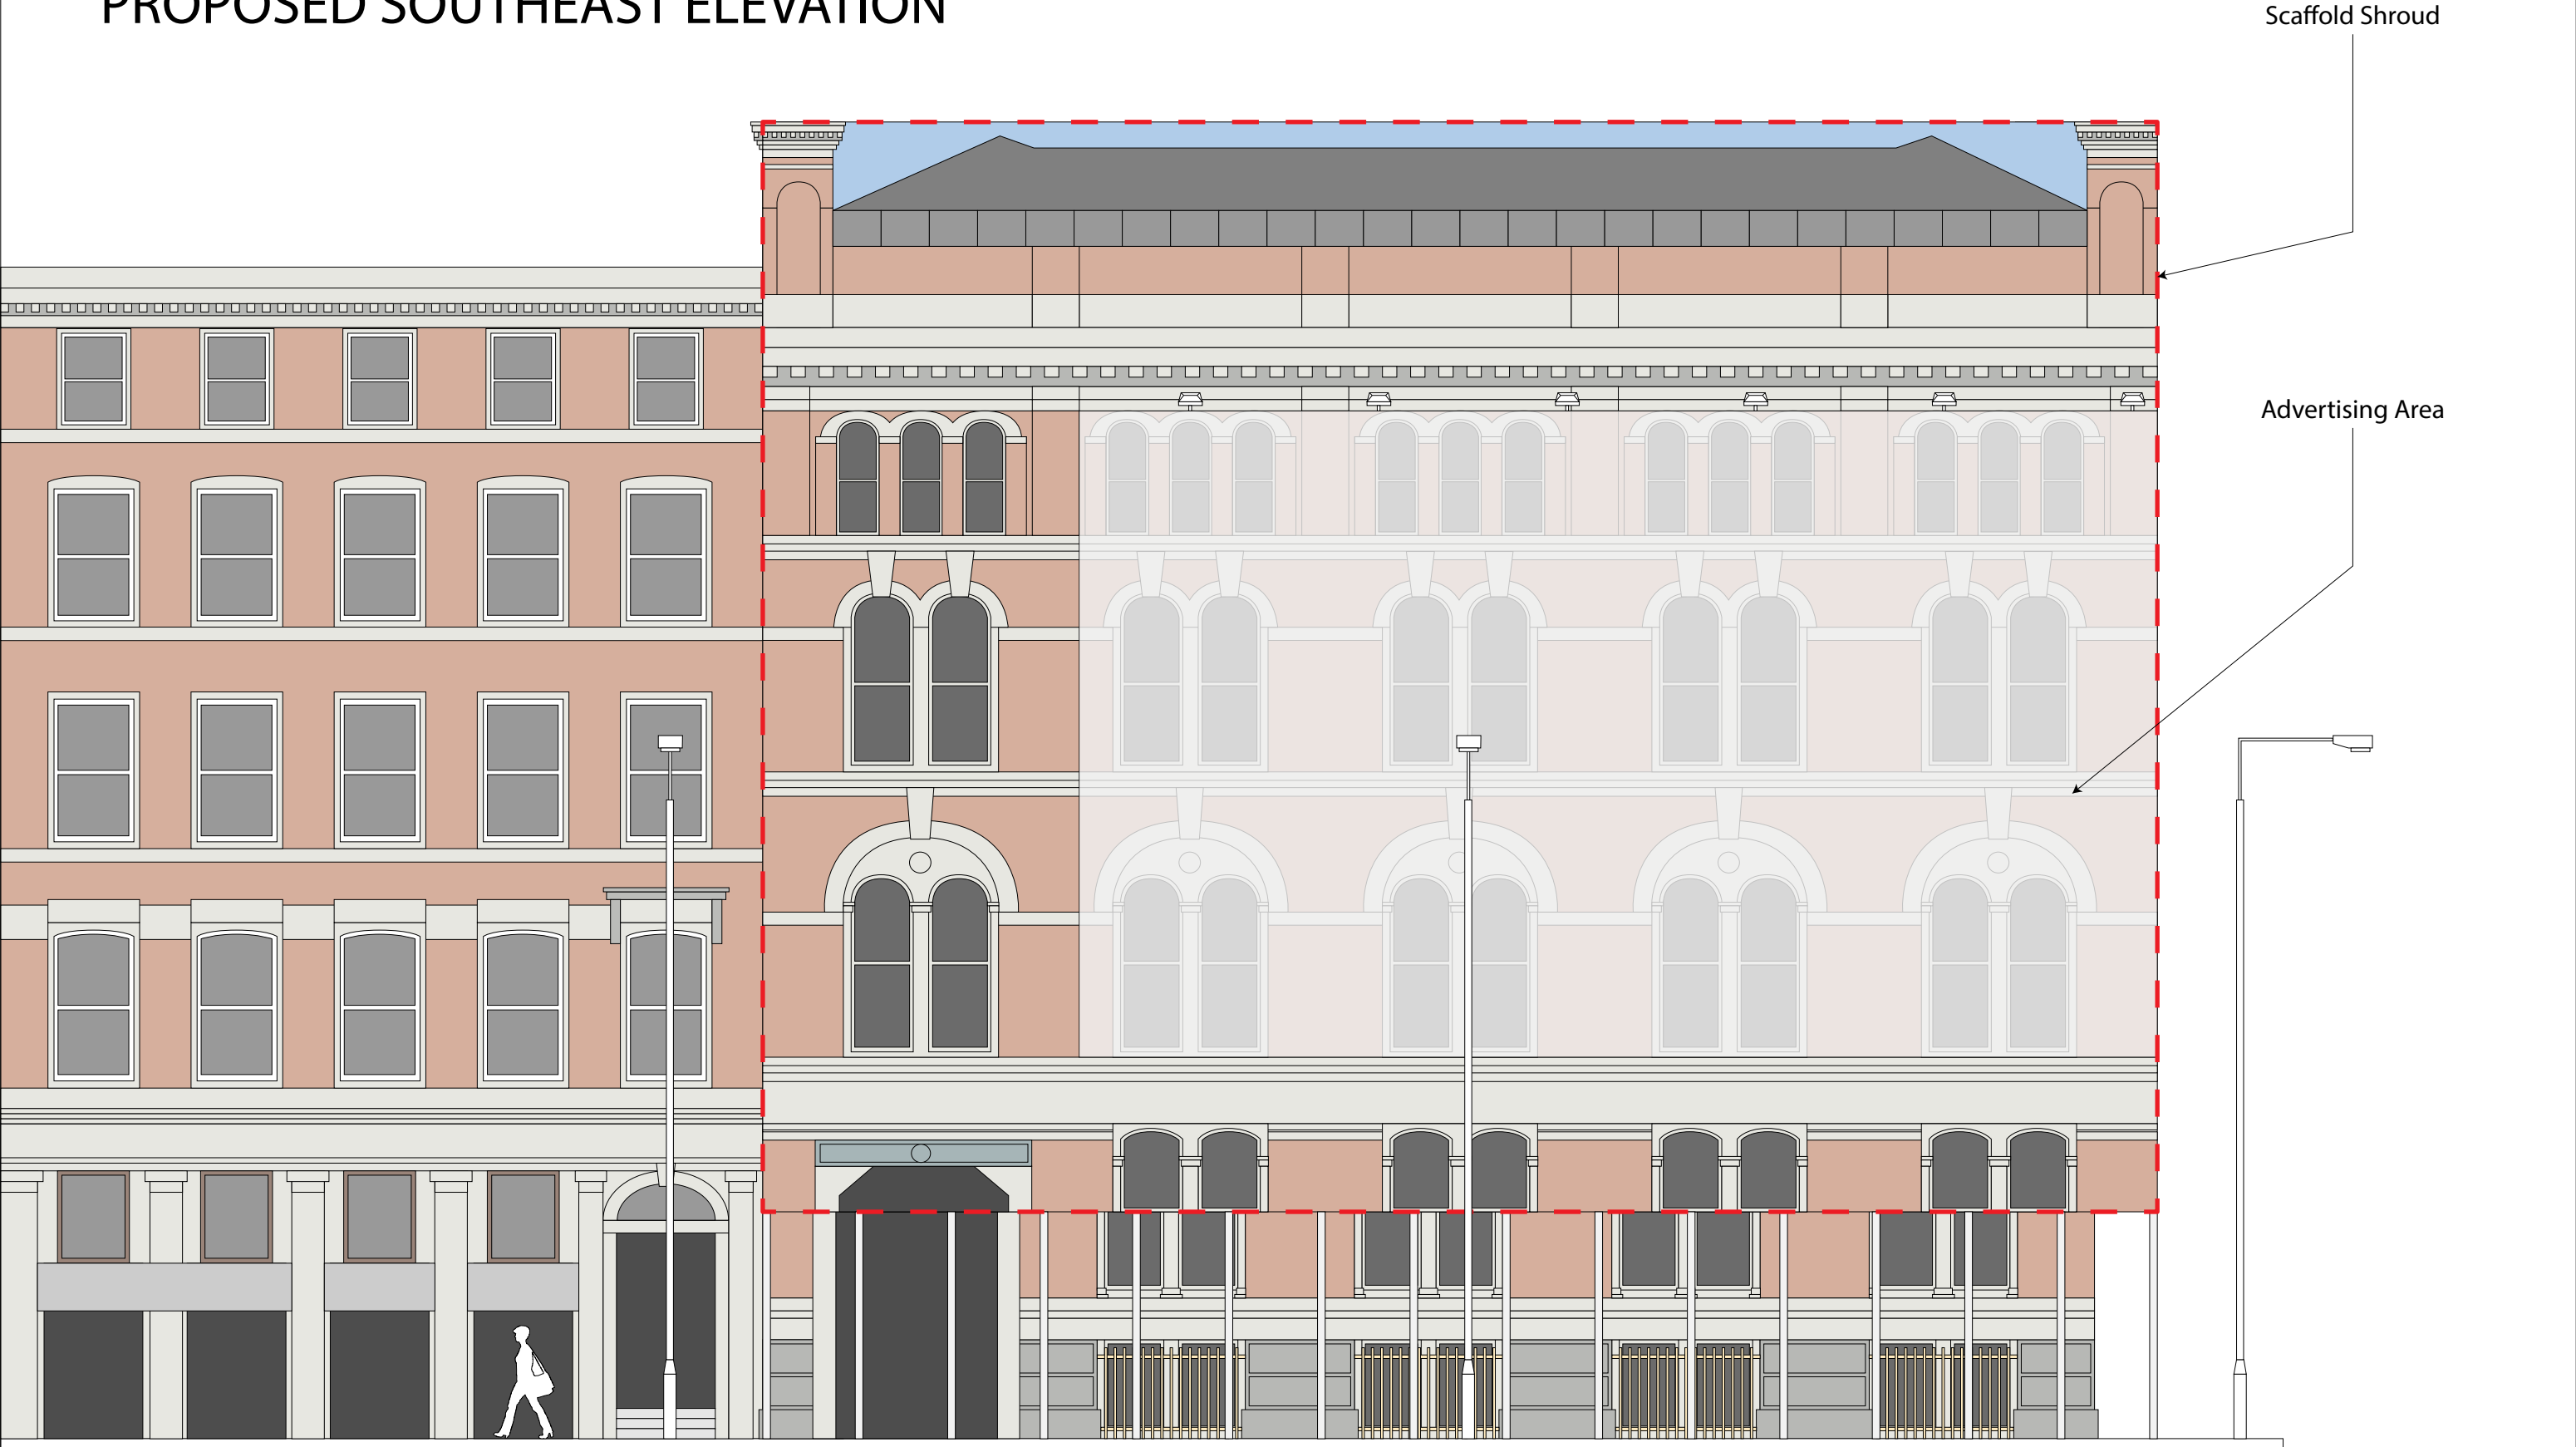

PORTLAND STREET

CHARLOTTE STREET

Site:
Fraser House, 36 Charlotte Street, Manchester, M1 4FD

Title:
Proposed Southeast Elevation

Date:
20/07/2021

Dwg. No:
PY4078/005

Rev:
rev A

Scale: 1:100@A3

