
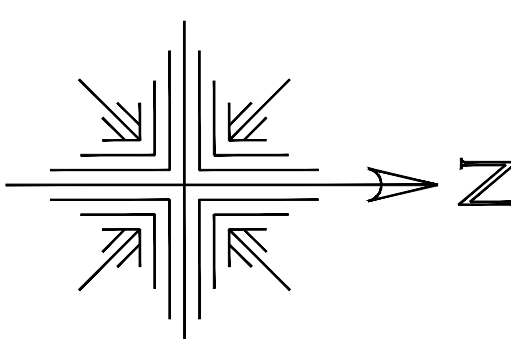


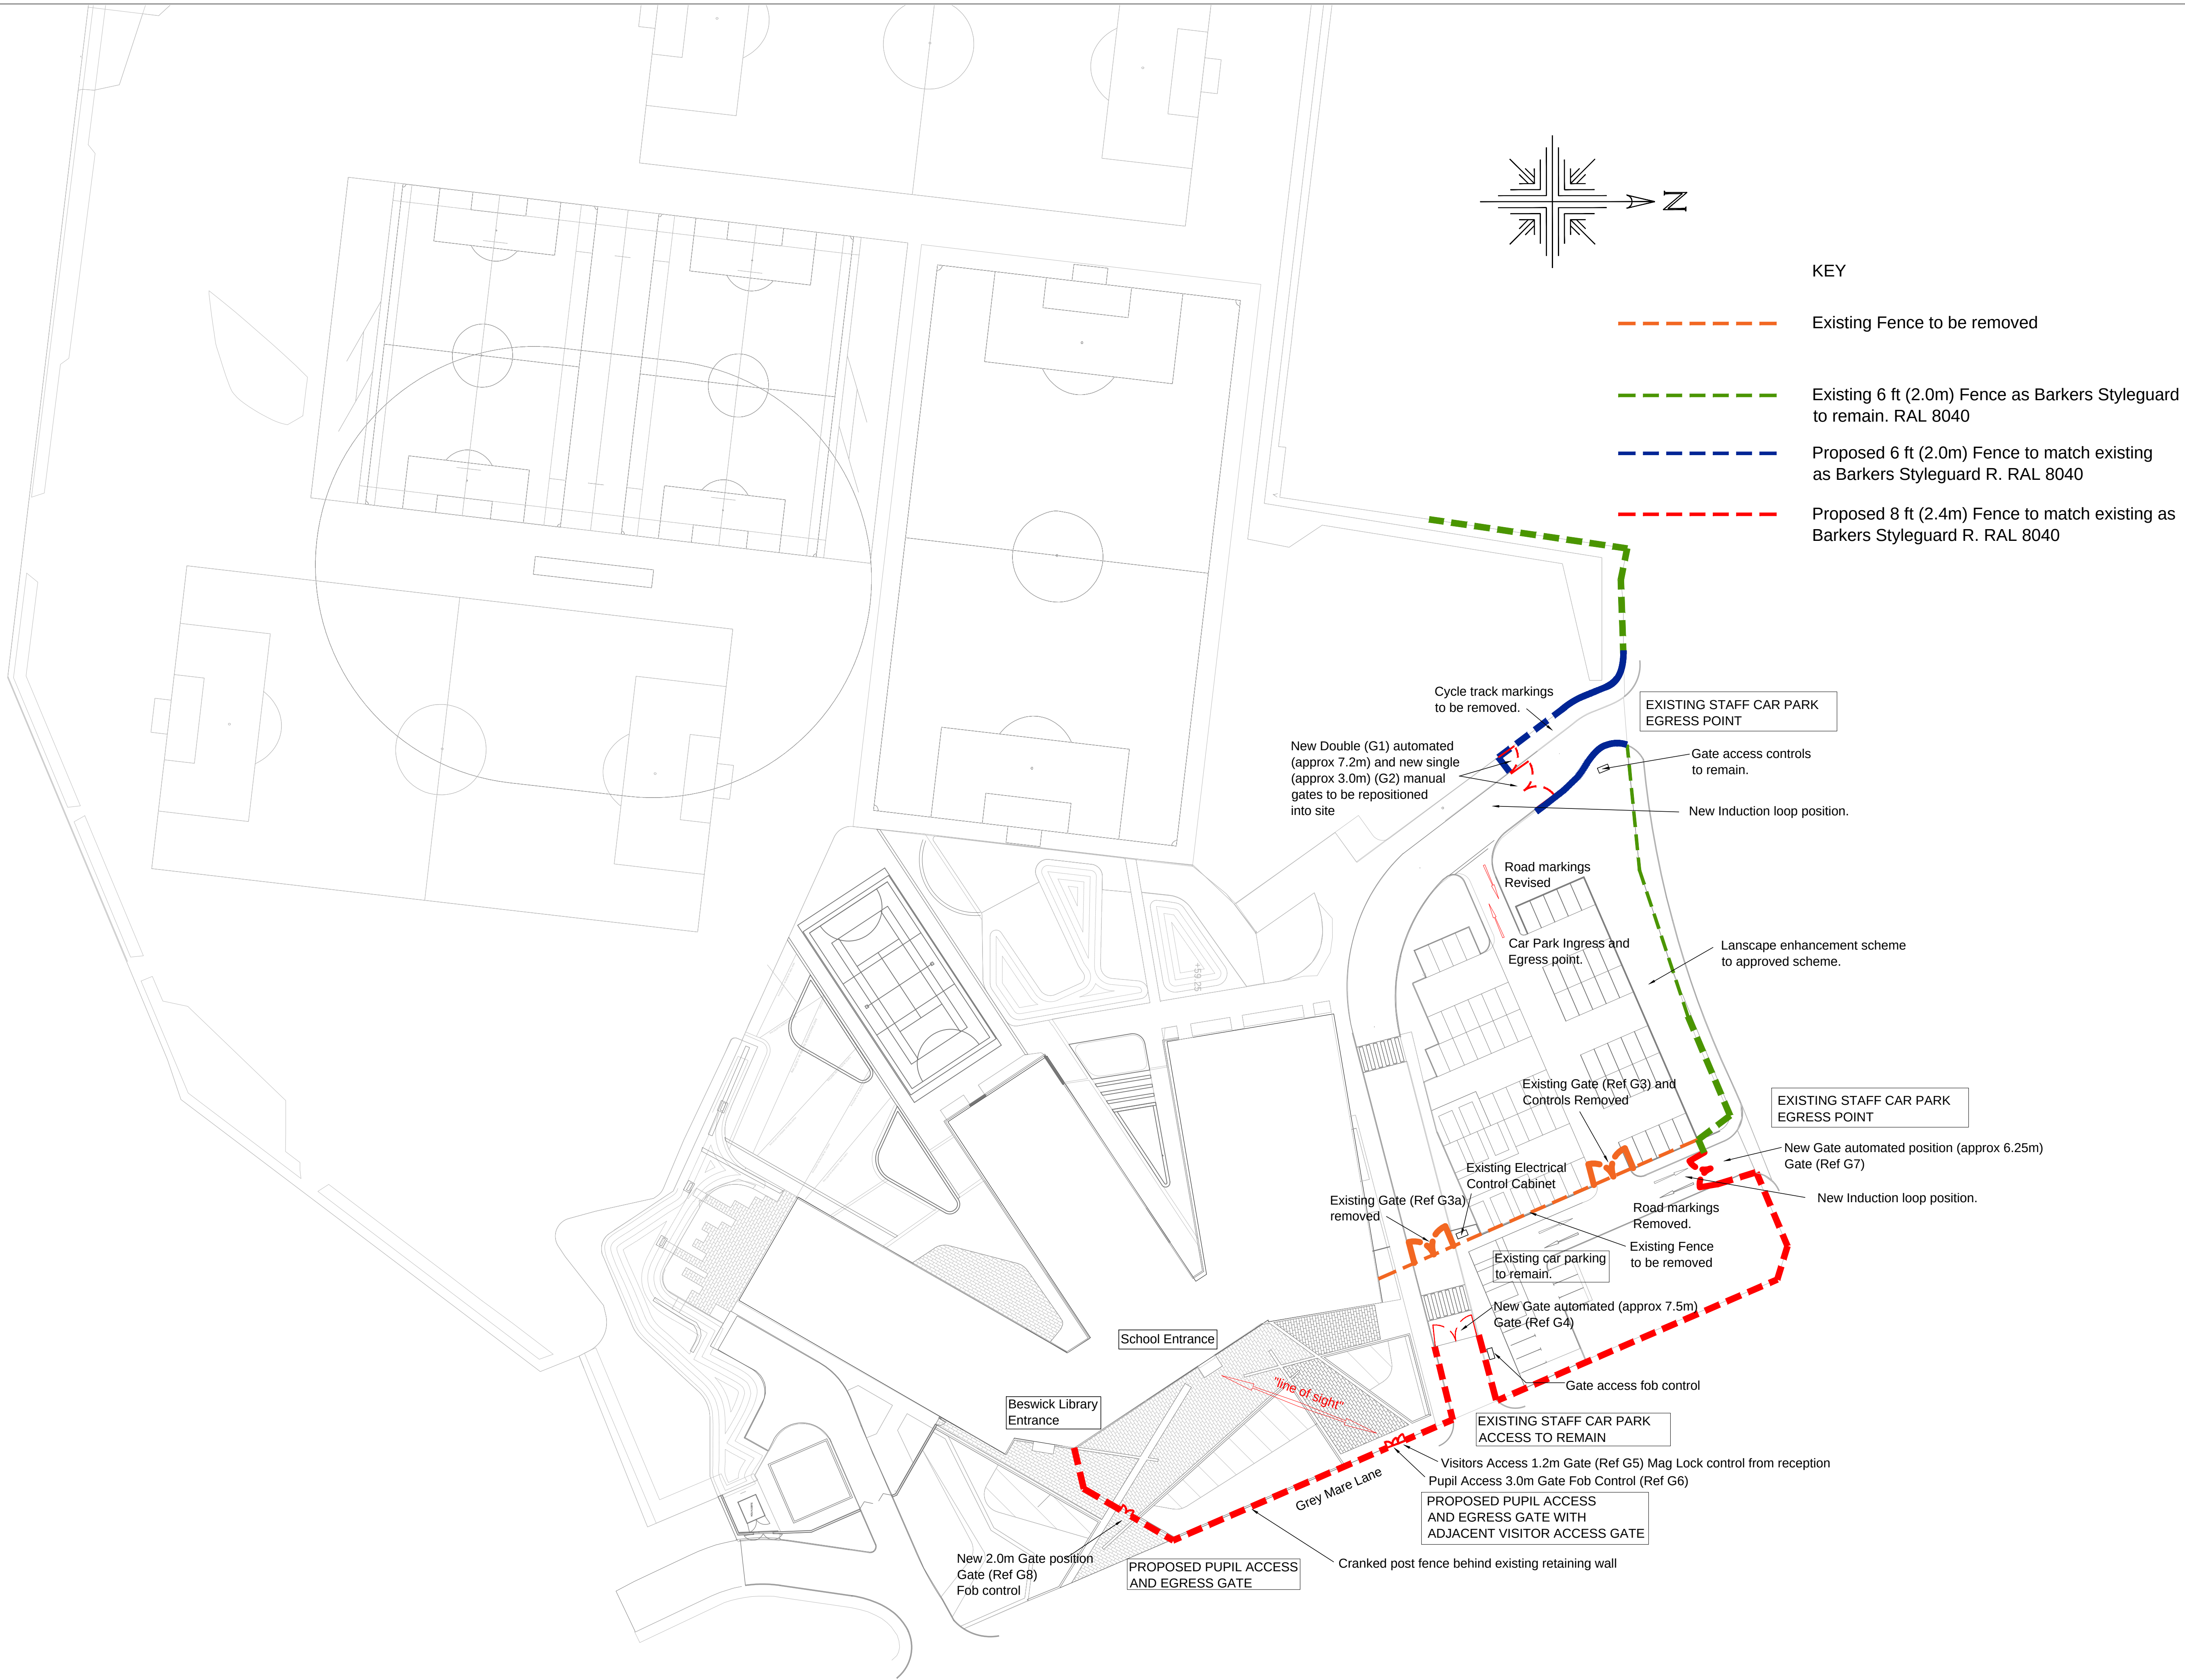

- KEY
- Existing Fence to be removed
 - Existing 6 ft (2.0m) Fence as Barkers Styleguard I to remain. RAL 8040
 - Proposed 6 ft (2.0m) Fence to match existing as Barkers Styleguard R. RAL 8040
 - Proposed 8 ft (2.4m) Fence to match existing as Barkers Styleguard R. RAL 8040

Cycle track markings to be removed.

New Double (G1) automated (approx 7.2m) and new single (approx 3.0m) (G2) manual gates to be repositioned into site

Gate access controls to remain.

New Induction loop position.

Road markings Revised

Car Park Ingress and Egress point.

Landscape enhancement scheme to approved scheme.

EXISTING STAFF CAR PARK EGRESS POINT

Existing Gate (Ref G3) and Controls Removed

Existing Electrical Control Cabinet

Existing Gate (Ref G3a) removed

Road markings Removed.

Existing Fence to be removed

Existing car parking to remain.

New Gate automated (approx 7.5m) Gate (Ref G4)

Gate access fob control

EXISTING STAFF CAR PARK ACCESS TO REMAIN

Visitors Access 1.2m Gate (Ref G5) Mag Lock control from reception

Pupil Access 3.0m Gate Fob Control (Ref G6)

PROPOSED PUPIL ACCESS AND EGRESS GATE WITH ADJACENT VISITOR ACCESS GATE

Cranked post fence behind existing retaining wall

PROPOSED PUPIL ACCESS AND EGRESS GATE

Grey Mare Lane

New 2.0m Gate position Gate (Ref G8) Fob control

Beswick Library Entrance

School Entrance

New Gate automated position (approx 6.25m) Gate (Ref G7)

New Induction loop position.

Proposed Fencing and Gates Layout

©

This drawing is Copyright and the property of Lancaster Maloney Limited and must not be reproduced in whole or in part without their written permission. Copyright is reserved. © This drawing must not be scaled. The Contractor is to report all dimensional discrepancies & errors to the Contract Administrator prior to commencing construction. It is essential that this drawing is read in conjunction with the specification and all works identified included for.

NOTES

B	26.04.22	Fence specification revised to all be Barkers as requested by Planning.	SRN
A	21.04.22	G7 Gate swing reversed	SRN

Rev	Date	Comments	By
STATUS			
PLANNING			
Client			
The East Manchester Academy TEMA			
Project Title			
Safeguarding Fencing and Gates			
Drawing Title			
Site Plan-Proposed Scheme			
Scale			
1:500@A1			
Drawn by			
SRN			
Date			
Feb 2022			
job no.			
1803-75			
Drawing no.			
PL-202			
Revision no.			
B			

lancastermaloney

Lancaster Maloney Limited Registered Office:
Equitas House Unit 6 Station View Rhino Court Stockport SK7 5ER
Registered in England No. 4846621.
Tel: 0161 477 3500 Fax: 0161 477 3500
E-mail: enquiries@lancastermaloney.co.ukwww.lancastermaloney.co.uk