

SHEET ID: 426WREXREVA

DATE: 13/05/2022

SITE ADDRESS

426 Wilmslow Road
Withington
Lancashire
M20 3BW

DESIGNER

Nasar Ishfaq
JAAN Architects Ltd
www.JAANarchitects.co.uk
07817 086 944


CLIENT

Mr Munir

DRAWINGS LIST

Existing:
South East Elevation
North West Elevation
North East Elevation
South West Elevation
Section AA
Site Plan
Roof Plan
Bsment Floor Plan
Ground Floor Plan
First Floor Plan
Second Floor Plan
Third Floor Plan


Note: Materials to match existing
where possible

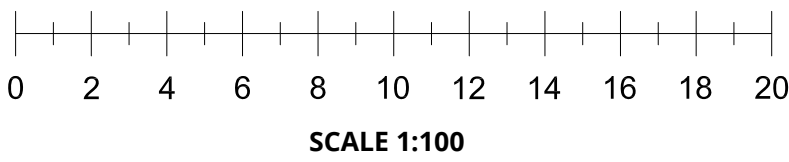

ROOF PLAN
SCALE 1:200
EXISTING - E001



SITE PLAN
SCALE 1:1250
EXISTING - E002

 

BASEMENT FLOOR
SCALE 1:100
EXISTING - E003



GROUND FLOOR
SCALE 1:100
EXISTING - E004




FIRST FLOOR
SCALE 1:100
EXISTING - E005




SECOND FLOOR
SCALE 1:100
EXISTING - E006




THIRD FLOOR
SCALE 1:100
EXISTING - E007

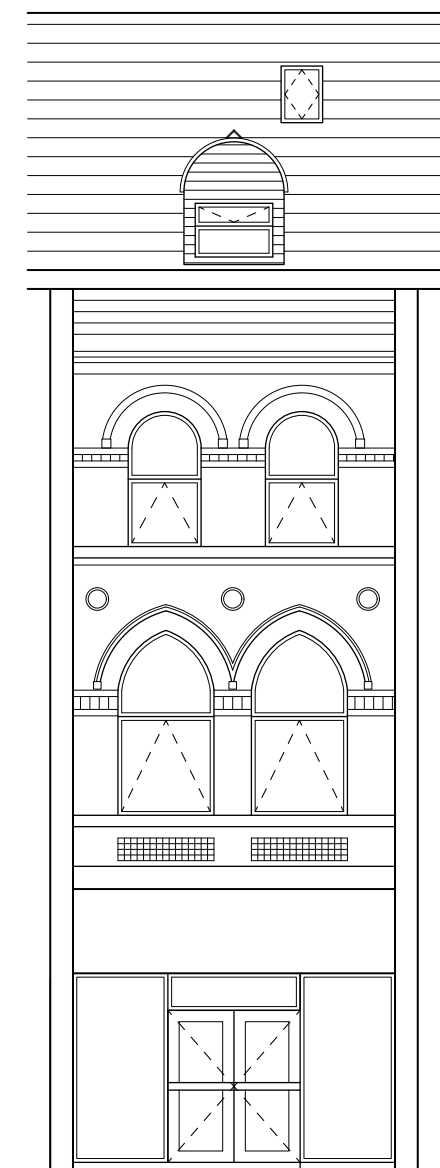


SOUTH EAST ELEVATION
SCALE 1:100
EXISTING - E008

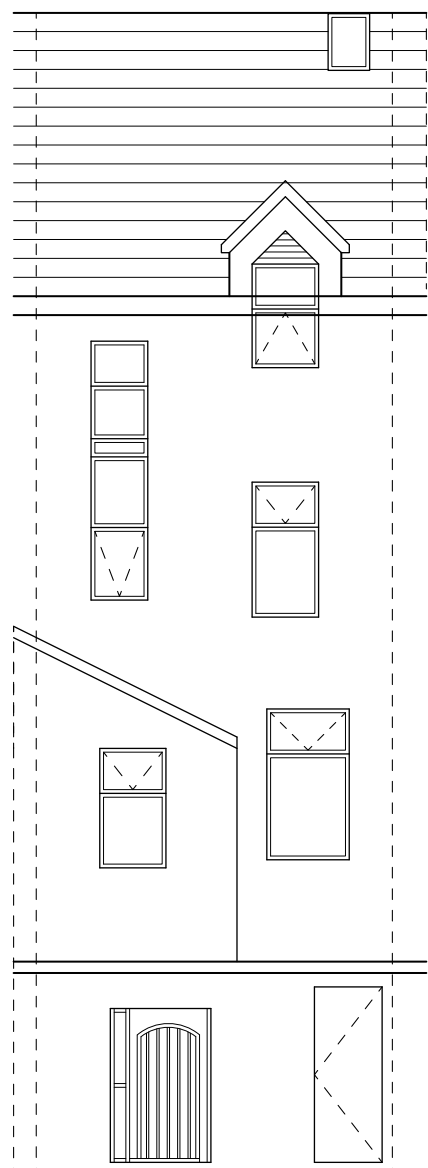


NORTH WEST ELEVATION
SCALE 1:100
EXISTING - E009

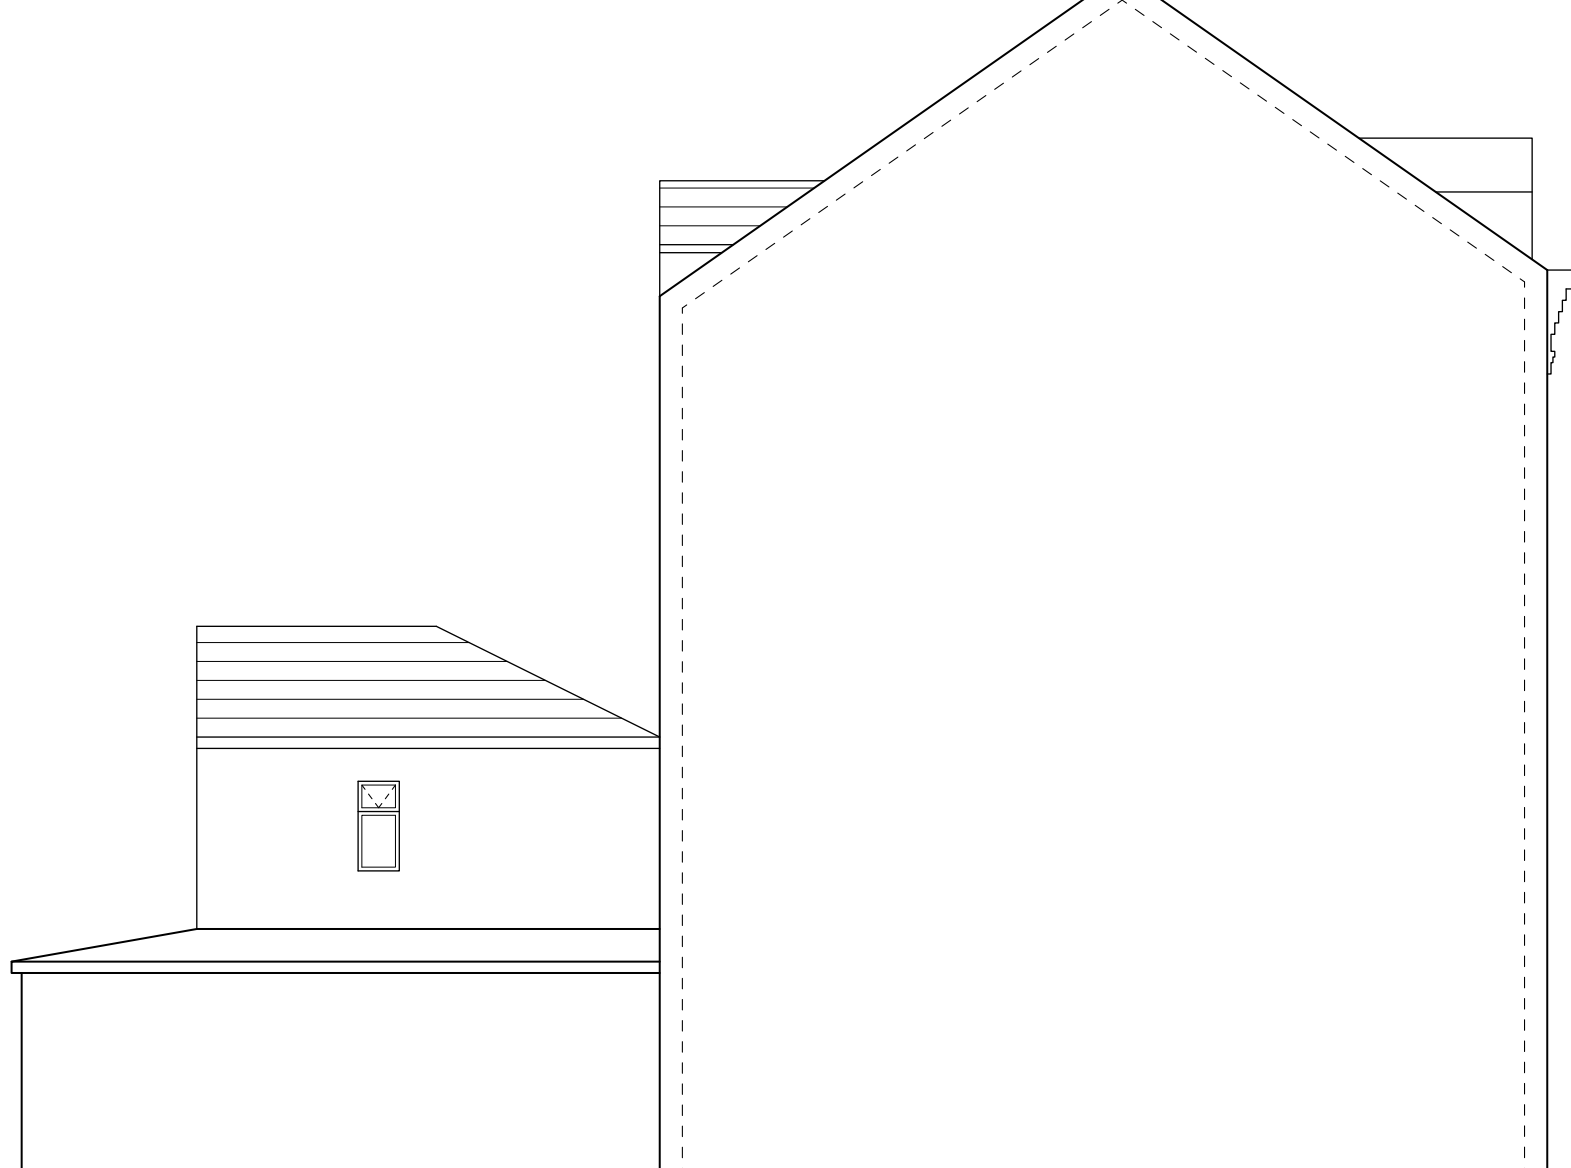

SOUTH WEST ELEVATION
SCALE 1:100
EXISTING - E010

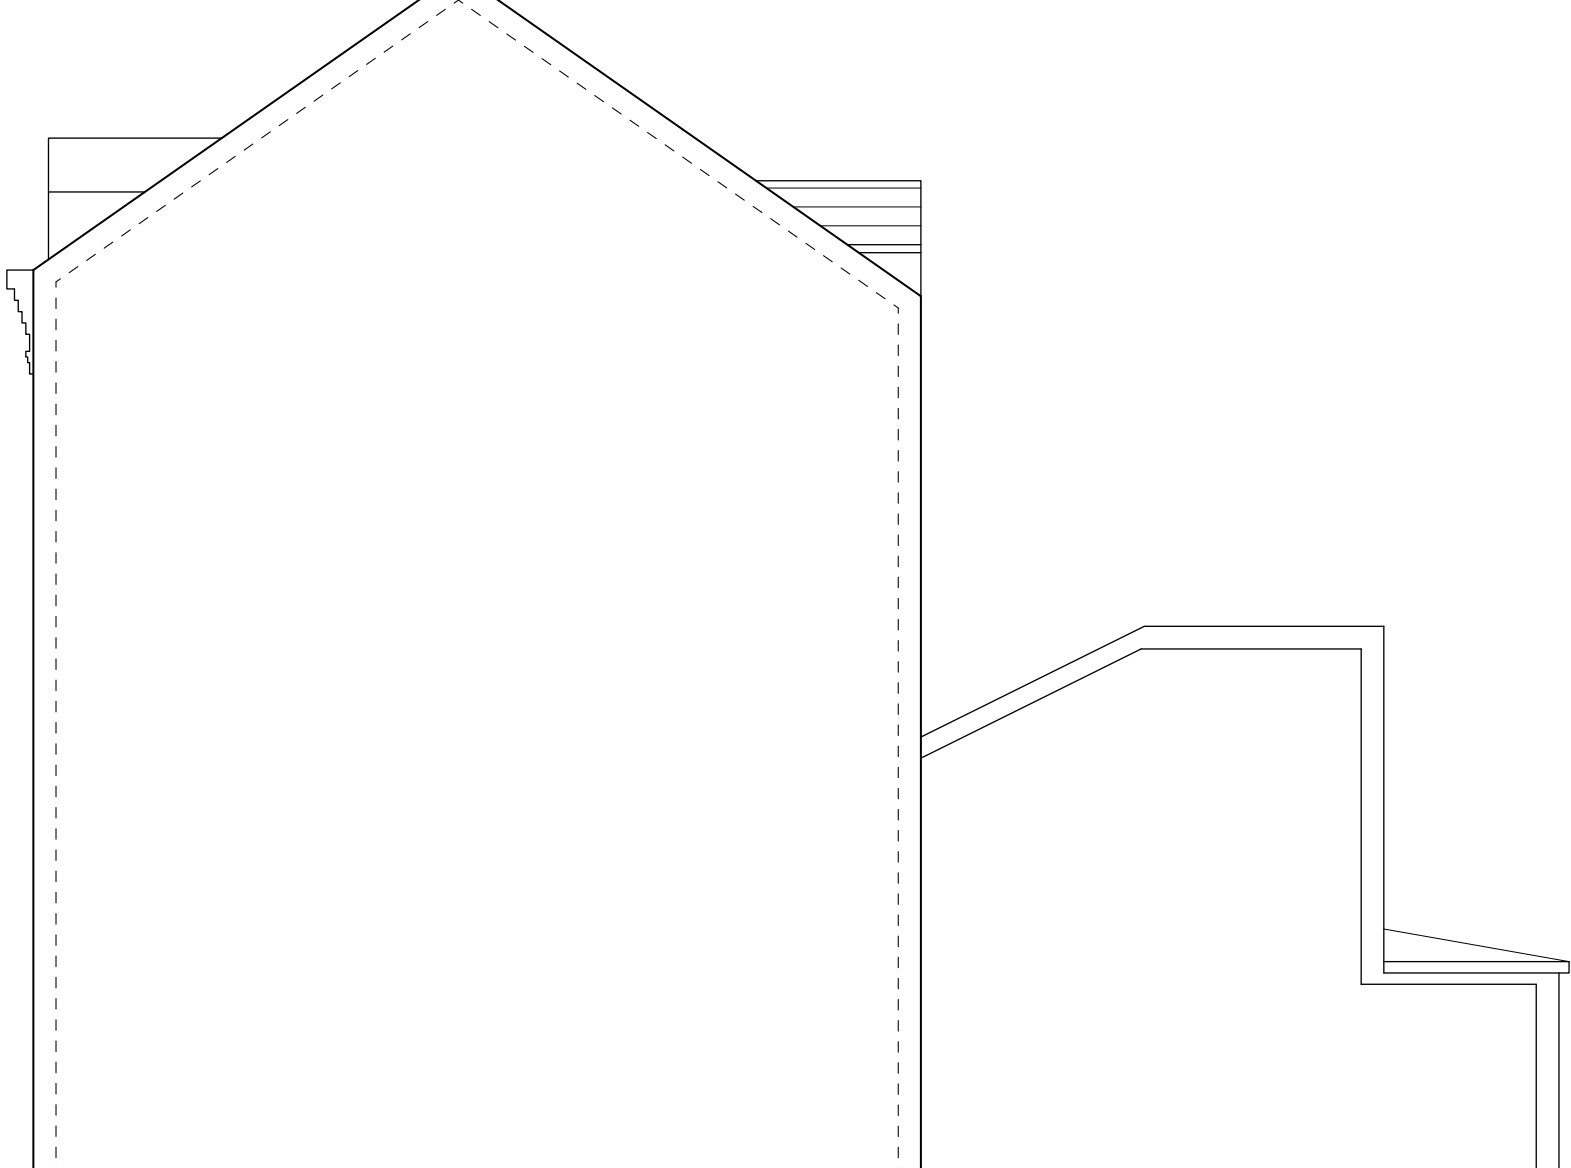

NORTH EAST ELEVATION
SCALE 1:100
EXISTING - E011

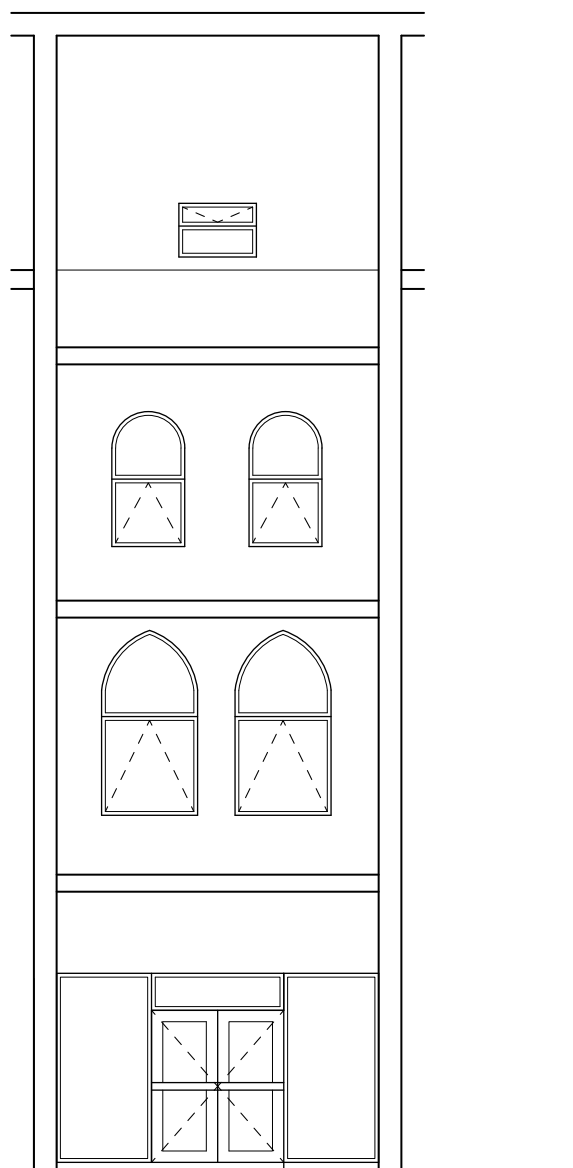

SECTION AA
SCALE 1:100
EXISTING - E012