



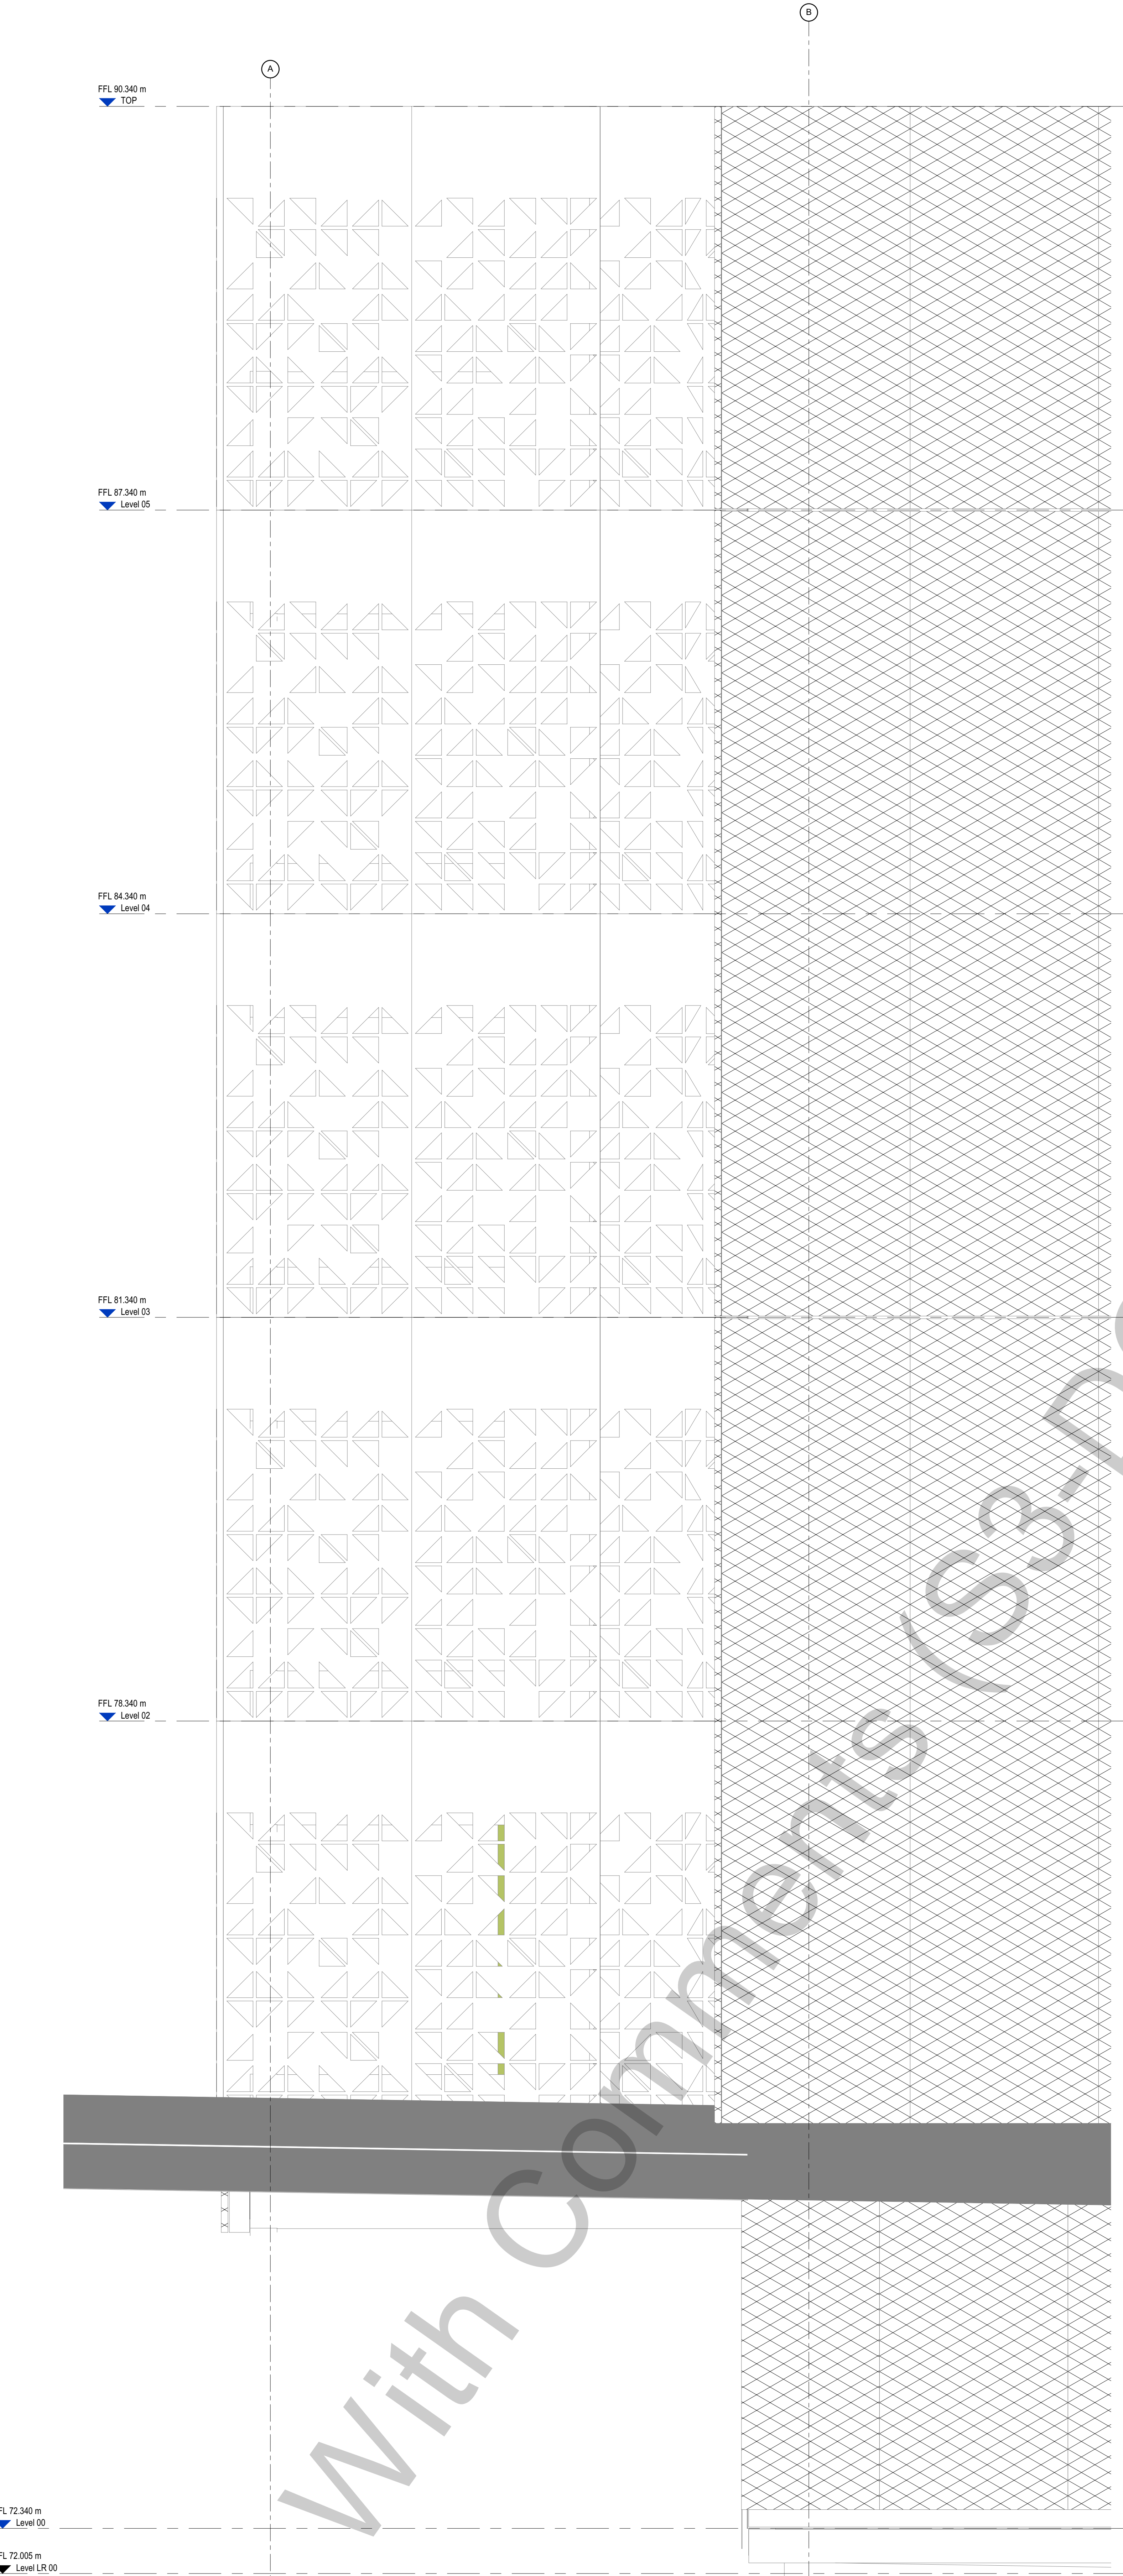


1 PART ELEVATION SOUTH GL A-B Copy 1

1:20


4 Plan Detail - Typical Upper Detail 10

1:20

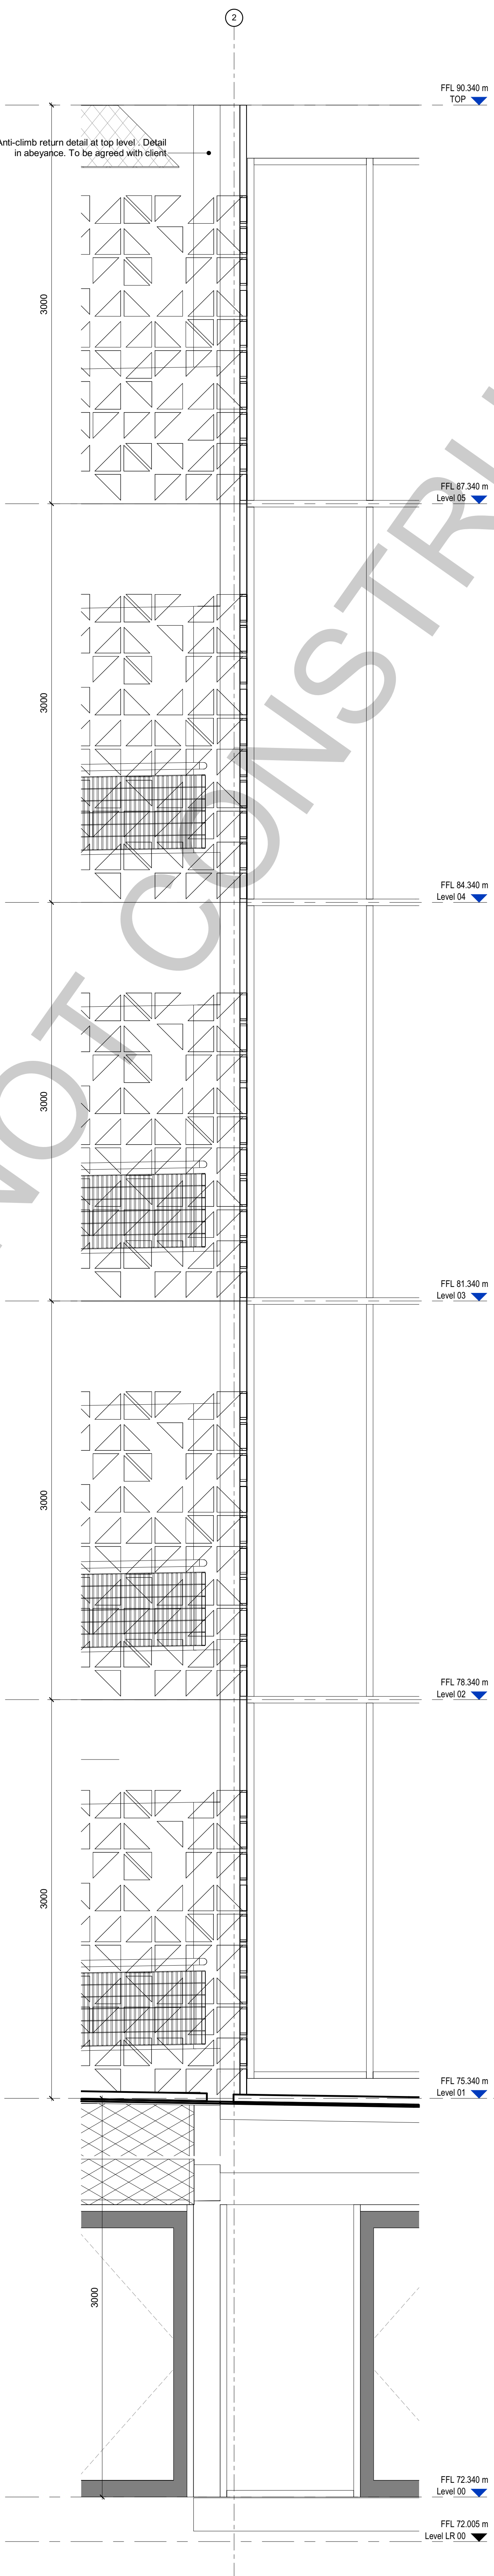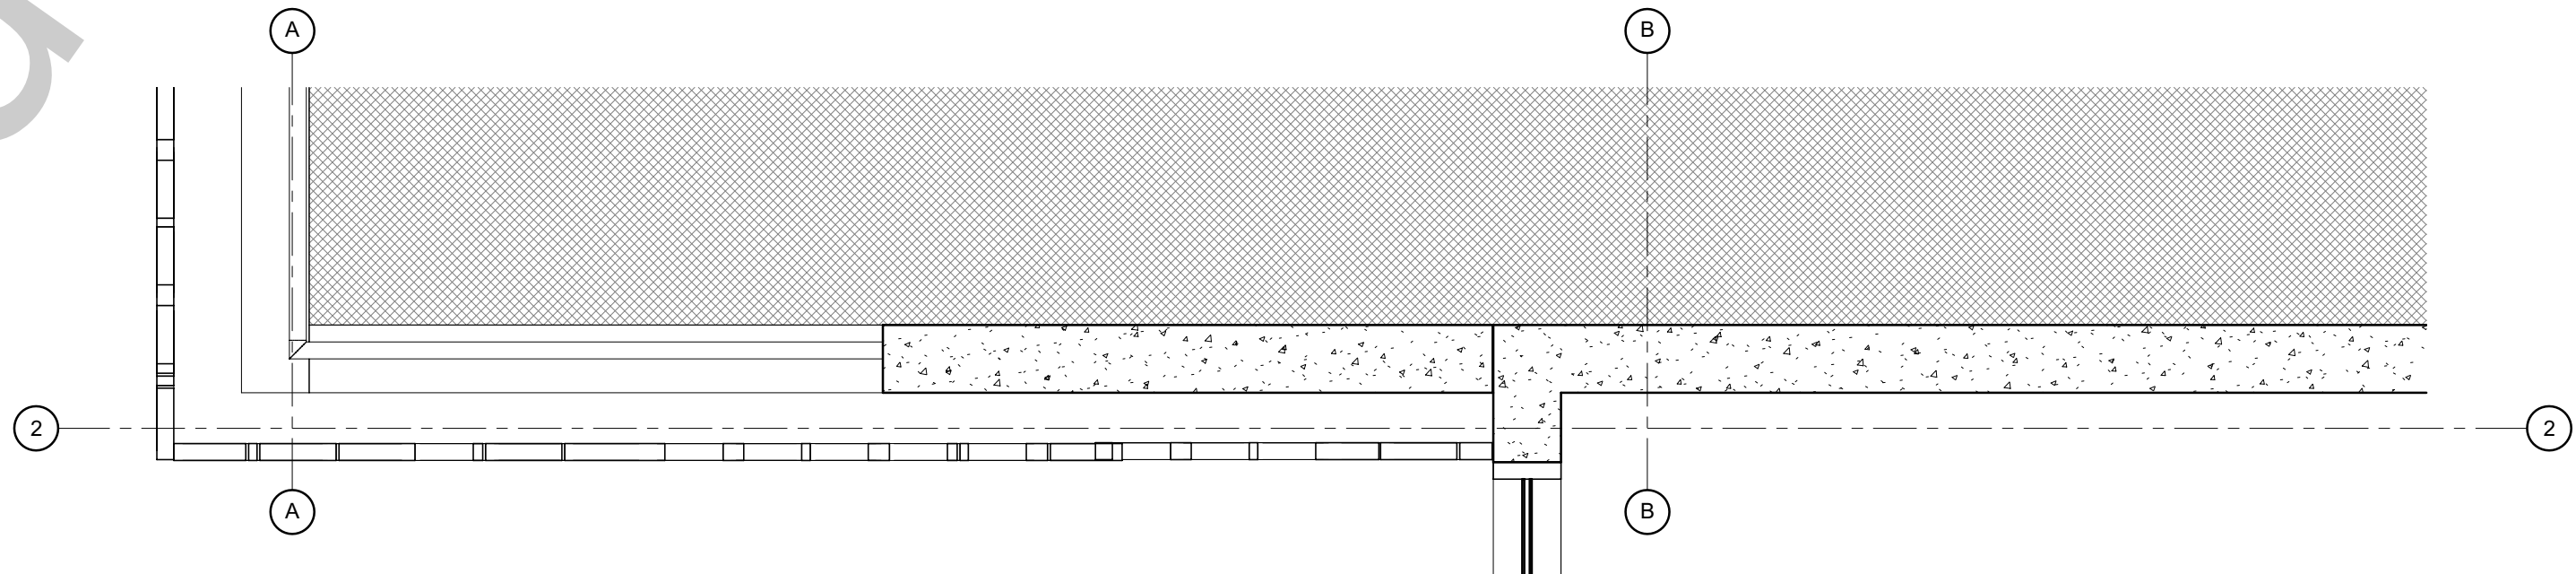

3 DETAIL WALL SECTION - SOUTH GL A-B

1:20

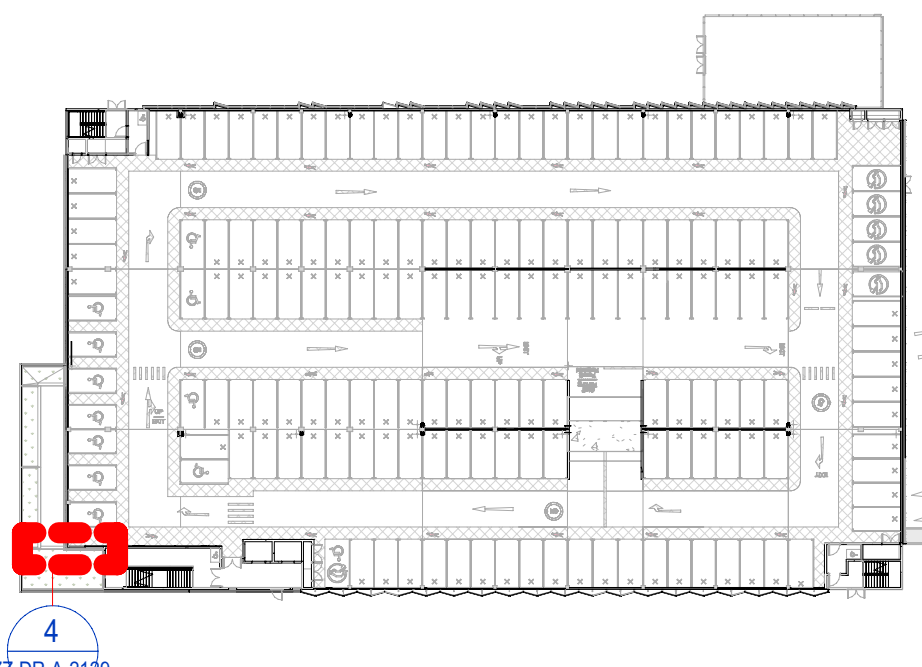

2 KEY PLAN - Typical Upper Detail 10

1:750

NOTES

All dimensions and levels to be checked on site

Any discrepancies are to be reported to the Architect before any work commences

This drawing shall not be scaled to ascertain any dimensions, except to figured dimensions only

This drawing shall not be reproduced without express written permission from AFL Architects Ltd

DISCLAIMER

When this drawing is issued in CAD, it is an unprocessed version issued for information only, to enable the recipient to prepare their own design and drawings for which they are solely responsible.

SOFTWARE INTEROPERABILITY

AFL does not accept liability for any loss or damage to any information held in the drawing resulting from the translation from the original file format to any other file format or from the recipient's inability to use any other program.

THIS DRAWING IS BASED ON THE FOLLOWING MODELS:

Model	Version
Structure	001
MEP	001
Landscaping	001

General Notes:

- Refer to Specification document 20200-AFL-MSCP-XA-SP-A-0900
- Refer to (20) Series drawings for all General Arrangement, setting out and layout information.
- Refer to (21) Series drawings for External Wall Information.
- Refer to (22) Series drawings for Internal Wall Information.
- Refer to (23) Series drawings for Floor Construction Information.
- Refer to (24) Series drawings for External Doors / Windows Information.
- Refer to (25) Series drawings for Internal Doors / Windows Information.
- Refer to (26) Series drawings for Suspended Ceiling Information.
- Refer to (27) Series drawings for Roof Finishes Information.
- Refer to (28) Series drawings for Free Strategic Information.
- Design of floors: the drawings and specification prepared by the architect are to indicate design intent only and to co-ordinate the work package into the overall design. The Sub-contractor is responsible for the detailed design of the works and should issue details to the Architect for comment prior to commencement of fabrication or installation of those works on site.
- All construction must conform to relevant British Standards and Building Regulations.
- Any structure shown on this drawing is indicative only. Sub-contractor must refer to Structural Engineers drawings for full coordination.
- The content of this drawing is for design intent and requires further design coordination with all relevant consultants, sub-contractors, specialist designers and statutory authorities.

Facade Materials Key

EX 1a - NBS Ref: H31/112A
Ground Floor Material - Anodised Bronze Mesh - Dark - 63% free Area

EX 1b - NBS Ref: H31/112B
Upper Floor Material - Main North & South - Anodised Brass 3D Mesh 63% free Area

Upper Floor Material - Part North - Anodised Brass 3D Mesh with 15 degree rotated panels - 63% free Area (rotated feathered)

Upper Floor Material - South - Anodised Brass 3D Mesh with 15 degree rotated panels - 63% free Area (rotated zig zag)

EX 1c - NBS Ref: H31/112C
Upper Floor Material - West & East/Part South - Anodised Brass Panel with Perforations 40% free area.

Ex 2 - NBS Ref: H11/110A & H11/110B (60 min FR)
Staircase Material - Glazed Curtainwall-PPC Frame
Cycle Hub Material - Glazed Curtainwall-PPC Frame

Ex 3 - NBS Ref: TBC
Welded Mesh Panel Security Mesh. Black

RT-03 - Entrance Canopy with Green Sedum Roof - Fascia Board to match Curtainwall Frame

H - Ironmongery & Opening Mechanisms

J - Signage Location & Material - TBC

K- Flashings & trimmings to match curtainwall PPC frame

Hazard Symbol

21 Risk Hazards Schedule

Hazard & Safety Risk	Reference	Health & Safety Description	Health & Safety Mitigation Action	Health & Safety Risk
1	01	Manual handling - musculoskeletal injuries - Live heavy loads of materials	Specifications to ensure weight and size of materials are reduced to acceptable levels	MS, BS
2	02	Cuts and lacerations - Exposed sharp edges to metal cladding	Provide handrails and edge limits to AFL exposed edges	AFL
3	03	Falling objects - Fragments falling from the objects	Provide handrails and edge limits to AFL exposed edges	AFL
4	04	Fire - Collapse - All structural	Ensure all specification of materials have the A1 rating	MS, BS

KEYPLAN

REV.	DESCRIPTION	DATE	DRW.	CHK.
P03	CLADDING UPDATED TO INCLUDE CORNERS	04.02.22	KC	JW
P02	REVISED TO 1400MM SETTING OUT ON THE 3D MESH FACADES	04.11.21	KC	JW
P01	PACKAGE HAZARDS AND FACADE VE NOTE ADDED	06.09.21	KC	JW

NHS
Manchester University
NHS Foundation Trust

APPOINTED PARTY LOGO/INFORMATION

MORGAN SINDALL
AFL

PROJECT
NMGH - Multi Storey Car Park

TITLE
External Wall, Section, Elevation, Detail 10

STATUS
S3

PURPOSE OF ISSUE
For Review

DRAWN BY
KC

CHECKED BY
JW

DATE
04.02.22

SCALE (@A0)
As indicated

PROJECT NUMBER
203112

FILE DRAWING NUMBER
20200-AFL-MSCP-ZZ-DR-A-2129

REV.
P03