

83


36

All Dimensions should be checked on site.
Do not scale this drawing.
Any drawing errors should be brought to the attention of the architect.
COPYRIGHT DaC Design


REVISIONS:

REV: DETAILS OF REVISION

DATE

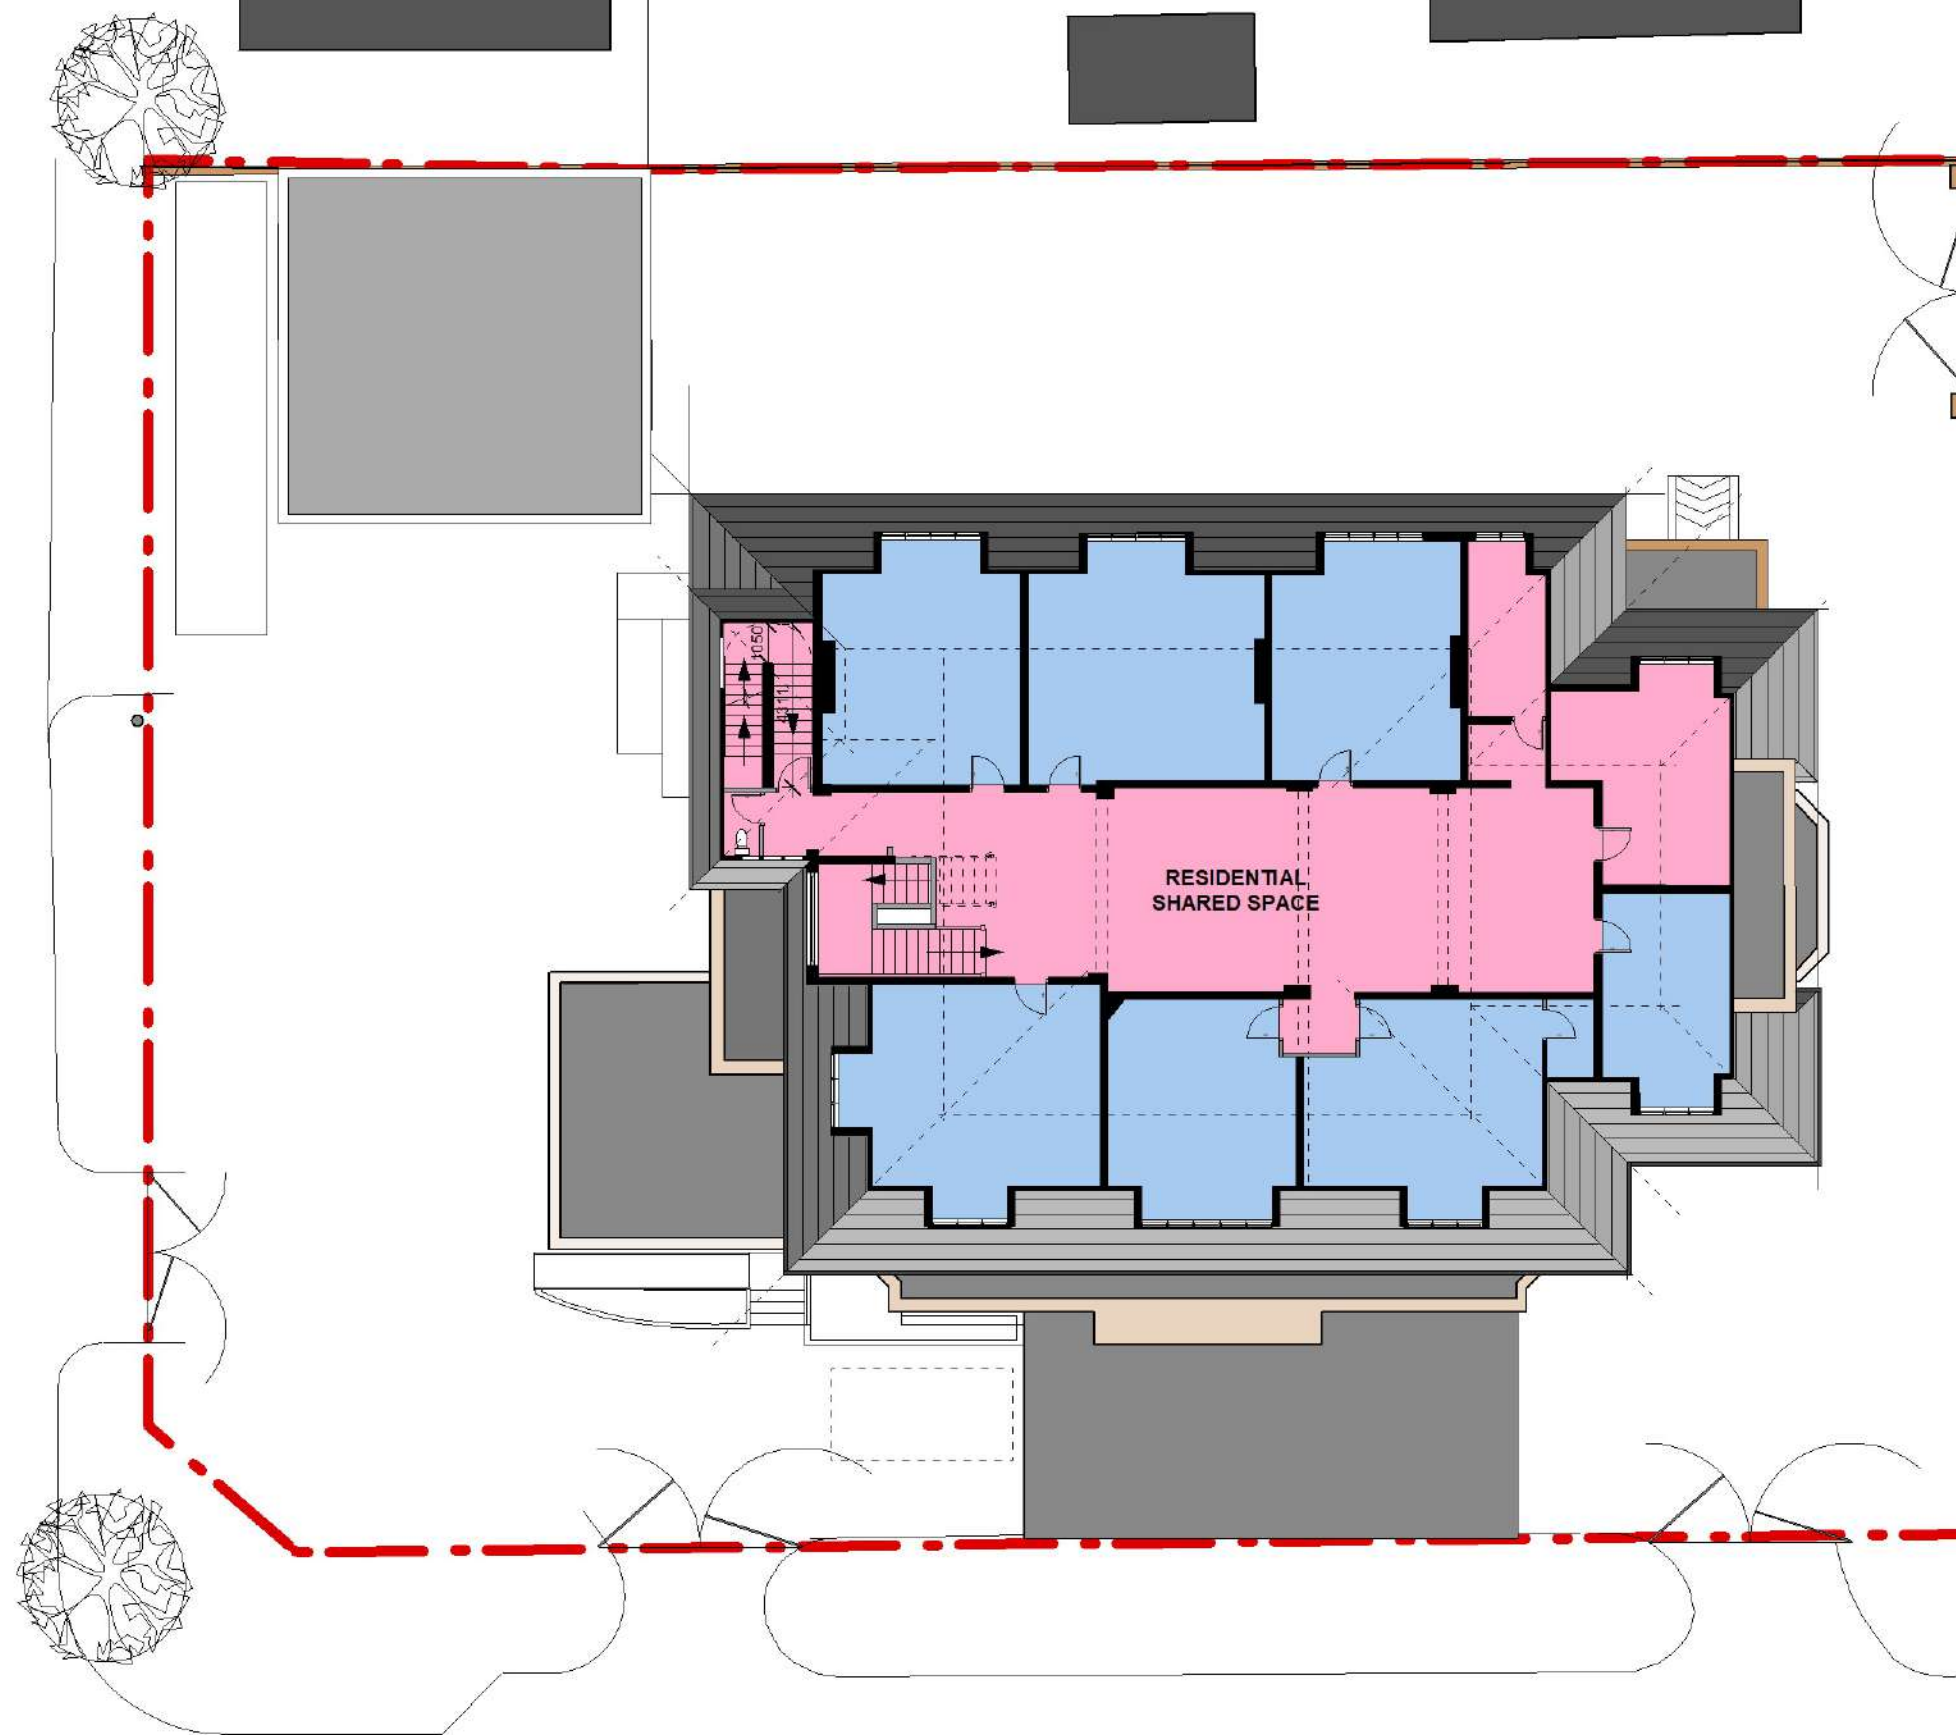

SECOND FLOOR AS EXISTING 1: 200

 

P04

DRAWING: SECOND FLOOR PLAN - AS EXISTING

JOB TITLE: REMODEL & EXTENSION _ 81 Beresford Road, Longsight, Manchester, M13 0GX

CLIENT: Mr Waheed

SCALE: 1:200 @ A3

DATE: Dec 2021

D@C DESIGN
ARCHITECTURE & PLANNING
0776 452 3545 0161 425 3934