


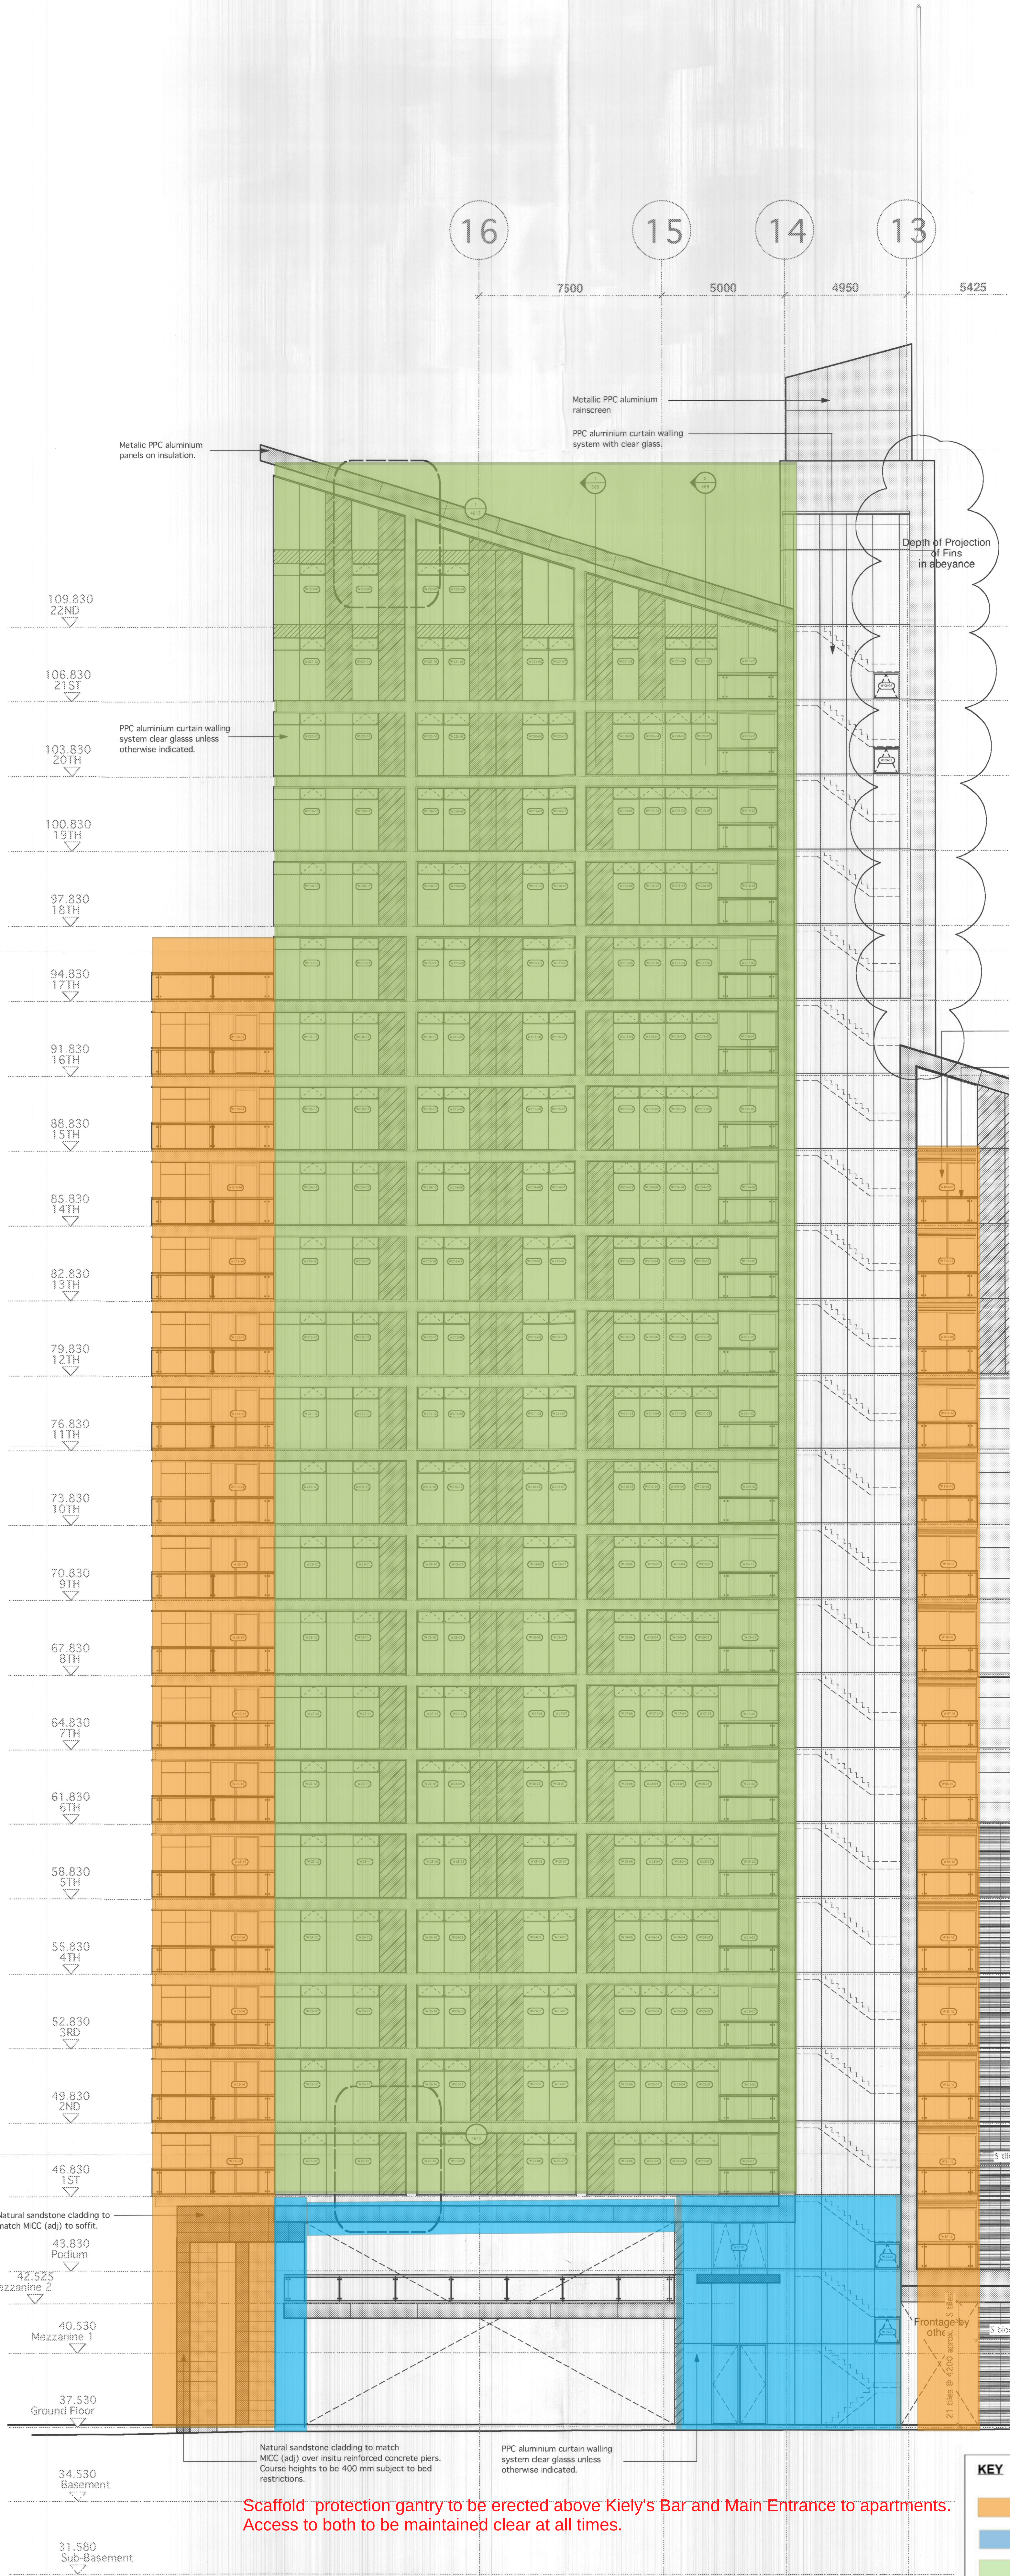

GENERAL NOTES 25.06.00

All pricing must be checked on site.
All levels must be checked on site and refer to
Contractor Datum Newlyn unless alternative Datum given
All fixings and weatherings must be checked on site
All dimensions must be checked on site
This drawing must not be used for construction purposes
This drawing must be read in conjunction with the
relevant specification clause
This drawing must not be used for land transfer purposes
Calculated areas in accordance with Assael and its structure
Areas for Schedule of Areas
This drawing must not be used on site unless issued for construction
Revision Status:
P1 Preliminary/Planning T1 Tender C1 Construction/Contract
© 2006 Assael Architecture Limited

DRAWING NOTES

ELECTRONIC FILE REF N° A1621/4332-F1

STATUS REVISION DATE DRYN CHECK COM

P1 PRELIMINARY ISSUE 24-02-06 DF

NOTE
ALL THE DETAILS REFERRED TO ON THIS
DRAWING ARE NOT FOR CONSTRUCTION
UNTIL AND UNLESS THEY RECEIVE
CONSTRUCTION STATUS

Key	
	Single glazed shadow box unit. Clear glass.
	Single glazed unit with solid wall behind. Opaque glass.
	Double glazed unit. Clear glass.



For information	☒
For comment	☐
For client sanction	☐
For construction	☐

CLIENT
George Wimpey City Ltd

PROJECT TITLE
Slot Site
Manchester

DRAWING TITLE
Block C
West Elevation
AS BUILD

SCALE @ 1/100 DATE Feb '06

DRAWING N° A1621/4332 STATUS & REVISION P1

Assael

Assael Architecture Limited
Studio 13
50 Cornwell Road
London SW6 3EG
T +44 (0) 20 7736 7744
F +44 (0) 20 7736 6677
E surfer@assael.co.uk
W www.assael.co.uk

KEY	
	Independent Scaffold Tower
	Mast Climber Gantry
	Mast Climber Working Area