



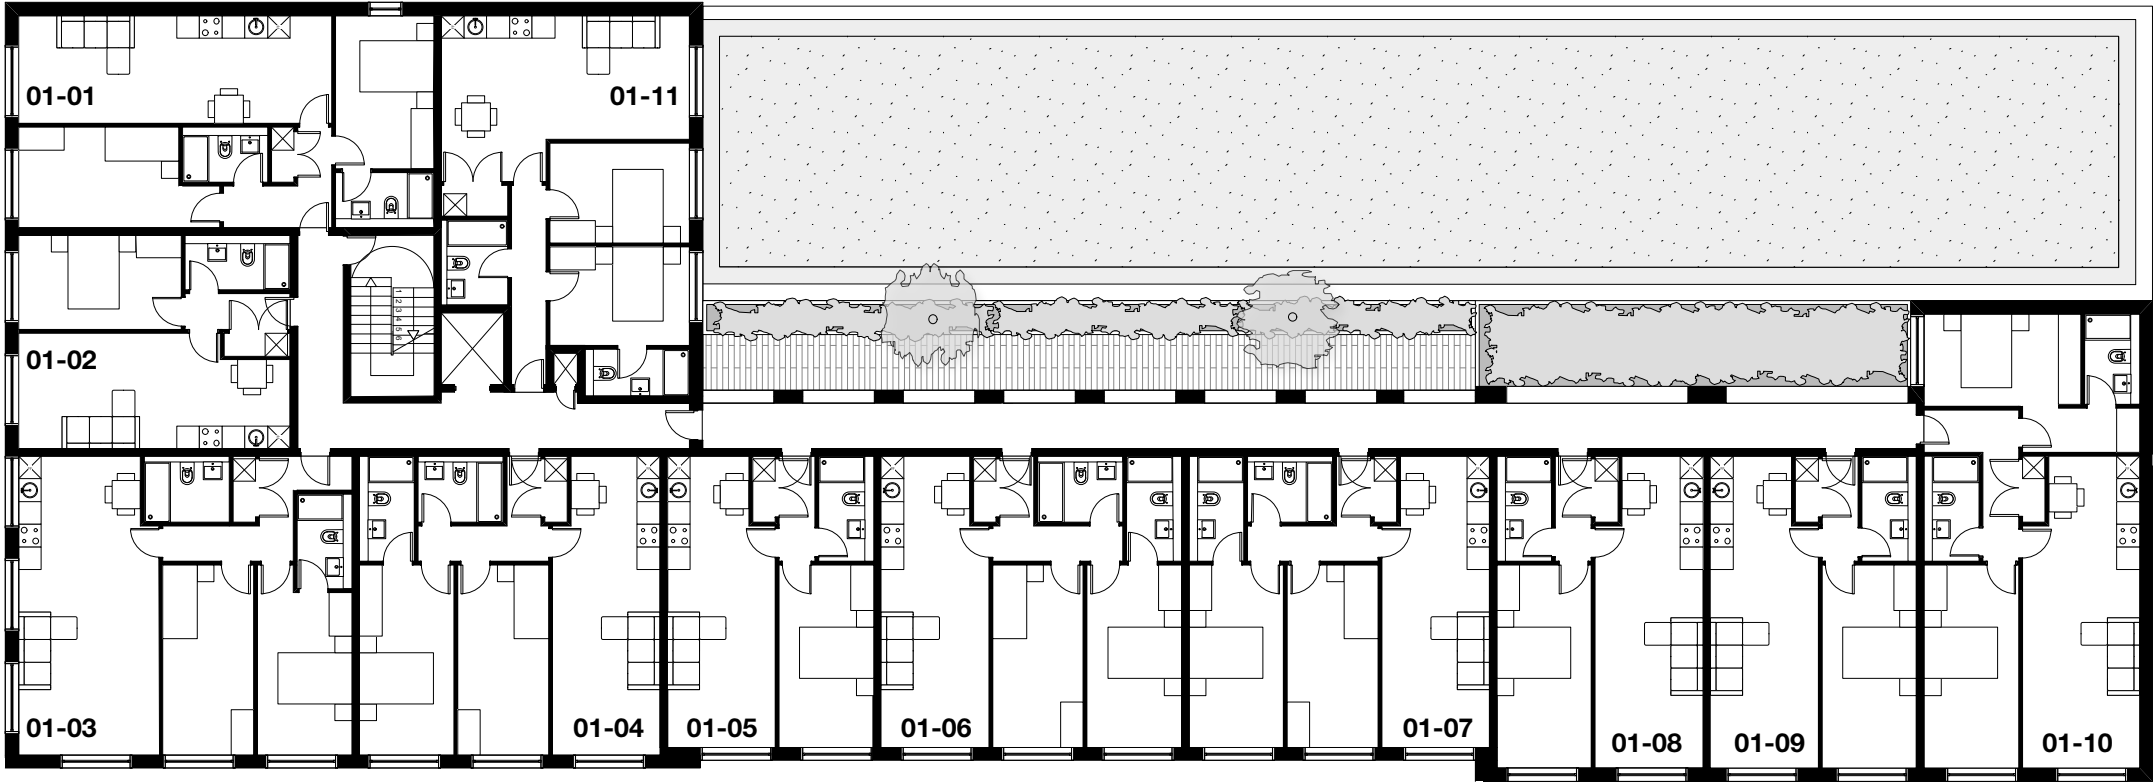

PROPOSED FIRST FLOOR PLAN
1:200 @ A3

 

CLIENT: VIEWS	
PROJECT: PROPOSED RESIDENTIAL DEVELOPMENT	
ADDRESS: 764 STOCKPORT ROAD	
DRAWING TITLE: FIRST FLOOR PLAN	
SCALE: 1:200@A3	DATE: MARCH 2022
DRAWING NO: A666_P_111	