



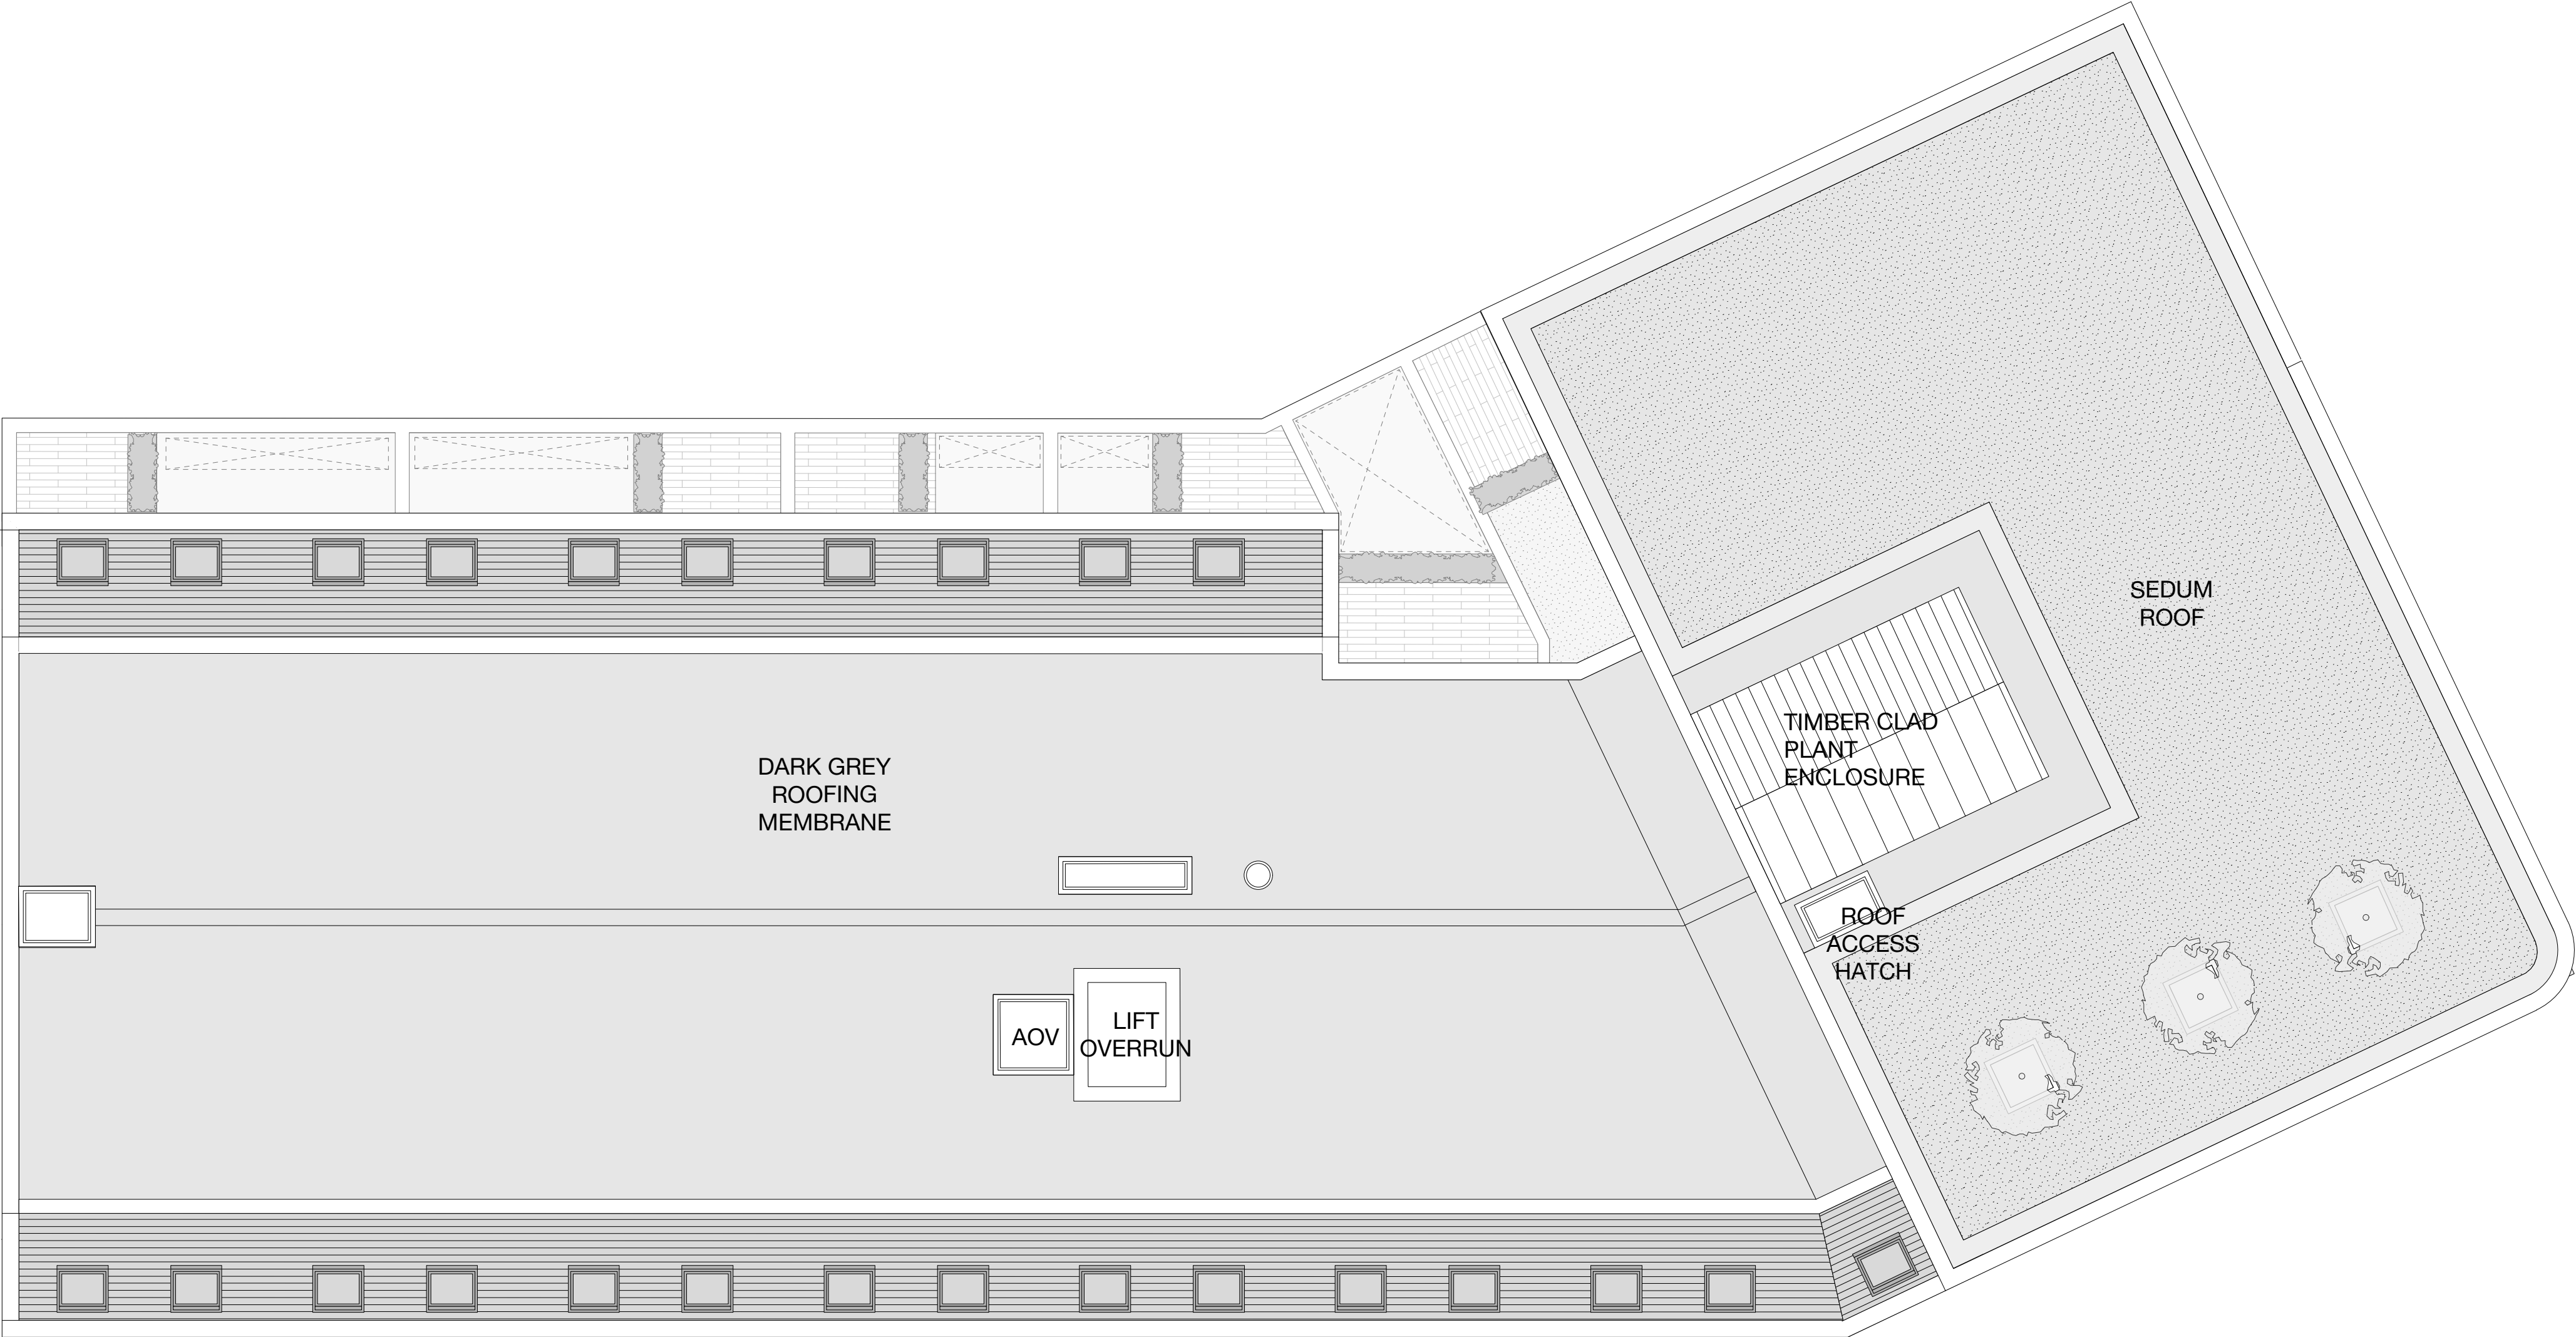

PROPOSED ROOF PLAN
1:100 @ A1

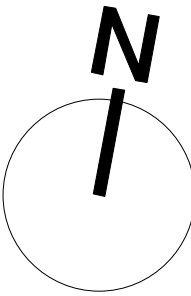

IMPORTANT NOTES:

C

04.04.22

REMOVED SITE BOUNDARY

B

29.03.22

AMENDED FIRST FLOOR TERRACE

A

25.03.22

AMENDED ROOF PITCH

REVISION

DATE

DESCRIPTION

CLIENT: VIEWS

PROJECT: NEW RESIDENTIAL DEVELOPMENT

ADDRESS: 98 WILMSLOW ROAD, RUSHOLME

DRAWING TITLE: PROPOSED ROOF PLAN

SCALE: 1:100 @ A1

DATE: APRIL 2021

DRAWING NO: A454_P_105C

OLLIER SMURTHWAITE ARCHITECTS

40 King Street, Manchester, M2 6BA

T 0161 883 0838

F 0161 883 0839

E mail@olliersmurthwaite.com

© Copyright Ollier Smurthwaite Architects