


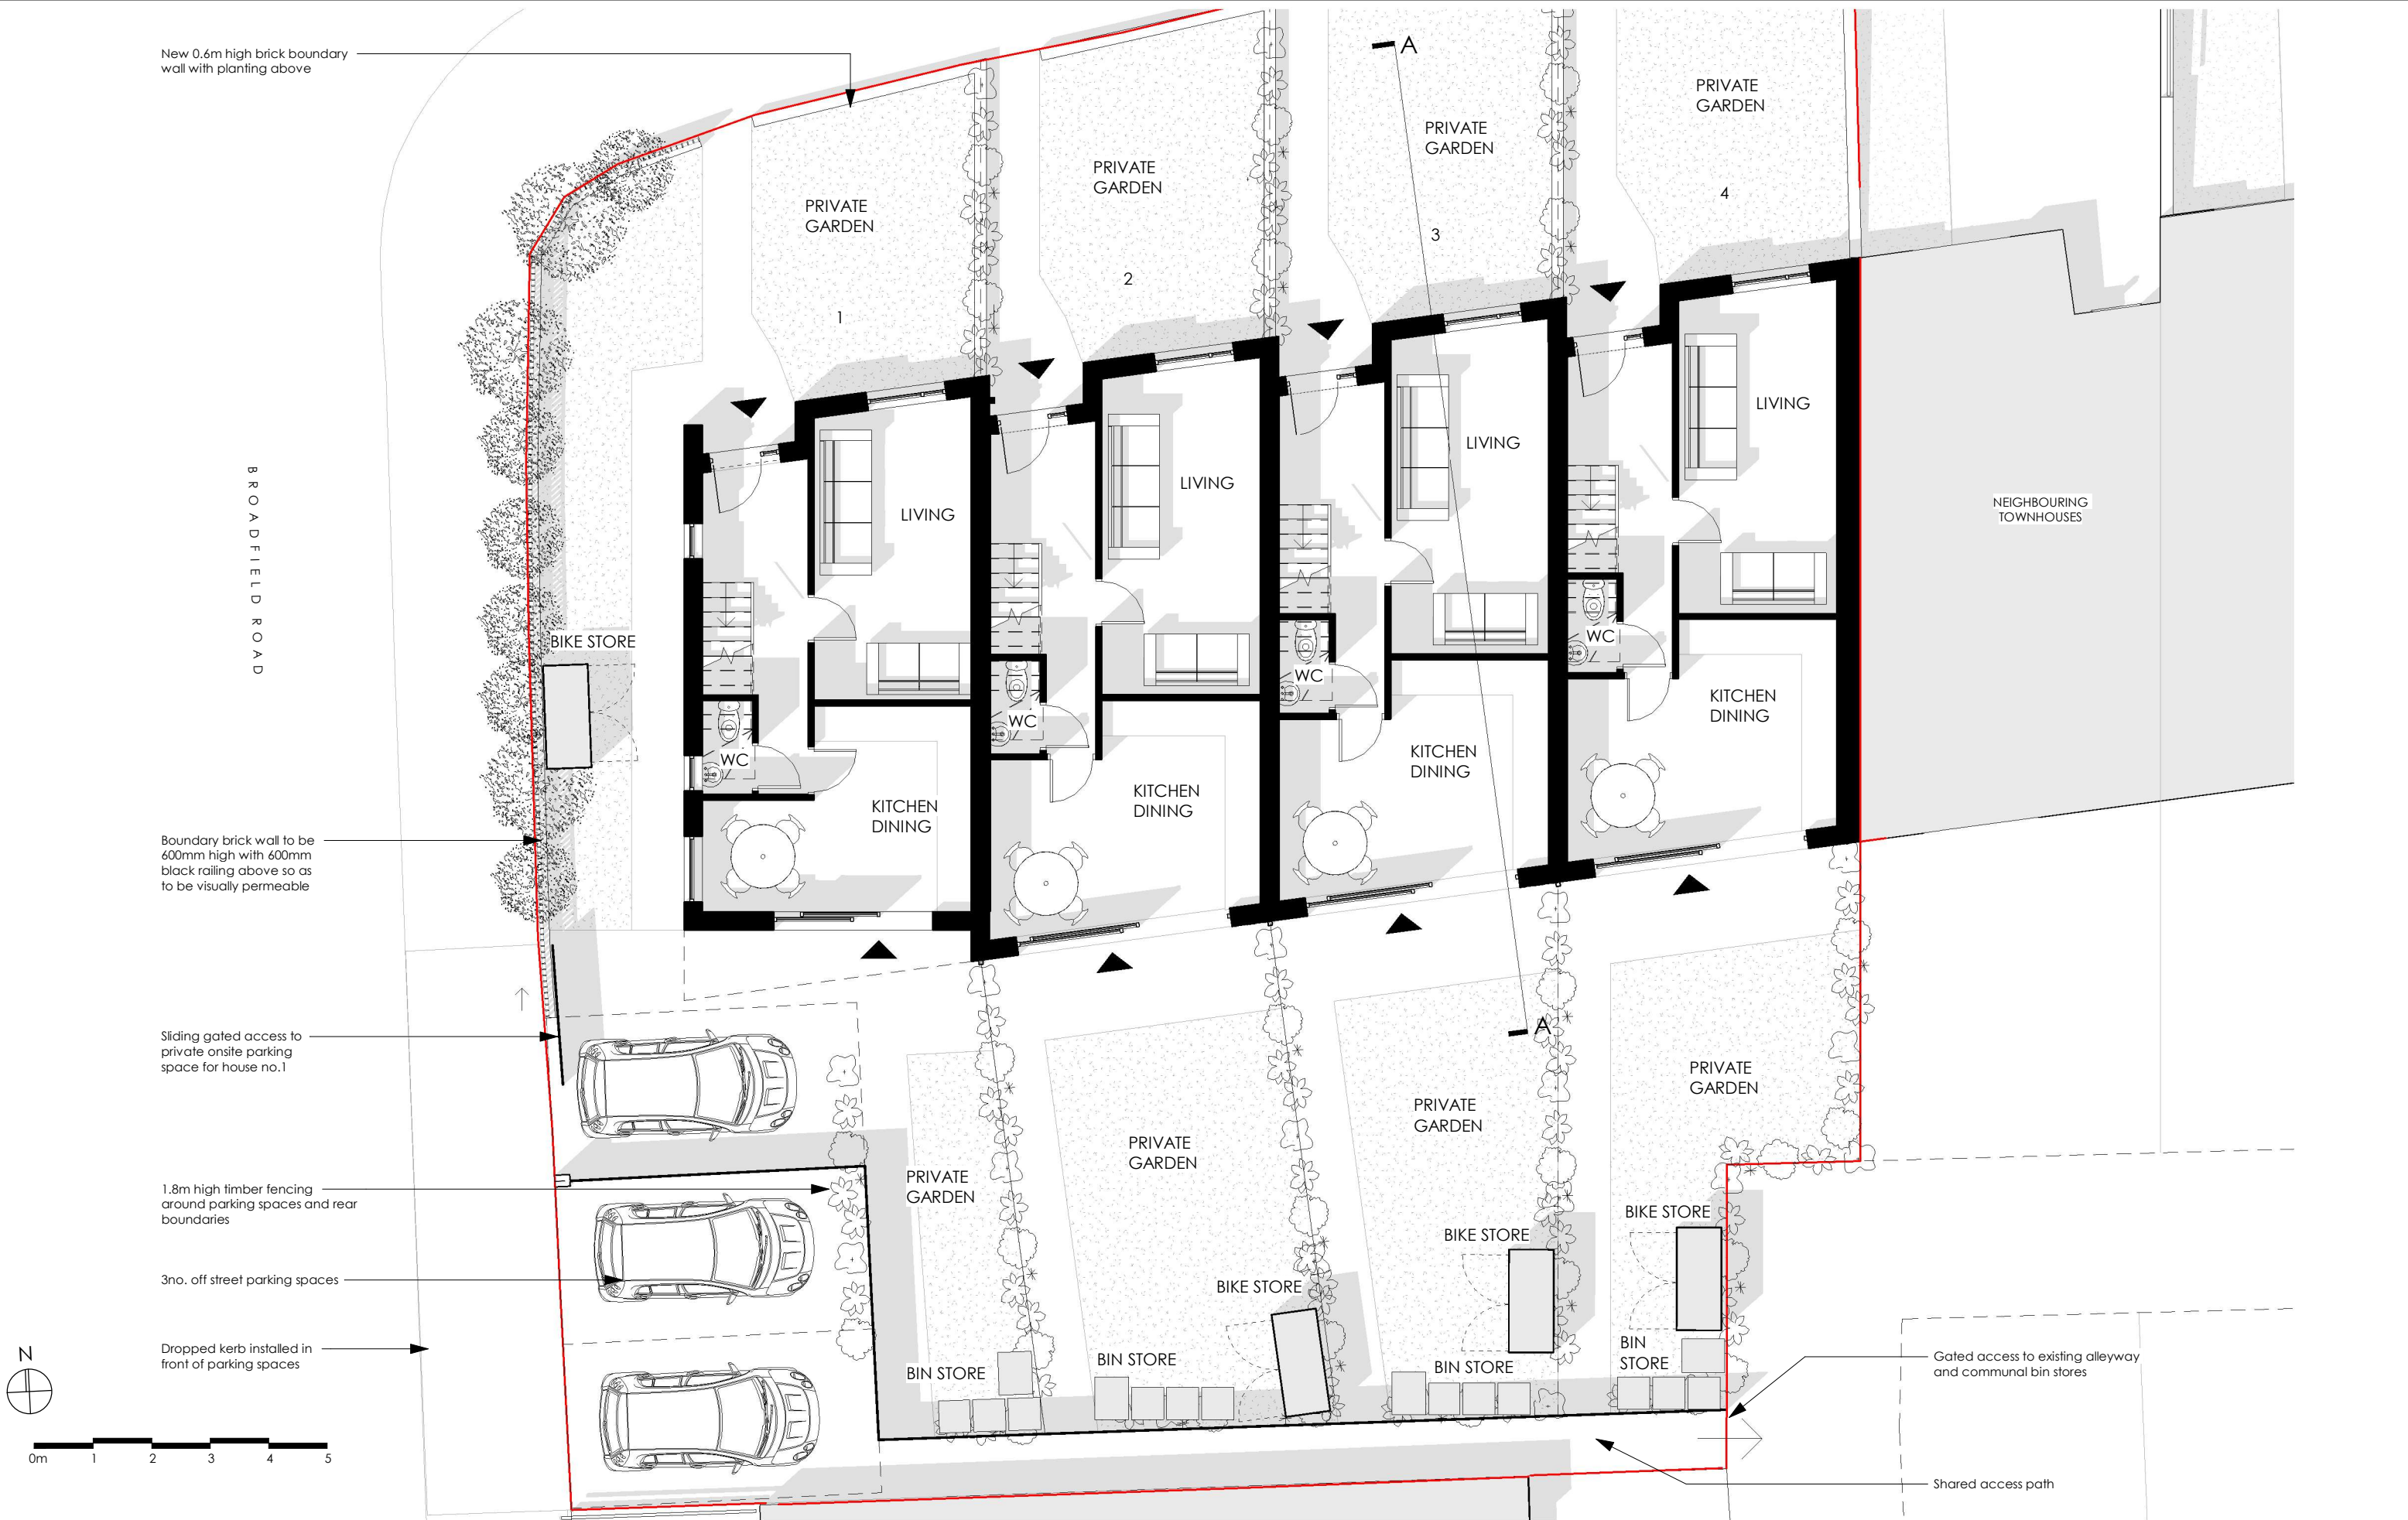

DO NOT SCALE FROM THIS DRAWING.
All drawings and visuals are provided for illustrative purposes only and are indicative proposals subject to detailed design and structural coordination. AA advises all measurements to be checked on site.
Specific details and materials/colours are subject to further design development.




COPYRIGHT: Artform Architects.

Rev	Description	Date	By
01	Parking spaces and boundary wall adjusted following planner's comments	15.03.22	JE

SCALE 1 : 100 @A3	STATUS PLANNING	DATE Sep 2021
DWG No MLE/PL/102	DRAWN JB	REV 01
WEB: www.artformarchitects.com EMAIL: info@artformarchitects.com		
XYZ Building 1st Floor 2 Hardman Blvd Manchester TEL 0161 6600377		

MOSS LANE EAST
Proposed Ground Floor Plan

ARTFORM
ARCHITECTS

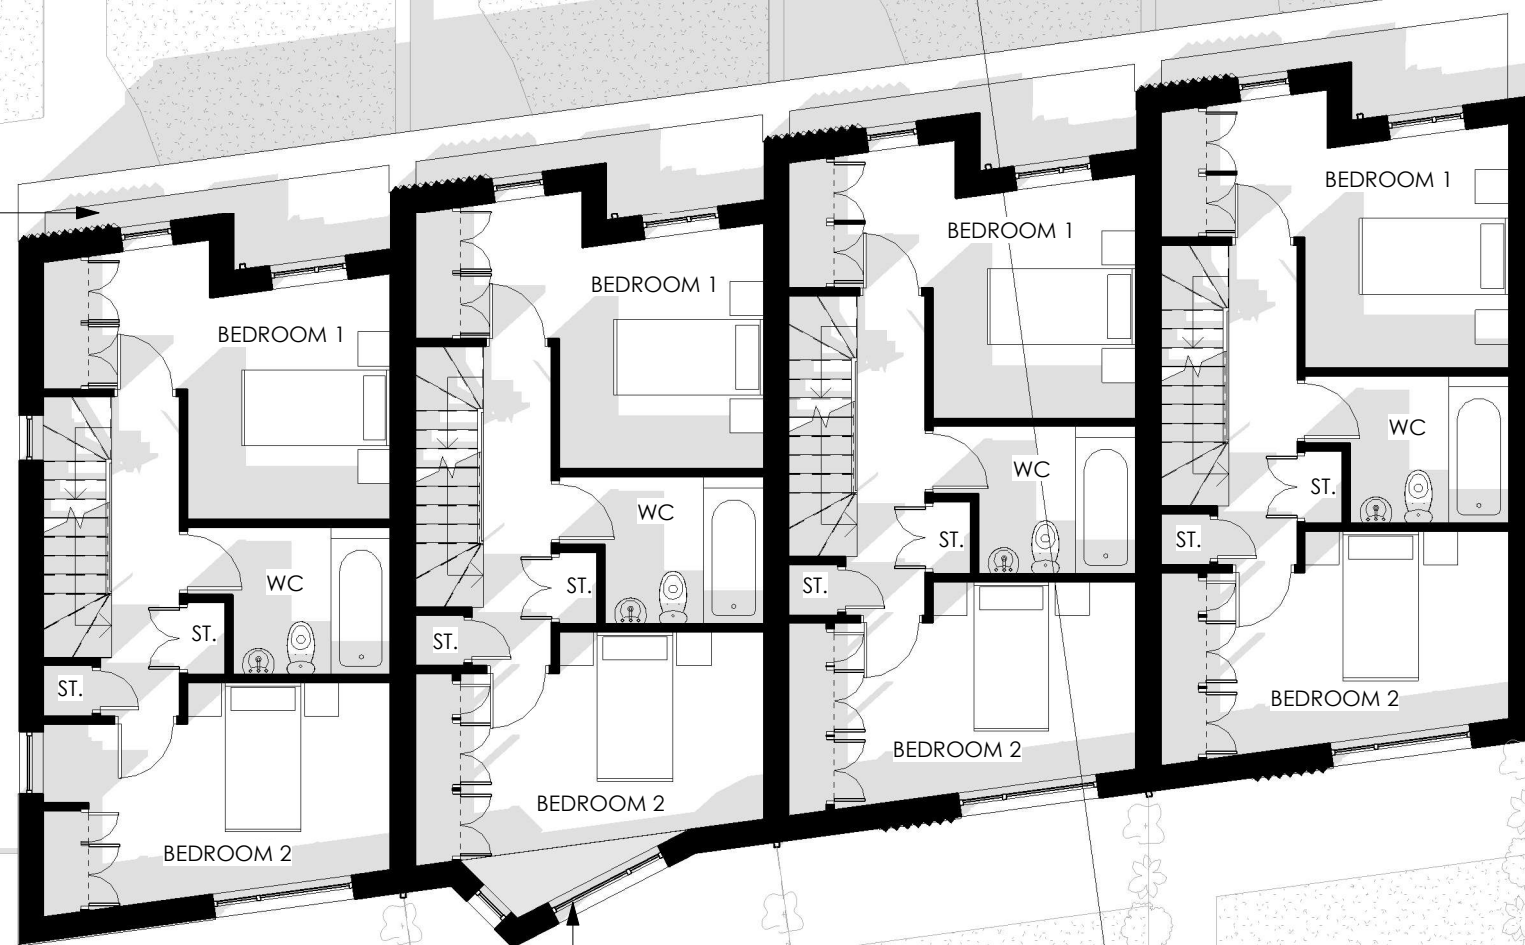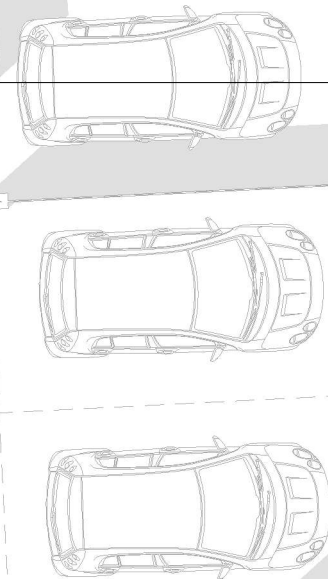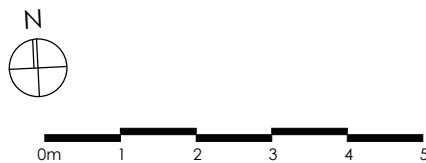

BEDROOM 1

BEDROOM 1

BEDROOM 1

BEDROOM 1

We

WC

ST.

ST.

BEDROOM 2

BEDROOM 2

WC

ST.

ST.

ST

BEDROOM 2

BEDROOM 1

WC

ST

ST.

BEDROOM 2

MOSS LANE EAST
Proposed First Floor Plan

ARTFORM
ARCHITECTS

SCALE
1 : 100 @A3

DWG No
MLE/PL/103

WEB: www.artformarchitects.com | **EMAIL:** info@artformarchitects.com

XYZ Building 1st Floor 2 Hardman Blvd Manchester | TEL 0161 6600377

STATUS
PLANNING

DRAWN
JB

DATE
Sep 2021

REV
01

Rev	Description	Date	By
01	Parking spaces and boundary wall adjusted following planner's comments	15.03.22	JE

DO NOT SCALE FROM THIS DRAWING.
All drawings and visuals are provided for illustrative purposes only and are indicative proposals subject to detailed design and structural coordination. AA advises all measurements to be checked on site.

Specific details and materials/colours are subject to further design development.

COPYRIGHT: Artform Architects.



0m 1 2 3 4 5

Slate effect roof tiles

Zone for solar panels - exact amount TBC

2no. of rooflights per dwelling

DO NOT SCALE FROM THIS DRAWING.
All drawings and visuals are provided for illustrative purposes only and are indicative proposals subject to detailed design and structural coordination. AA advises all measurements to be checked on site.
Specific details and materials/colours are subject to further design development.

COPYRIGHT: Artform Architects.

Rev	Description	Date	By
01	Parking spaces and boundary wall adjusted following planner's comments	15.03.22	JE

SCALE
1 : 100 @A3

DWG No
MLE/PL/105

STATUS
PLANNING

DRAWN
JB

DATE
Sep 2021

REV
01

WEB: www.artformarchitects.com | EMAIL: info@artformarchitects.com
XYZ Building 1st Floor 2 Hardman Blvd Manchester | TEL 0161 6600377

MOSS LANE EAST
Proposed Roof Plan

ARTFORM
ARCHITECTS



DO NOT SCALE FROM THIS
DRAWING.
All drawings and visuals are
provided for illustrative
purposes only and are
indicative proposals subject to
detailed design and structural
coordination. AA advises all
measurements to be checked
on site.
Specific details and
materials/colours are subject
to further design development.

COPYRIGHT: Artform Architects.

Rev	Description	Date	By
01	Parking spaces and boundary wall adjusted following planner's comments	15.03.22	JE

SCALE
1 : 100 @A3

DWG No
MLE/PL/106

STATUS
PLANNING

DRAWN
JB

DATE
Sep 2021

REV
01

WEB: www.artformarchitects.com | EMAIL: info@artformarchitects.com

XYZ Building 1st Floor 2 Hardman Blvd Manchester | TEL 0161 6600377

MOSS LANE EAST
Proposed North Elevation

ARTFORM
ARCHITECTS



DO NOT SCALE FROM THIS DRAWING.
All drawings and visuals are provided for illustrative purposes only and are indicative proposals subject to detailed design and structural coordination. AA advises all measurements to be checked on site.
Specific details and materials/colours are subject to further design development.

COPYRIGHT: Artform Architects.

Rev	Description	Date	By
01	Parking spaces and boundary wall adjusted following planner's comments	15.03.22	JE

SCALE
1 : 100 @A3

DWG No
MLE/PL/107

STATUS
PLANNING

DRAWN
JB

DATE
Sep 2021

REV
01

WEB: www.artformarchitects.com | EMAIL: info@artformarchitects.com
XYZ Building 1st Floor 2 Hardman Blvd Manchester | TEL 0161 6600377

MOSS LANE EAST
Proposed West Elevation

ARTFORM
ARCHITECTS

- Solar panels - exact amount TBC
- Slate effect tiled roof
- 2no. of rooflights per dwelling
- Dark red brickwork
- Projecting brickwork band detailing
- Terracotta coloured fibre cement board
- Light red brickwork soldier course band
- Light red brickwork
- Aluminium glazing frames



DO NOT SCALE FROM THIS DRAWING. All drawings and visuals are provided for illustrative purposes only and are indicative proposals subject to detailed design and structural coordination. AA advises all measurements to be checked on site.

Specific details and materials/colours are subject to further design development.

COPYRIGHT: Artform Architects.

Rev	Description	Date	By
01	Parking spaces and boundary wall adjusted following planner's comments	15.03.22	JE

SCALE
1 : 100 @A3

DWG No
MLE/PL/108

STATUS
PLANNING

DRAWN
JB

DATE
Sep 2021

REV
01

WEB: www.artformarchitects.com | EMAIL: info@artformarchitects.com

XYZ Building 1st Floor 2 Hardman Blvd Manchester | TEL 0161 6600377

MOSS LANE EAST
Proposed South Elevation

ARTFORM
ARCHITECTS



DO NOT SCALE FROM THIS
DRAWING.
All drawings and visuals are
provided for illustrative
purposes only and are
indicative proposals subject to
detailed design and structural
coordination. AA advises all
measurements to be checked
on site.
Specific details and
materials/colours are subject
to further design development.

COPYRIGHT: Artform Architects.

Rev	Description	Date	By
01	Parking spaces and boundary wall adjusted following planner's comments	15.03.22	JE

SCALE
1 : 100 @A3

DWG No
MLE/PL/109

STATUS
PLANNING

DRAWN
JB

DATE
Sep 2021

REV
01

WEB: www.artformarchitects.com | EMAIL: info@artformarchitects.com

XYZ Building 1st Floor 2 Hardman Blvd Manchester | TEL 0161 6600377

MOSS LANE EAST
Proposed Section A-A

ARTFORM
ARCHITECTS



DO NOT SCALE FROM THIS DRAWING. All drawings and visuals are provided for illustrative purposes only and are indicative proposals subject to detailed design and structural coordination. AA advises all measurements to be checked on site.

Specific details and materials/colours are subject to further design development.

COPYRIGHT: Artform Architects.

Rev	Description	Date	By
01	Parking spaces and boundary wall adjusted following planner's comments	15.03.22	JE

SCALE
1 : 200 @A3

DWG No
MLE/PL/110

STATUS
PLANNING

DRAWN
JB

DATE
Sep 2021

REV
01

WEB: www.artformarchitects.com | EMAIL: info@artformarchitects.com
XYZ Building 1st Floor 2 Hardman Blvd Manchester | TEL 0161 6600377

MOSS LANE EAST
Proposed Moss Lane East Street
Elevation

ARTFORM
ARCHITECTS



DO NOT SCALE FROM THIS DRAWING.
All drawings and visuals are provided for illustrative purposes only and are indicative proposals subject to detailed design and structural coordination. AA advises all measurements to be checked on site.
Specific details and materials/colours are subject to further design development.

COPYRIGHT: Artform Architects.

Rev	Description	Date	By
01	Parking spaces and boundary wall adjusted following planner's comments	15.03.22	JE

SCALE
1 : 200 @A3

DWG No
MLE/PL/111

STATUS
PLANNING

DRAWN
JB

DATE
Sep 2021

REV
01

WEB: www.artformarchitects.com | EMAIL: info@artformarchitects.com
XYZ Building 1st Floor 2 Hardman Blvd Manchester | TEL 0161 6600377

MOSS LANE EAST
Proposed Broadfield Road Street
Elevation
ARTFORM
ARCHITECTS



DO NOT SCALE FROM THIS DRAWING.
All drawings and visuals are provided for illustrative purposes only and are indicative proposals subject to detailed design and structural coordination. AA advises all measurements to be checked on site.
Specific details and materials/colours are subject to further design development.

COPYRIGHT: Artform Architects.

Rev	Description	Date	By
01	Parking spaces and boundary wall adjusted following planner's comments	15.03.22	JE

SCALE
1 : 50 @A3

DWG No
MLE/PL/112

STATUS
PLANNING

DRAWN
JB

DATE
Sep 2021

REV
01

WEB: www.artformarchitects.com | EMAIL: info@artformarchitects.com

XYZ Building 1st Floor 2 Hardman Blvd Manchester | TEL 0161 6600377

MOSS LANE EAST
Strip Elevation and Section

ARTFORM
ARCHITECTS