
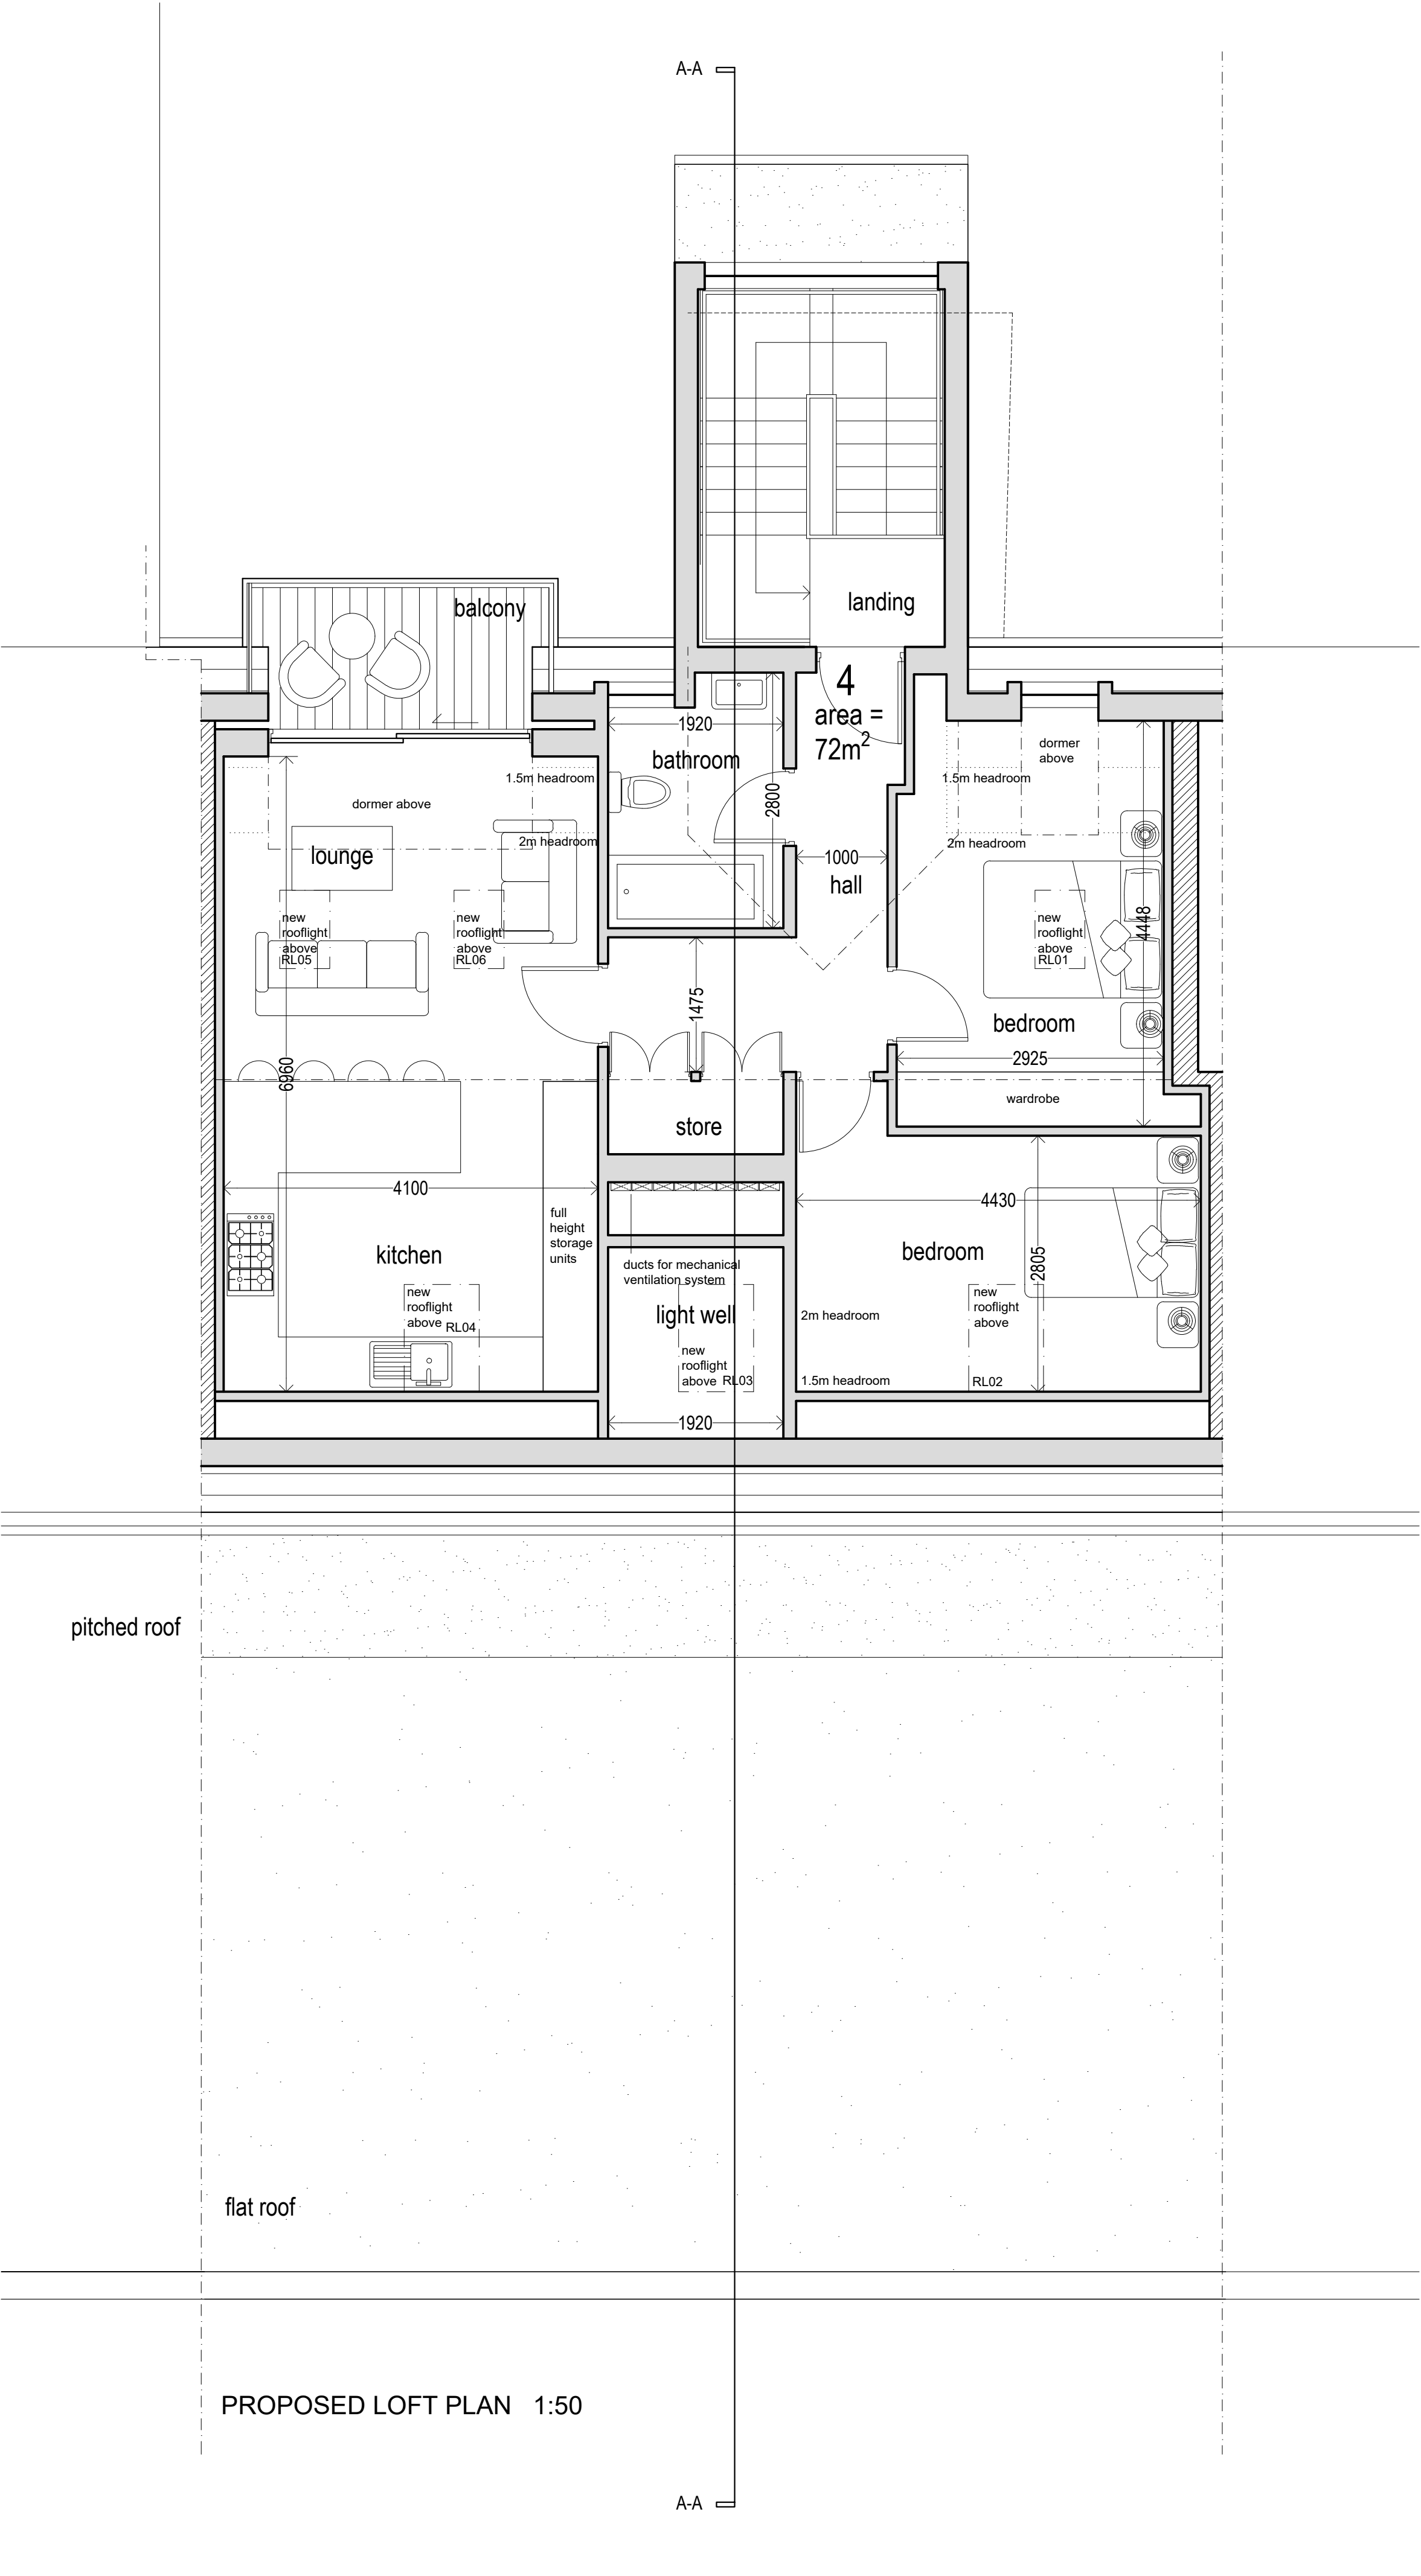


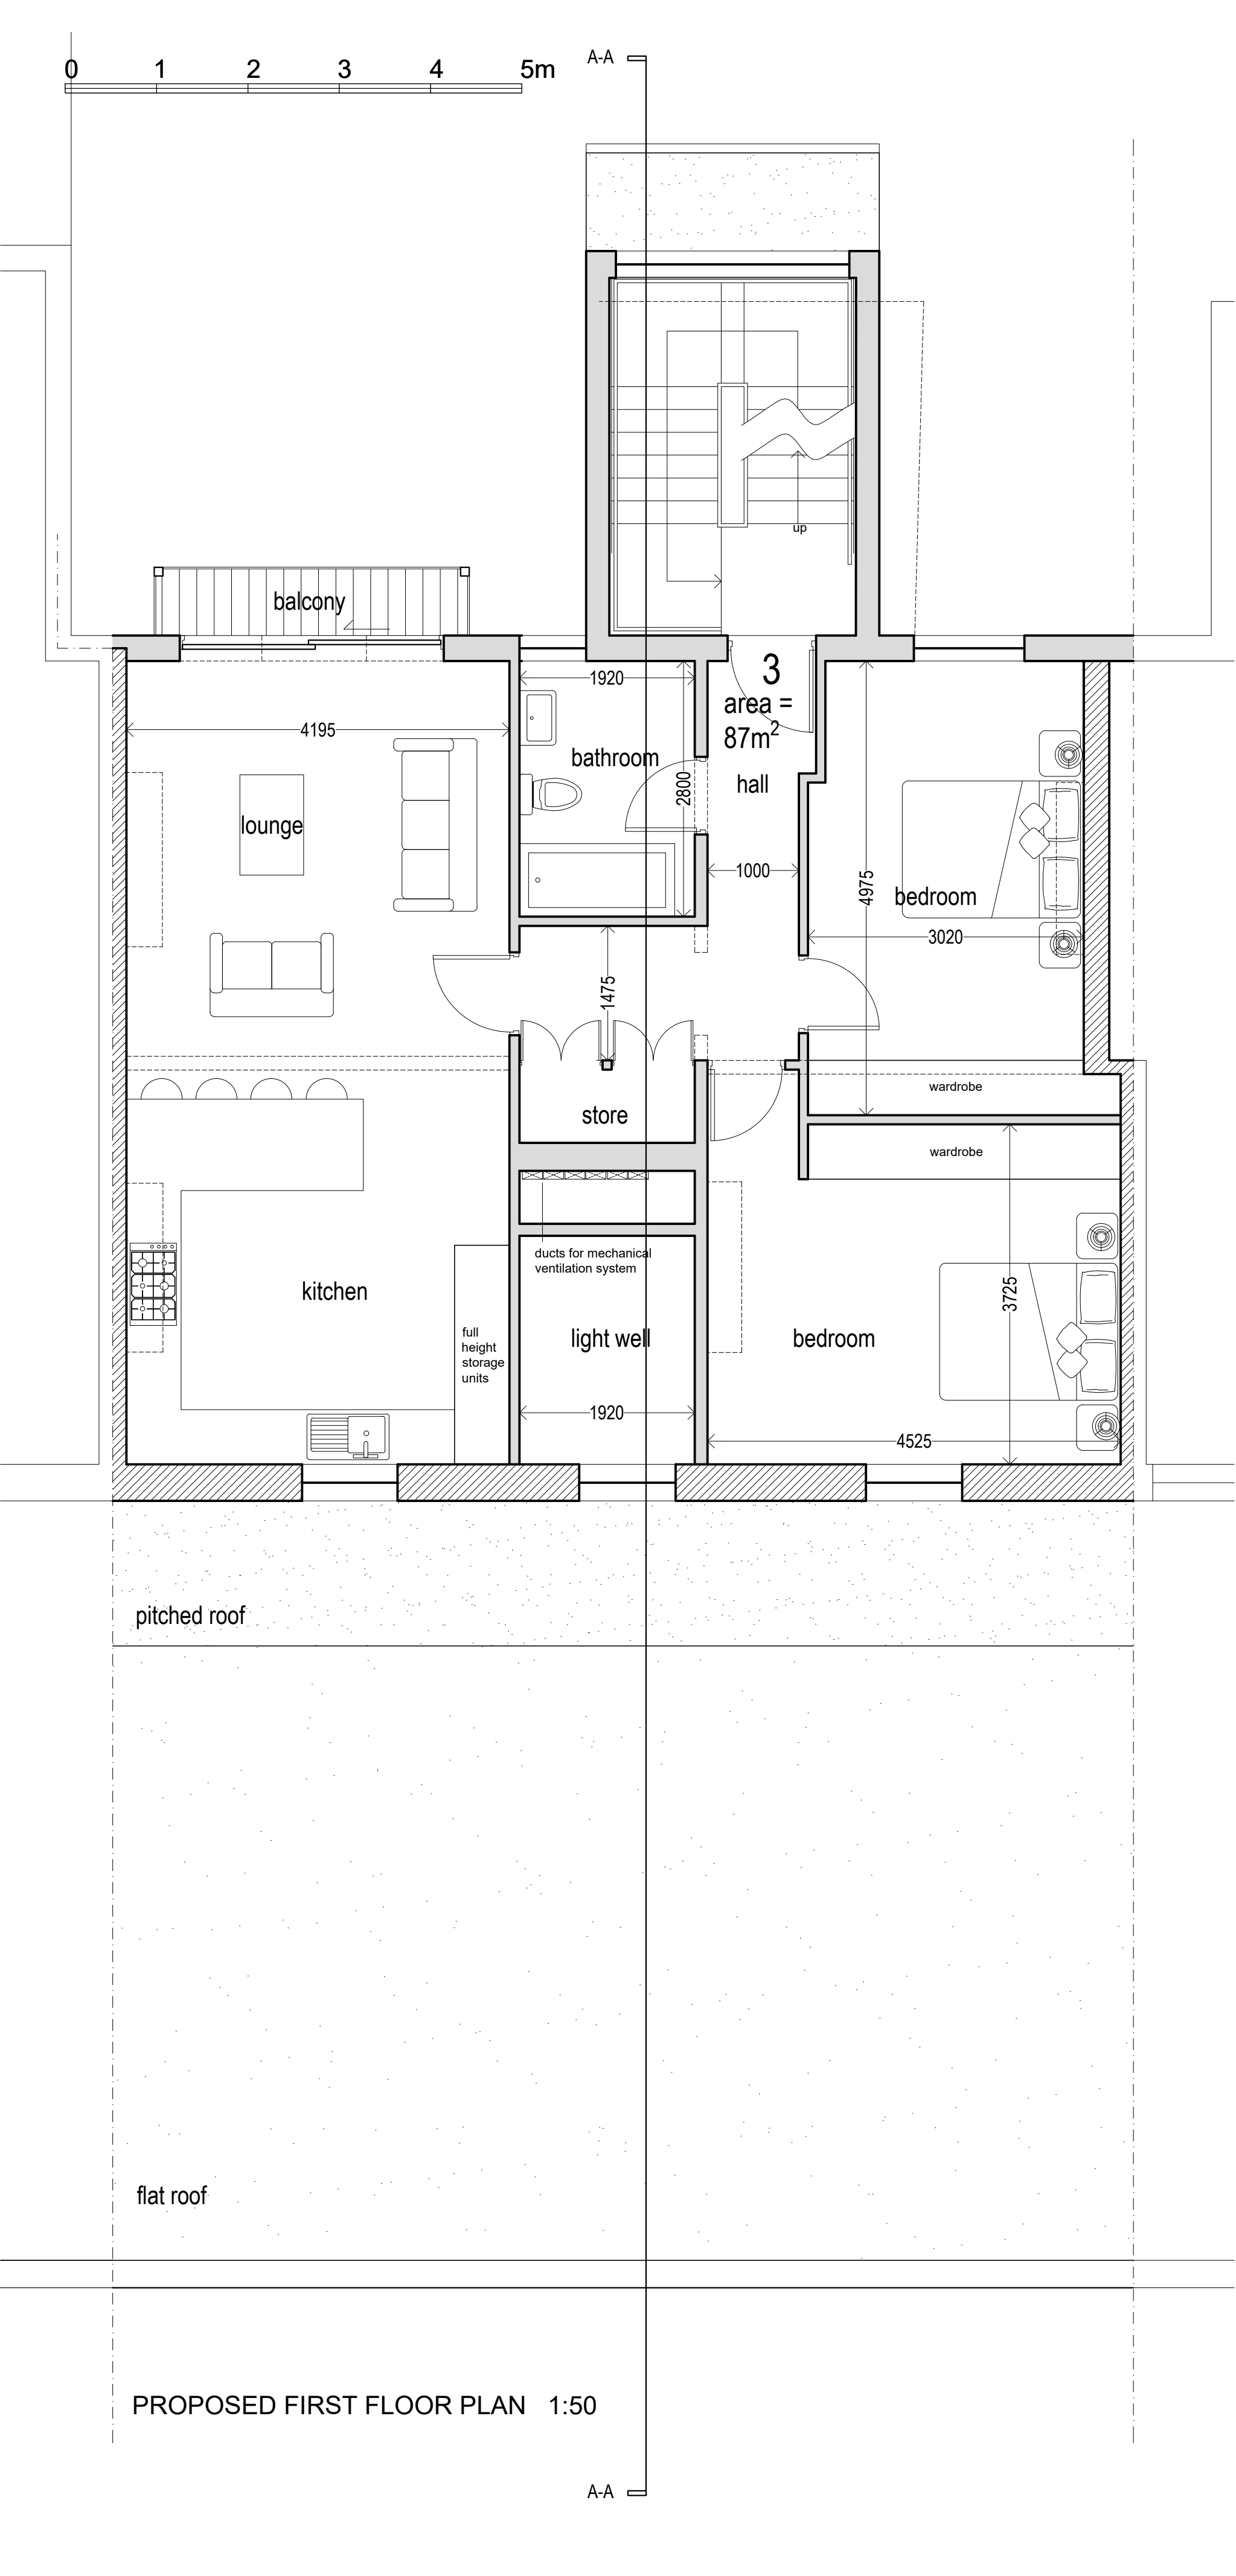

- NOTES
- Design & drawings are copyright of Hive Architects Studio Ltd. and written permission must be obtained before duplication
 - Do not scale from drawing or derive dimensions from digital forms
 - All dimensions are to be checked before commencing work or placing orders
 - Any discrepancy found between information herein and that given elsewhere or found on site shall be reported in writing to the architect immediately

KEY

= EXISTING

= PROPOSED

481-485 Wilmslow Road			
	2 Bed	G.I. AREA (m2)	G.I AREA (Sqft)
Basement	1	85	915
Ground Floor	1	87	936
First Floor	1	87	936
Loft	1	72	775
Total	4	331	3562



D	5.5.22	JMC	Floor areas indicated
C	6.4.22	JC	Alterations to new build scheme
B	26.6.20	VG	Rooflights updated
A	18.3.20	VG	Mechanical ventilation info added
Rev	Date	By	Note

	Hive Architects Studio Ltd. Beck House, 77a King Street, Knutsford, WA16 6DX T: 01565 748050 E: hello@hivearchitects.co.uk W: www.hivearchitects.co.uk Registered in England: 07931988
Project	Extension & Alterations at 481- 485 Wilmslow Road, Manchester, M20 4AN
Project Ref	184-01
Drawing Title	Proposed Floor Plans
Drawing no.	12
Scale	STATED @ A1
Date	09/07/19
Drawn	VG
Stage	Planning
Revision	D