





Existing Front Elevation

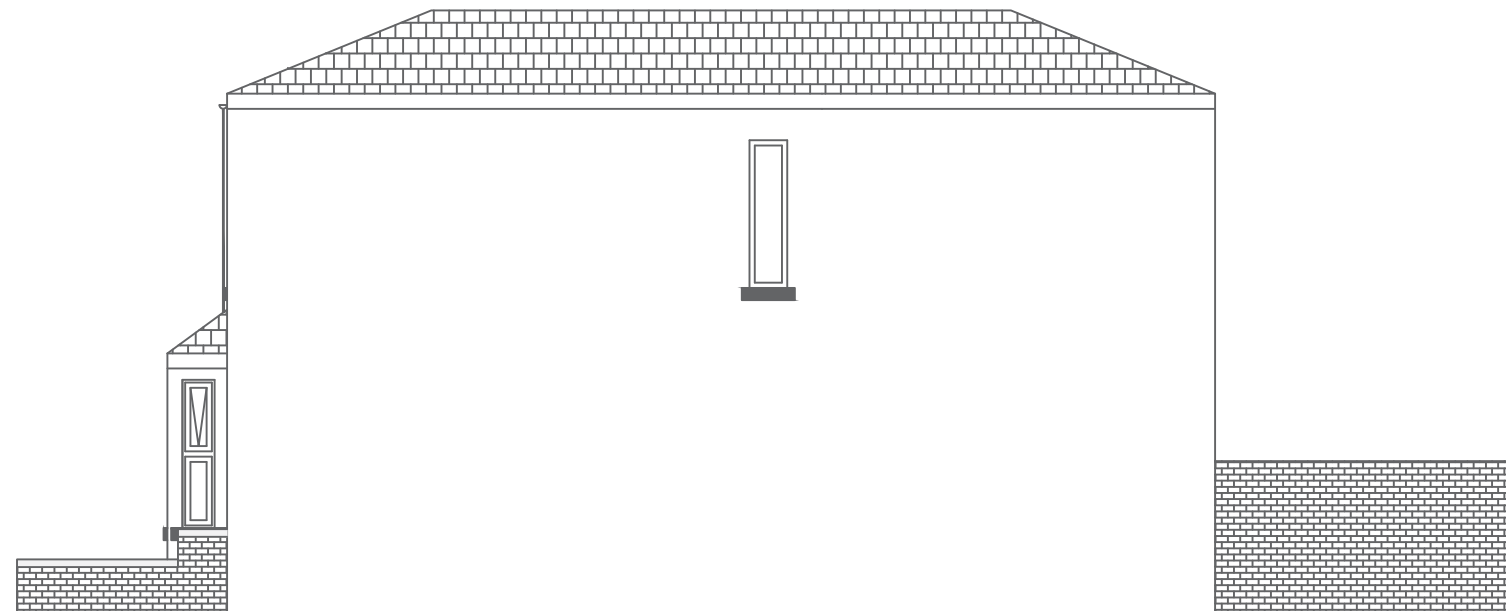

Existing RHS Elevation

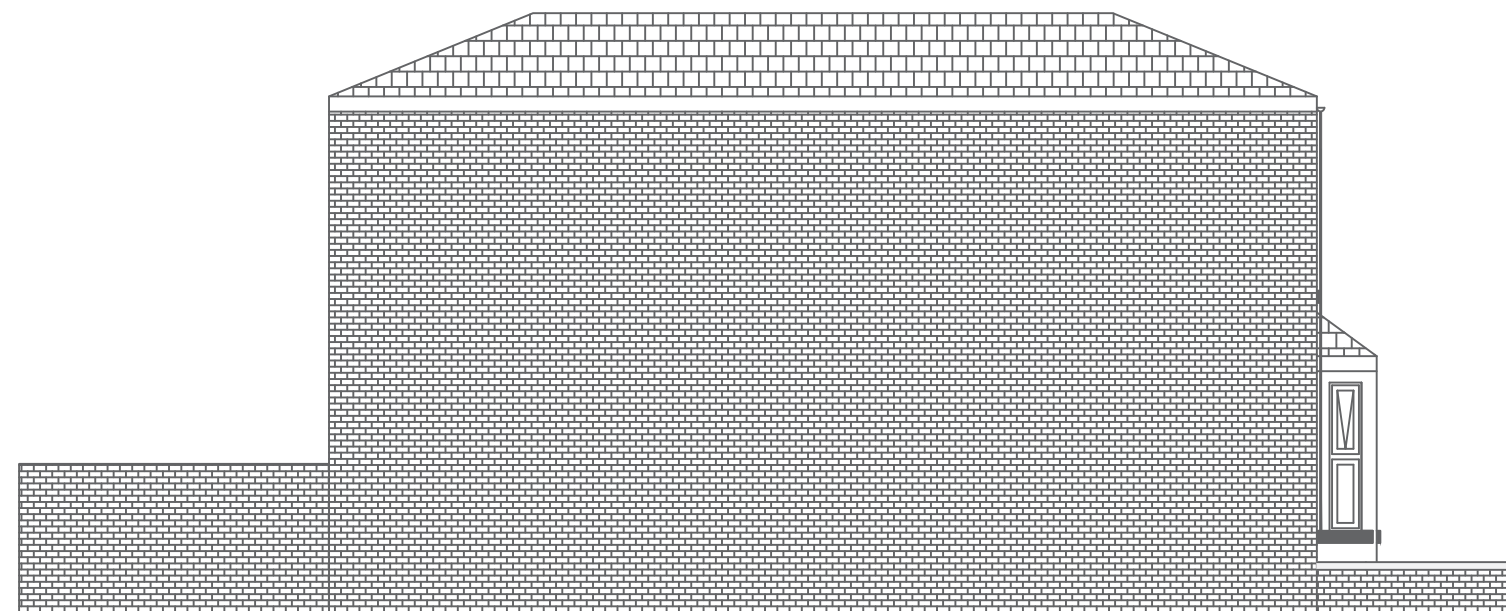

Existing LHS Elevation

Manchester's Local Care Organisation

Technical Officer Service

29 Poland St, Unit 1
Ancoats,
Manchester,
M4 6AZ

Applicants Name:
Mrs Rowsonara Begum

Property Address:
45 Slade Grove
Longsight
Manchester
M13 0QF

REVISIONS -

Date: 29/04/2022

Paper Size: A3

Scale: 1:100

Drawn By:
Brian Taylor



Manchester
Equipment &
Adaptations
Partnership